




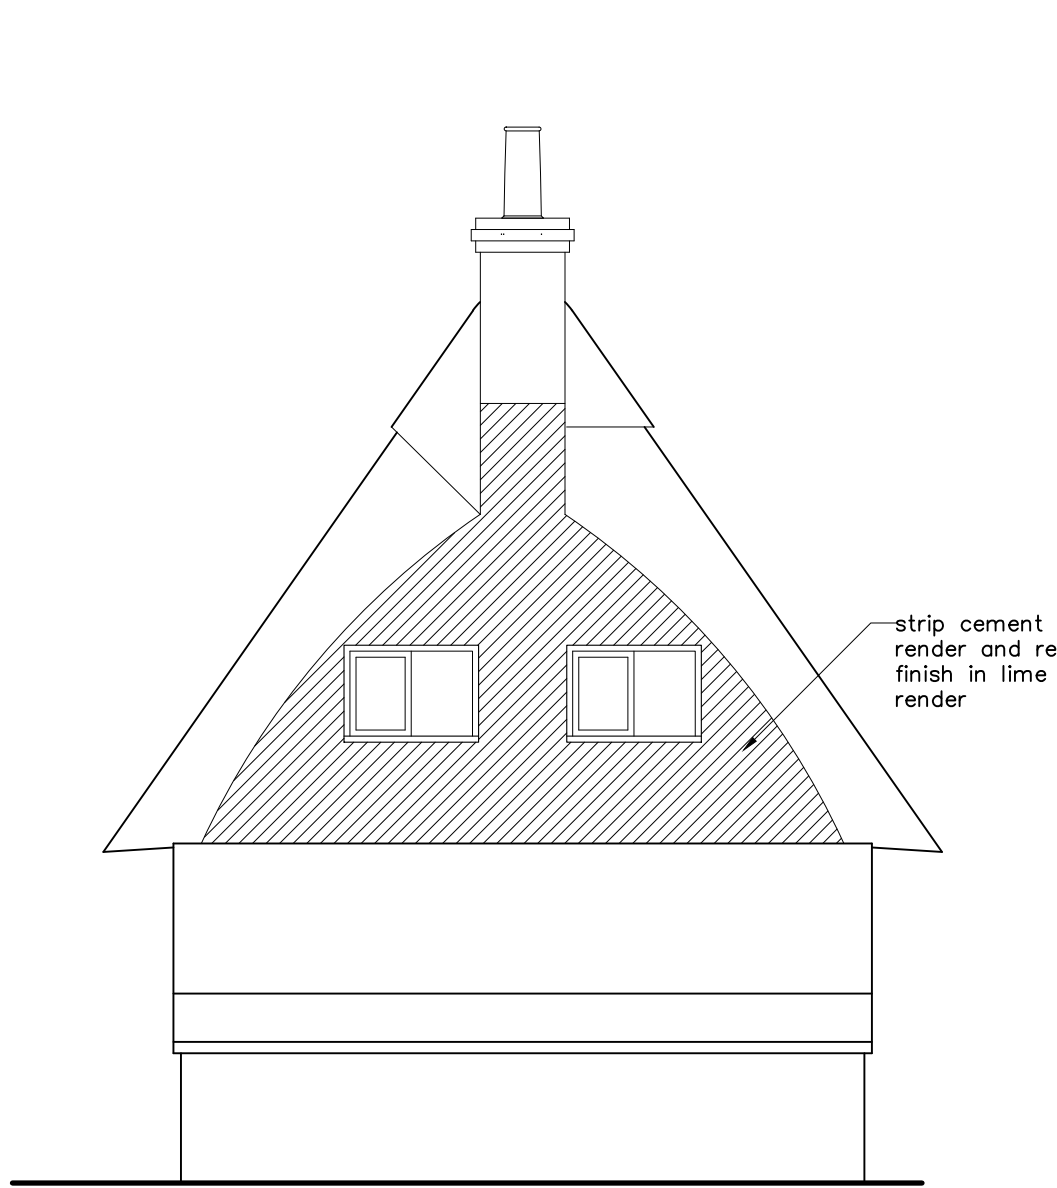


North West elevation

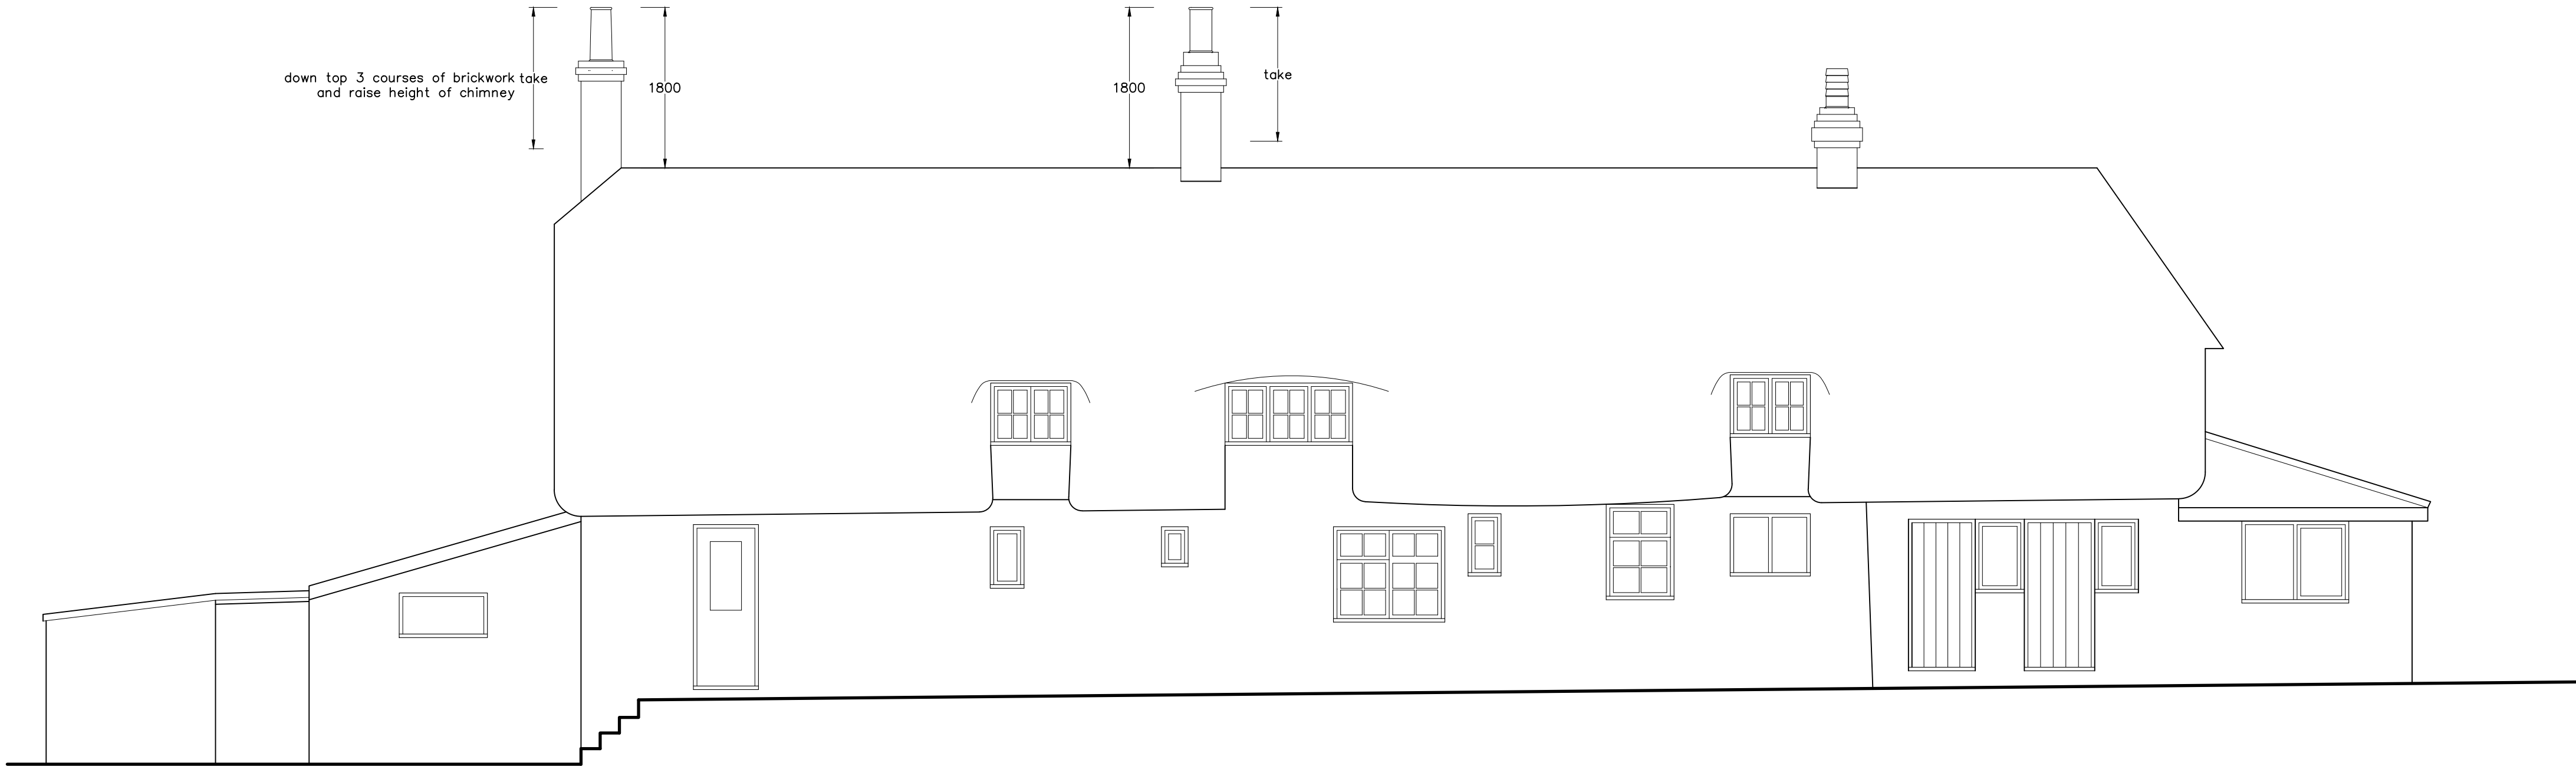


South West elevation

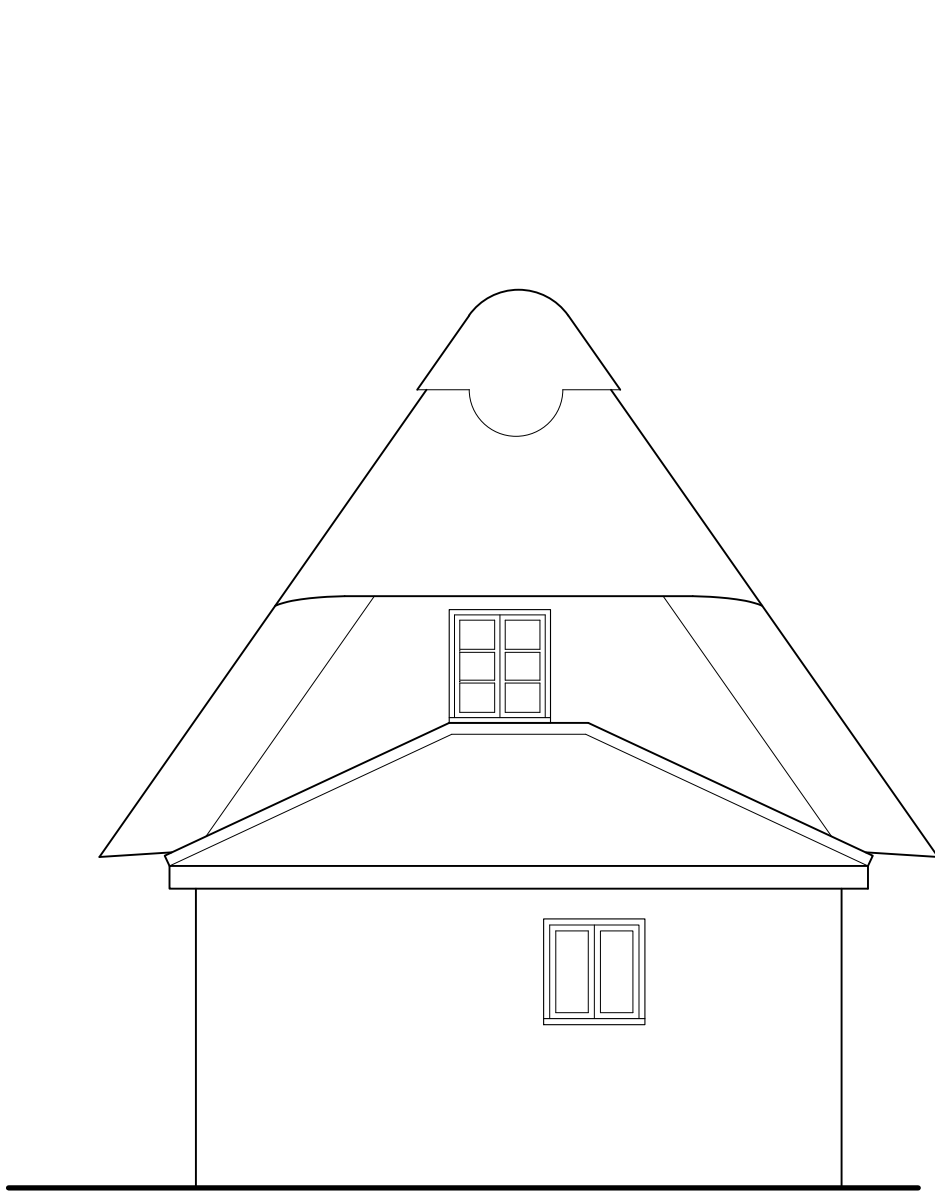



South East elevation

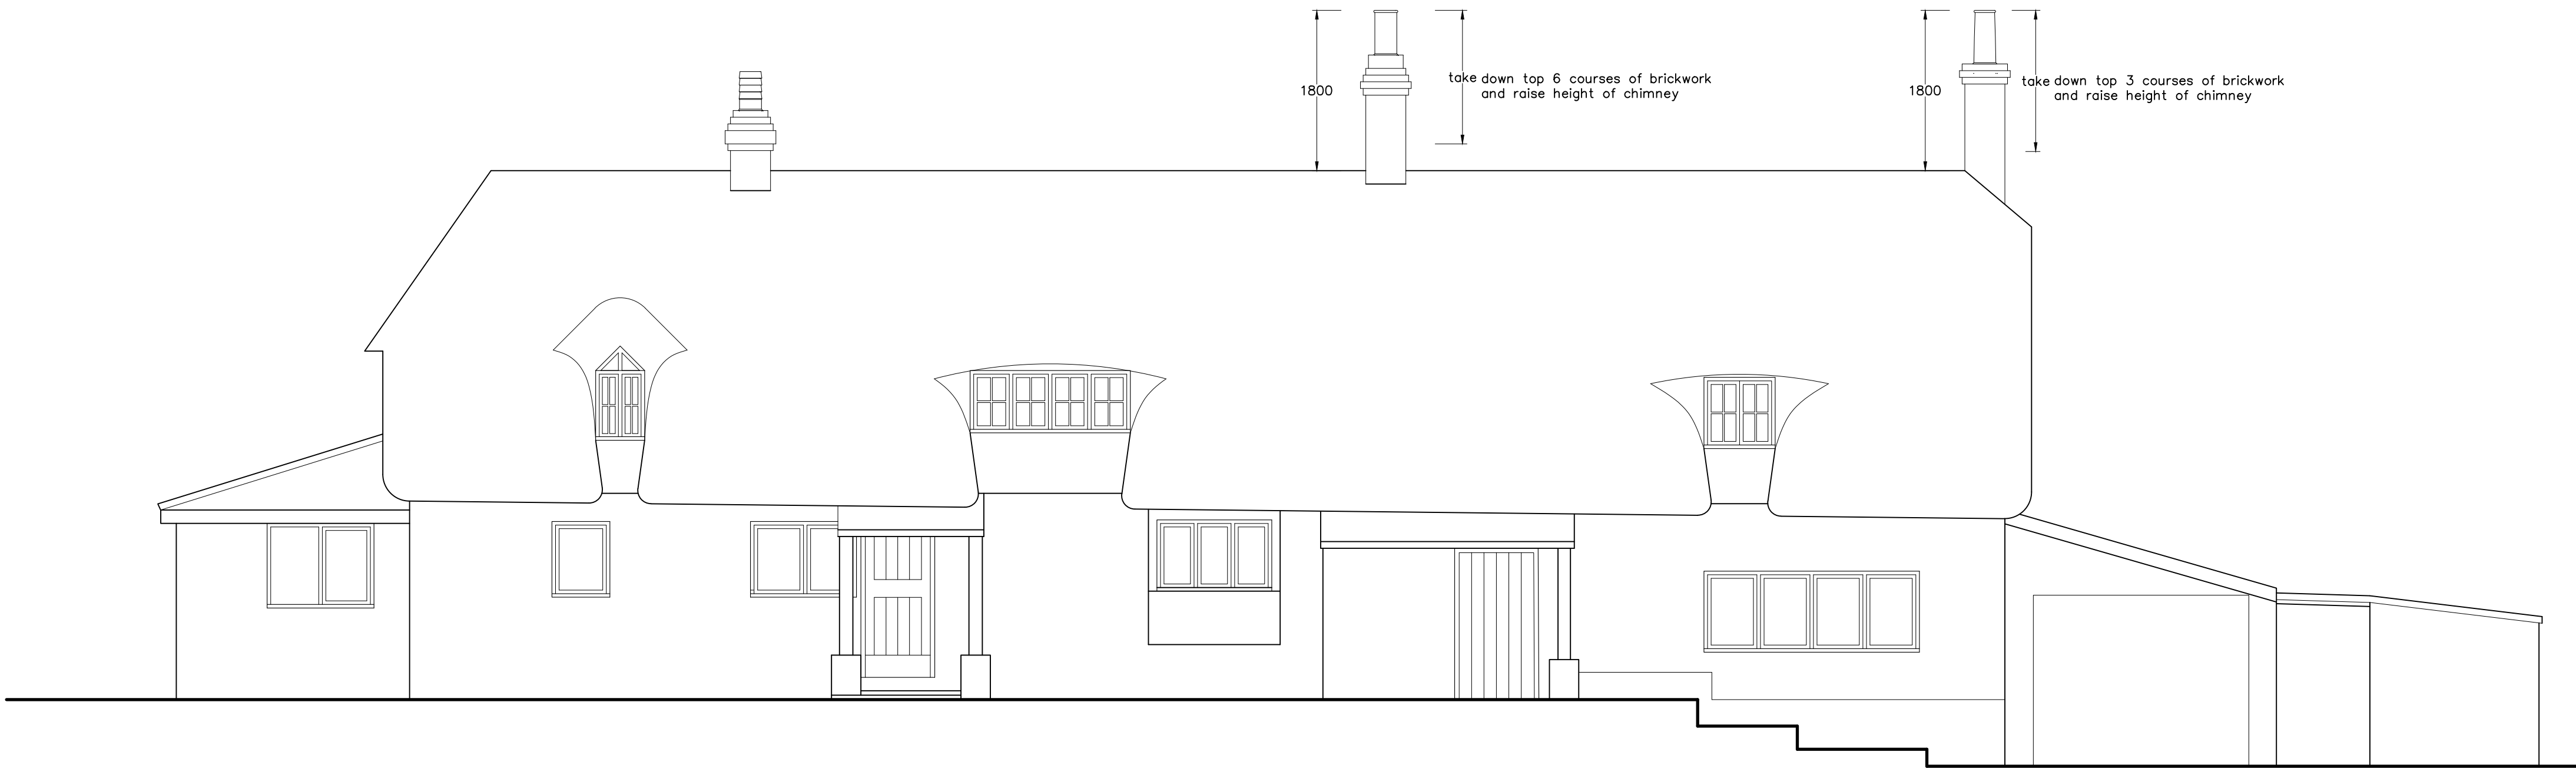

North East elevation

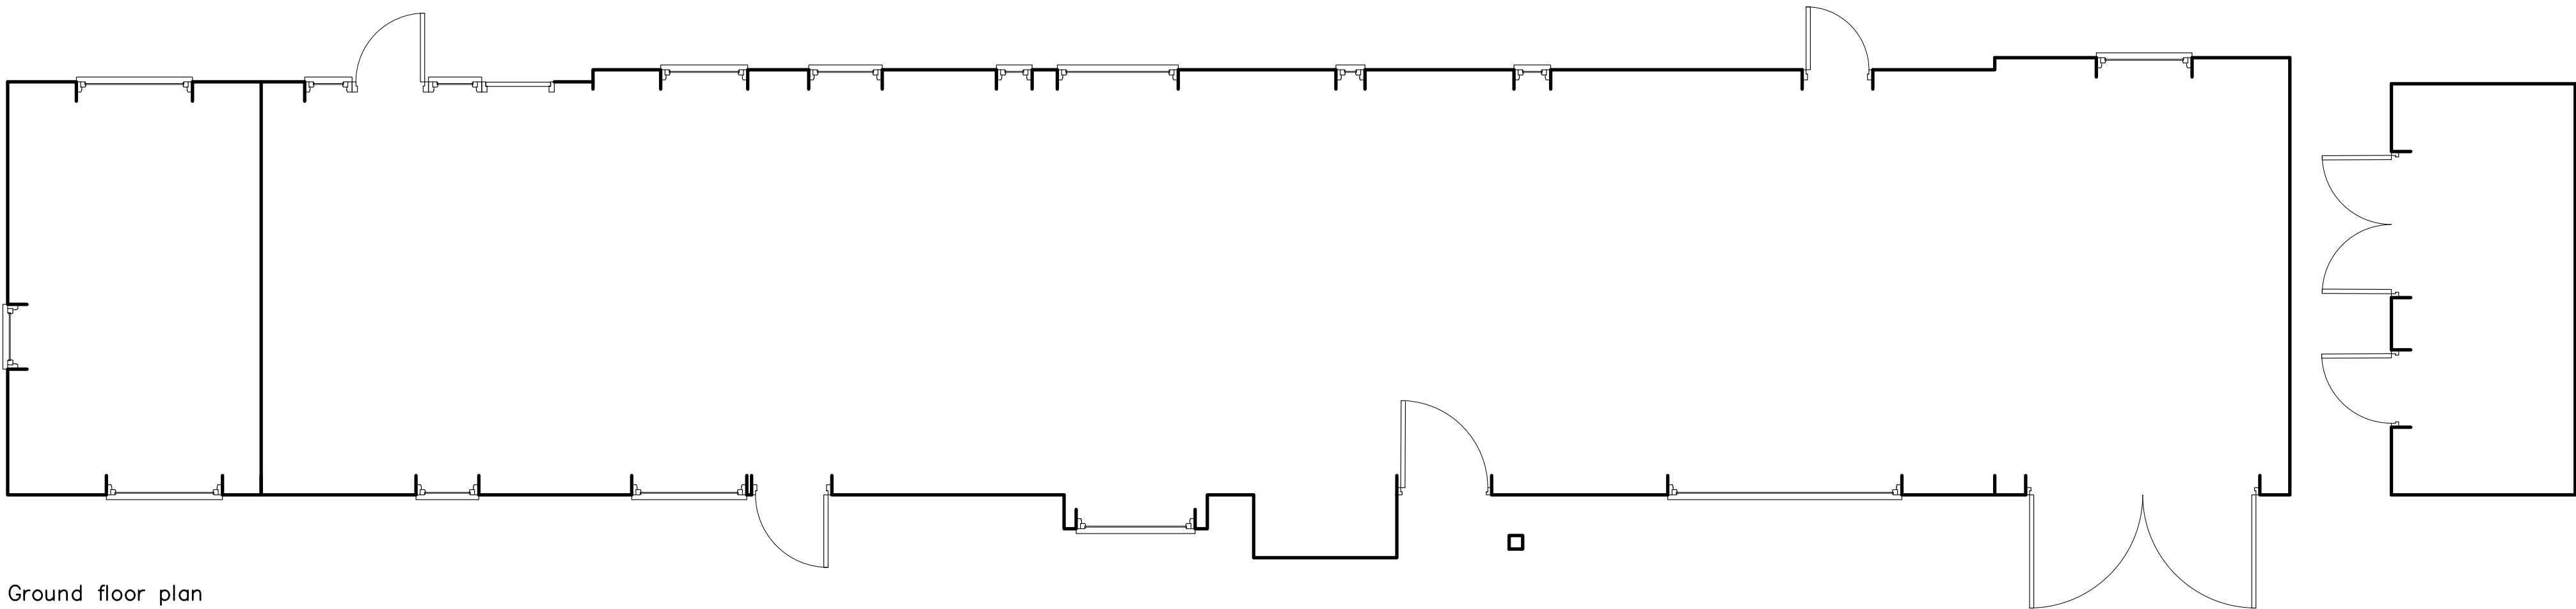

Ground floor plan

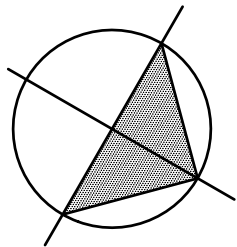 

revision	description	date
----------	-------------	------

Client:

Mr & Mrs Wood

Job Title:

Mill End Cottage

Drawing Title:

Proposed alterations

Scale: Drawn By: Date:

1:50 @ A1 MS June 2024

Job Number: Drawing Number: Status:

7179 02.0 Preliminary

whitworth

Chartered Architects & Chartered Building Surveyors
Unit 12 Park Farm, Fornham St Genevieve, Bury St Edmunds, IP28 6TS
01284 760421 info@whitworth.co.uk www.whitworth.co.uk

NOTE:
Do not scale from this drawing. Confirm all dimensions on site. Refer any discrepancies to the Architect before work is put in hand. Read this drawing in conjunction with the relevant sections of the specification, schedule of works and other drawings.

This drawing is copyright of whitworth.