






1 Front Elevation - As Proposed
1 : 50

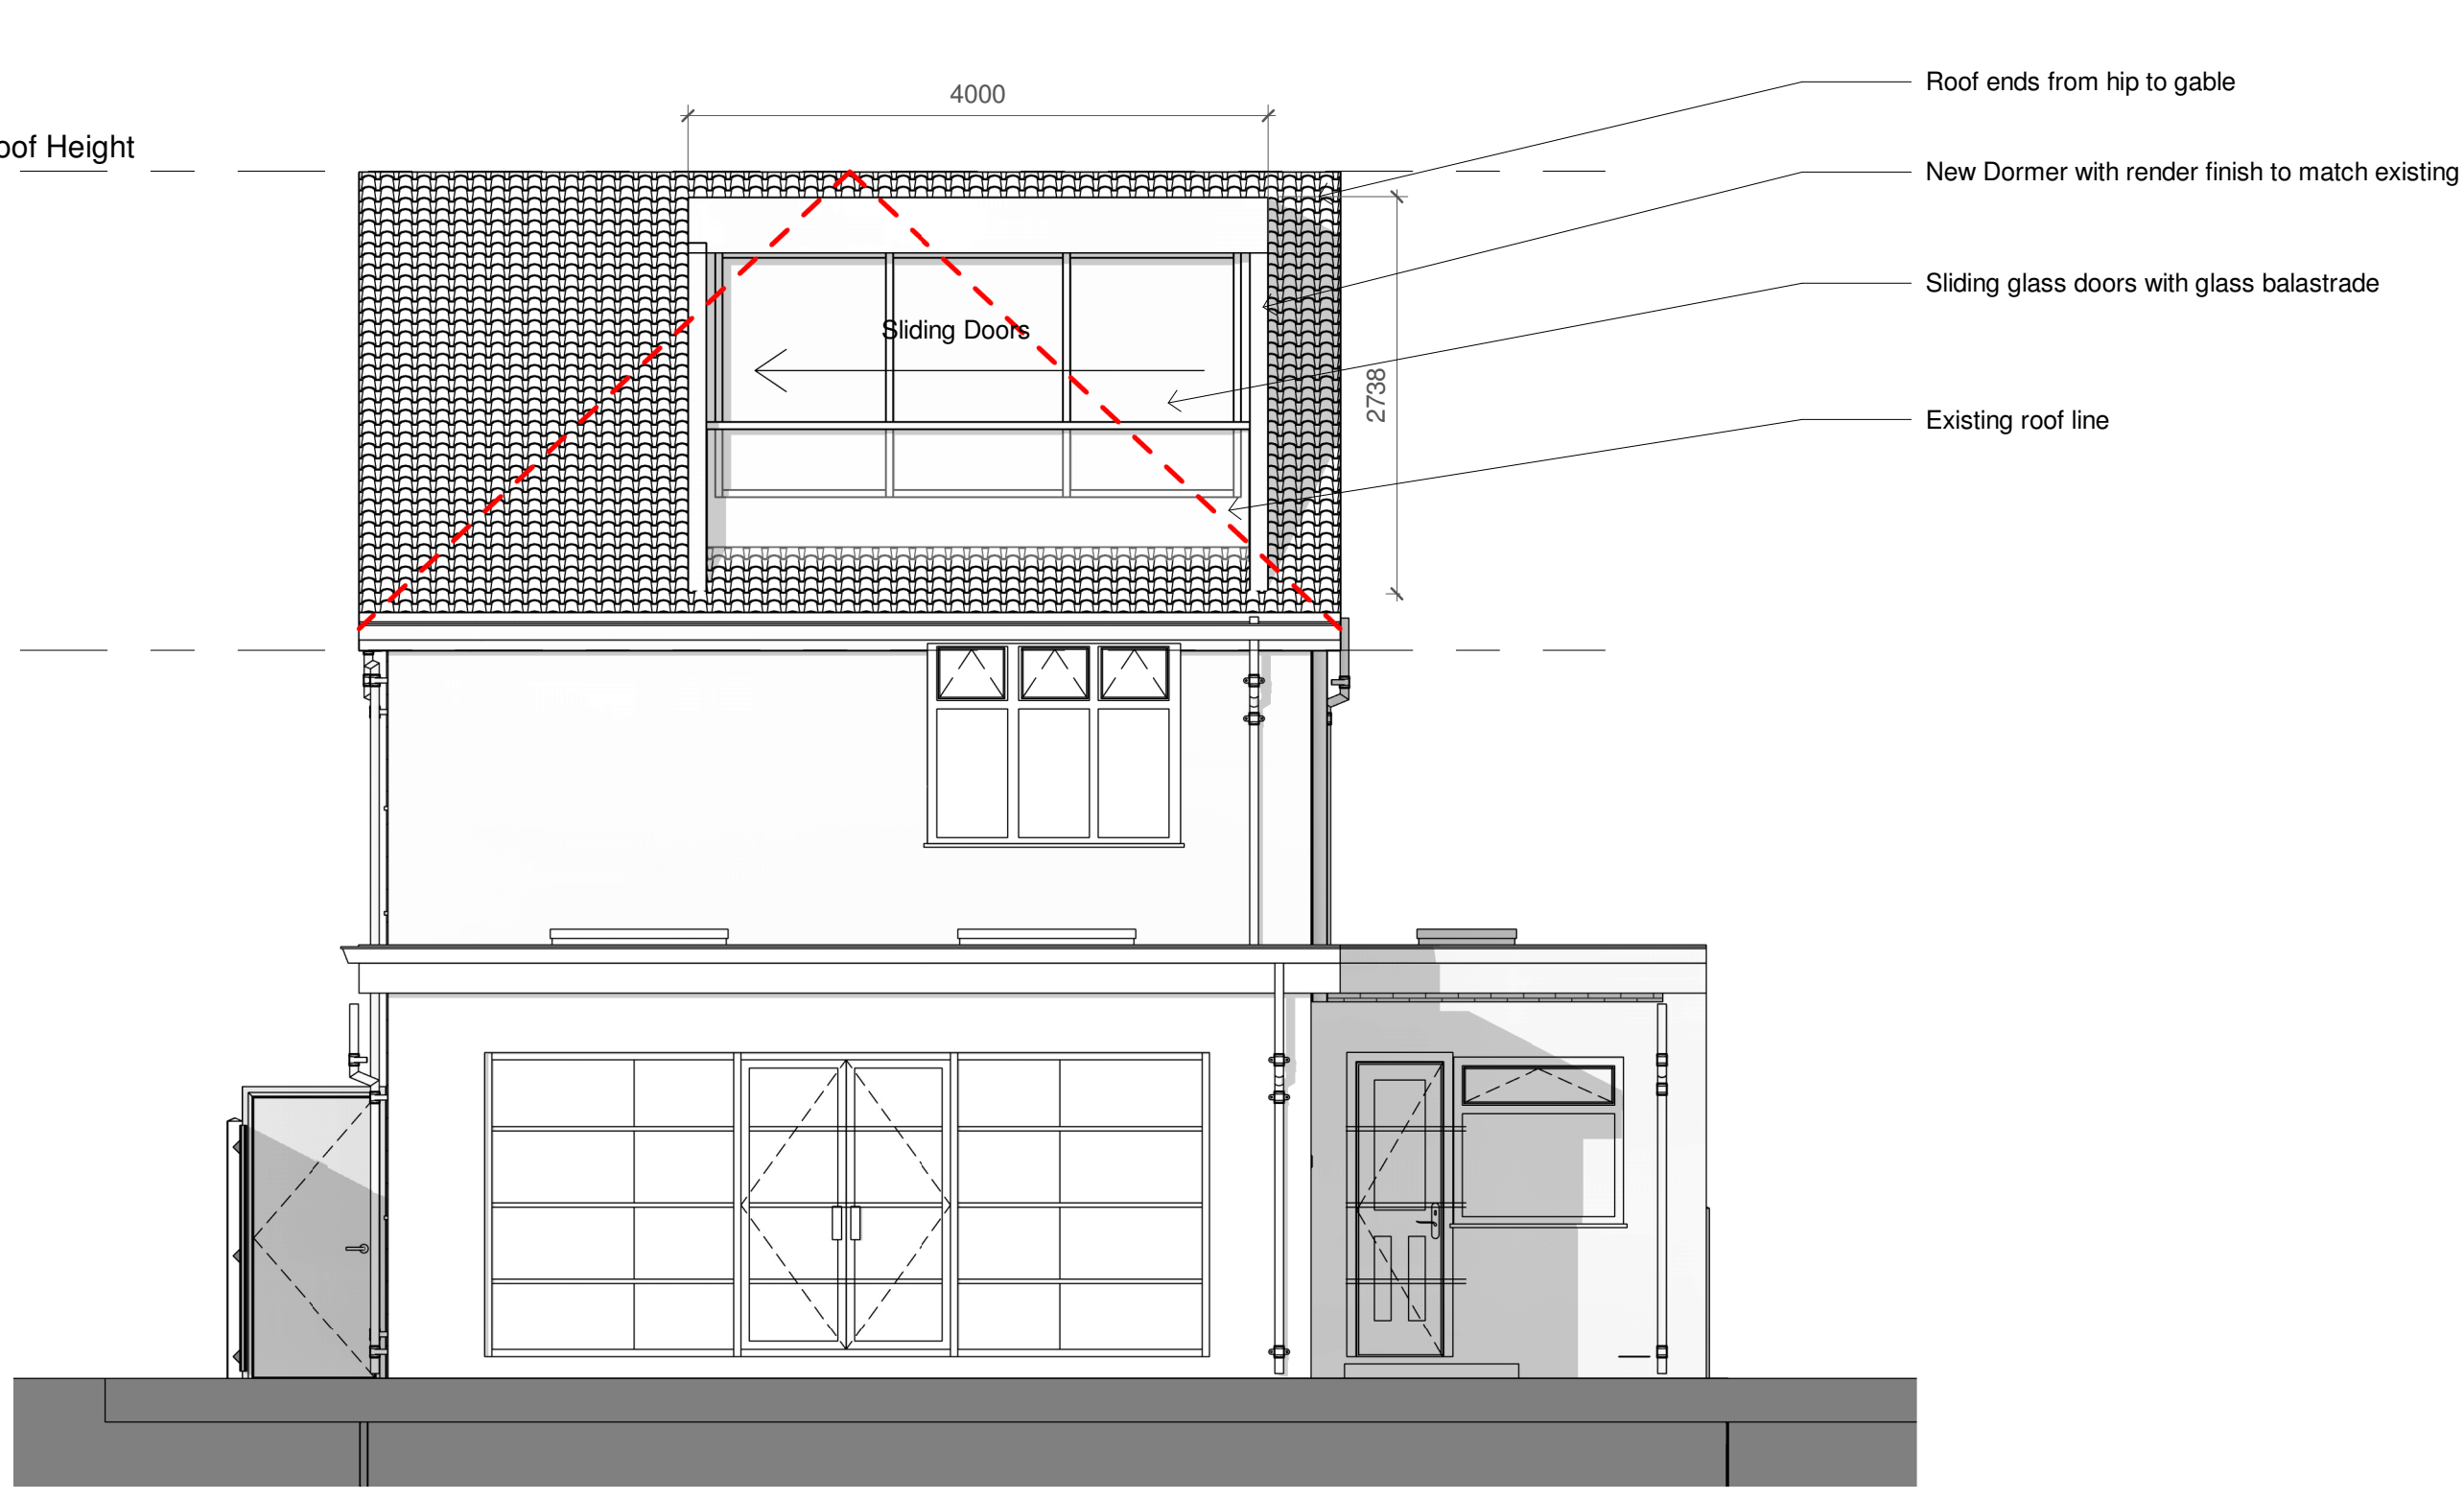

2 Rear Elevation - As Proposed
1 : 50

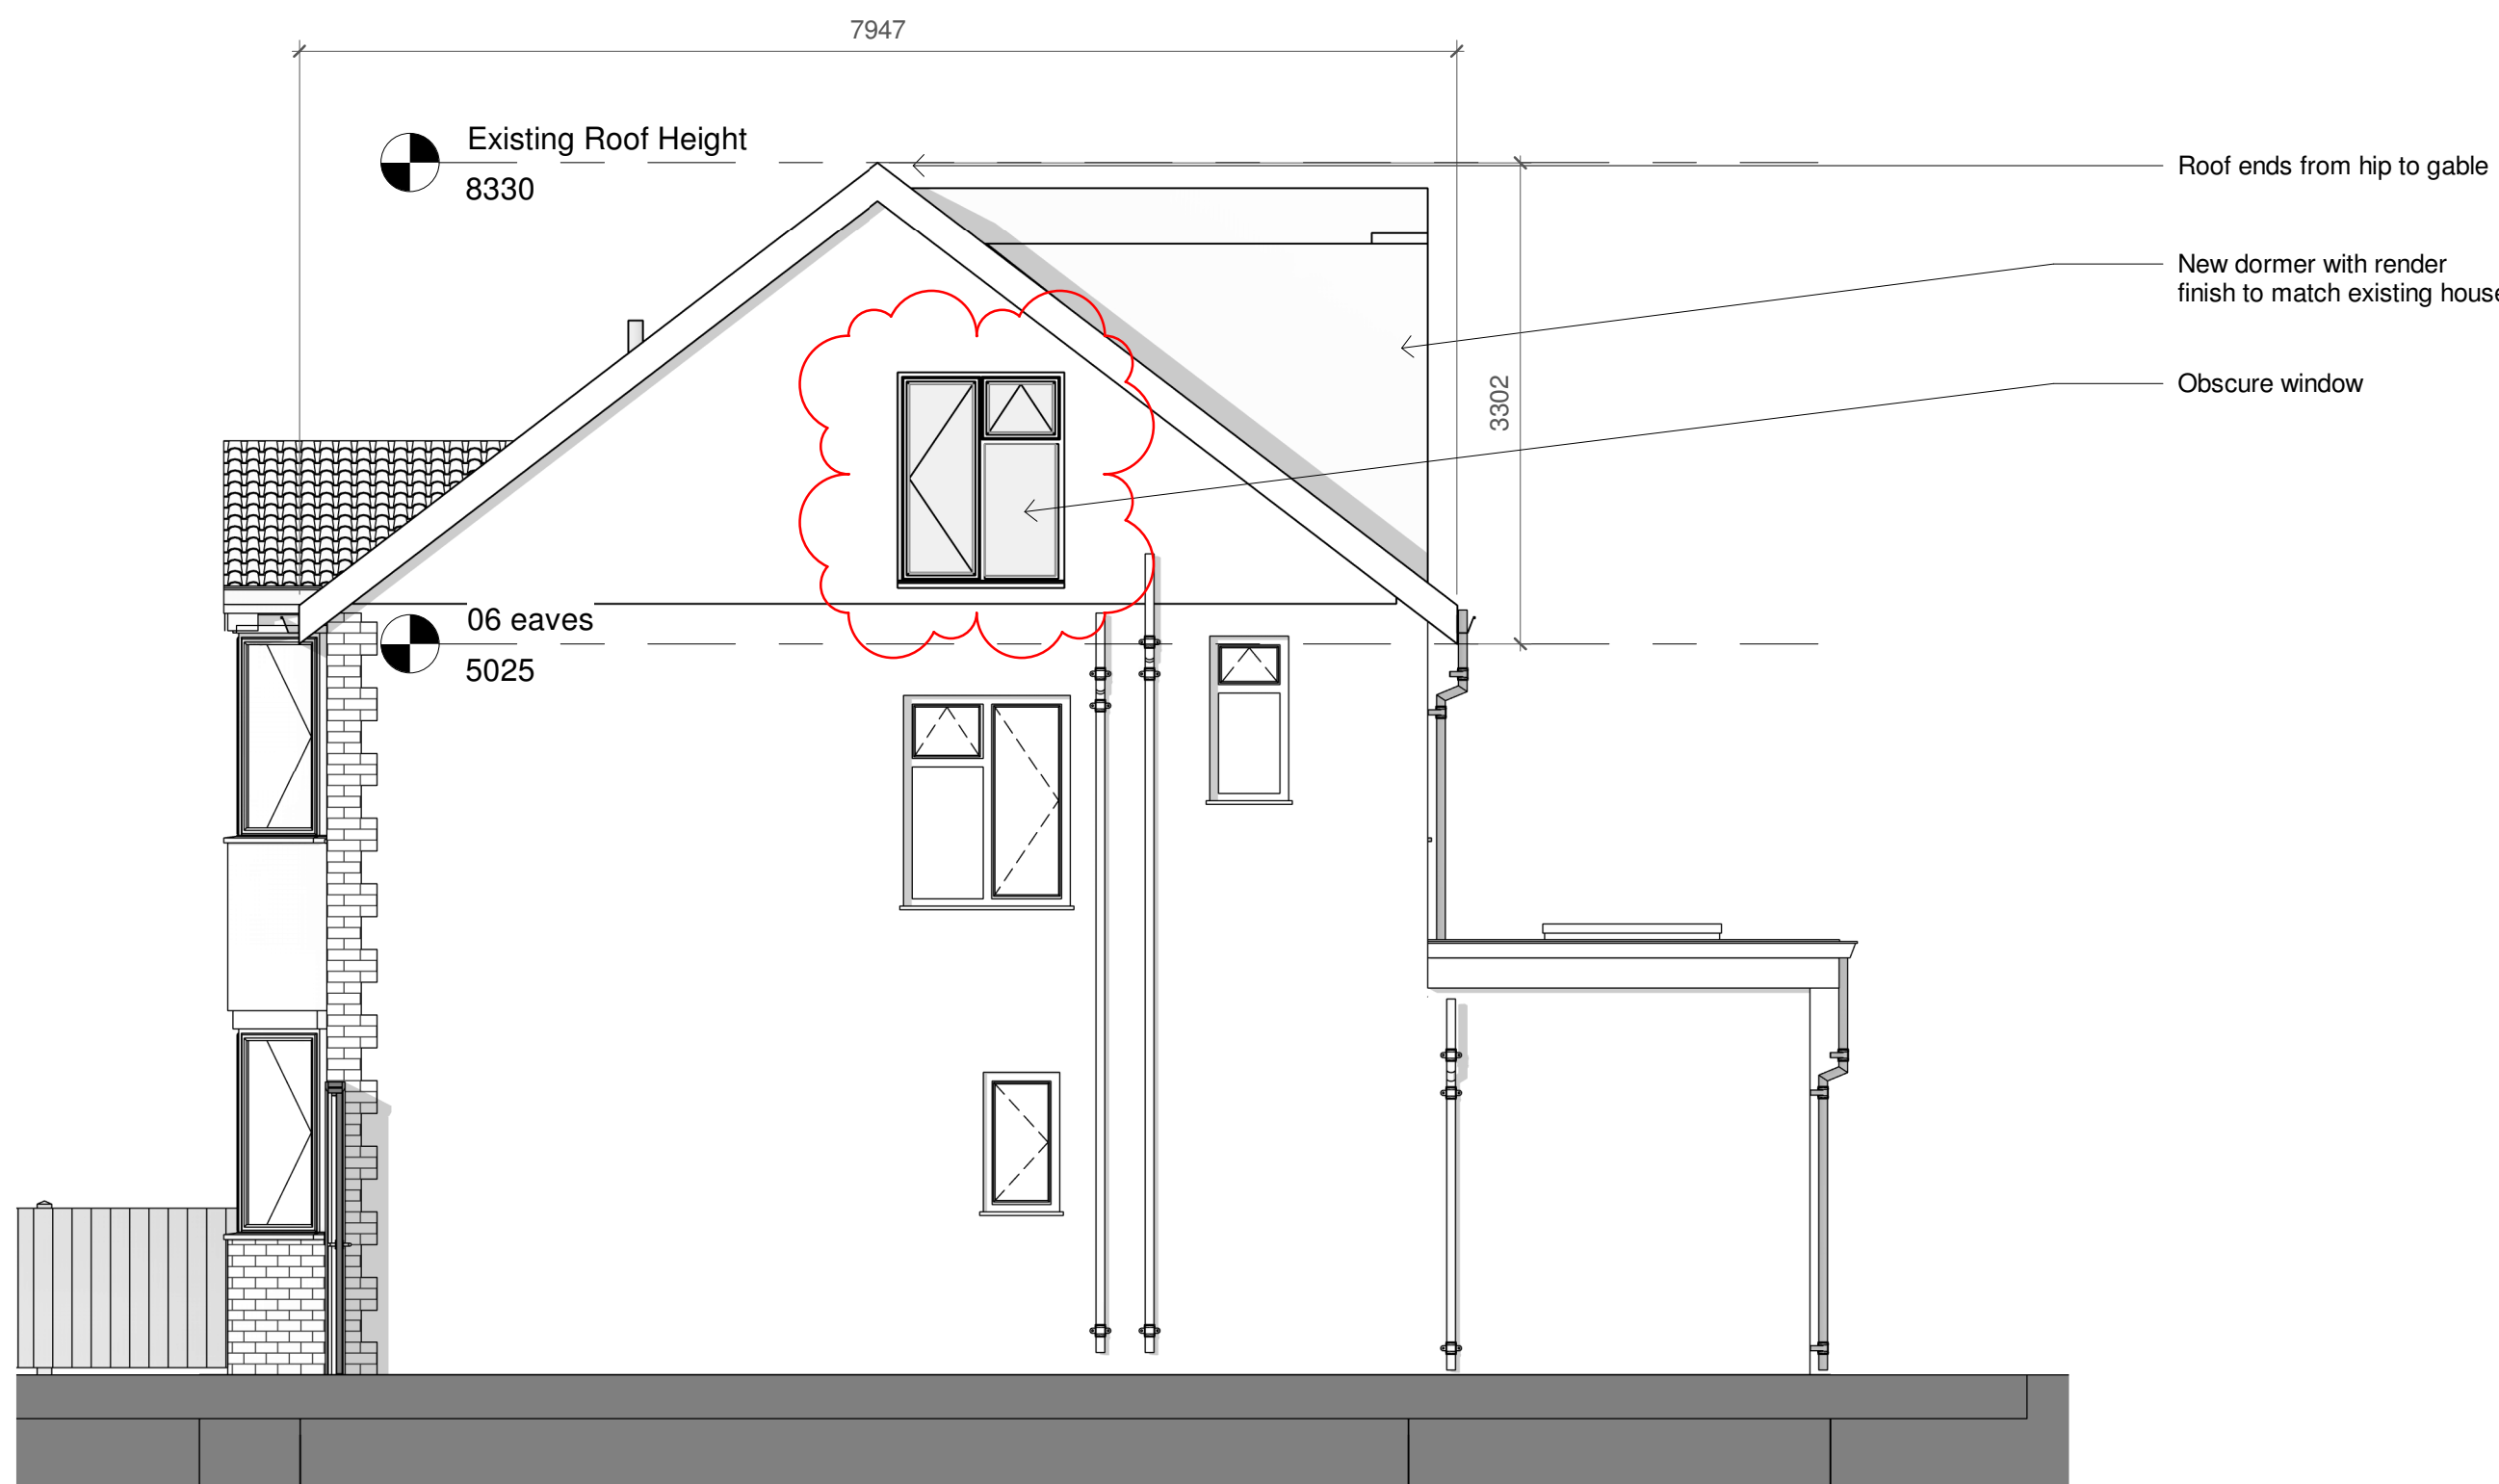

3 Side Elevation 02 - As Proposed
1 : 50

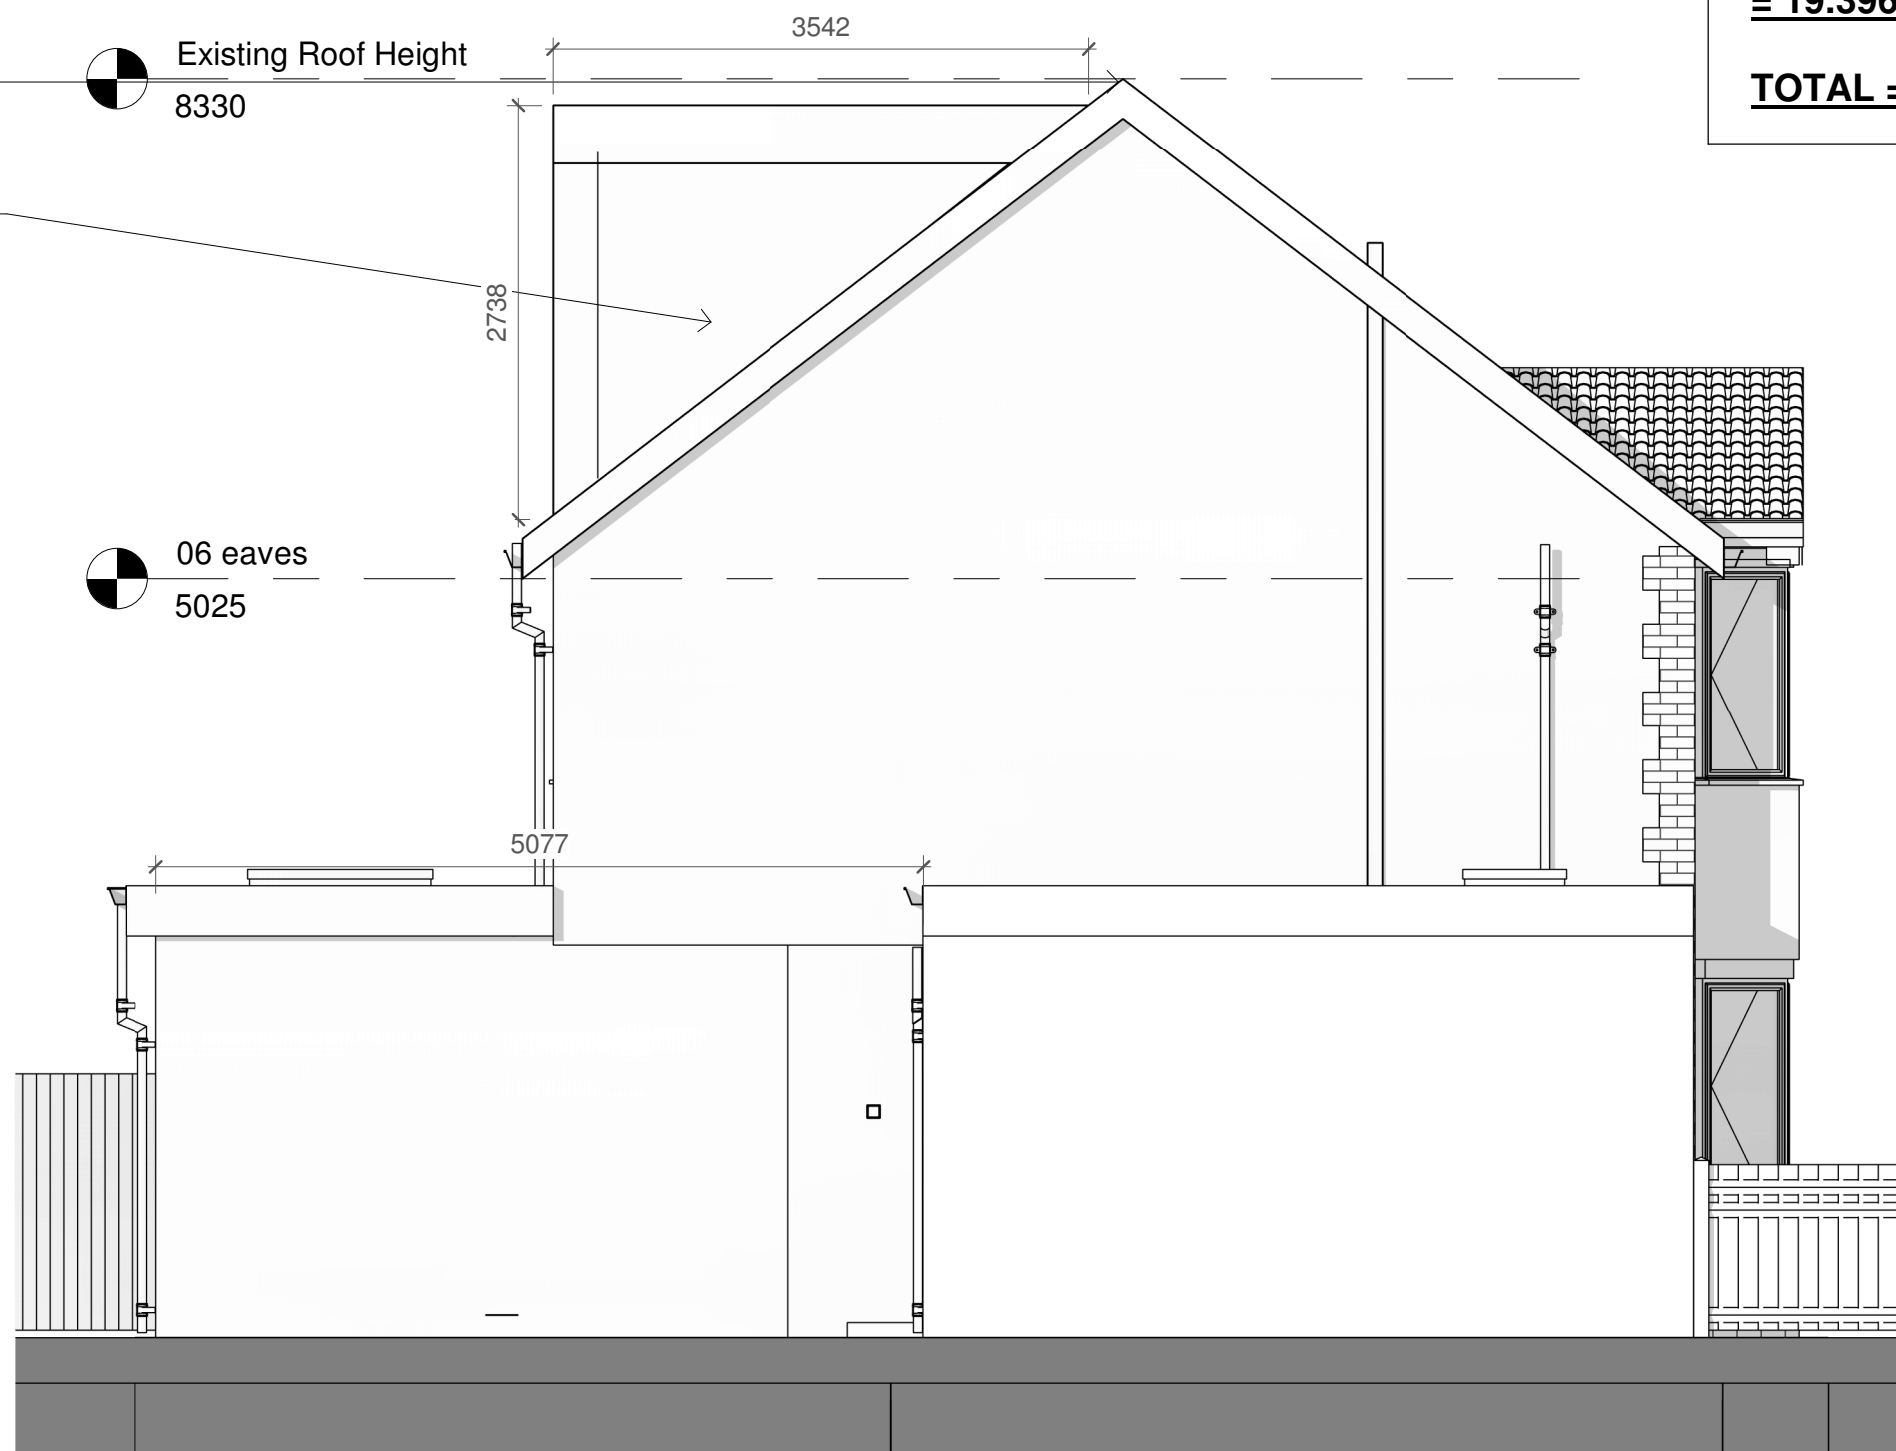

4 Side Elevation - As Proposed
1 : 50

PROPOSED HIP TO GABLE VOLUME:

= $\frac{7.947 \times 3.302 \times 3.386}{6}$

= 14.809m³ (x2 to calculate for both hip to gable ends)

= 29.618m³

PROPOSED DORMER VOLUME

= $\frac{3.542 \times 2.738 \times 4.000}{2}$

= 19.396m³

TOTAL = 49.014m³

MATERIALS

Roof

Felt roof on ground floor extension to match existing

Dormer roof felt to match existing

Walls

Render on ground floor extension to match existing

Dormer walls render finish to match existing

Doors


Aluminium frame to match existing

Windows

Aluminium frame to match existing



Render

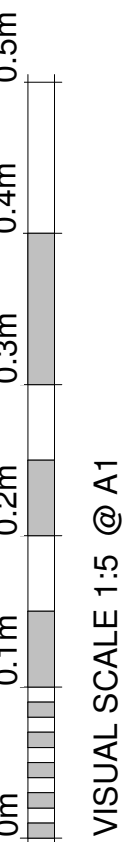

A	Obscure window to side elevation	19/08/26	AB
---	----------------------------------	----------	----

Revision Number	Revision Description	Revision Date	Issued by
	Revision		

Planning

Status:

Dimensions, areas and levels where given are only approximate and subject to site survey.
All dimensions are to be checked on site. Figured dimensions only are to be taken from this drawing.
This drawing is to be read in conjunction with all relevant consultants and/or specialists drawings/documents and any discrepancies or variations are to be notified to the Architect before the affected work commences. This drawing is copyright and remains the property of the Architects.



telephone:01462 453931
email:info@croearchitects.co.uk
web: www.croearchitects.co.uk

Project:
3 Westfield Lane
Hitchin
SG5 2HE

Client:
Mr and Mrs Williamson

Drawing name:
As Proposed - Elevations

Scale: 1 : 50 at A1	Drawing number	Revision
Date: 01-26	25121 - 011	A
Drawn by: OD		