




- NOTES
1. The Contractor must check and confirm all dimensions
 2. All discrepancies must be reported and resolved by the Architect before works commence
 3. All work and materials to be in accordance with current applicable Statutory Legislation and to comply with all relevant Codes of Practice and British Standards

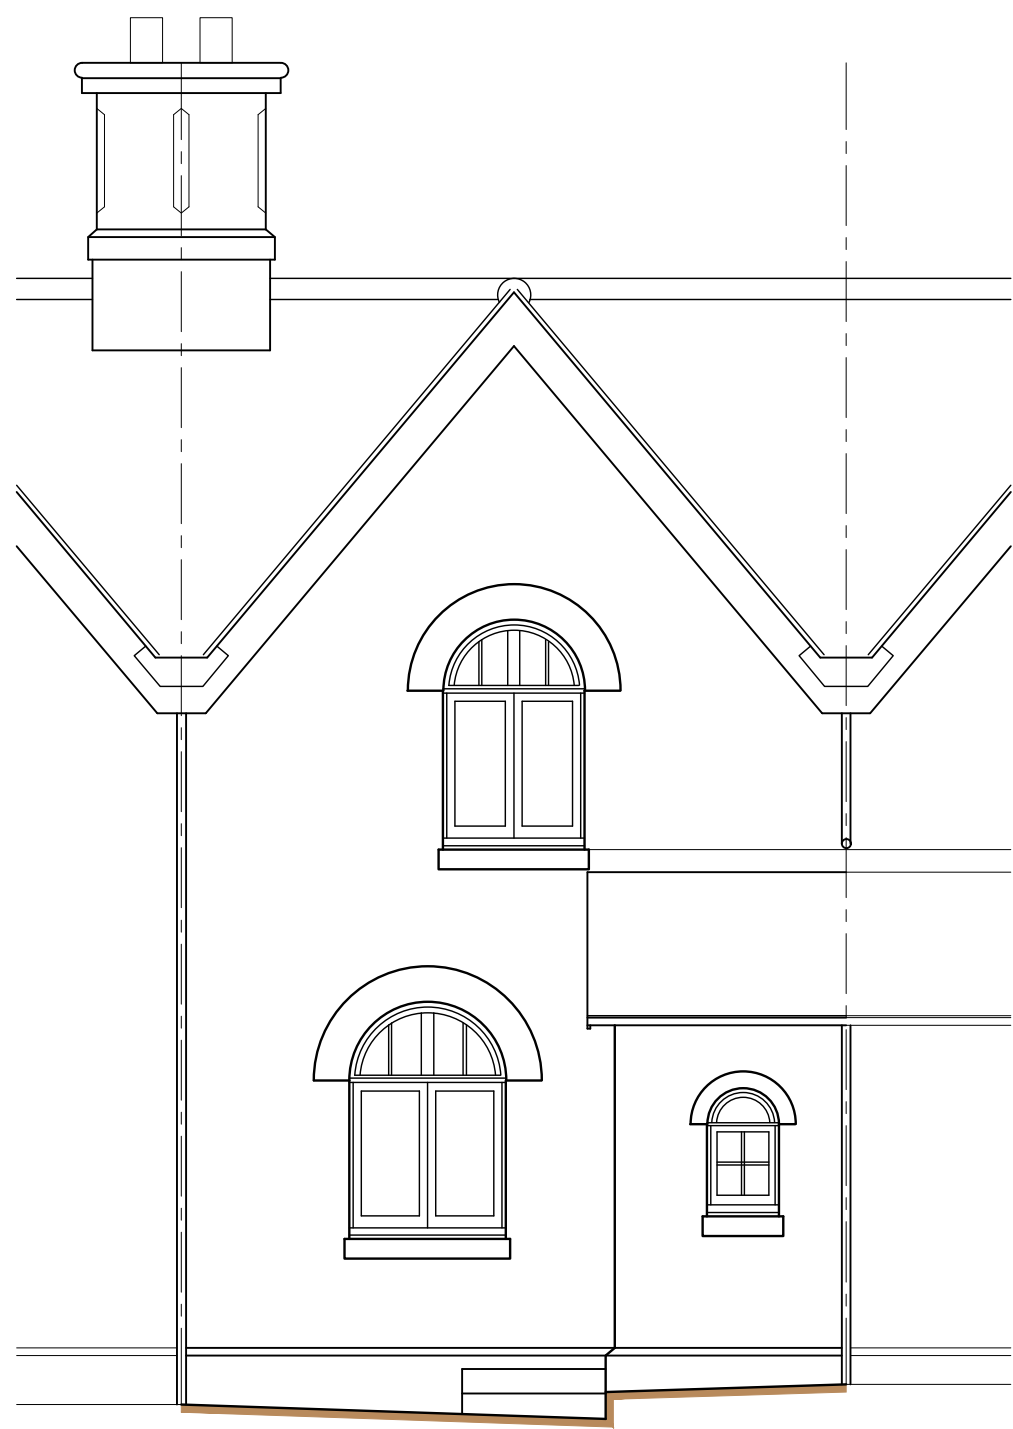


FRONT ELEVATION
1:50

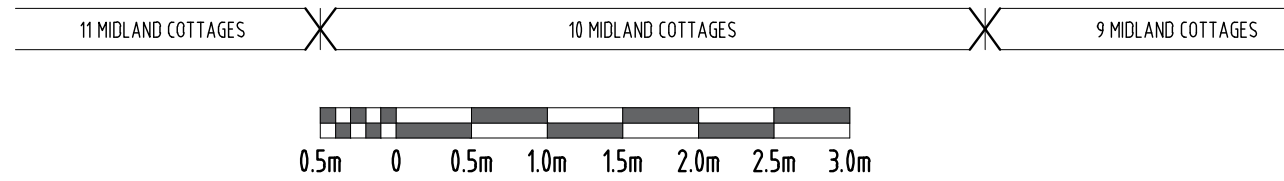


SIDE ELEVATION (Z-Z)
1:50

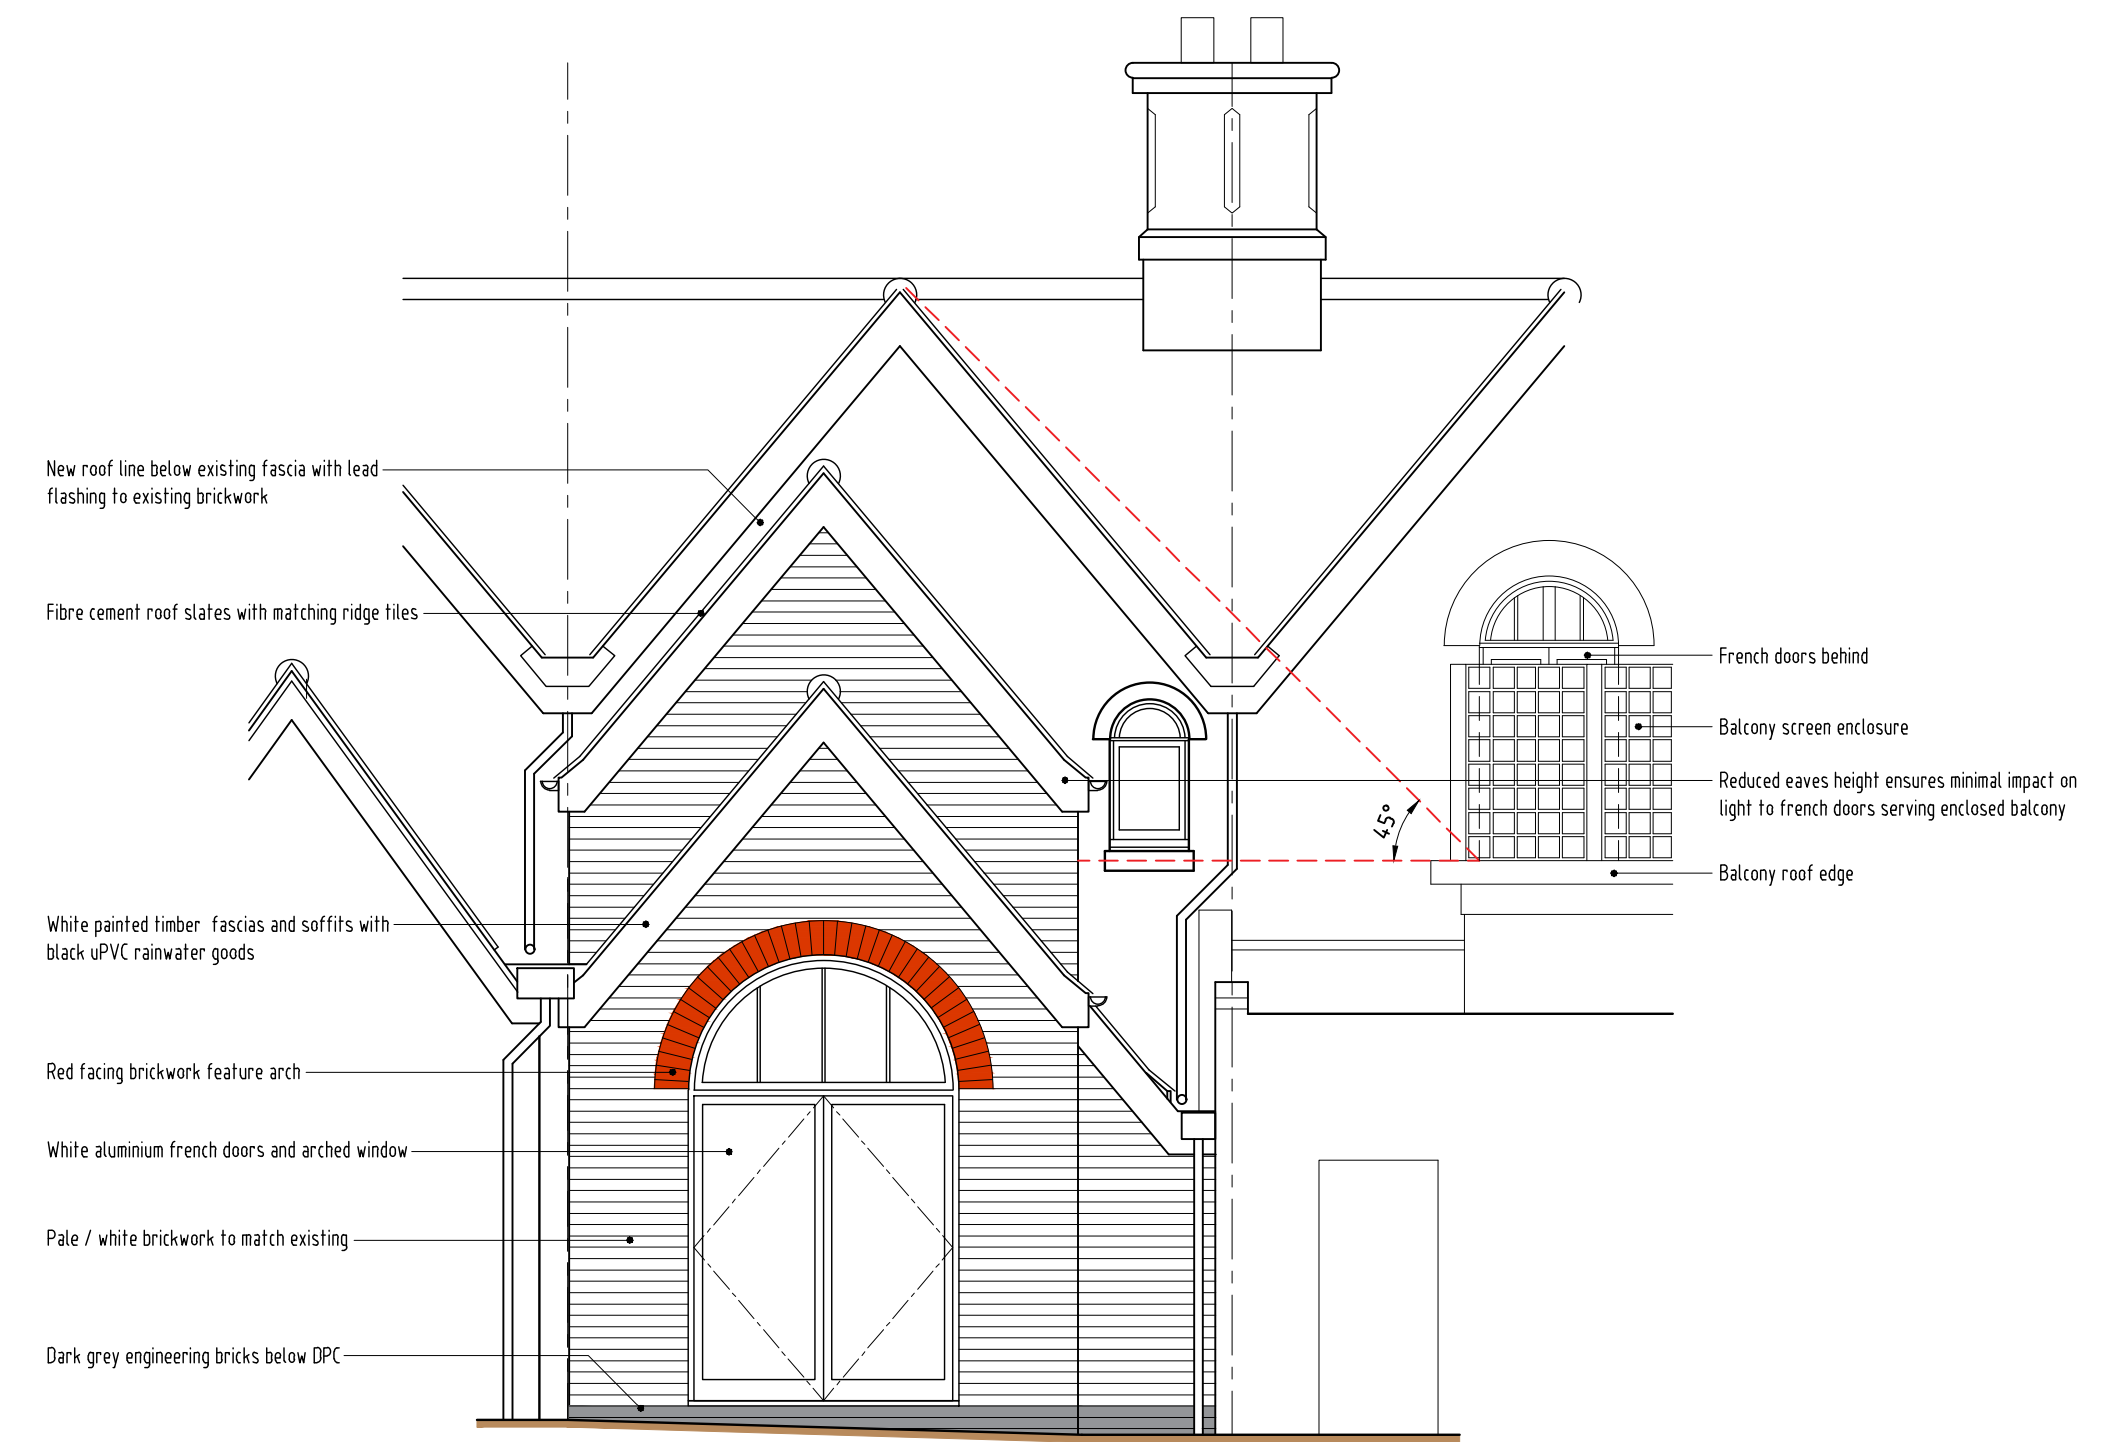



REAR ELEVATION
1:50

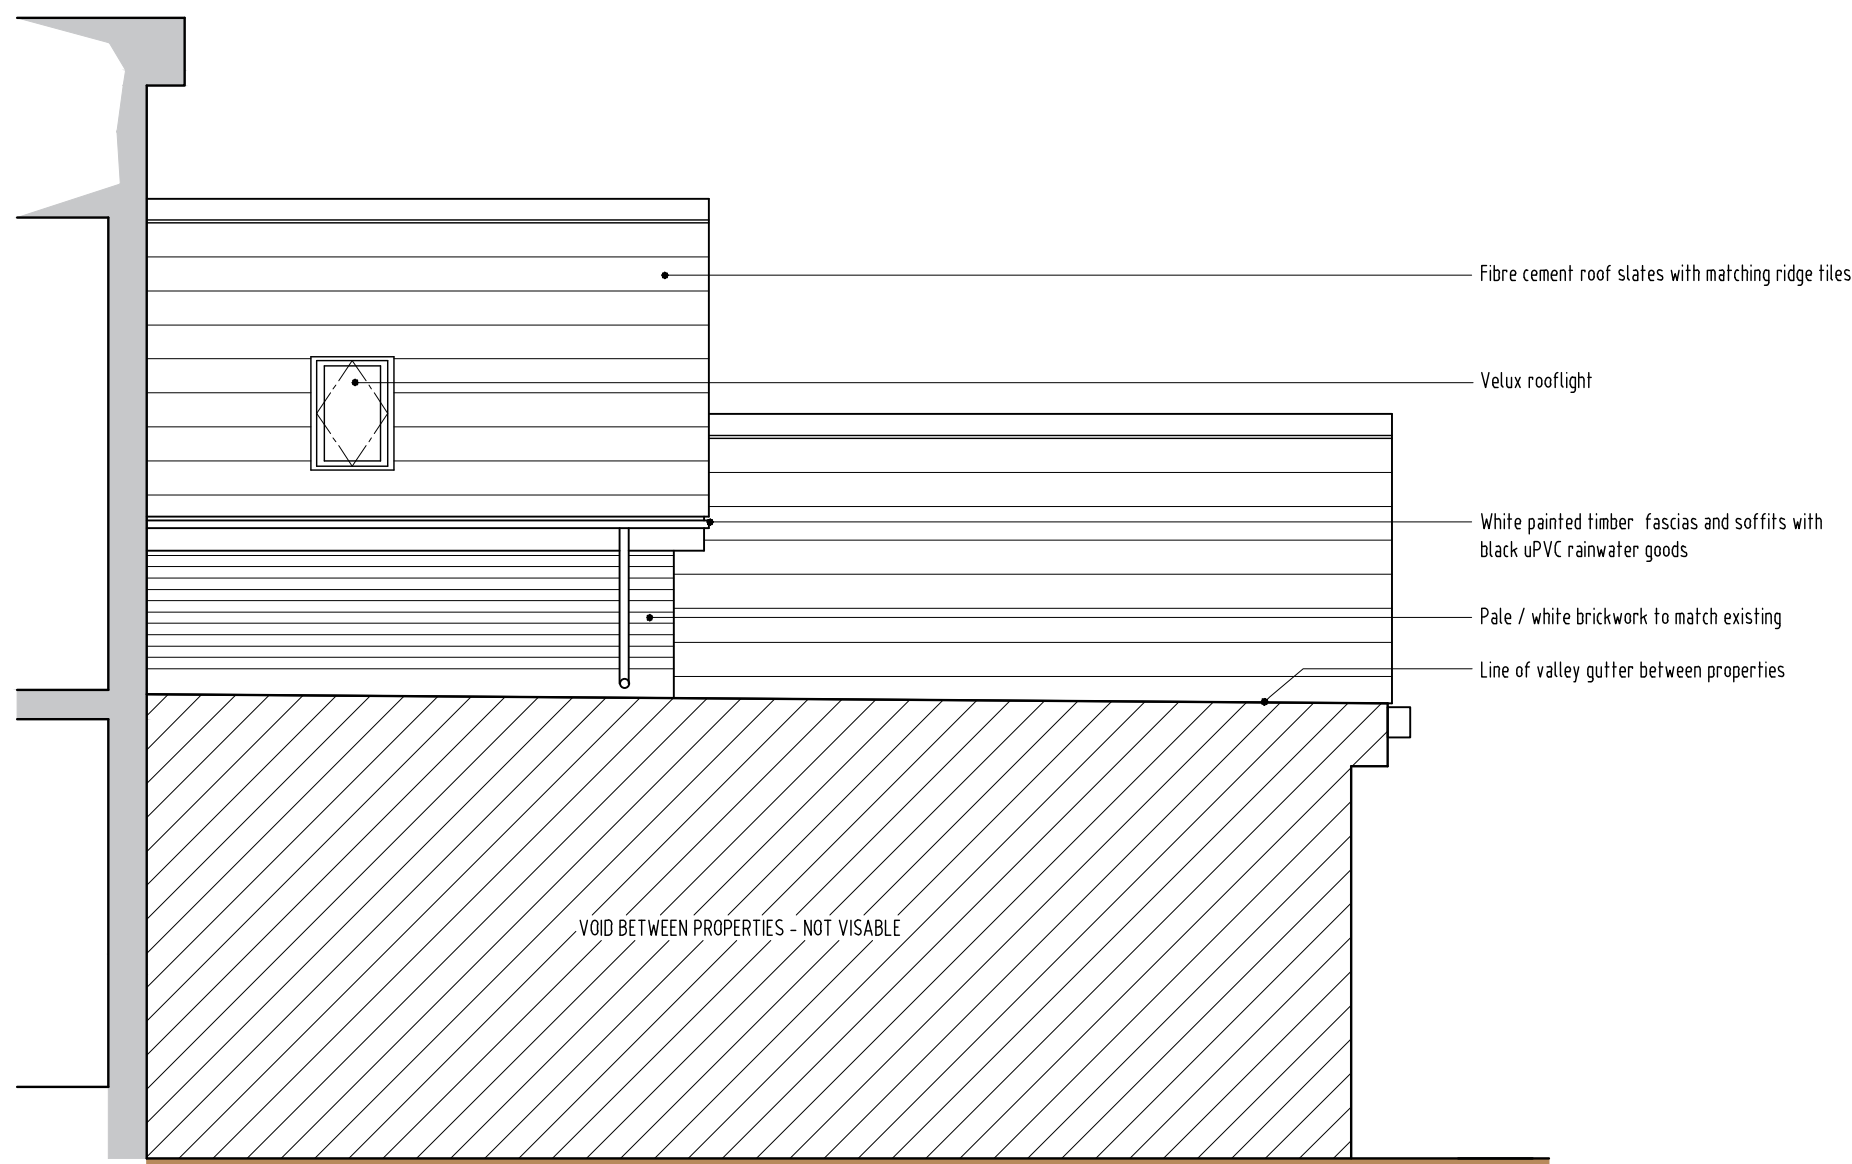

SIDE ELEVATION (Y-Y)
1:50

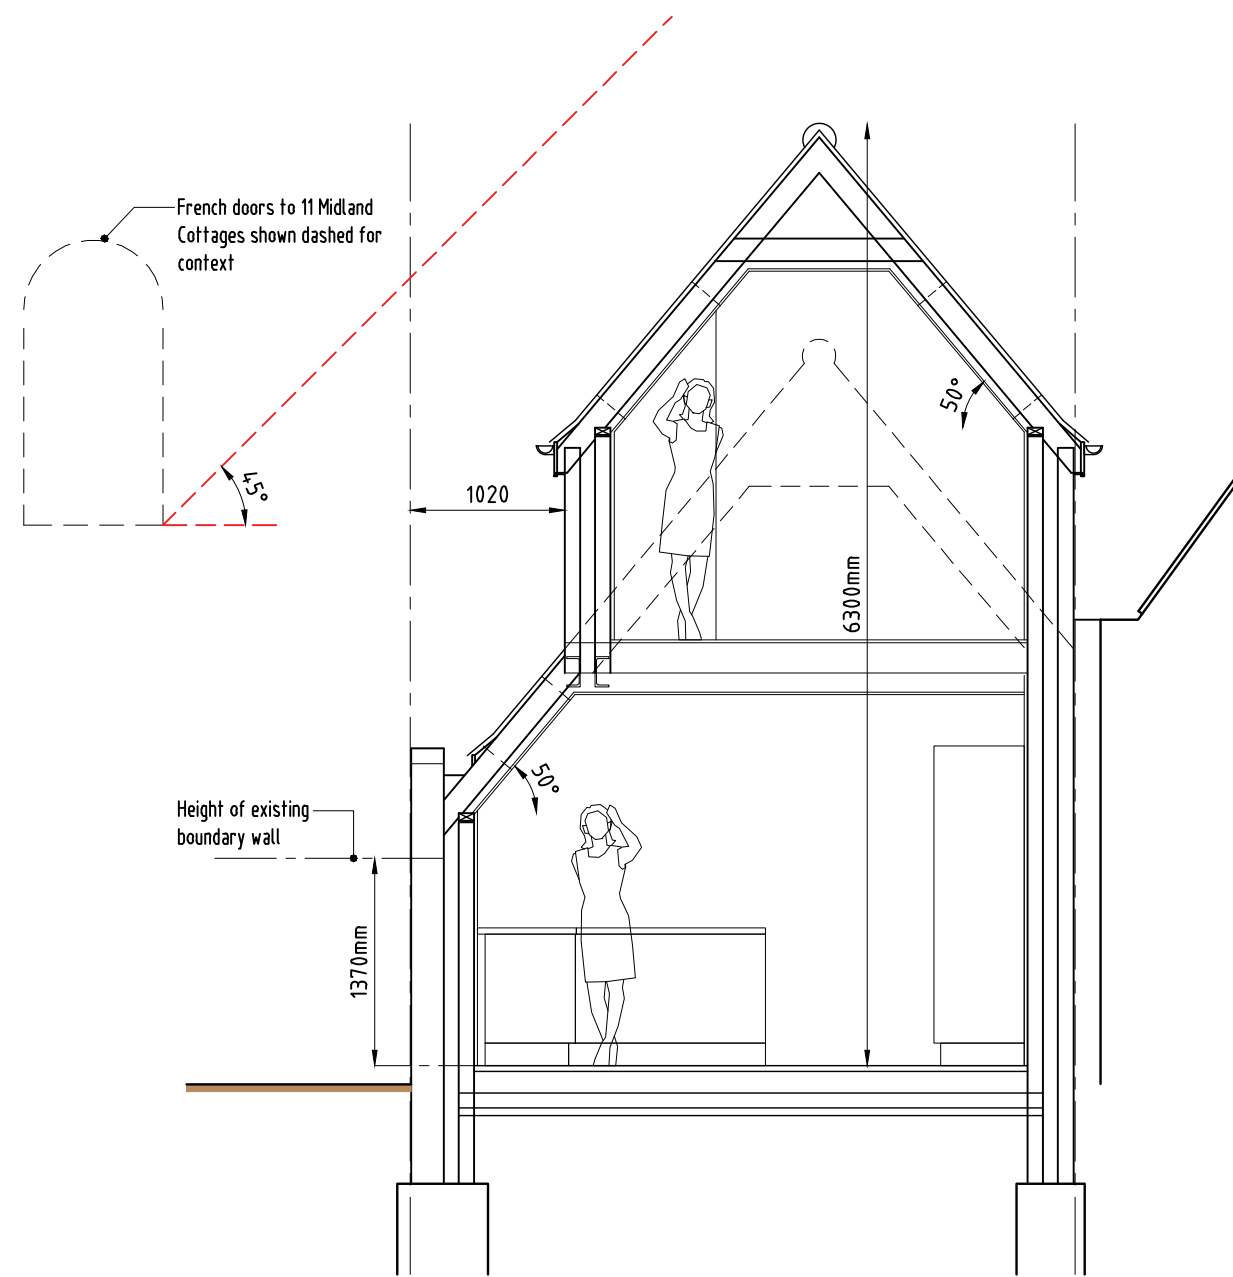

SECTION A-A
1:50

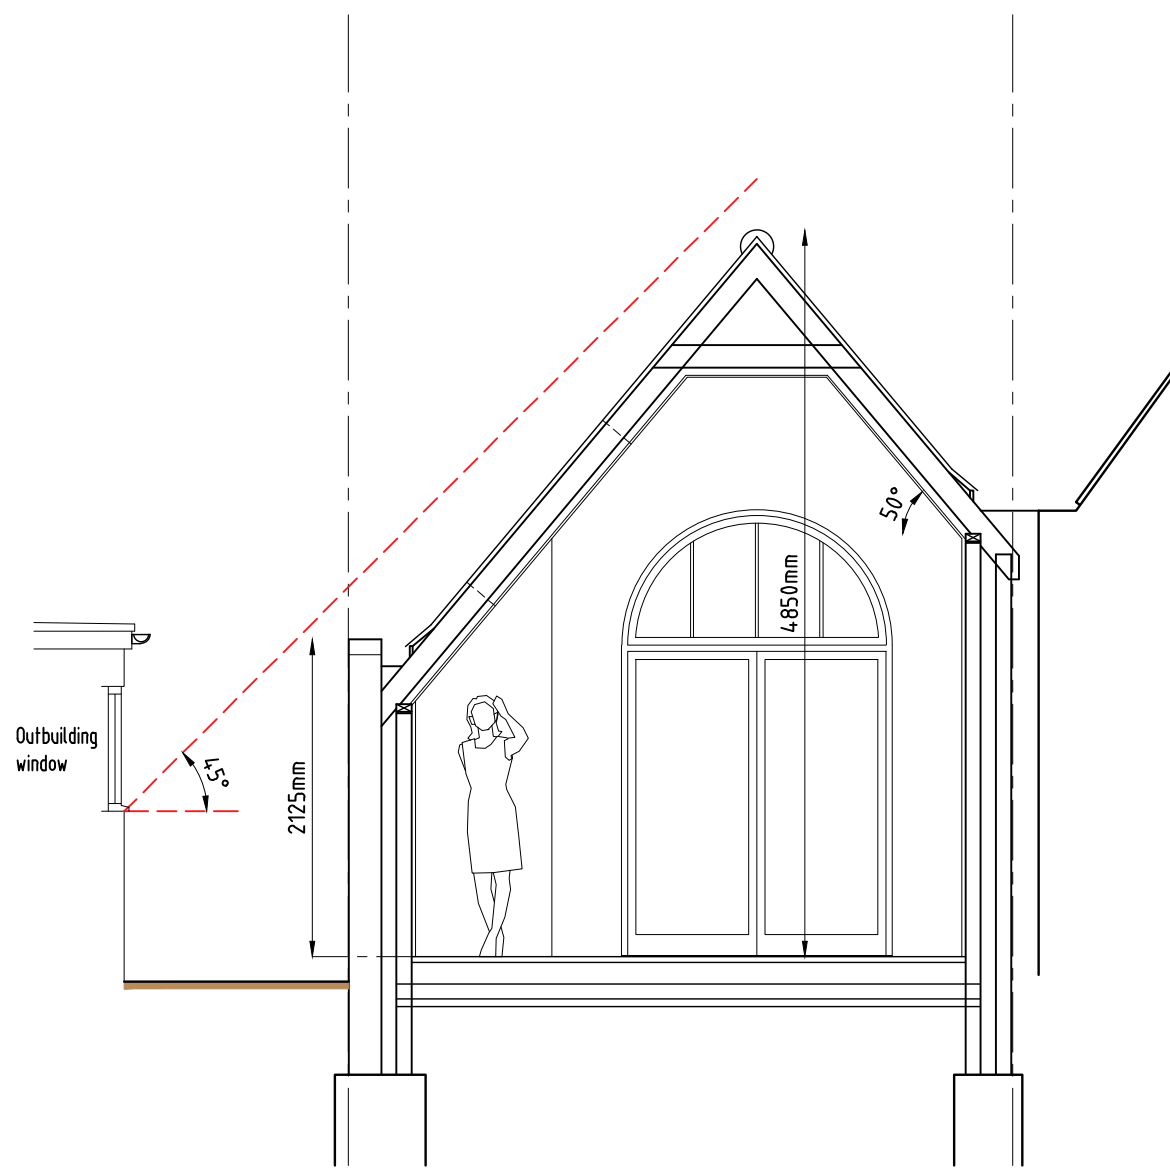 

SECTION B-B
1:50

B 27.04.26 Updated to Planners comments
A 04.04.26 Planning Issue
Rev Date Description

J E Isaacs - Architectural Technician
07736437831 jim.isaacs@sky.com

Client
Ms R Briggs

Project
10 MIDLAND COTTAGES,
NIGHTINGALE ROAD, HITCHIN
HERTFORDSHIRE SG5 1RW

Drawing
AS PROPOSED
GENERAL ARRANGEMENTS
ELEVATIONS AND SECTIONS

Scale
1:50 @ A1
Drawn
JEI

Status
PLANNING
Date
Mar 26

Job Number
2601
Drawing Number
102
Revision
B