




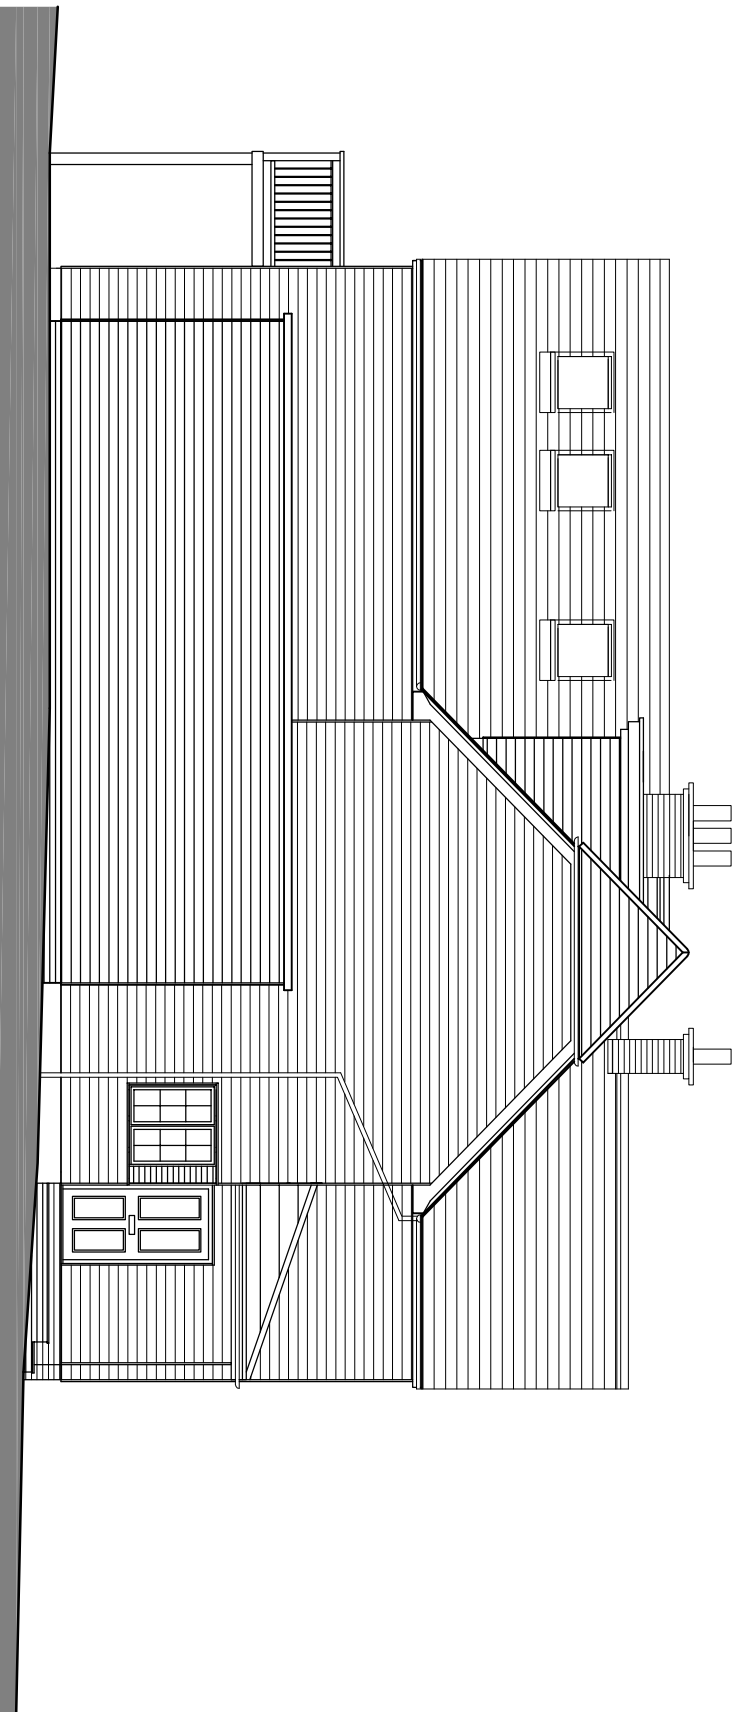


PROPOSED SIDE NORTH ELEVATION

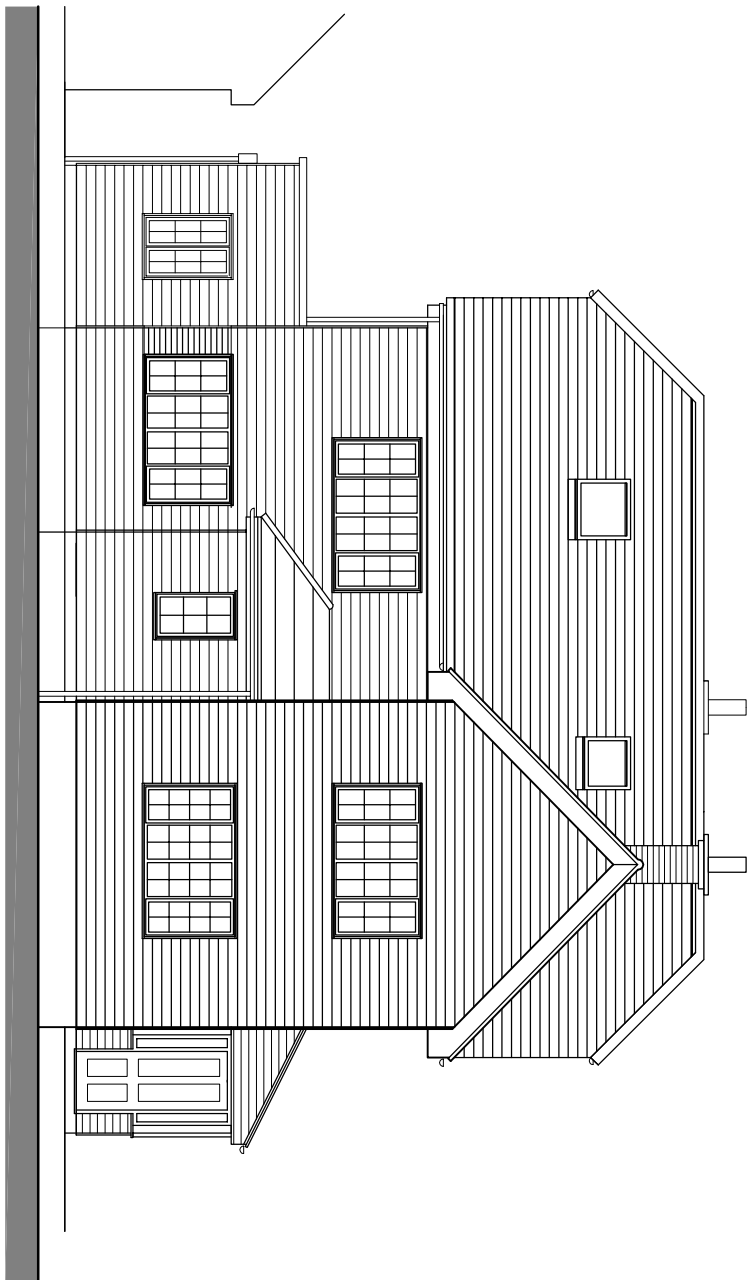

PROPOSED FRONT WEST ELEVATION

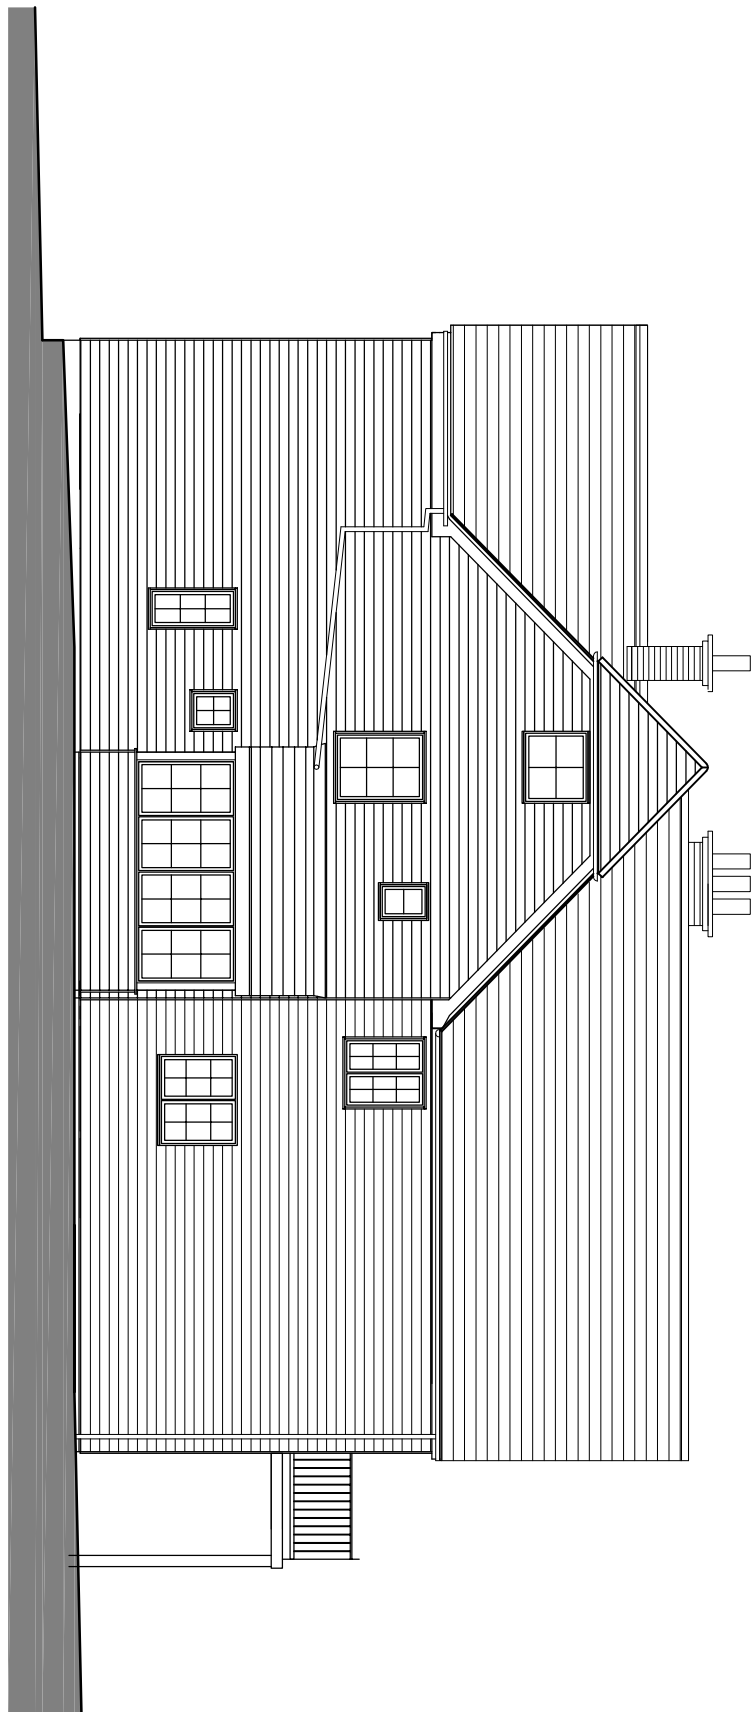

PROPOSED SOUTH SIDE ELEVATION

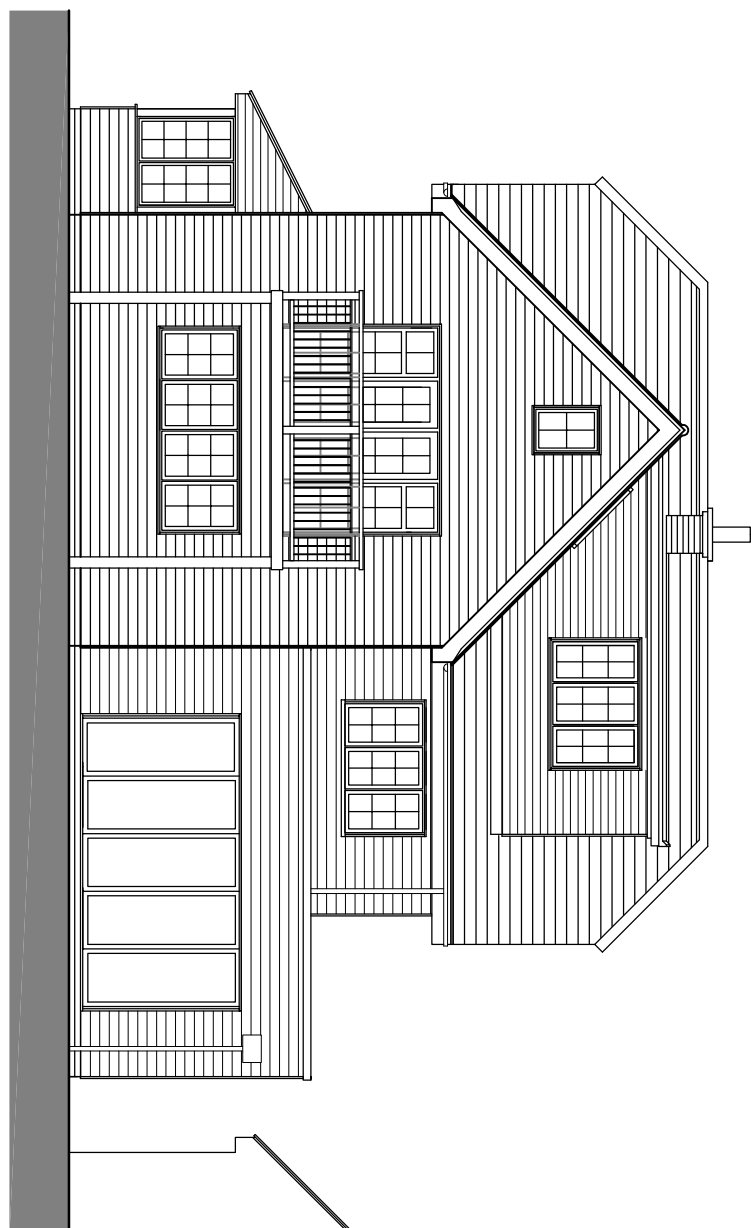


PROPOSED REAR EAST ELEVATION


Scale 1:100 0 1 2.5 5 10m

Scale 1:500 0 5 12.5 25 50m


MATERIALS
Walls - black timber cladding
Plinth - black painted masonry
Roof - plain tiles
Doors - white upvc to match existing
Windows - white upvc to match existing
Balcony - hardwood frame & floor boards
Balustrade - hardwood timber spindles & handrails

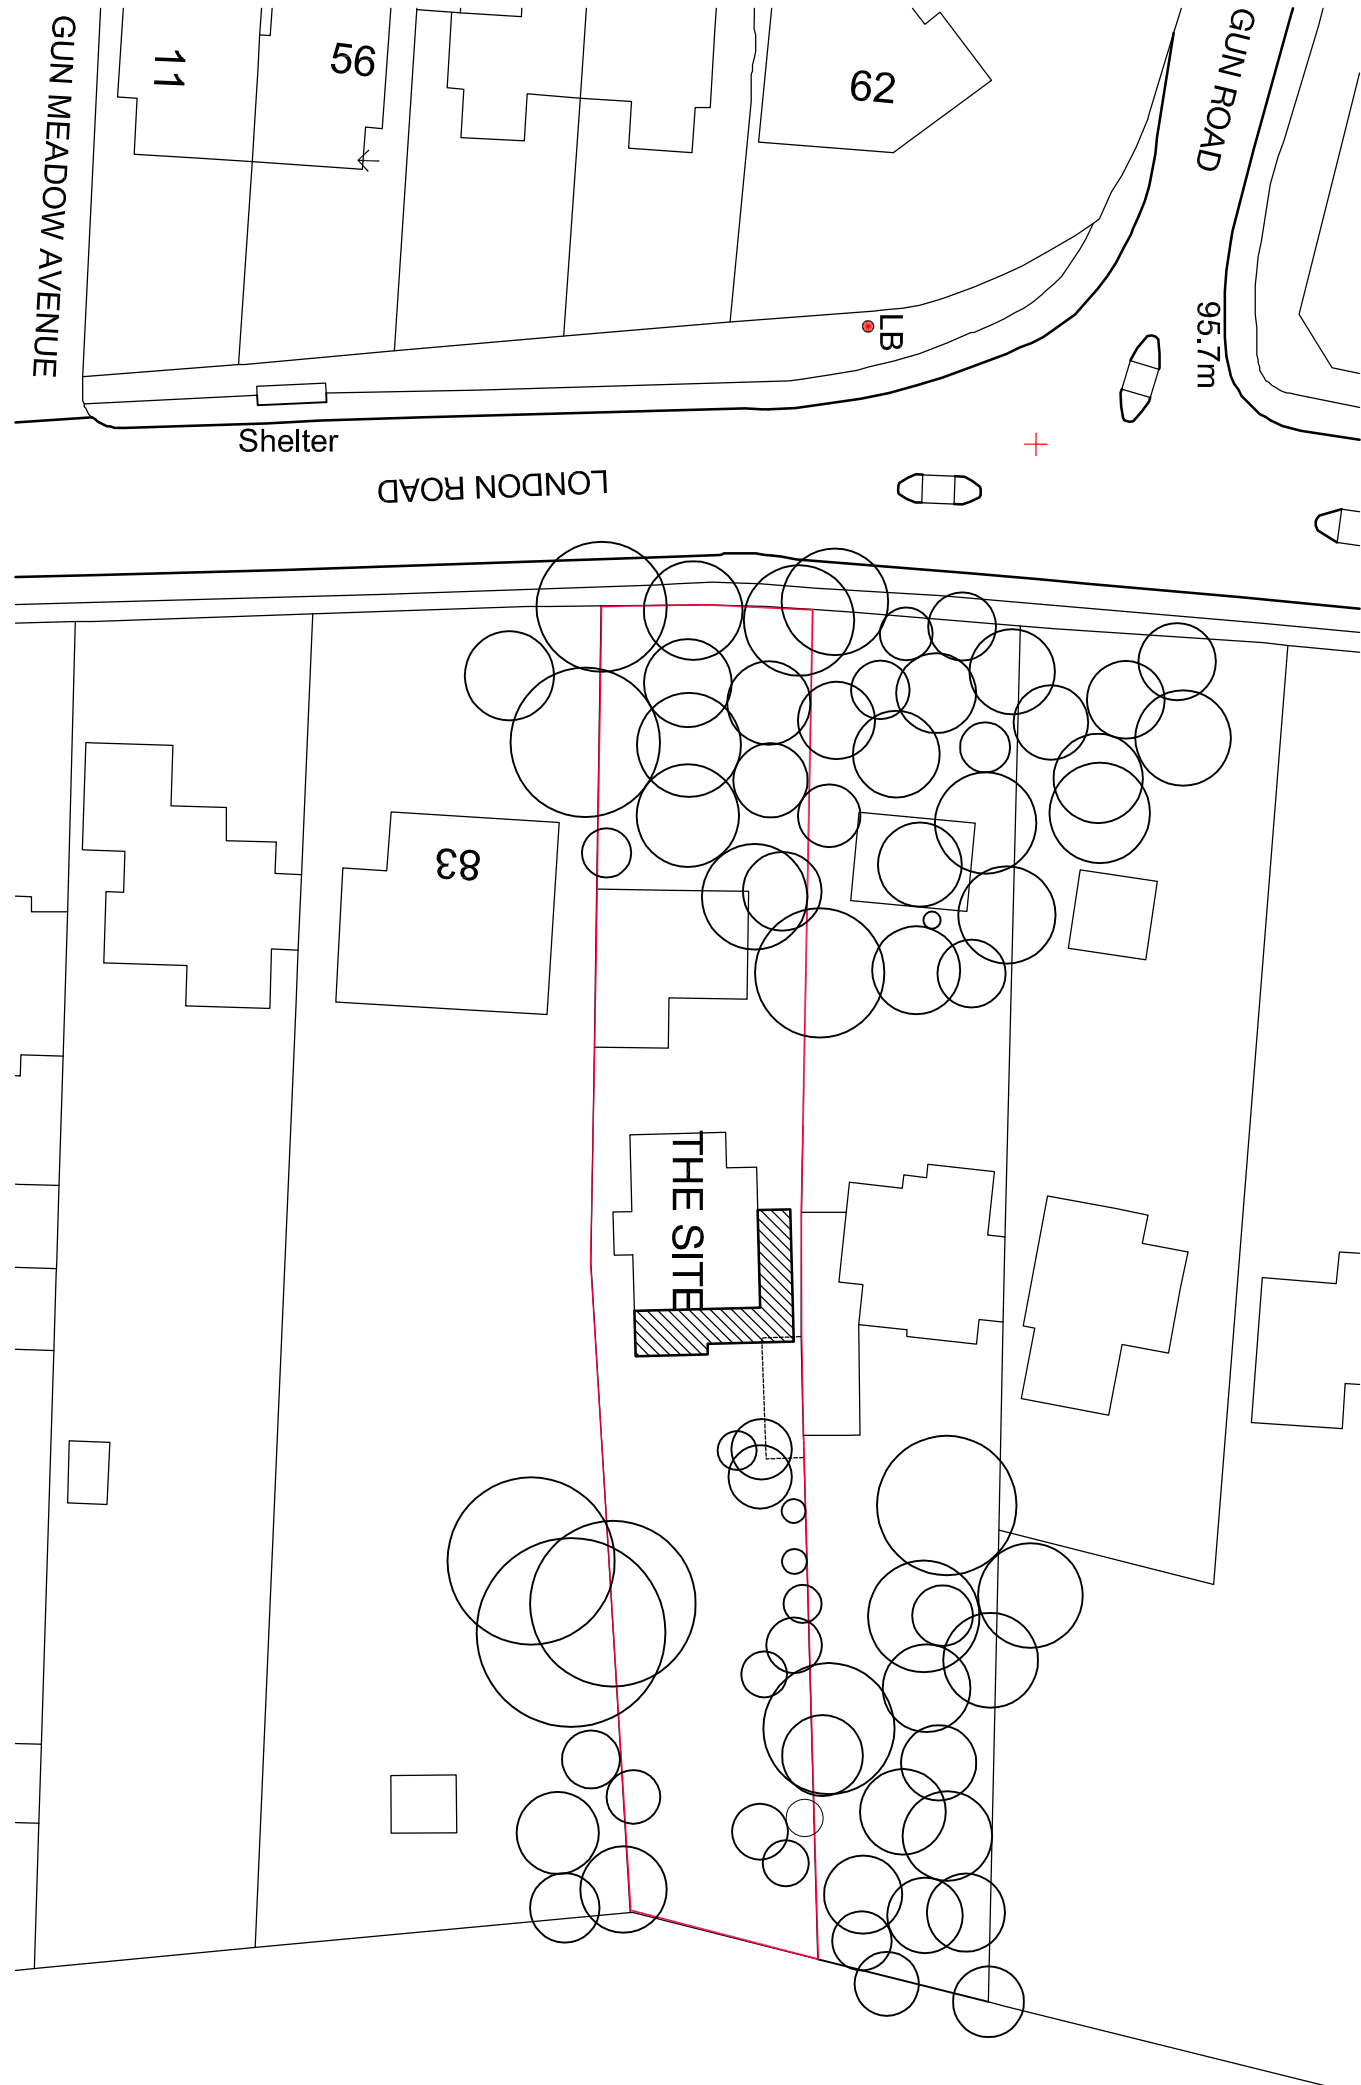


SITE PLAN

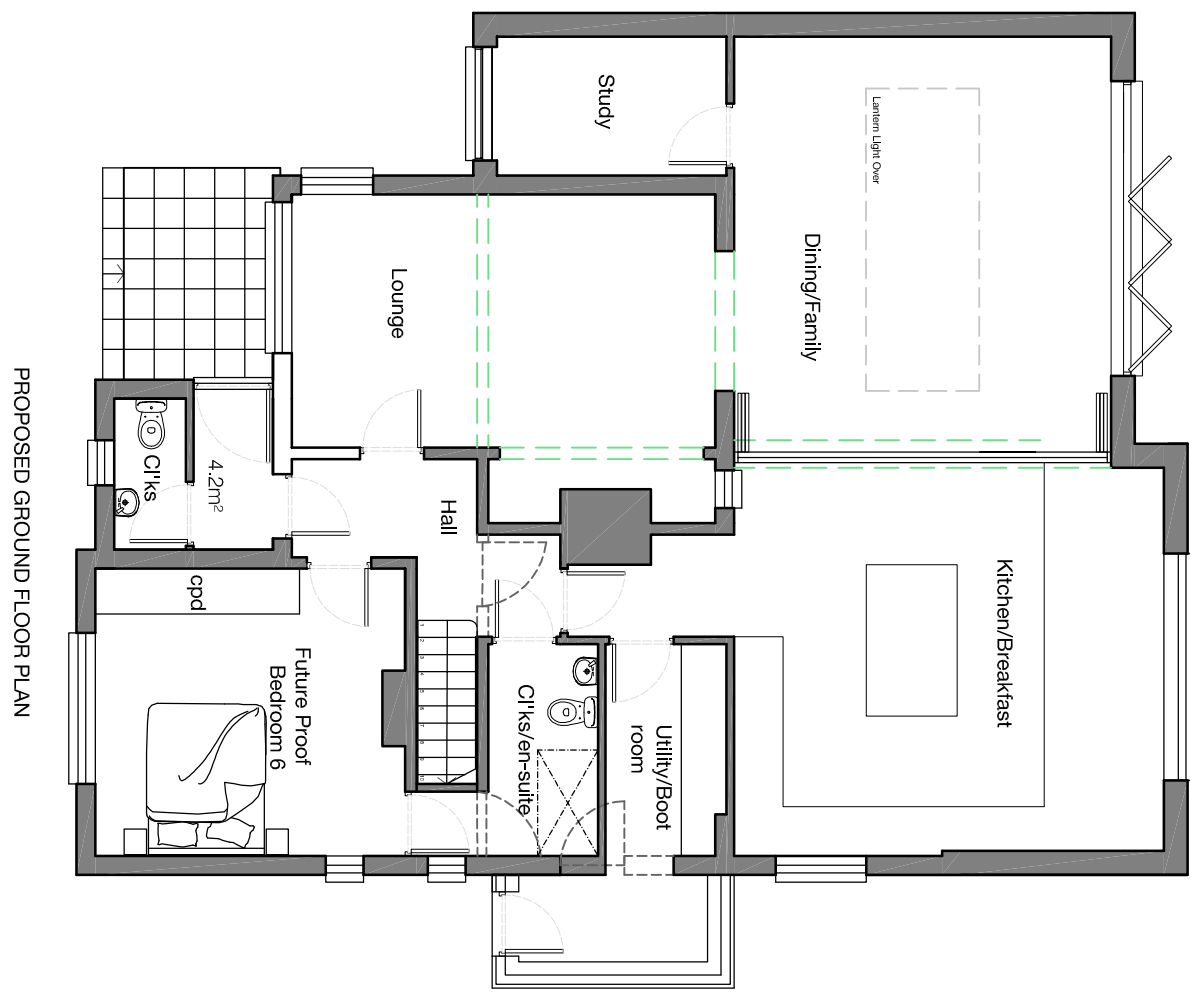


PROPOSED GROUND FLOOR PLAN

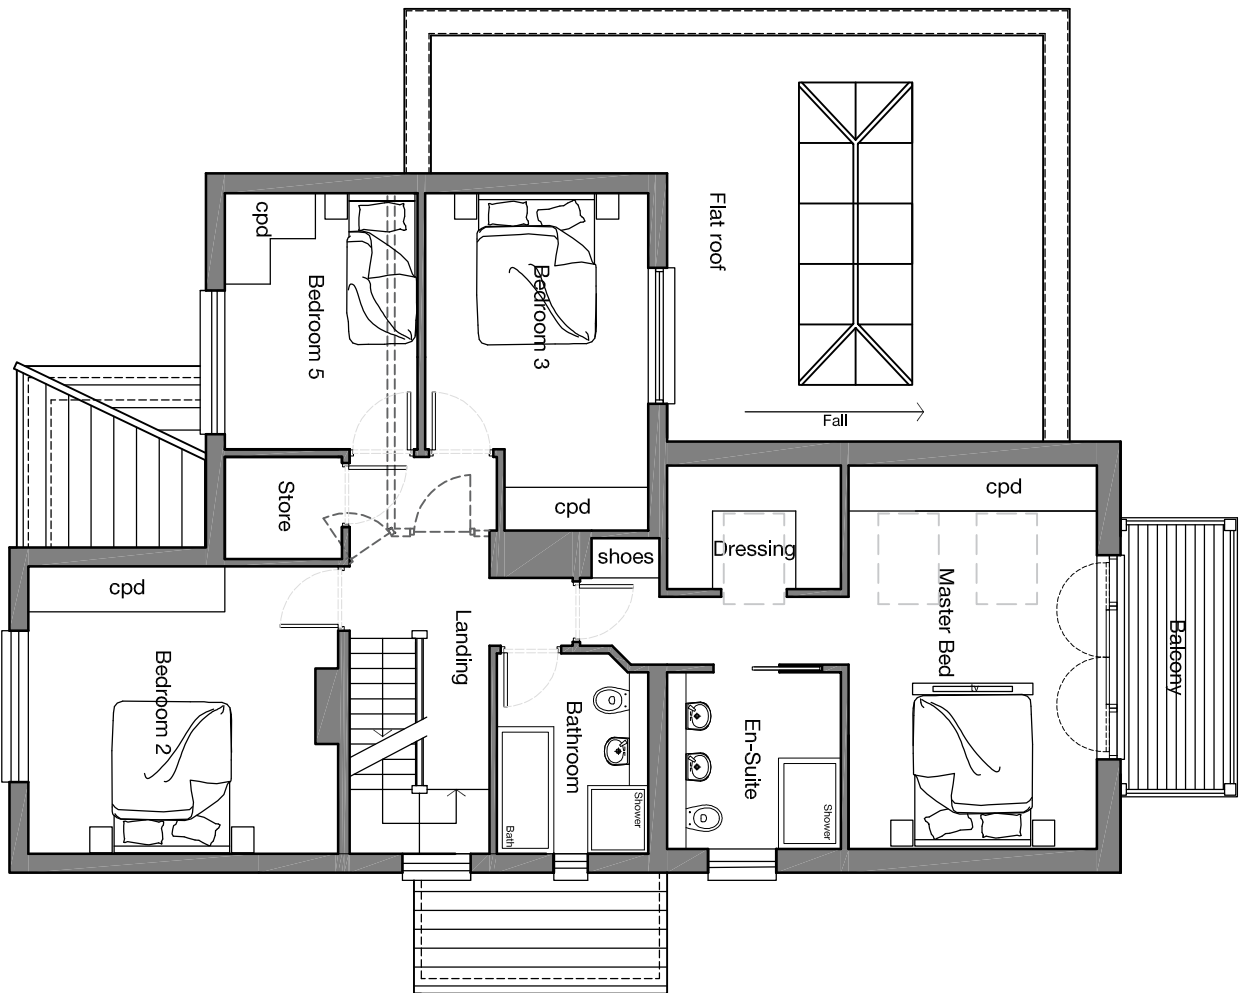

PROPOSED FIRST FLOOR PLAN

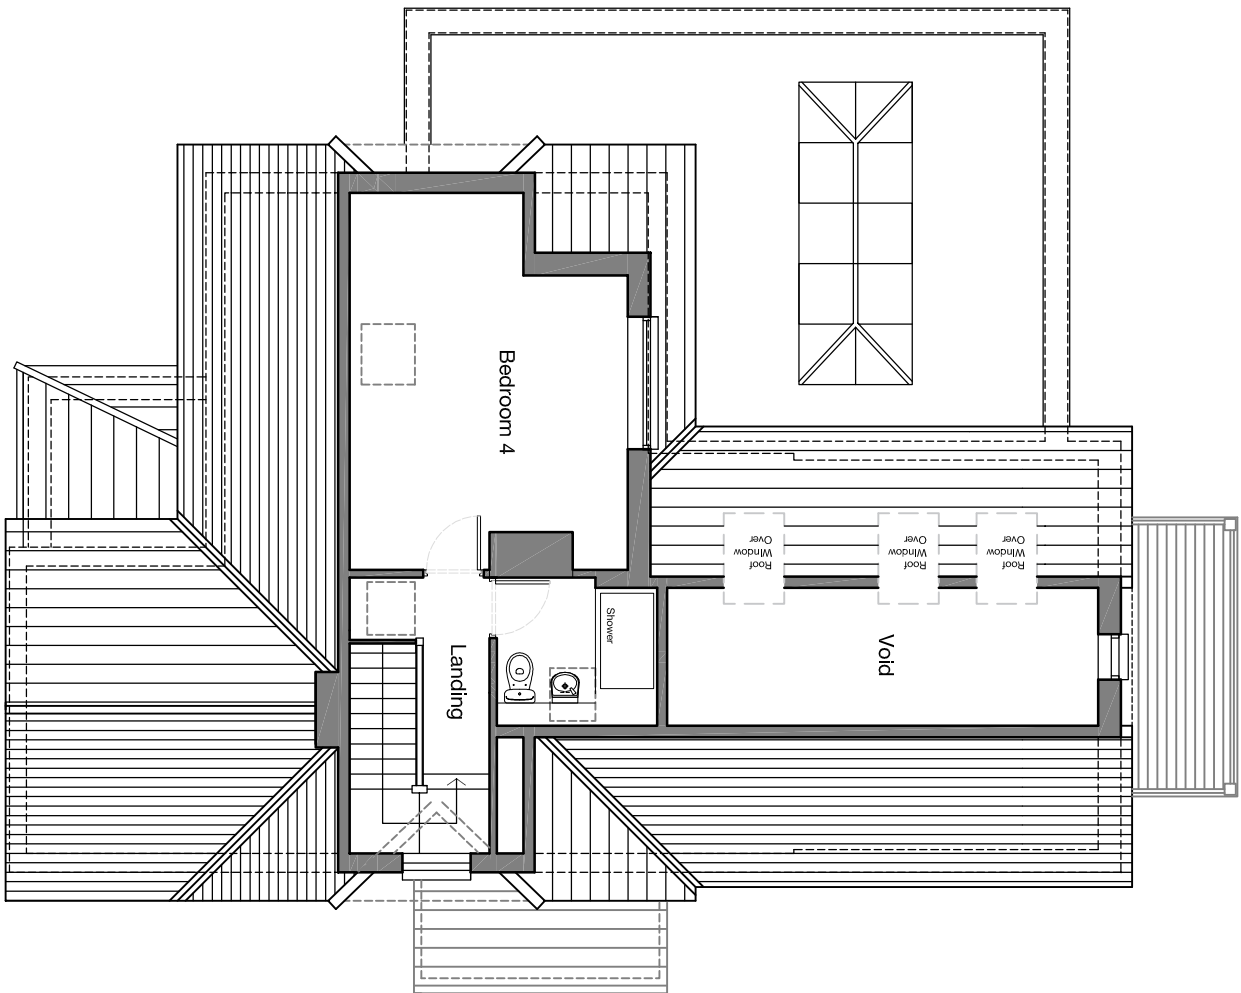

PROPOSED SECOND FLOOR PLAN

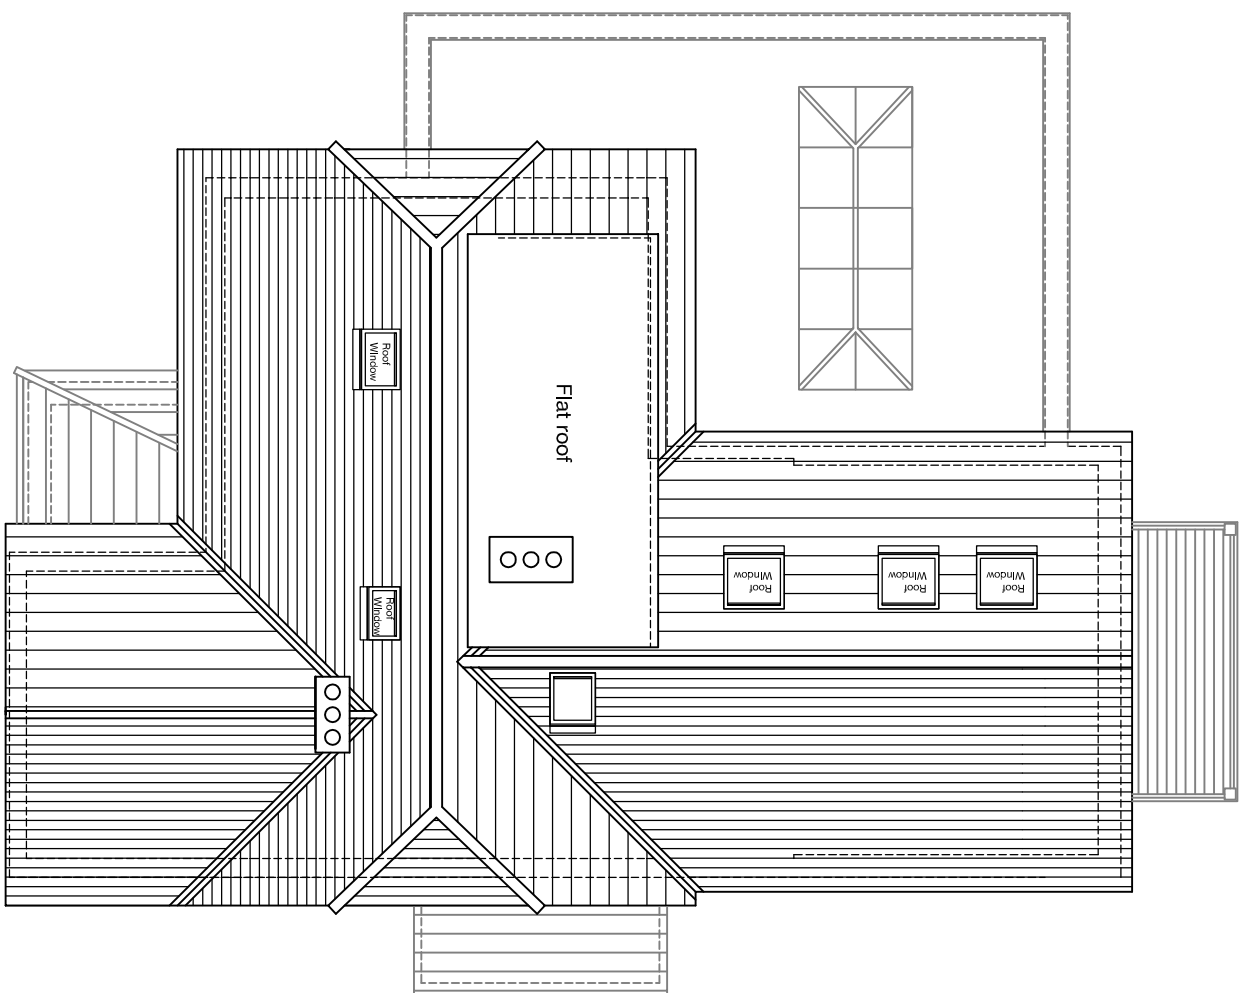

PROPOSED ROOF PLAN