




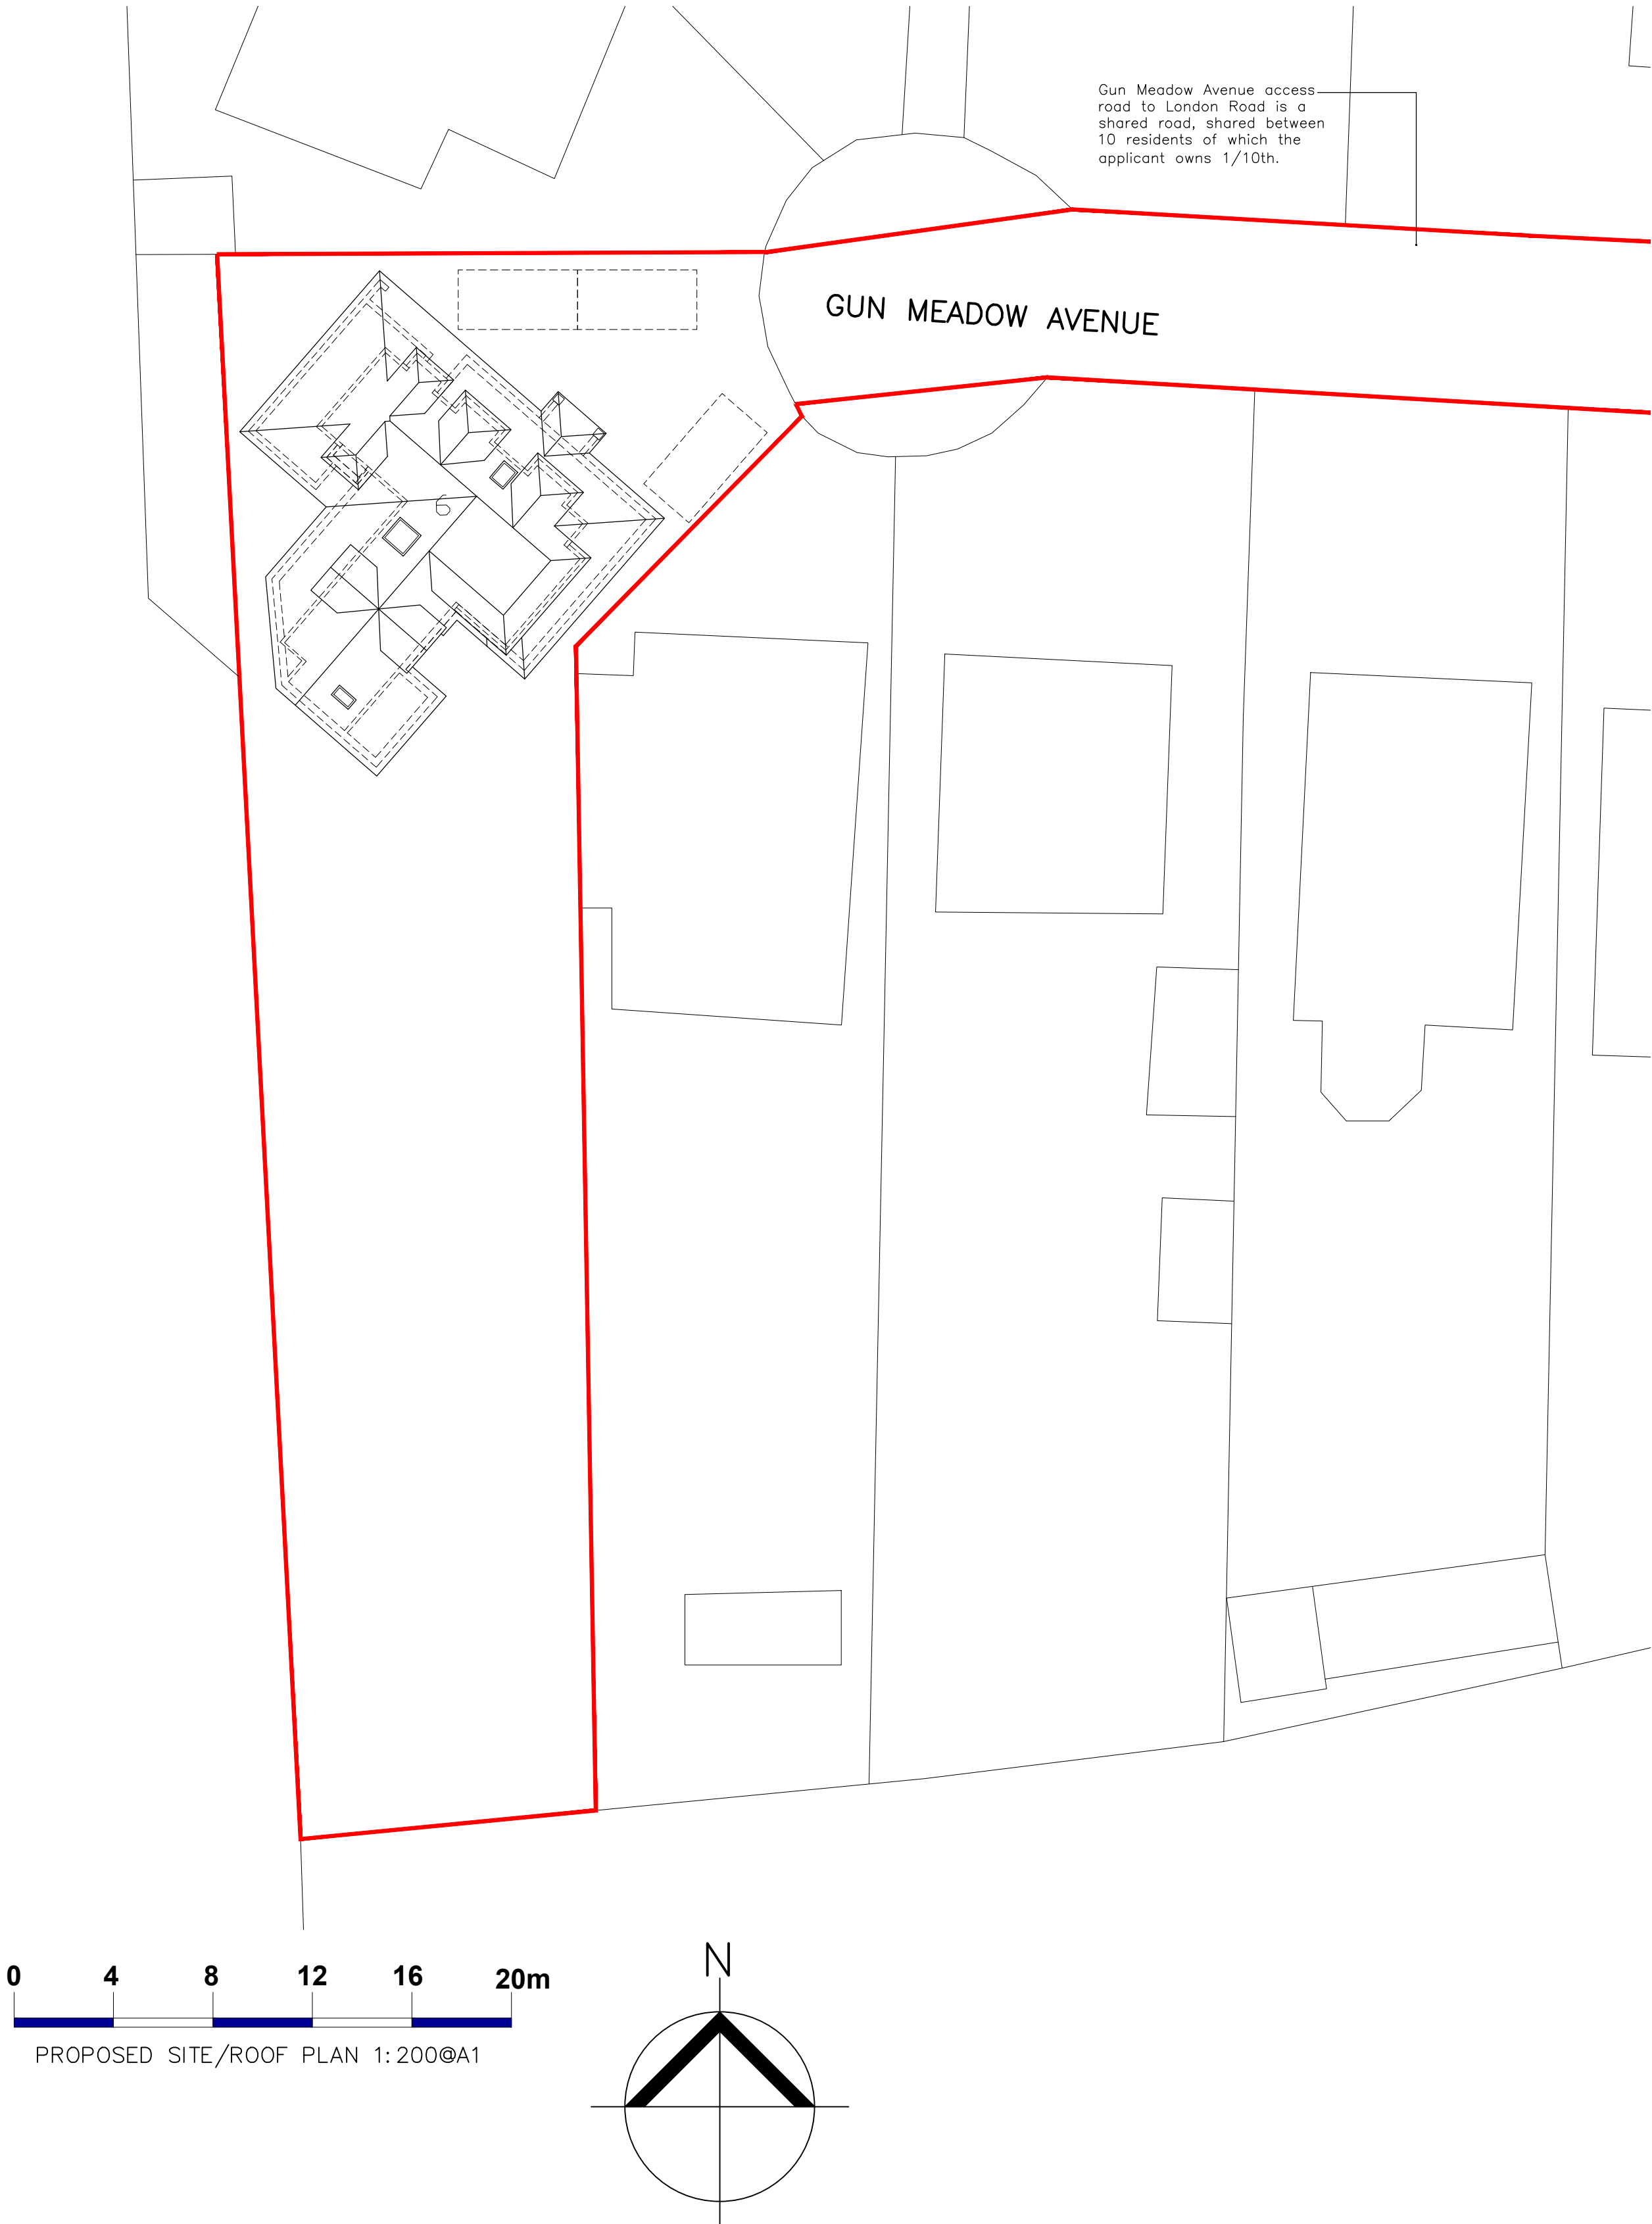

Existing Roof Plan & Proposed Site/Roof Plan

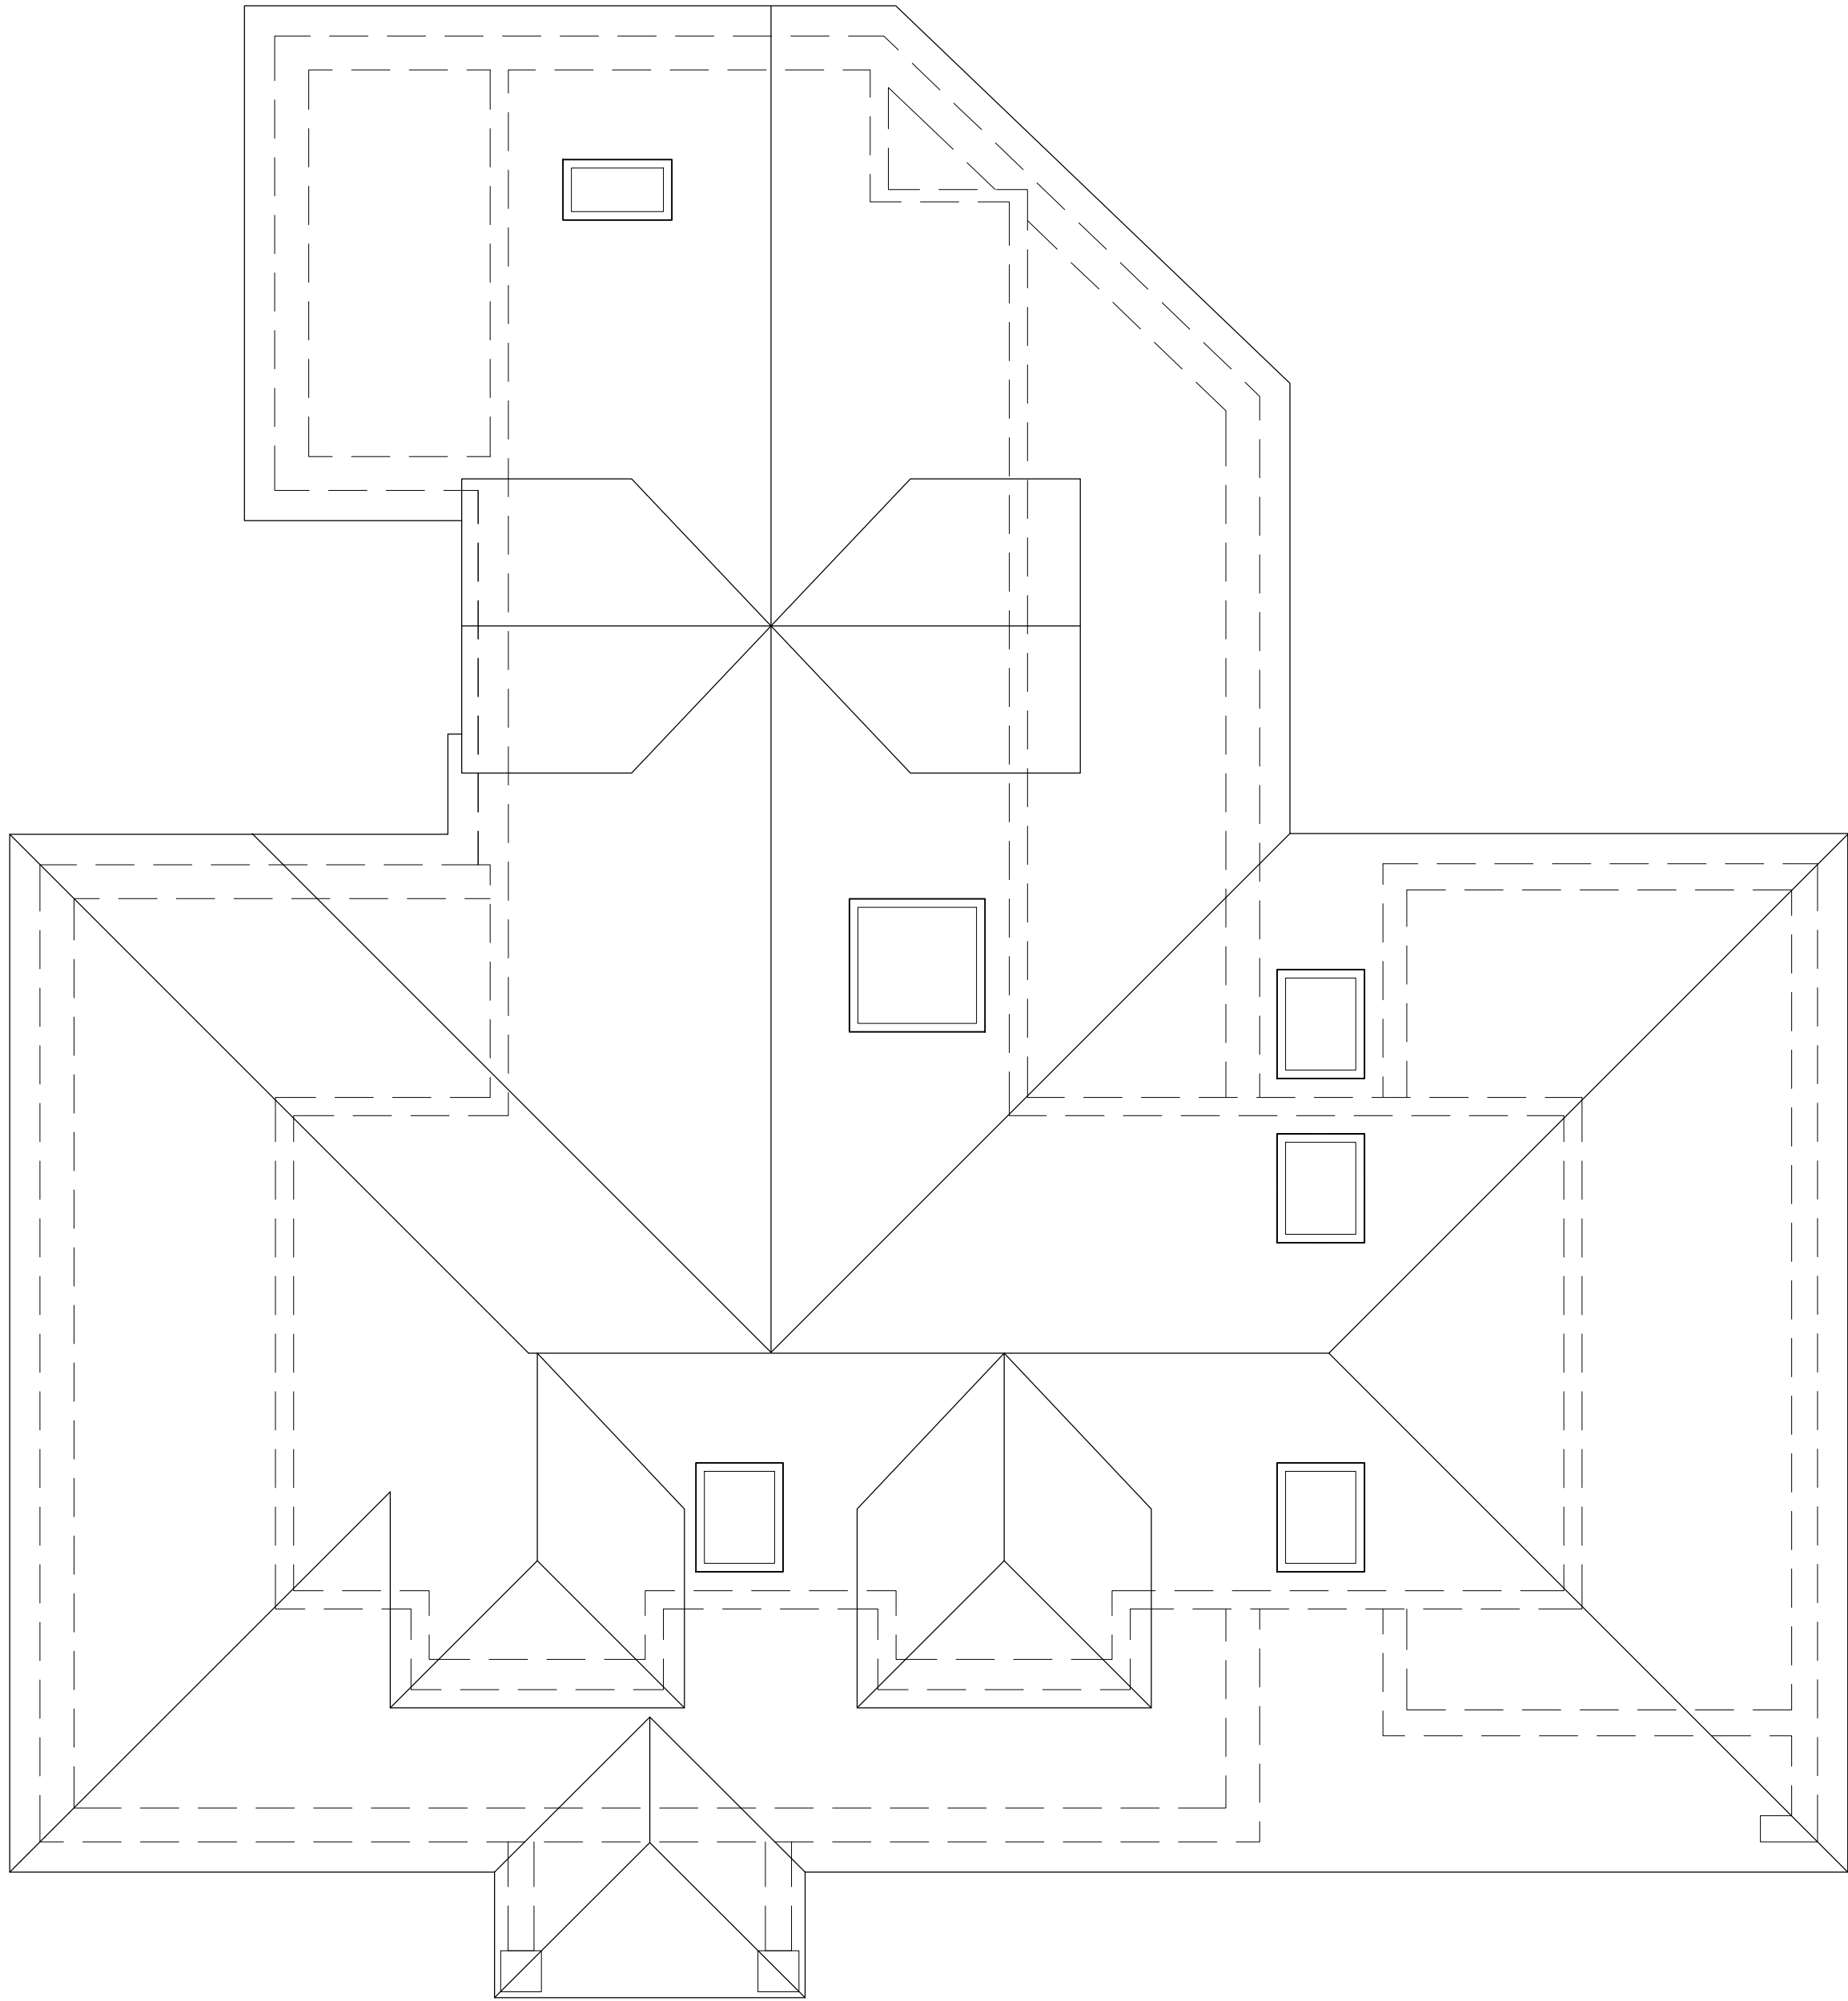

EXISTING ROOF PLAN 1: 50@A1

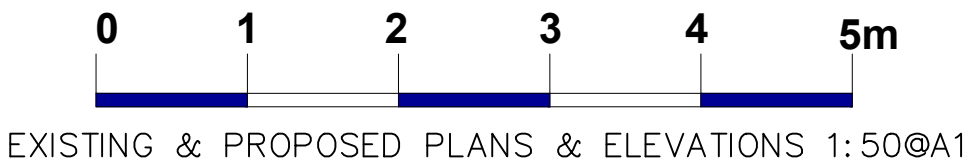



JDB DESIGN
LIMITED
ARCHITECTURAL SERVICES

Email: JDBdesign@hotmail.co.uk
Tel: +44 (0)7875595257

A Boundary ownership shown to London Road as requested by the planning department.		01/09/26
Project 6 Gun Meadow Avenue, Knebworth		
Title Existing Roof Plan & Proposed Site/Roof Plan		
Scale As shown @A1	Date July26	Drawn JB
Drawing No. 313/26/101	Checked XXX	Revision A