




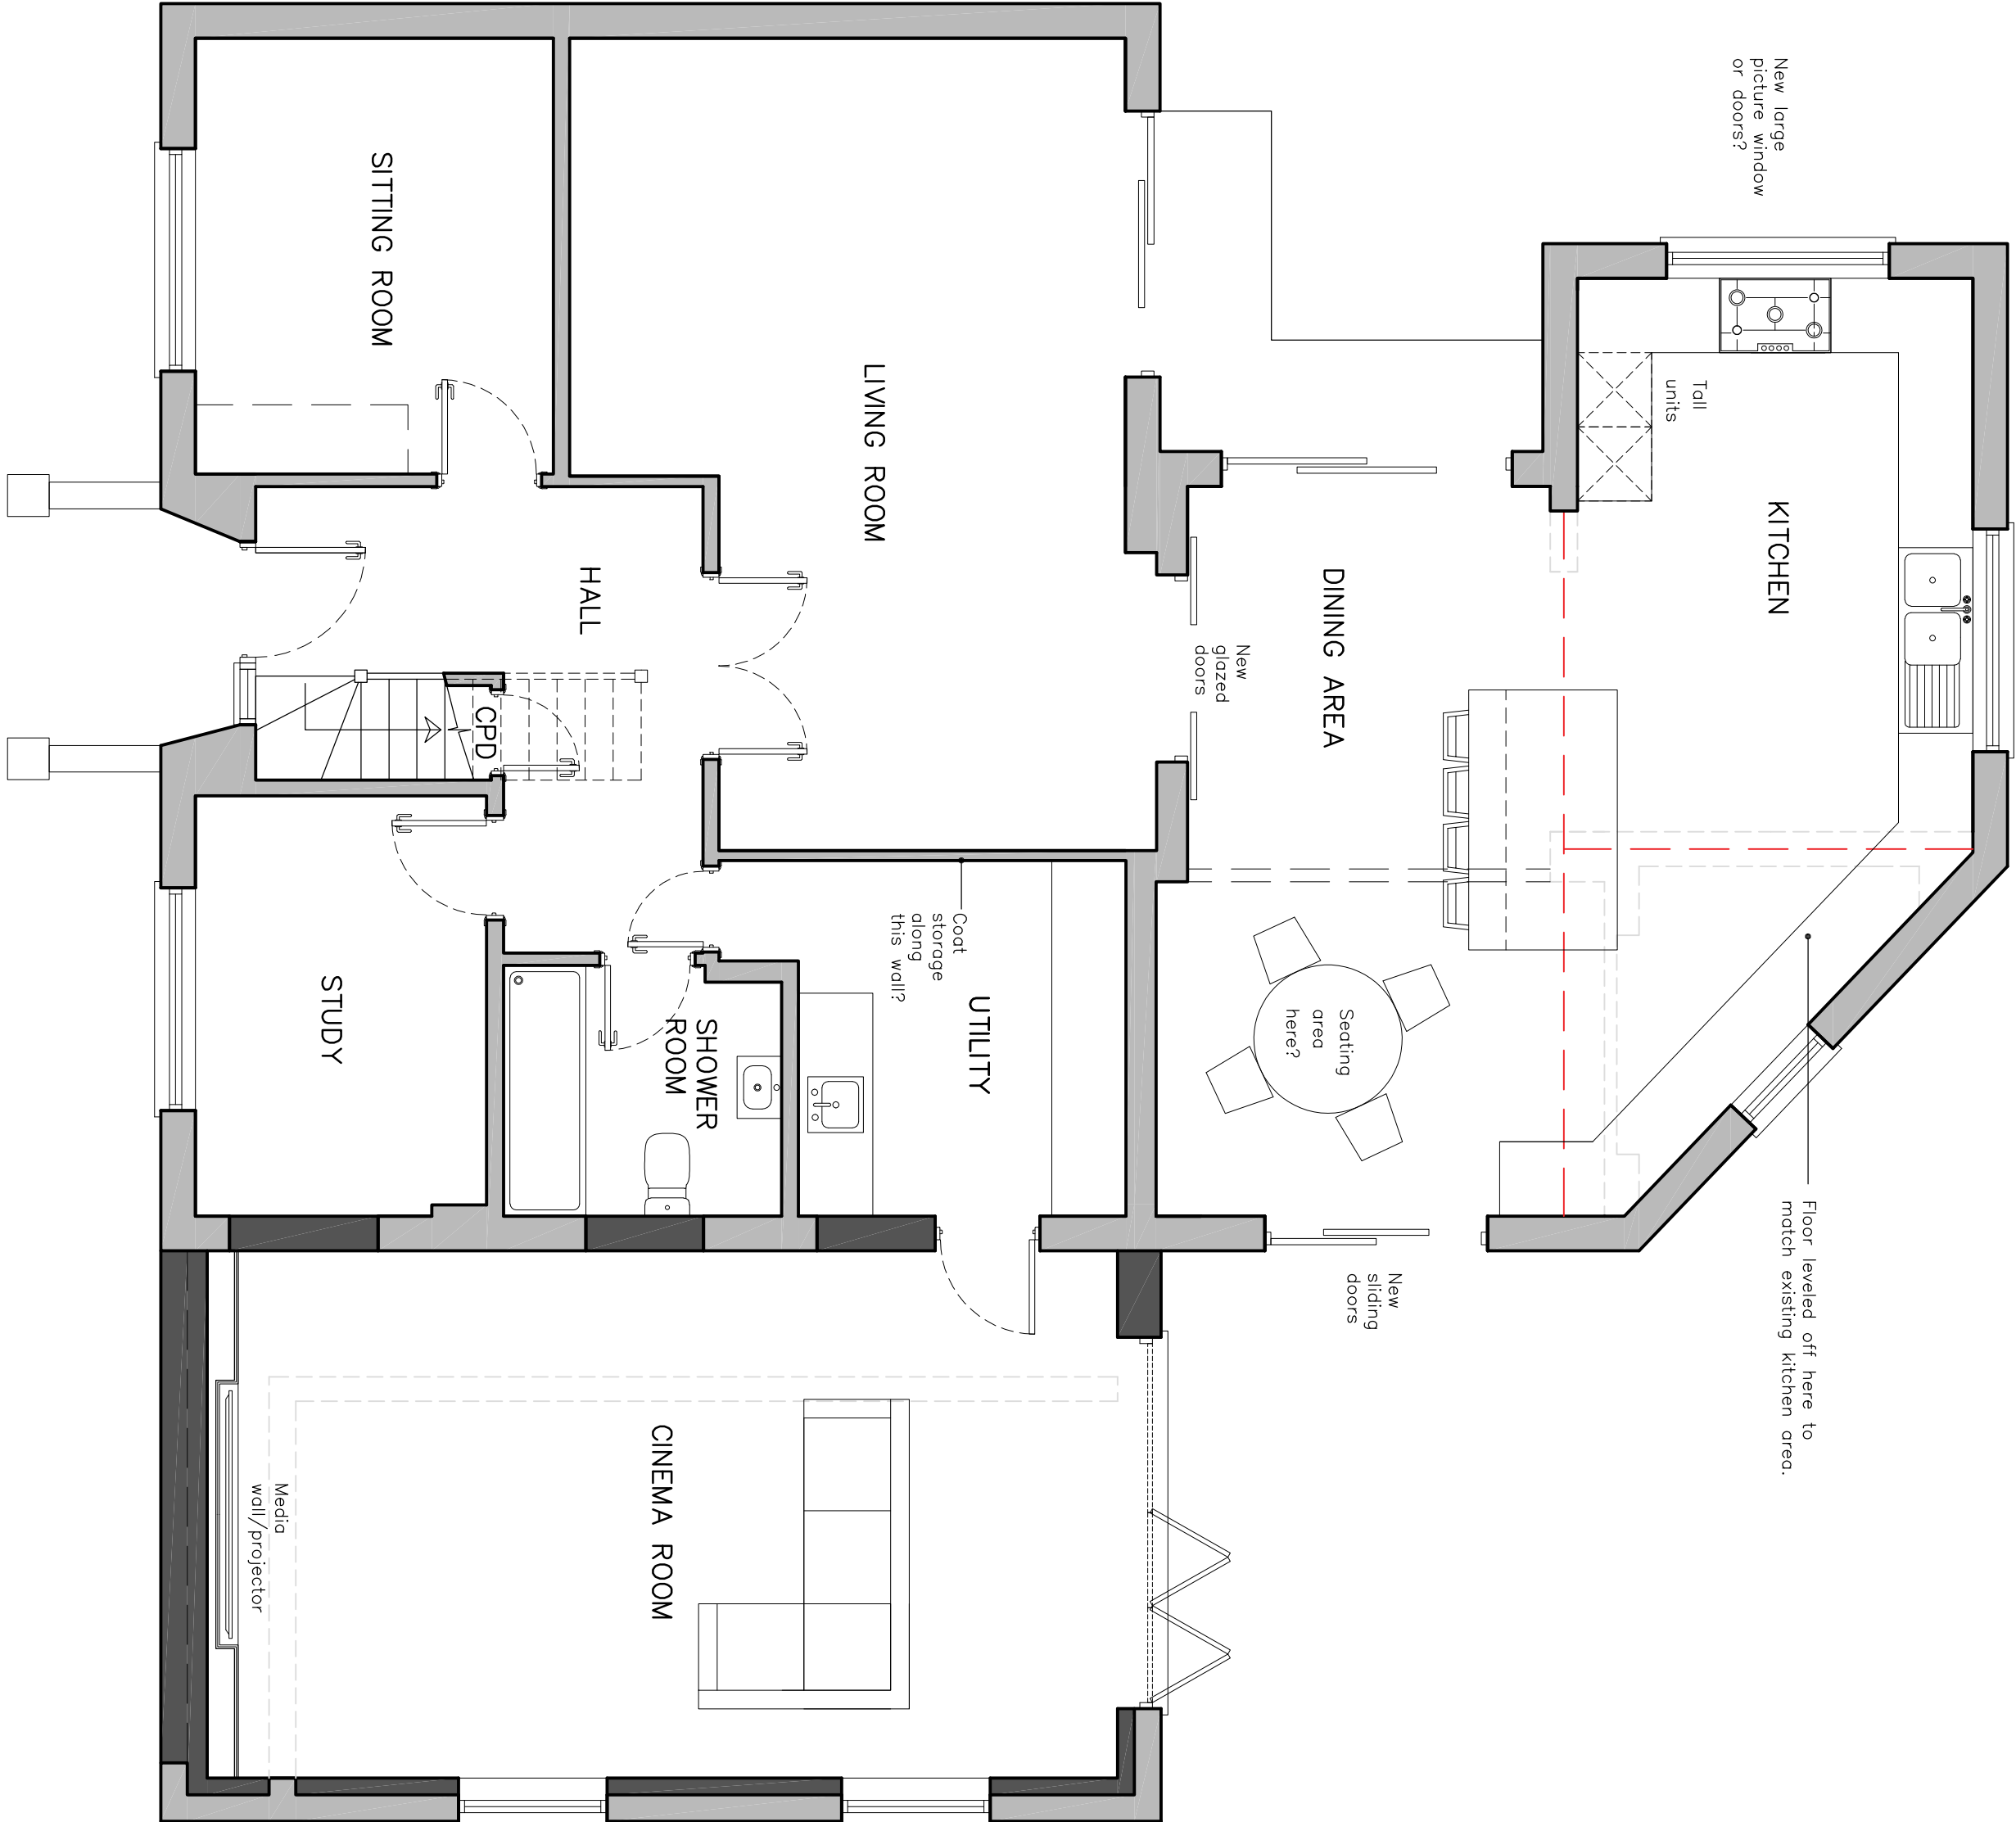

PROPOSED GROUND FLOOR PLAN 1:50@A1

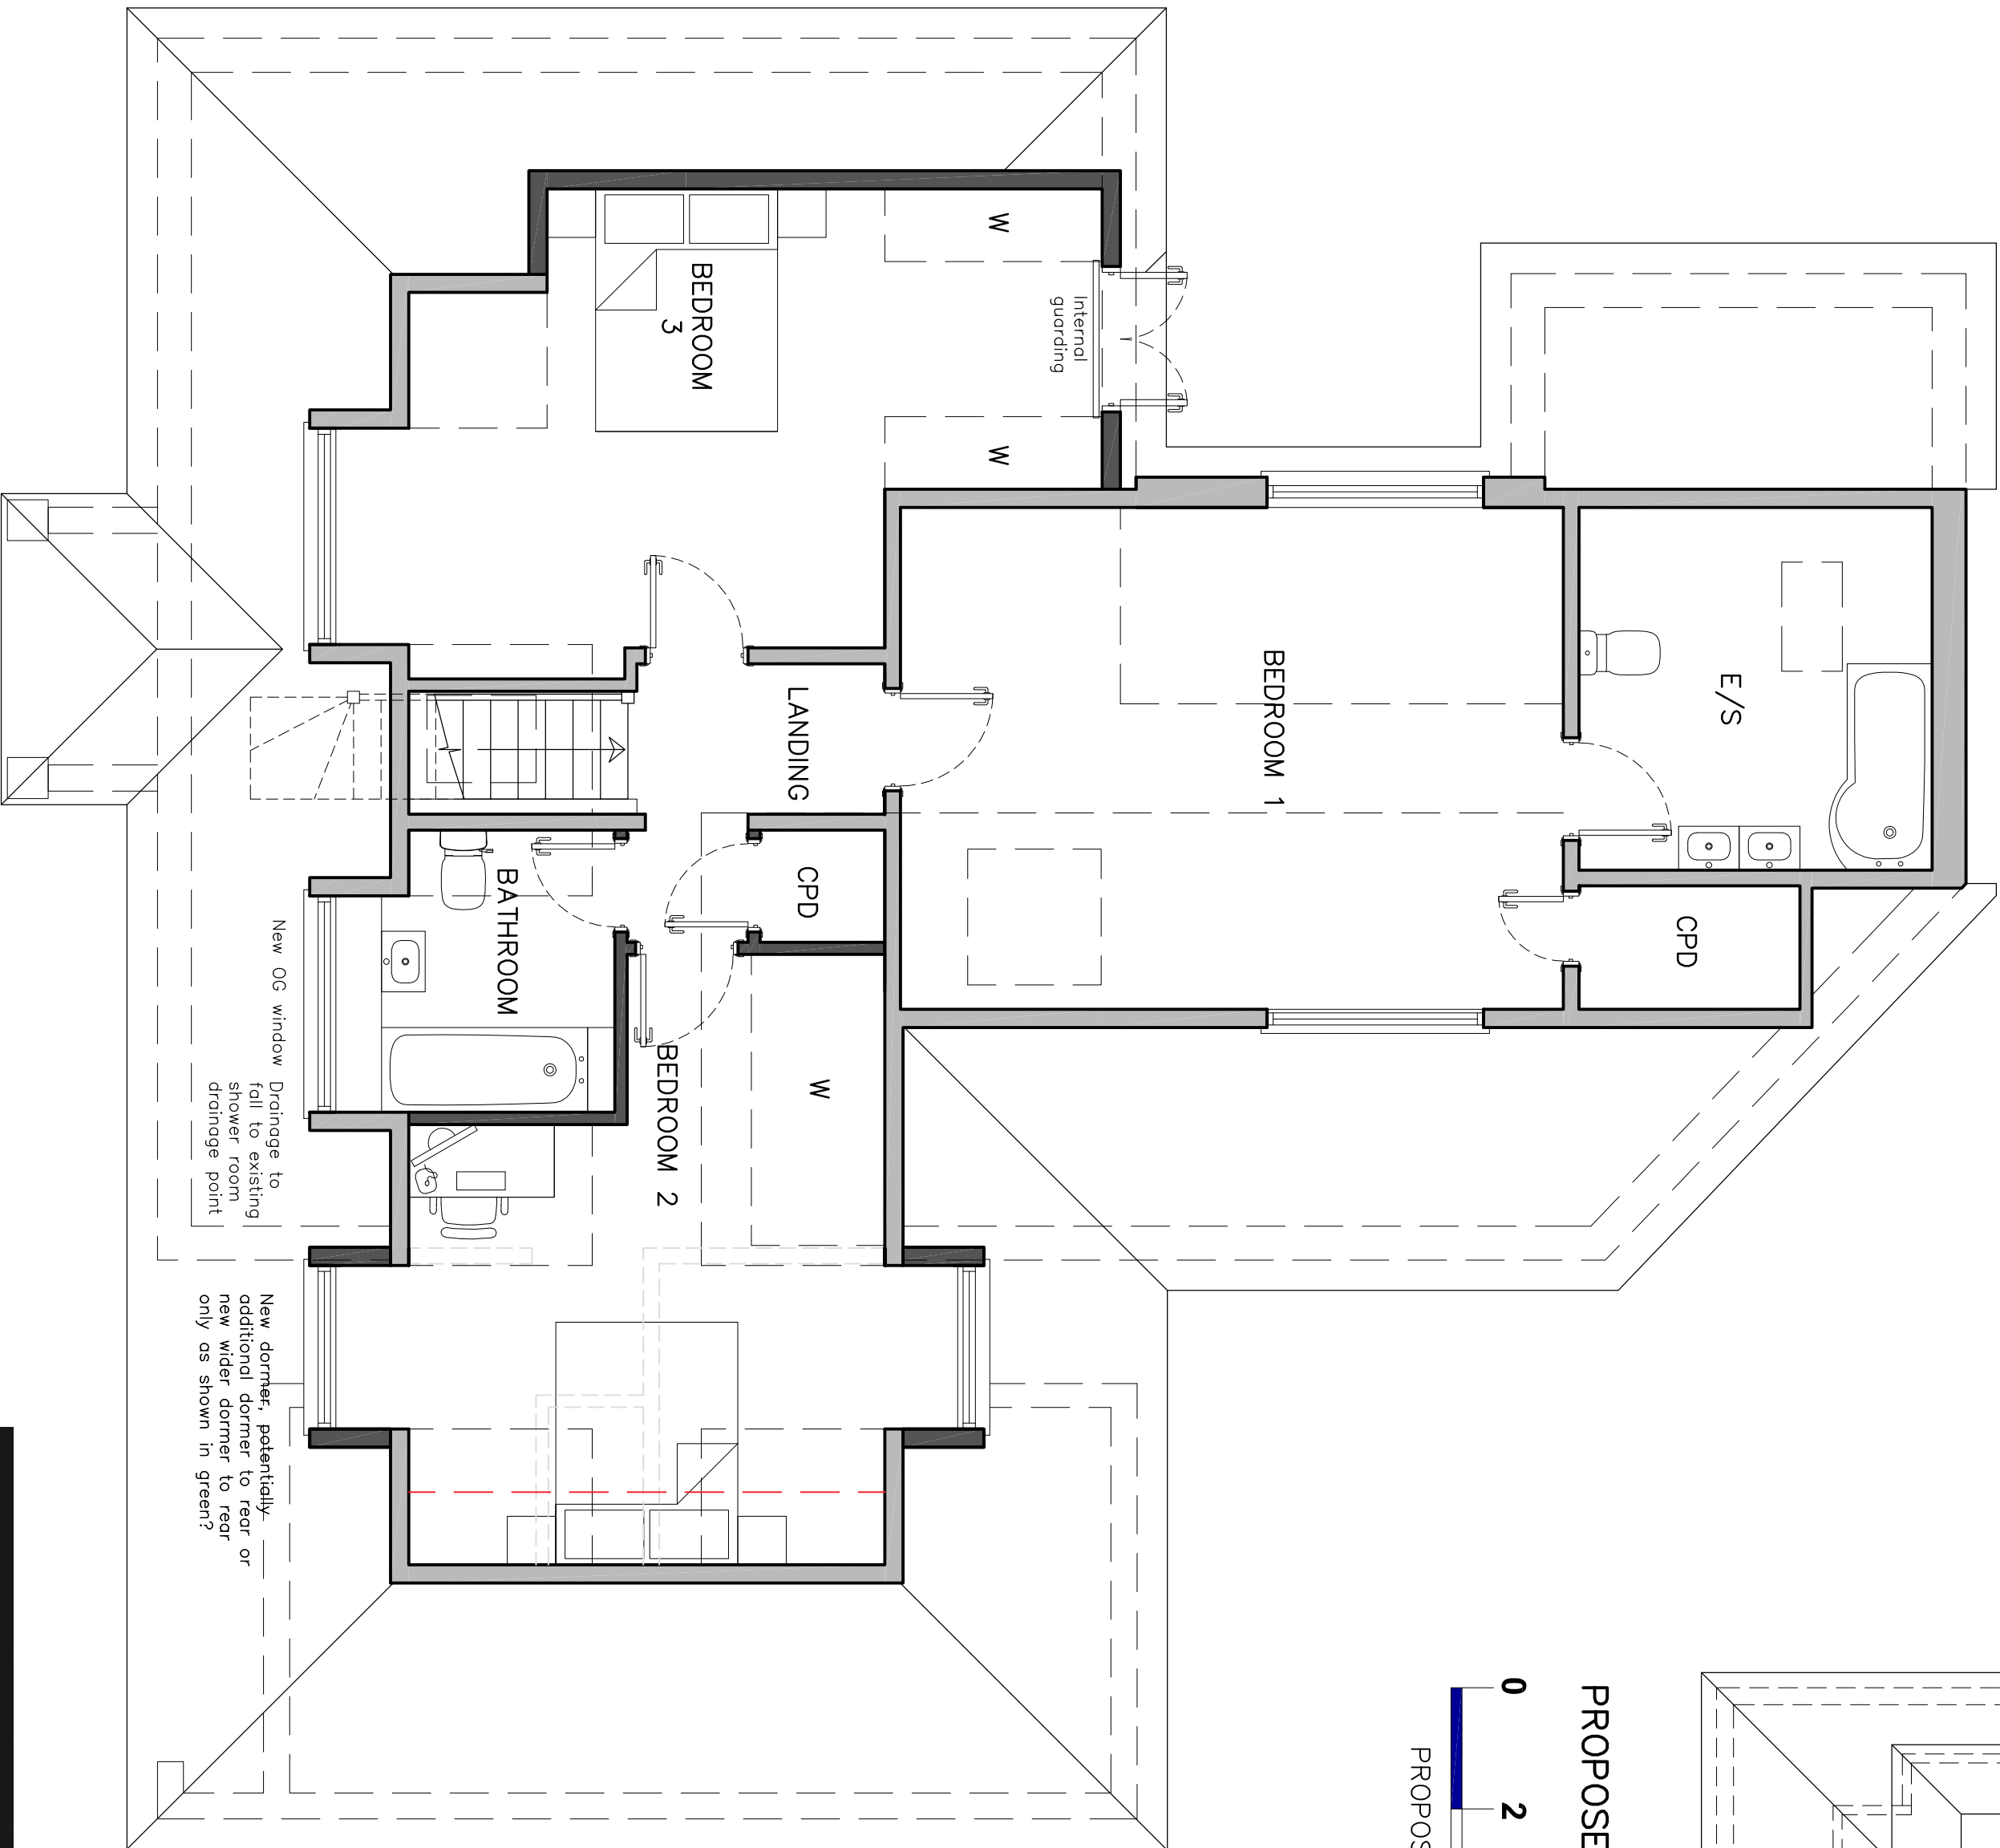


PROPOSED FIRST FLOOR PLAN 1:50@A1

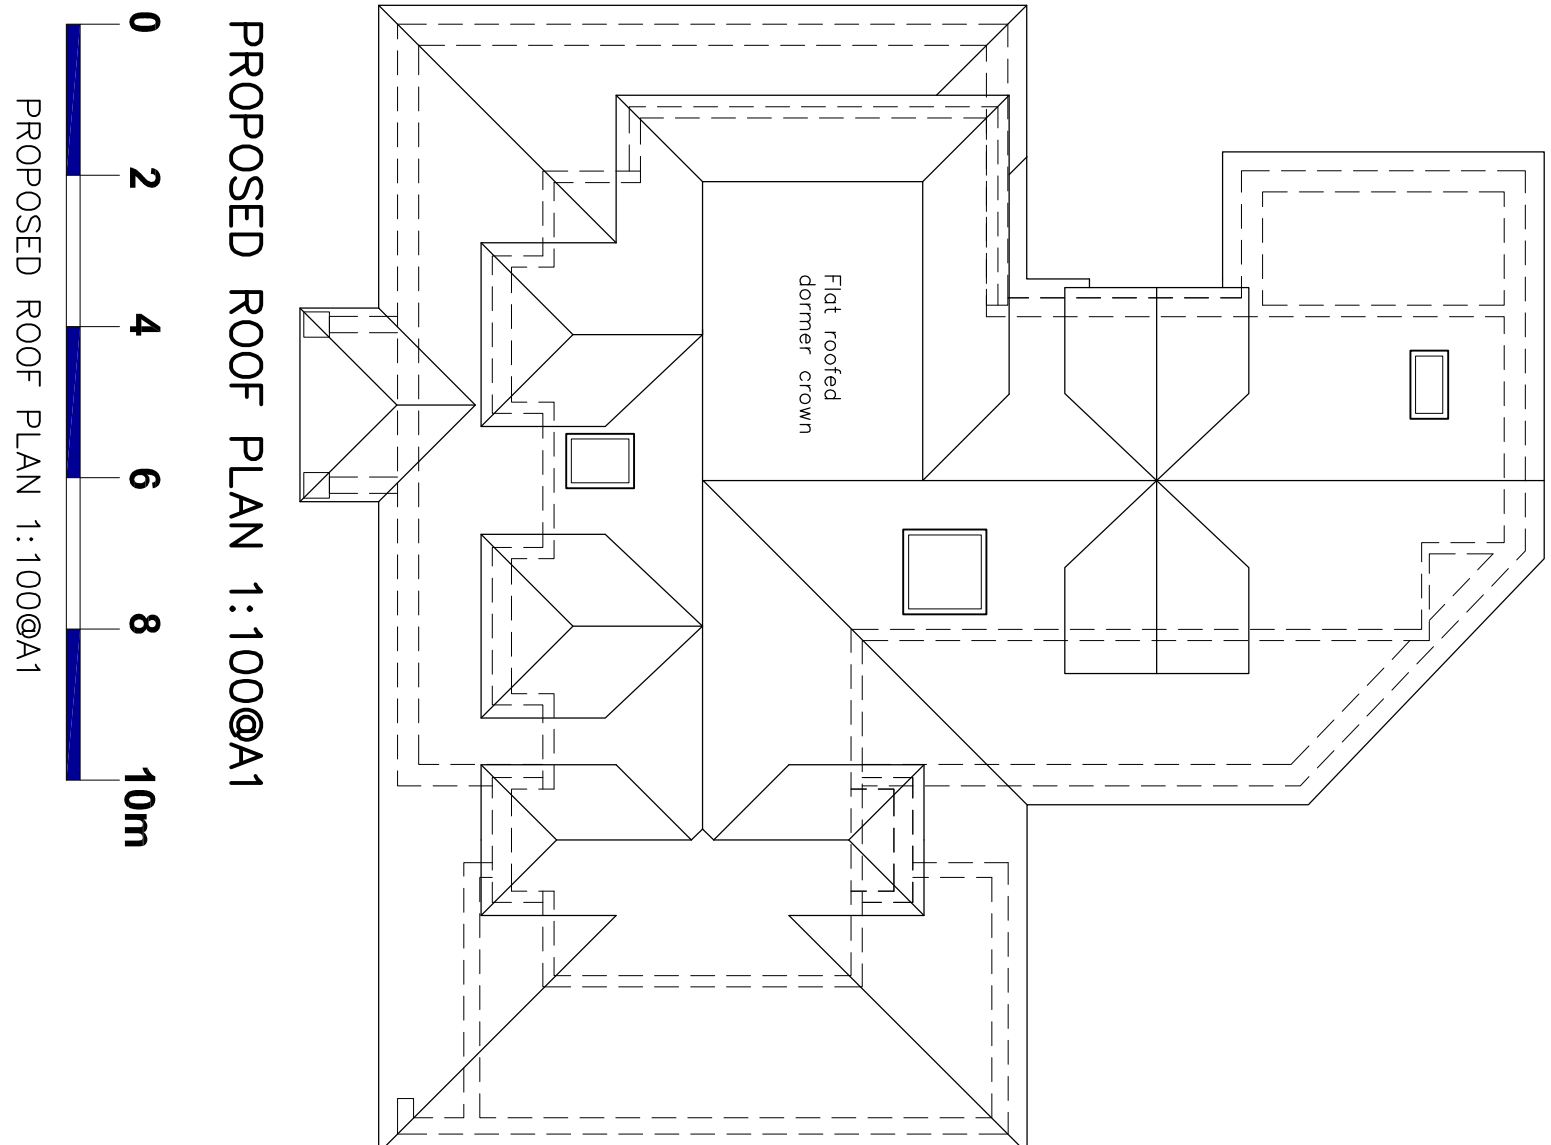

PROPOSED ROOF PLAN 1:100@A1

PROPOSED ROOF PLAN 1:100@A1

 

EXISTING & PROPOSED PLANS & ELEVATIONS 1:50@A1

JDB DESIGN

L I M I T E D

ARCHITECTURAL SERVICES

Email: JDBdesign@hotmail.co.uk

Tel: +44 (0)7875595257

Project:
6 Gun Meadow Avenue, Knebworth

Title:
Proposed Floor Plans

Scale:
As shown @A1

Drawing No:
313/26/103

Date:
July 26

Drawn:
JB

Checked:
XXX

Revision:
A