




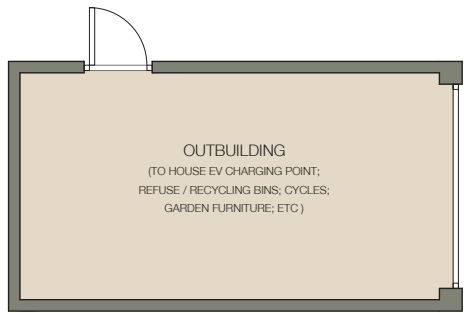

01. GROUND FLOOR PLAN

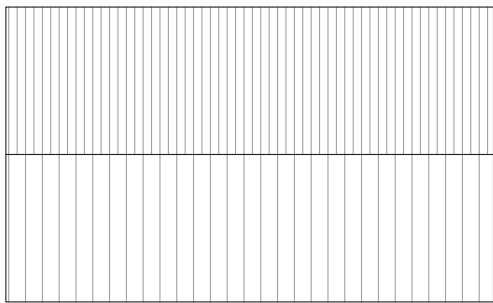


02. ROOF PLAN

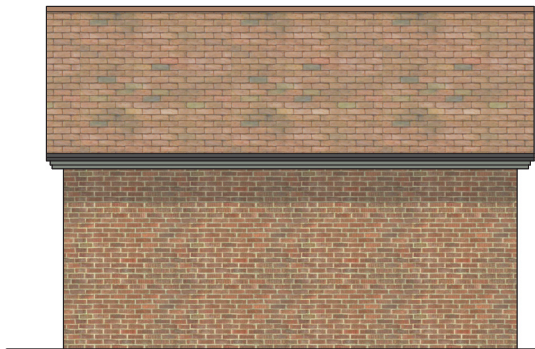


03. SOUTH ELEVATION



04. NORTH ELEVATION

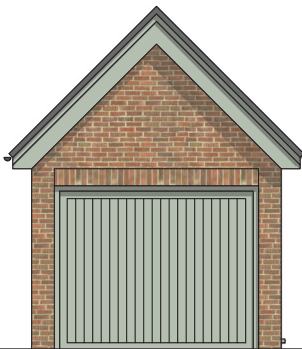

05. EAST ELEVATION

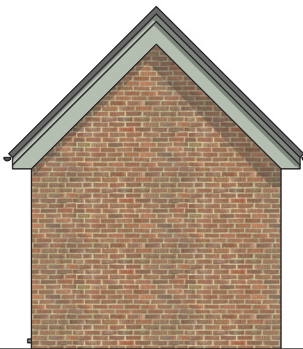

06. WEST ELEVATION


EXTERNAL MATERIAL FINISHES

WALLS:	RED BRICK & GREY METAL
ROOF:	RED CLAY TILES & EPDM
WINDOWS & DOORS:	OFF-WHITE UPVC
FASCIA:	OFF-WHITE UPVC
RAINWATER GOODS:	BLACK UPVC

PLANNING

GENERAL NOTES

THE LEVEL OF INFORMATION IN THIS DRAWING IS IN THE RELATION TO MAKING THE PLANNING APPLICATION. THE INFORMATION SHOWN SHOULD NOT BE USED FOR ANY OTHER PURPOSE (SUCH AS COSTING OR CONSTRUCTION) UNLESS PERMISSION IS EXPRESSLY GIVEN BY CLIENT/ARCHITECT. RIGHTS FOR PARTY WALL AND RIGHTS OF LIGHT LIES WITH THE CLIENT. ALL DIMENSIONS SHOULD BE CHECKED ON SITE.

 

Job: Weston
Job No: 594
Drawing: Proposed Outbuilding
Plans & Elevations
Scale: 1:100@A3
Drawing No: 050.00
Revision: -

