



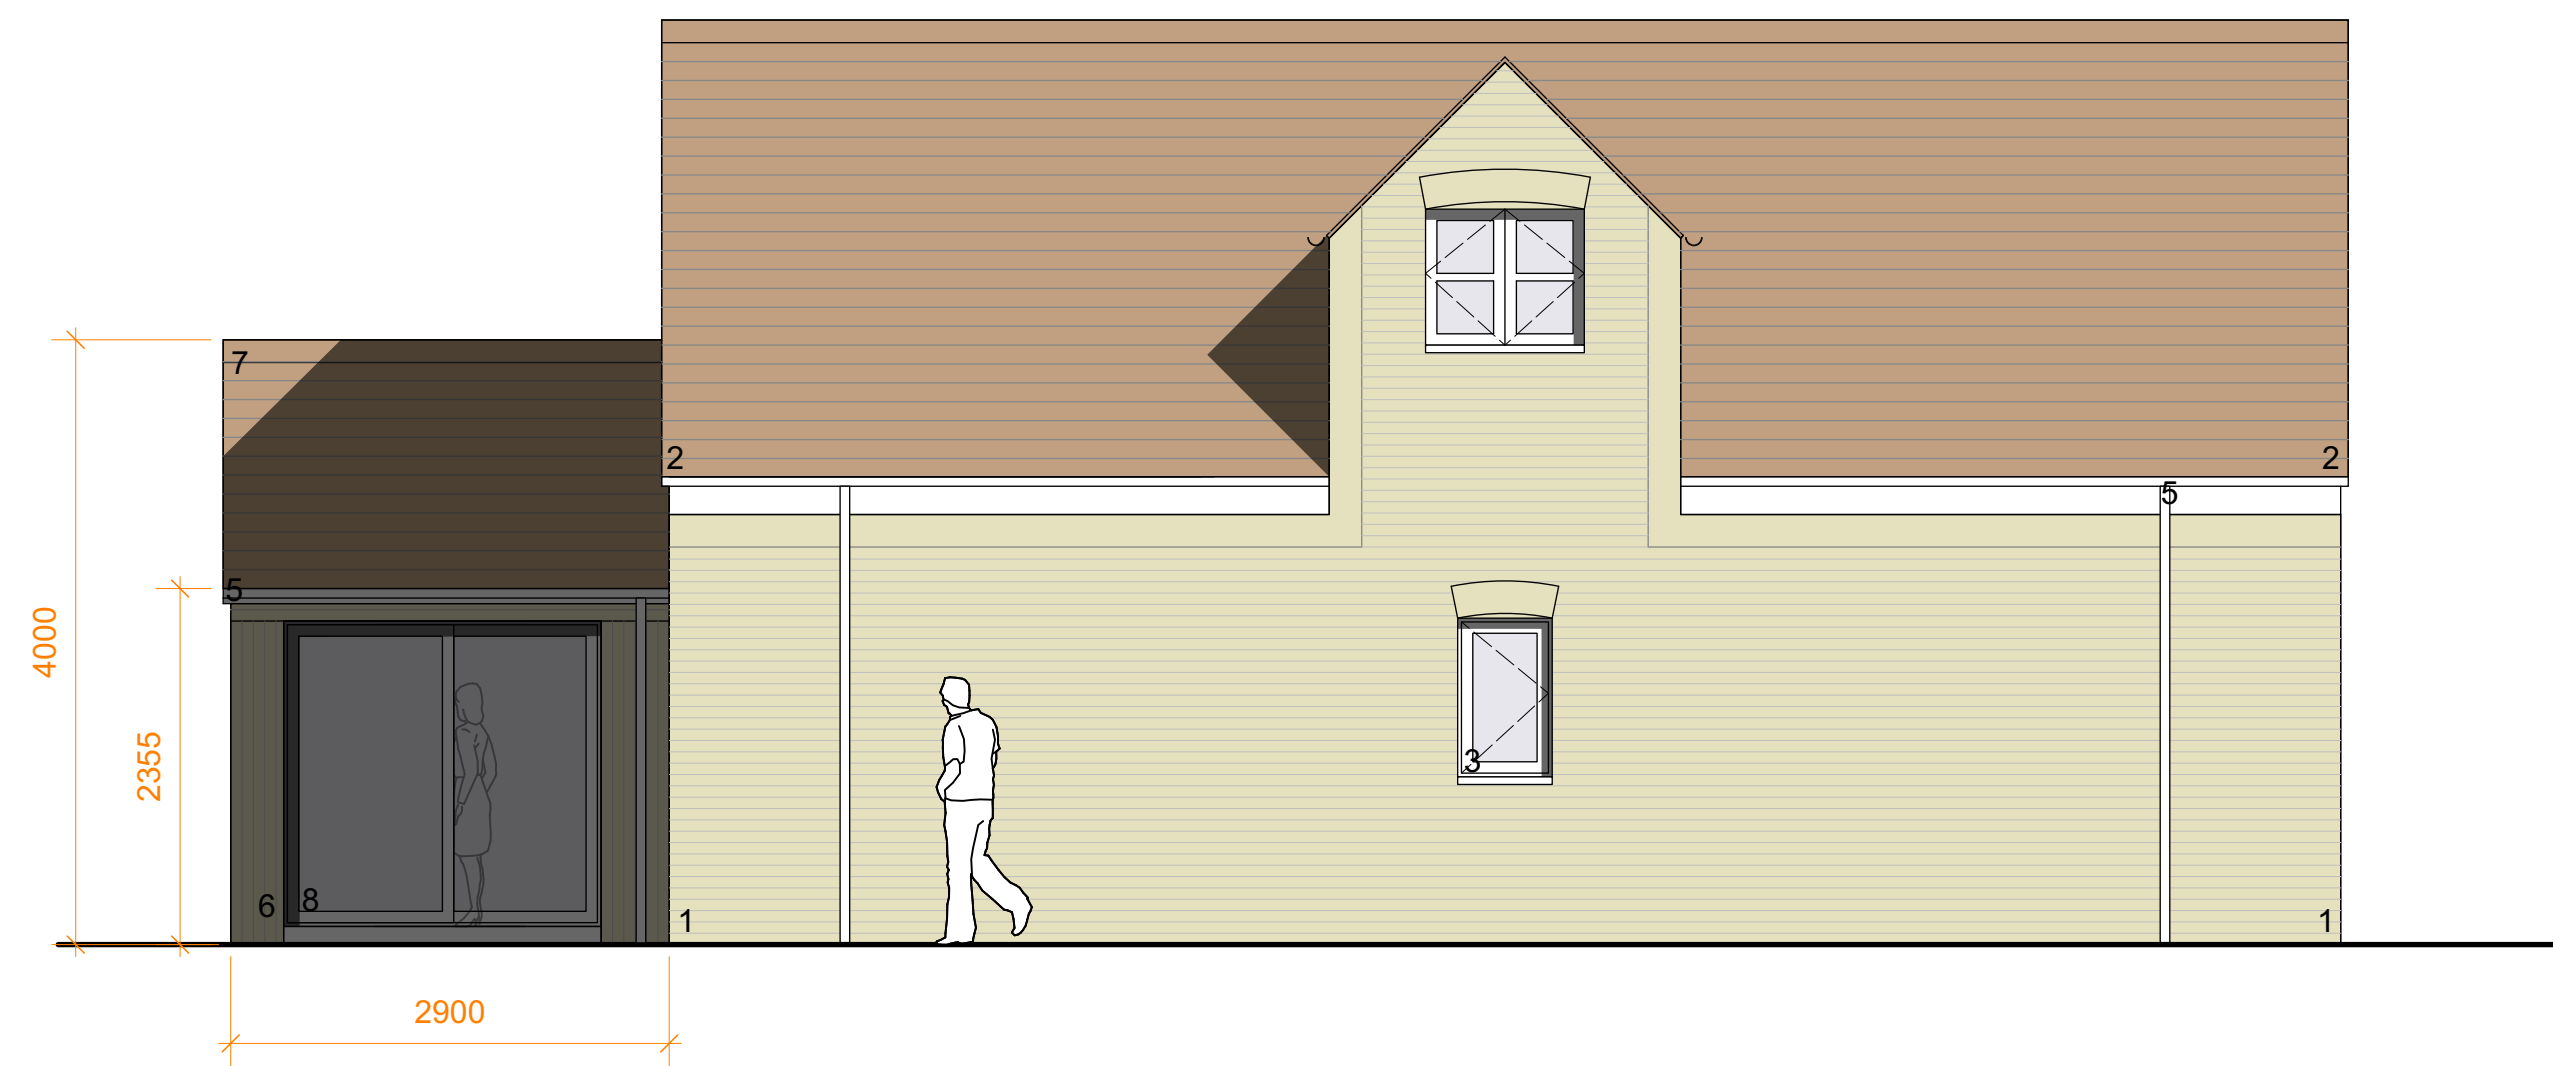


1 Side Elevation as Proposed
Scale: 1:50

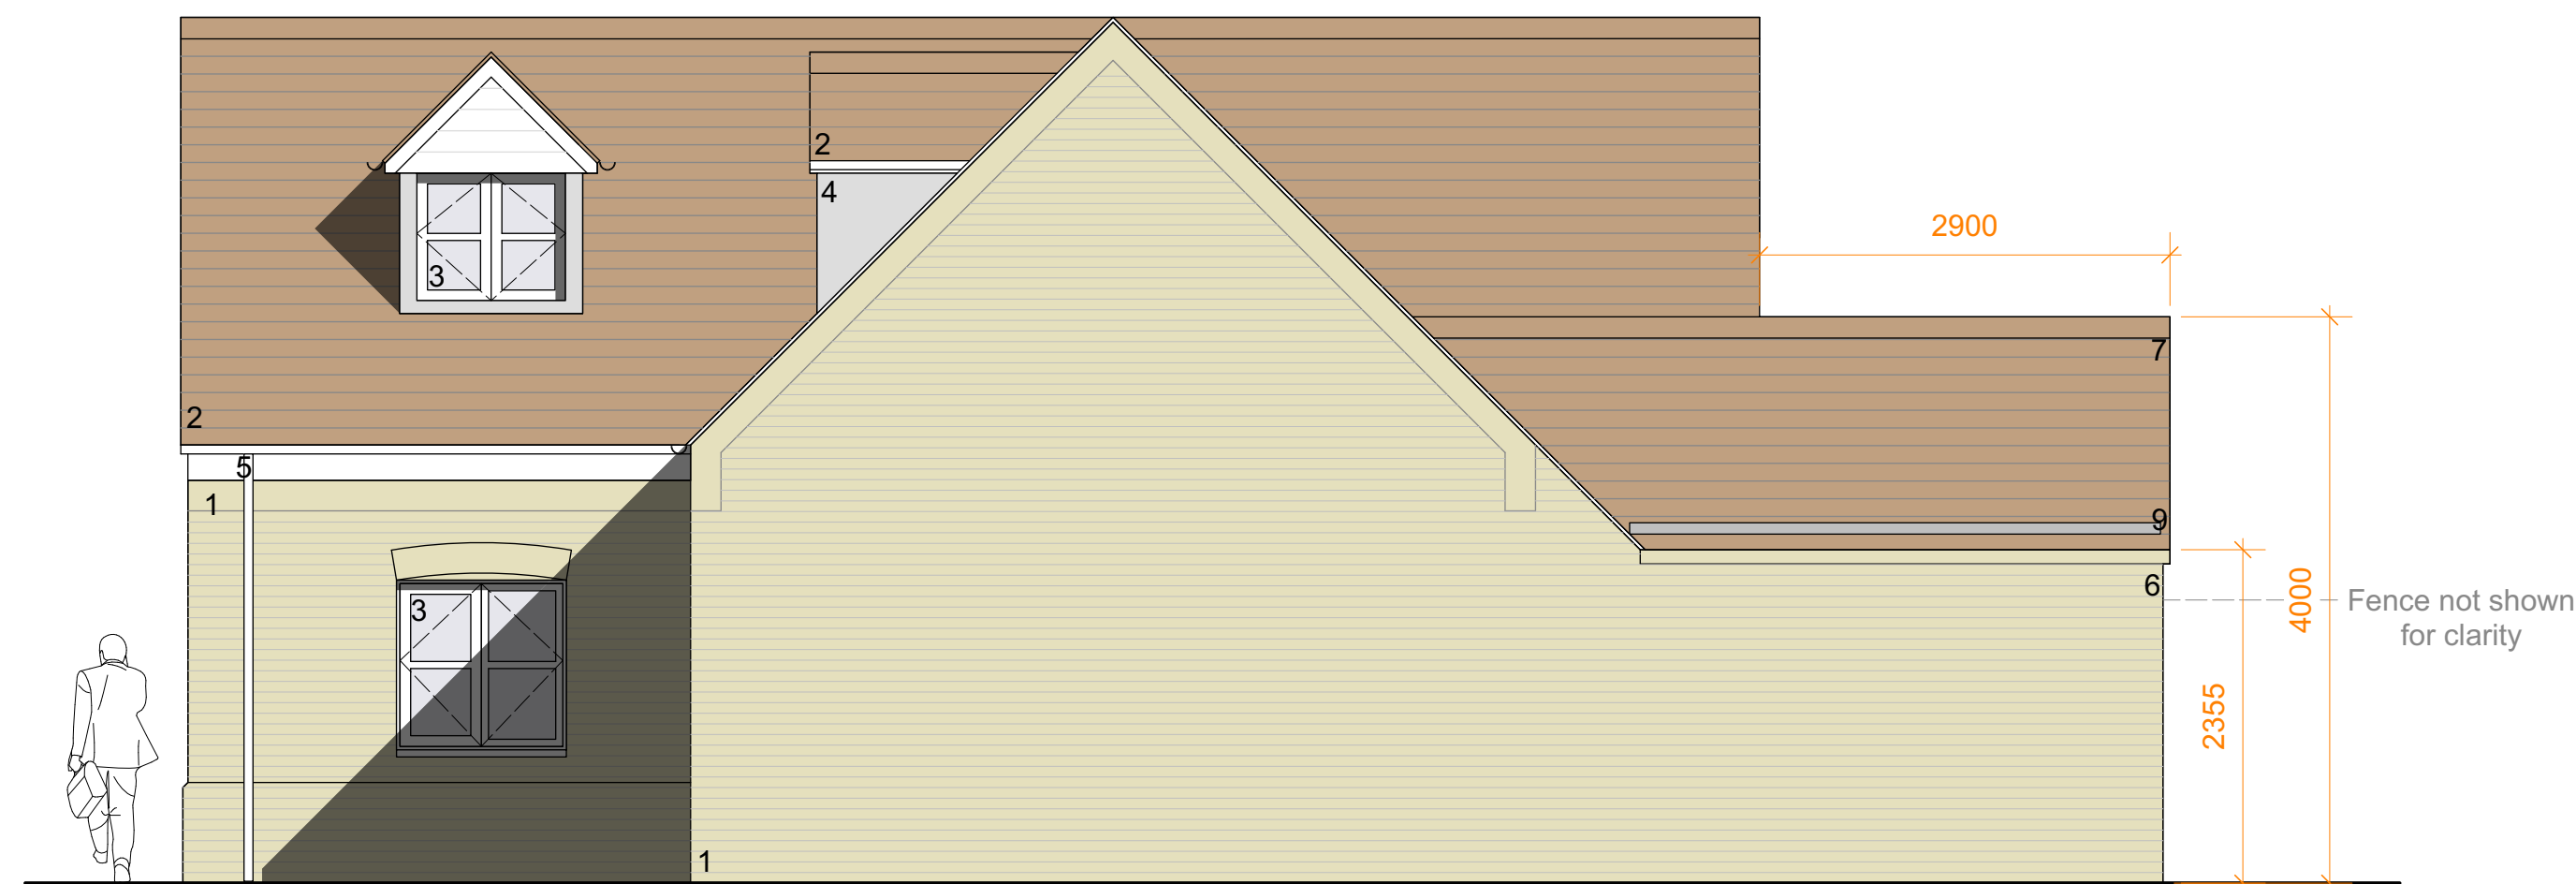

2 Rear Elevation as Proposed
Scale: 1:50



3 Side Elevation as Proposed
Scale: 1:50

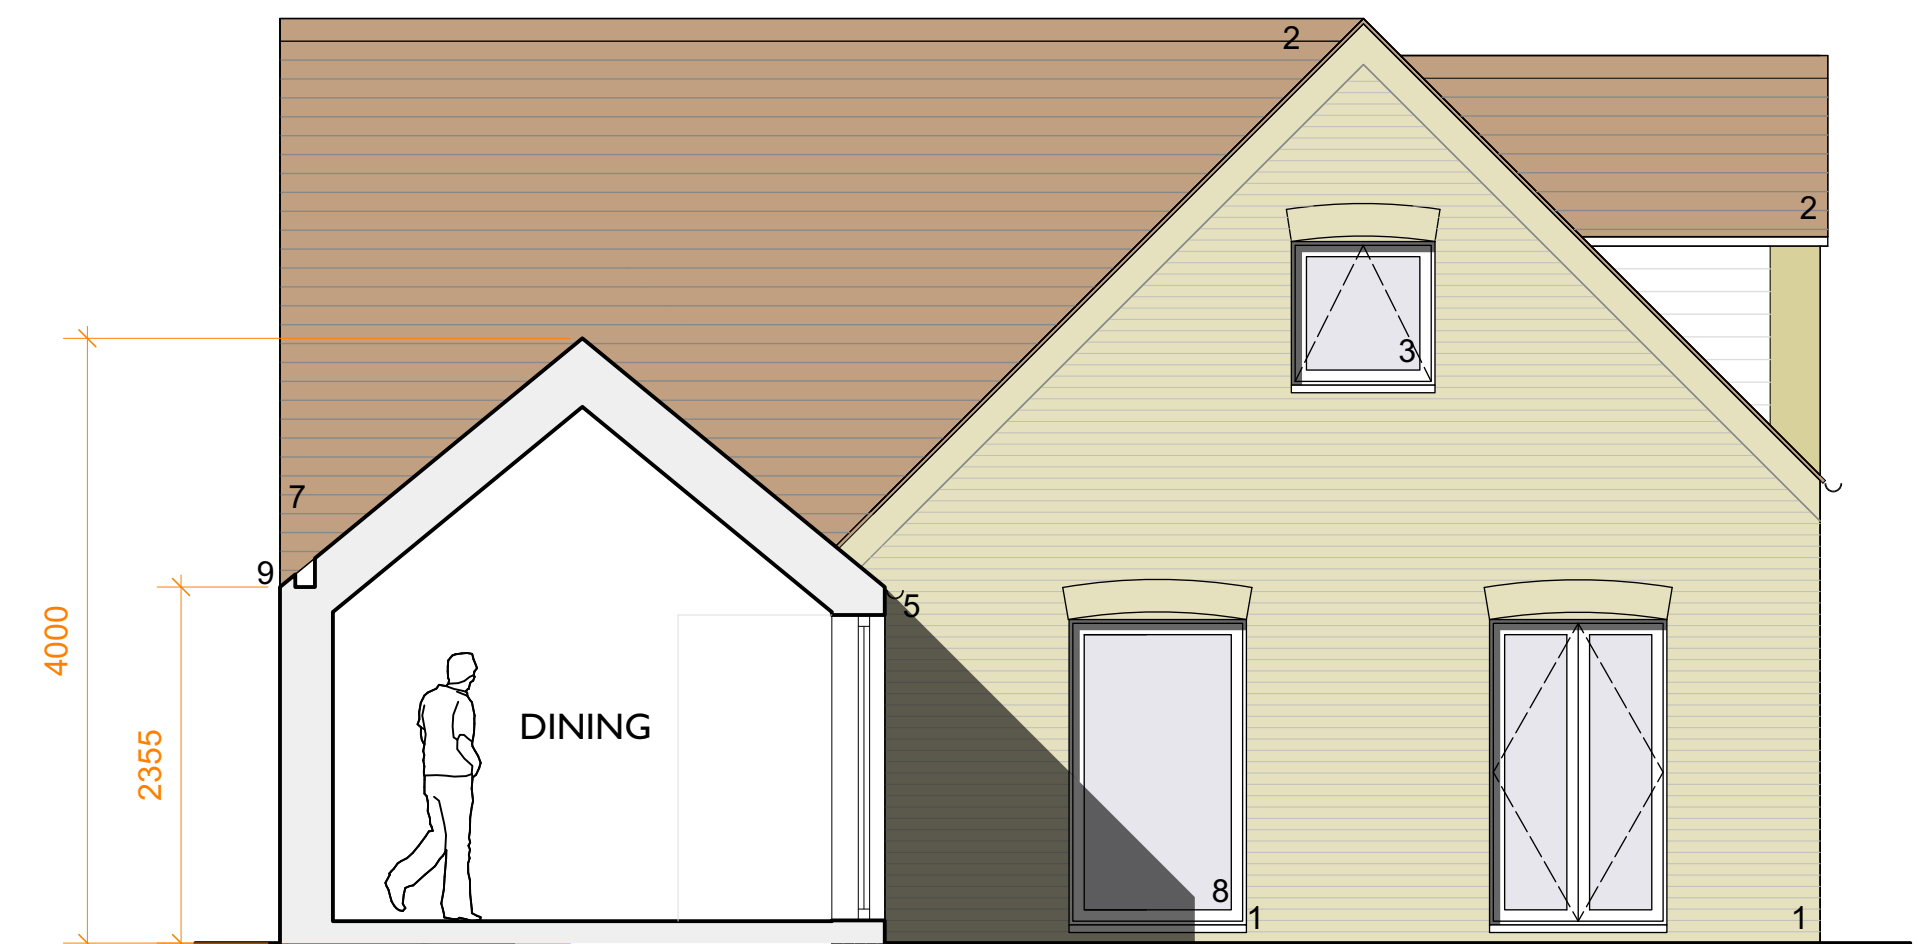

4 Section as Proposed
Scale: 1:50

0 1 2 3 4 5 M

MATERIALS LEGEND

1. Existing Brickwork (Buff)
2. Existing Clay Roof Tiles
3. Existing UPVC Windows (White)
4. Existing Dormer Leadwork
5. Plastic Rainwater Goods
6. New Brickwork (To Match Existing)
7. New Clay Roof Tiles (To Match Existing)
8. Aluminium Fixed Glazing/ Sliding Doors (White)
9. Aluminium Concealed Gutter

Do not scale from this drawing - any discrepancies to be notified to the architect in writing.
Drawing is issued for planning purposes only and should be read in conjunction with all issued information.
This drawing is copyright and should not be reproduced without permission.

BACKHOUSE JONES ARCHITECTS

Project: 20 Bradway, Whitwell
Date: April 2025
Stage: Planning
Drawing Title: Elevations as Proposed
Drawing Number: DR-BWH-A-PL-202-02
Scale: 1:50 @ A1 / 1:100 @ A3