


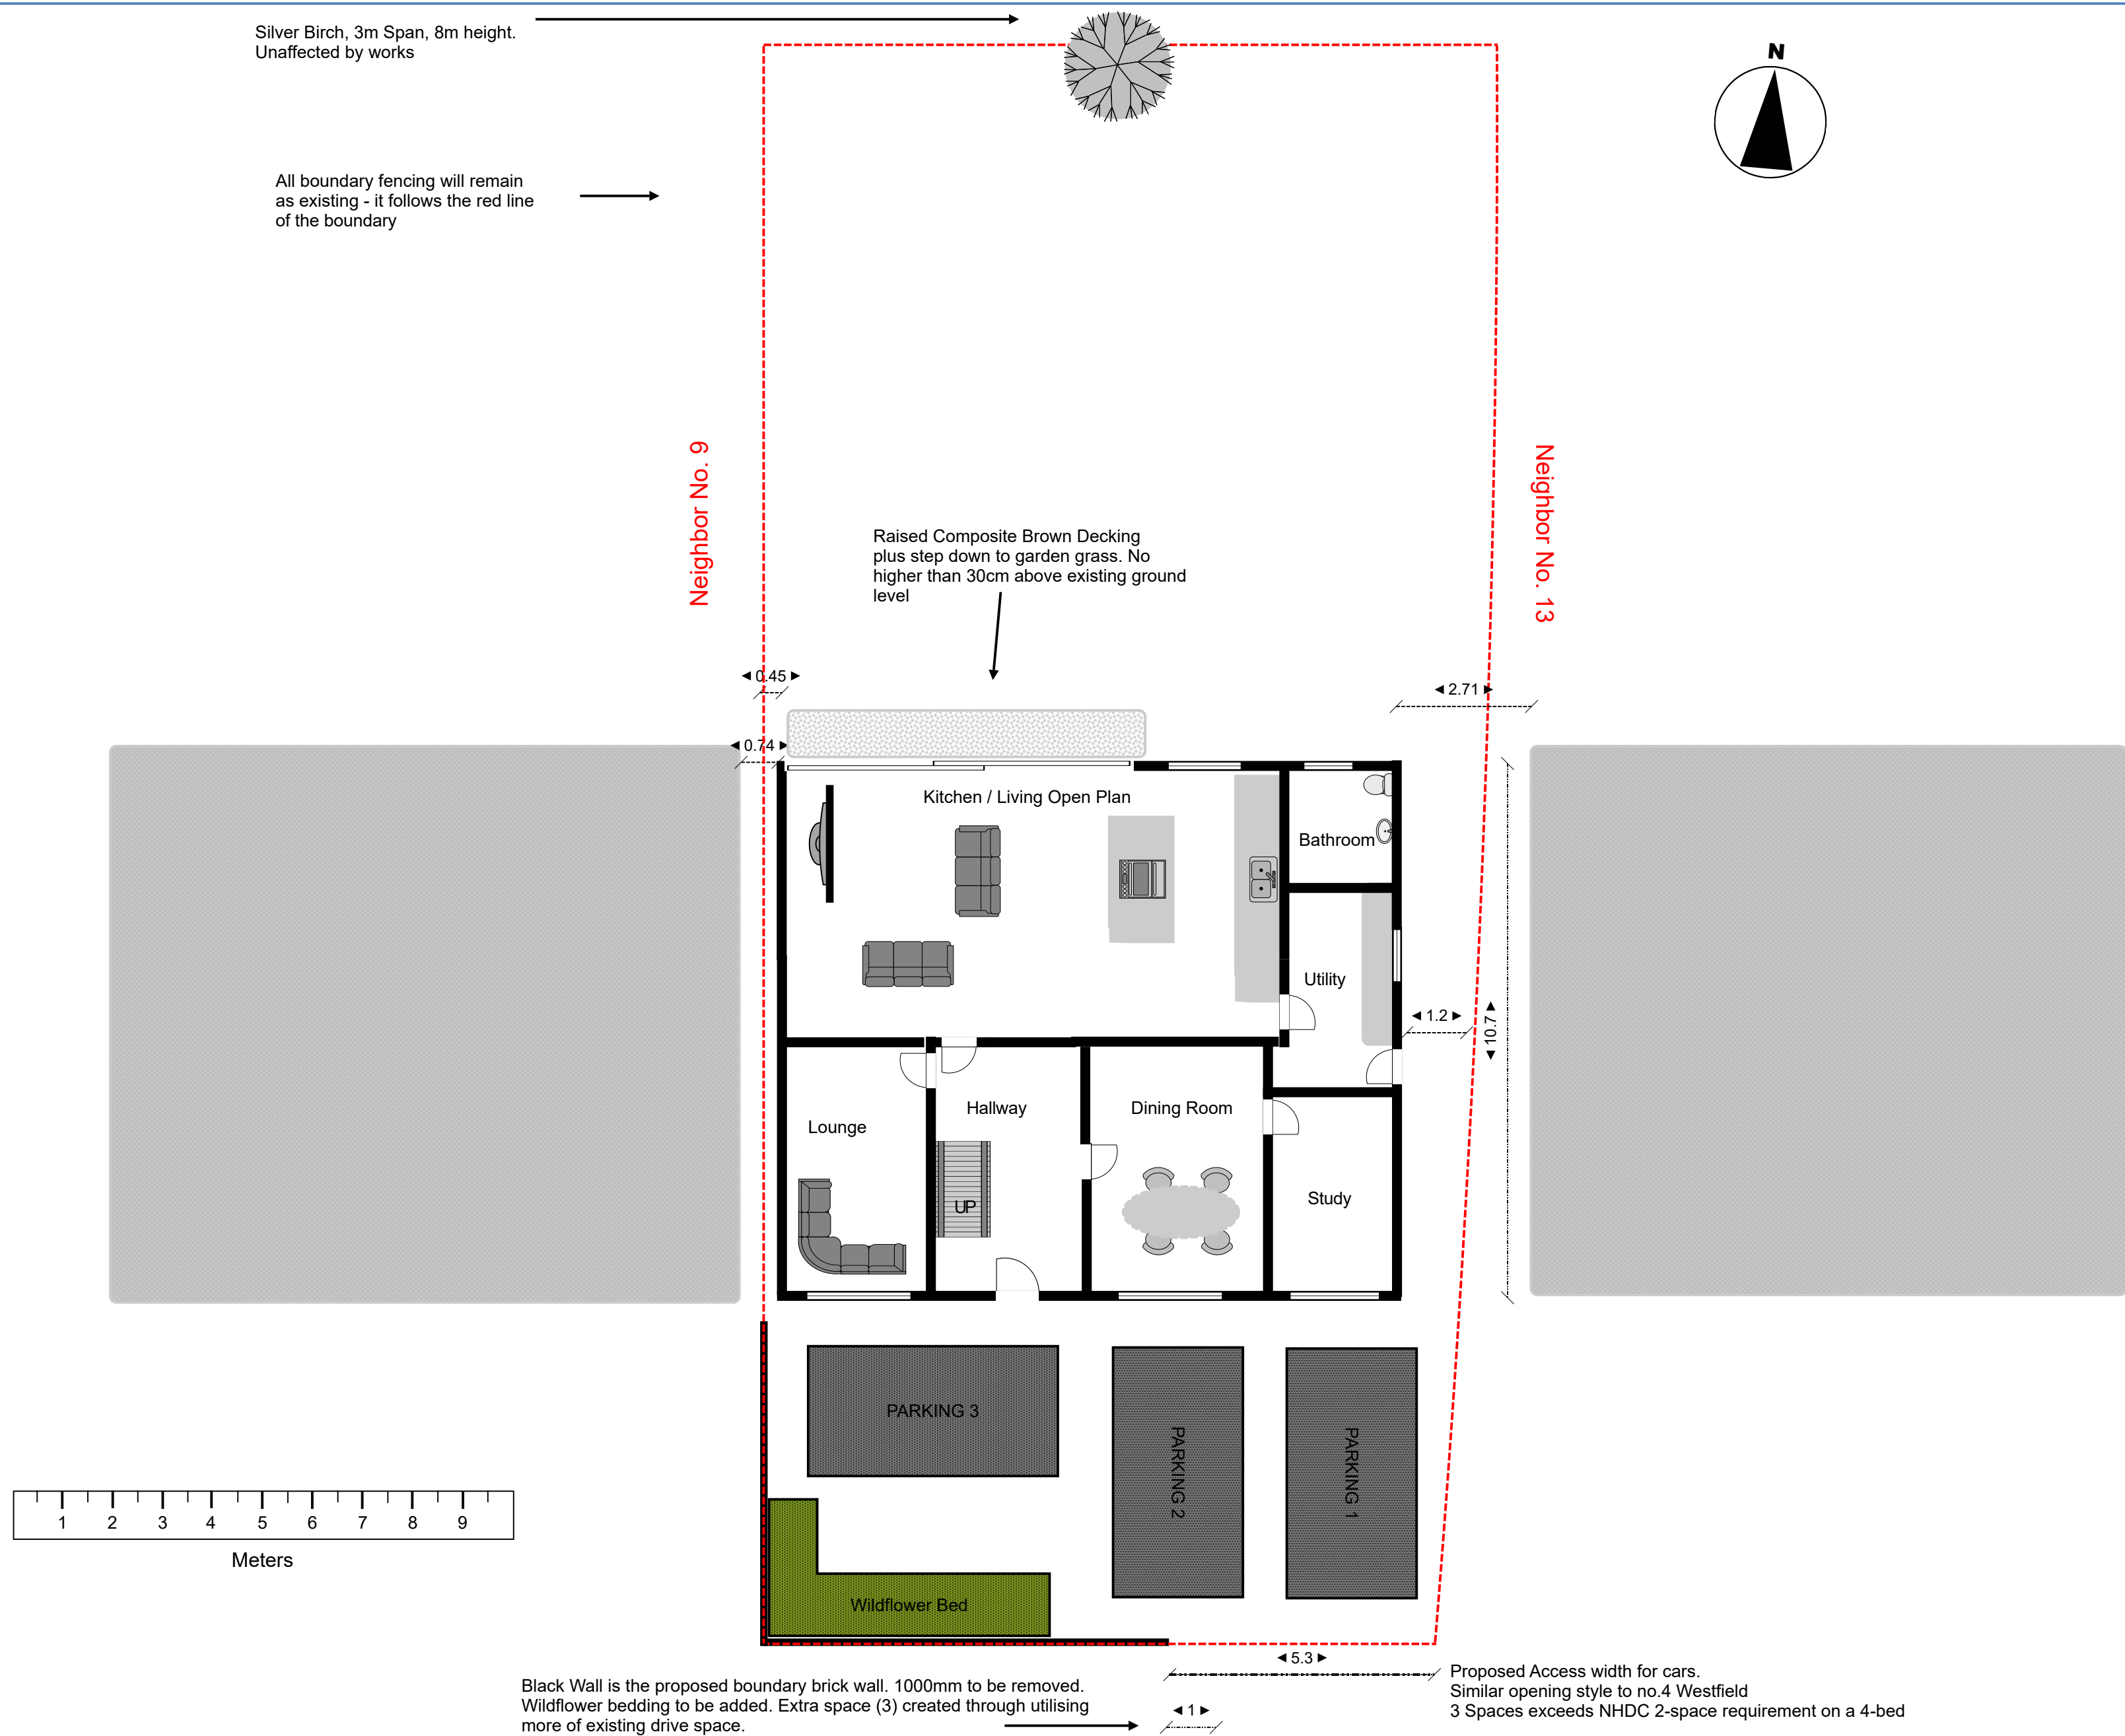

Site: 11 Westfield Close, SG5 2HF	Drawing: 006	Project: 005	Client: Tej Singh	Notes: Car Parking spaces are using NHDC's preferred measurements of 5.0m x 2.4 (Plus door opening of 300mm where applicable) All Dimensions and Site Boundaries are to be checked on site as necessary.	AGENT: Mainty Group Consulting Ltd 18A Newport Business Centre Newport road NP19 4RF
Proposed Site Plan - Ground Floor	Scale: 1:100	Date: 27/03/2026	Rev: C		