



**South West Elevation**

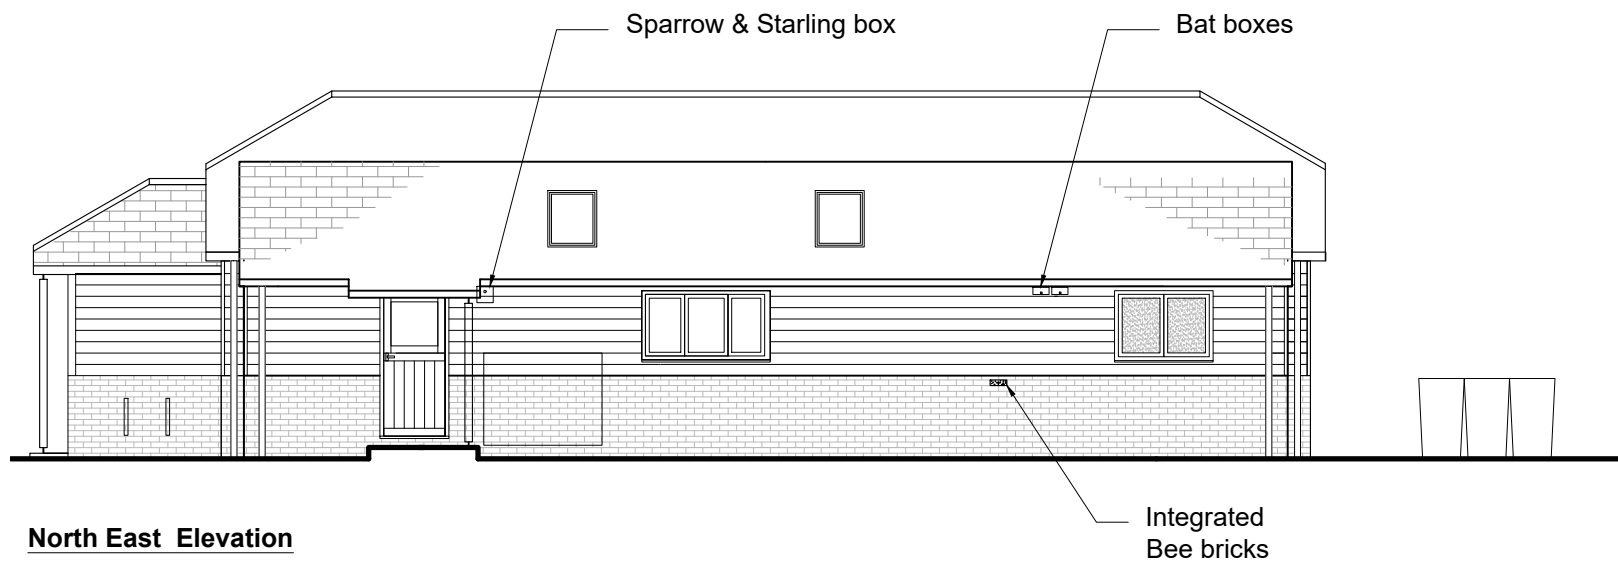


**North East Elevation**

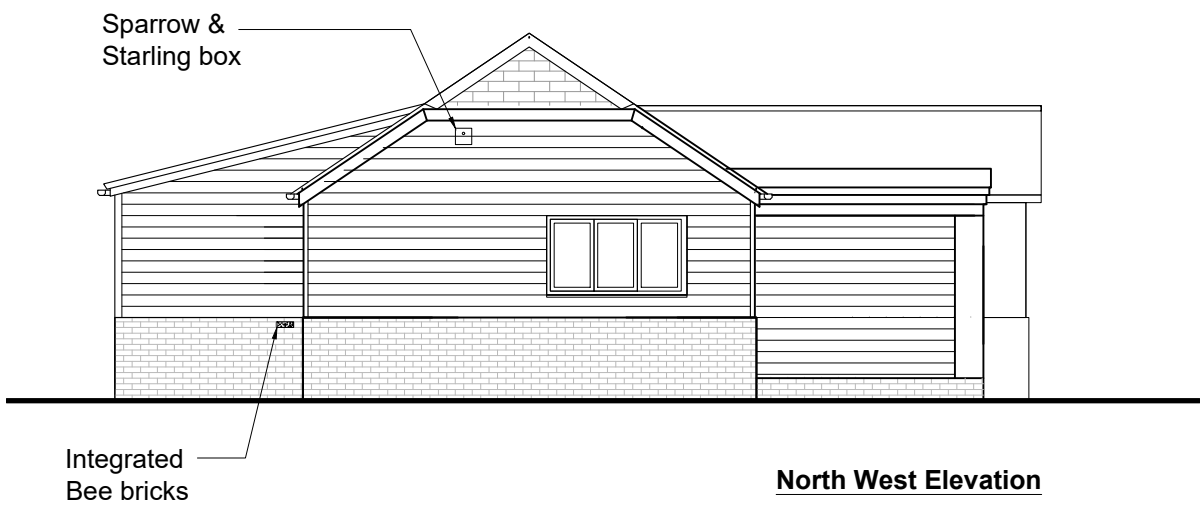

**North West Elevation**



**South East Elevation**

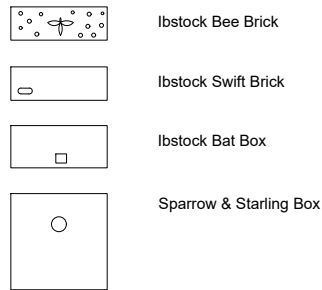

**Colin Eades  
and Amy Moss**

Rose Cottage, High Street, Gosmore,  
Hitchin, SG4 7QQ  
colinwkeades@gmail.com  
amy@mosspropertydevelopment.co.uk

Client: **Mr Wainright - Lee**

Project: **Lambing Barn  
conversion at The White  
House, Newnham**

Drawing  
Title: **Proposed Ecological  
Enhancement Plan  
(Dwelling Elevations)**

Dwg no. **RWL 006 E**

Drawn: **AM** Date: **MAR 2026** Checked: **CE**

Scale: **1:100 @ A3**

Revisions:

The content of this drawing is the property of Colin Eades  
& Amy Moss and may not be copied in whole or part  
without formal consent.