
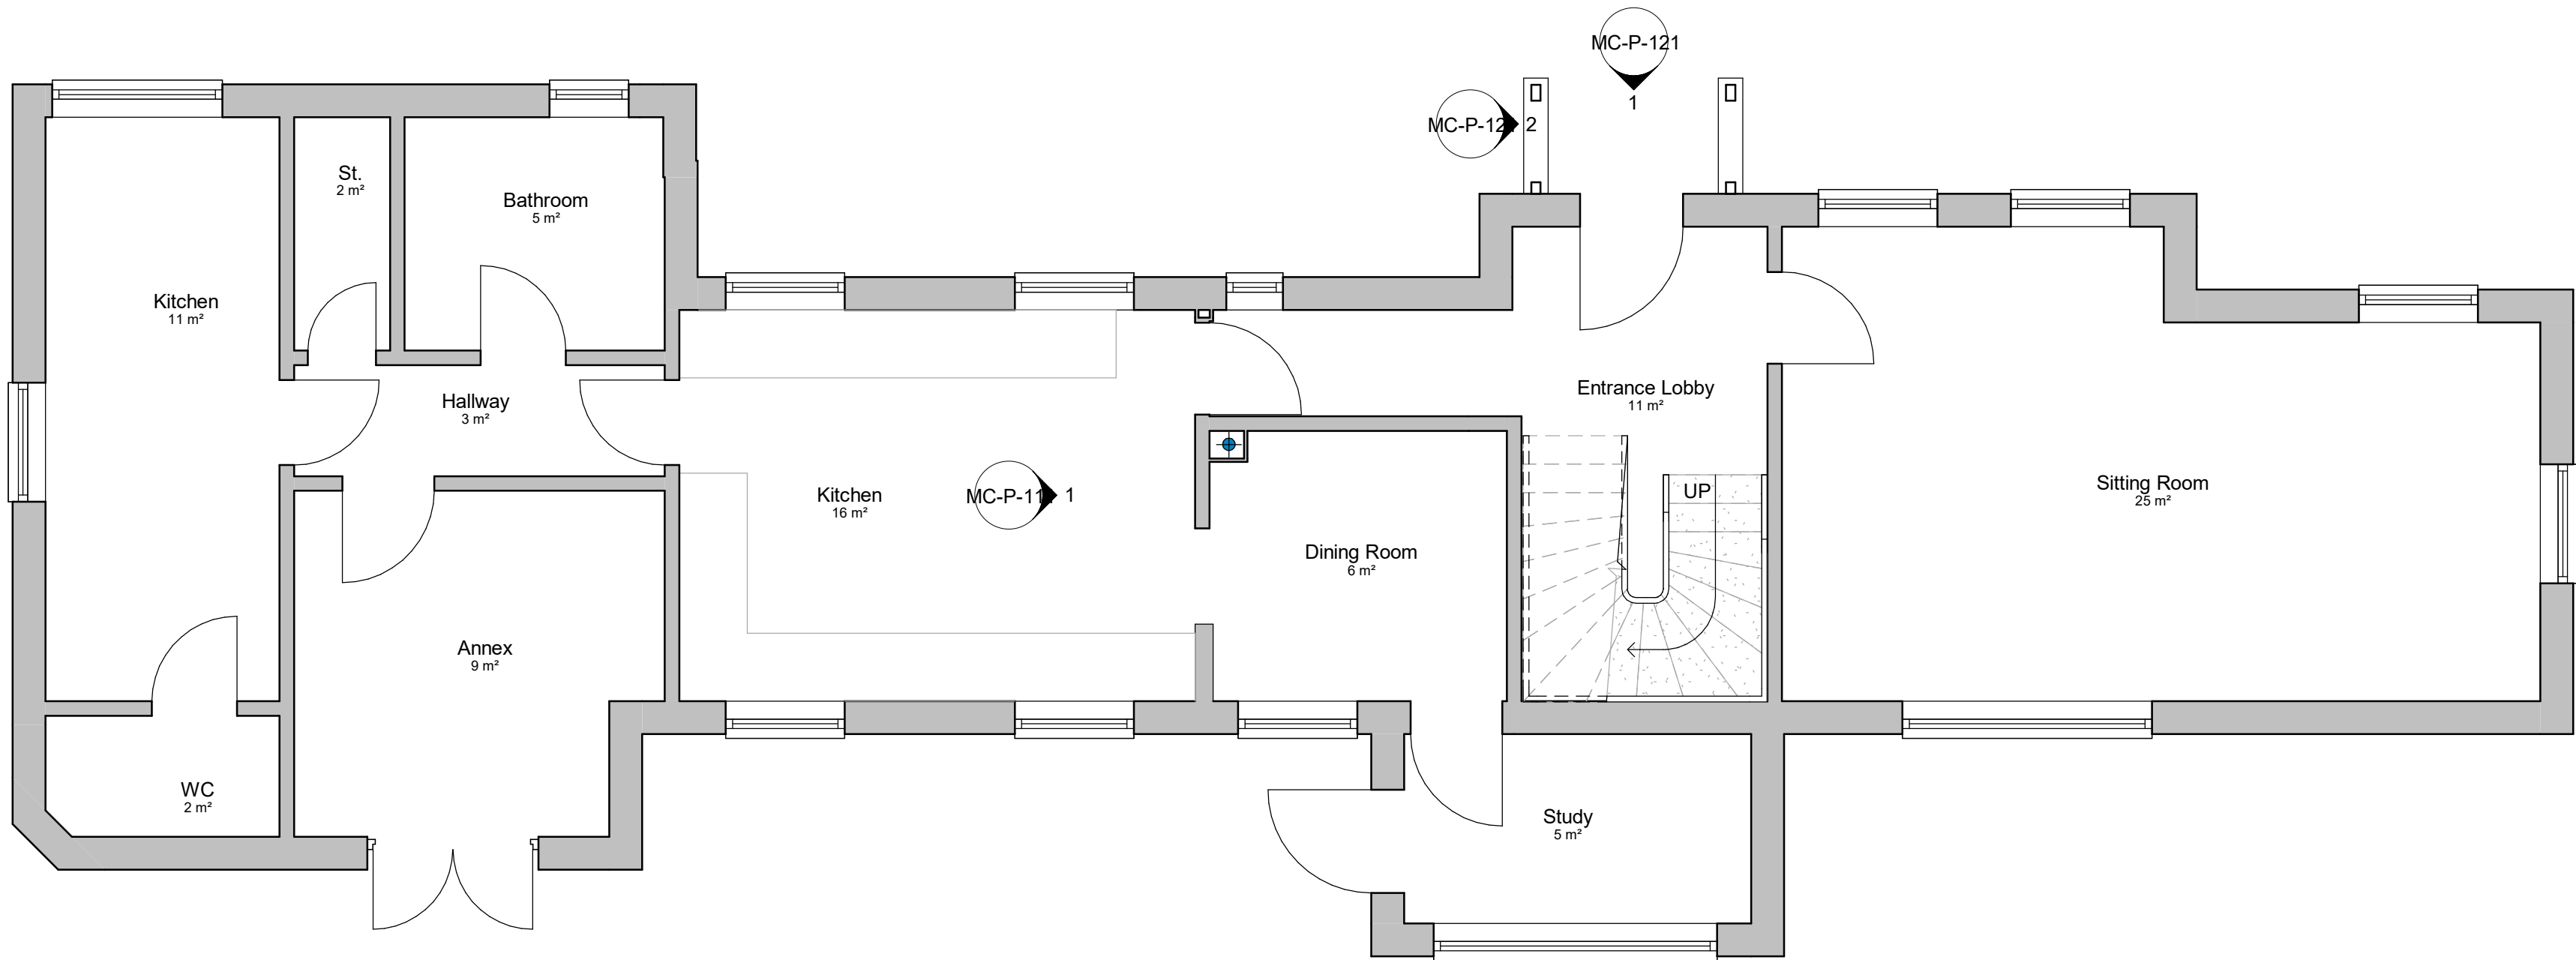


Rev:	Date:	By:	Chk:	Appr:	Description:
P02	19.01.20	BHD	BHD	BHD	Revised for Listed Building Consent Application
P01	02.02.20	BHD	BHD	BHD	Do not scale from this drawing, referred to address validation comments


Key:

Demolition


Proposed

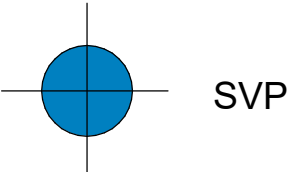


Existing Ground Floor Plan
1 : 50

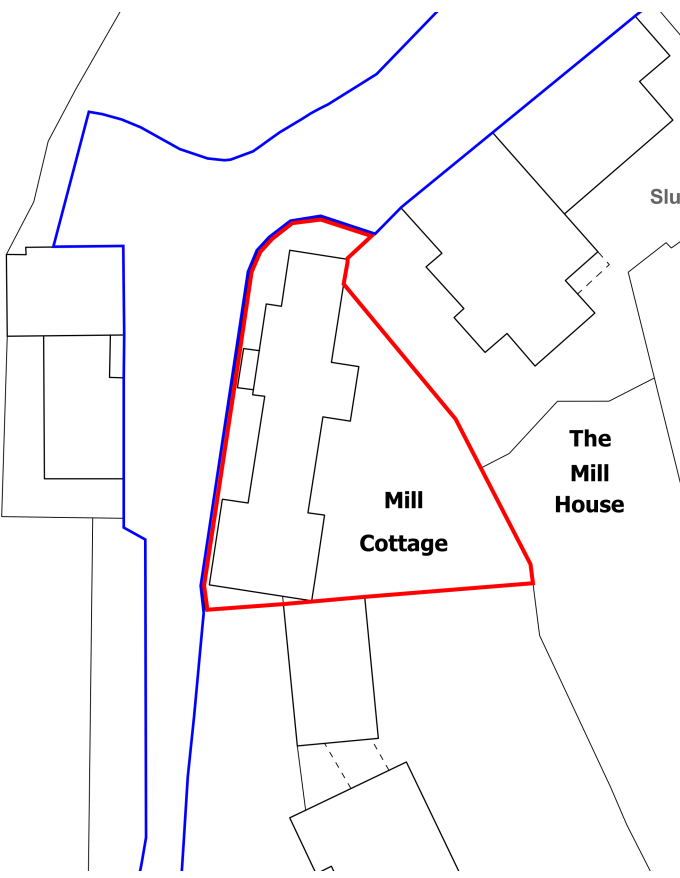


Block Plan
1 : 500

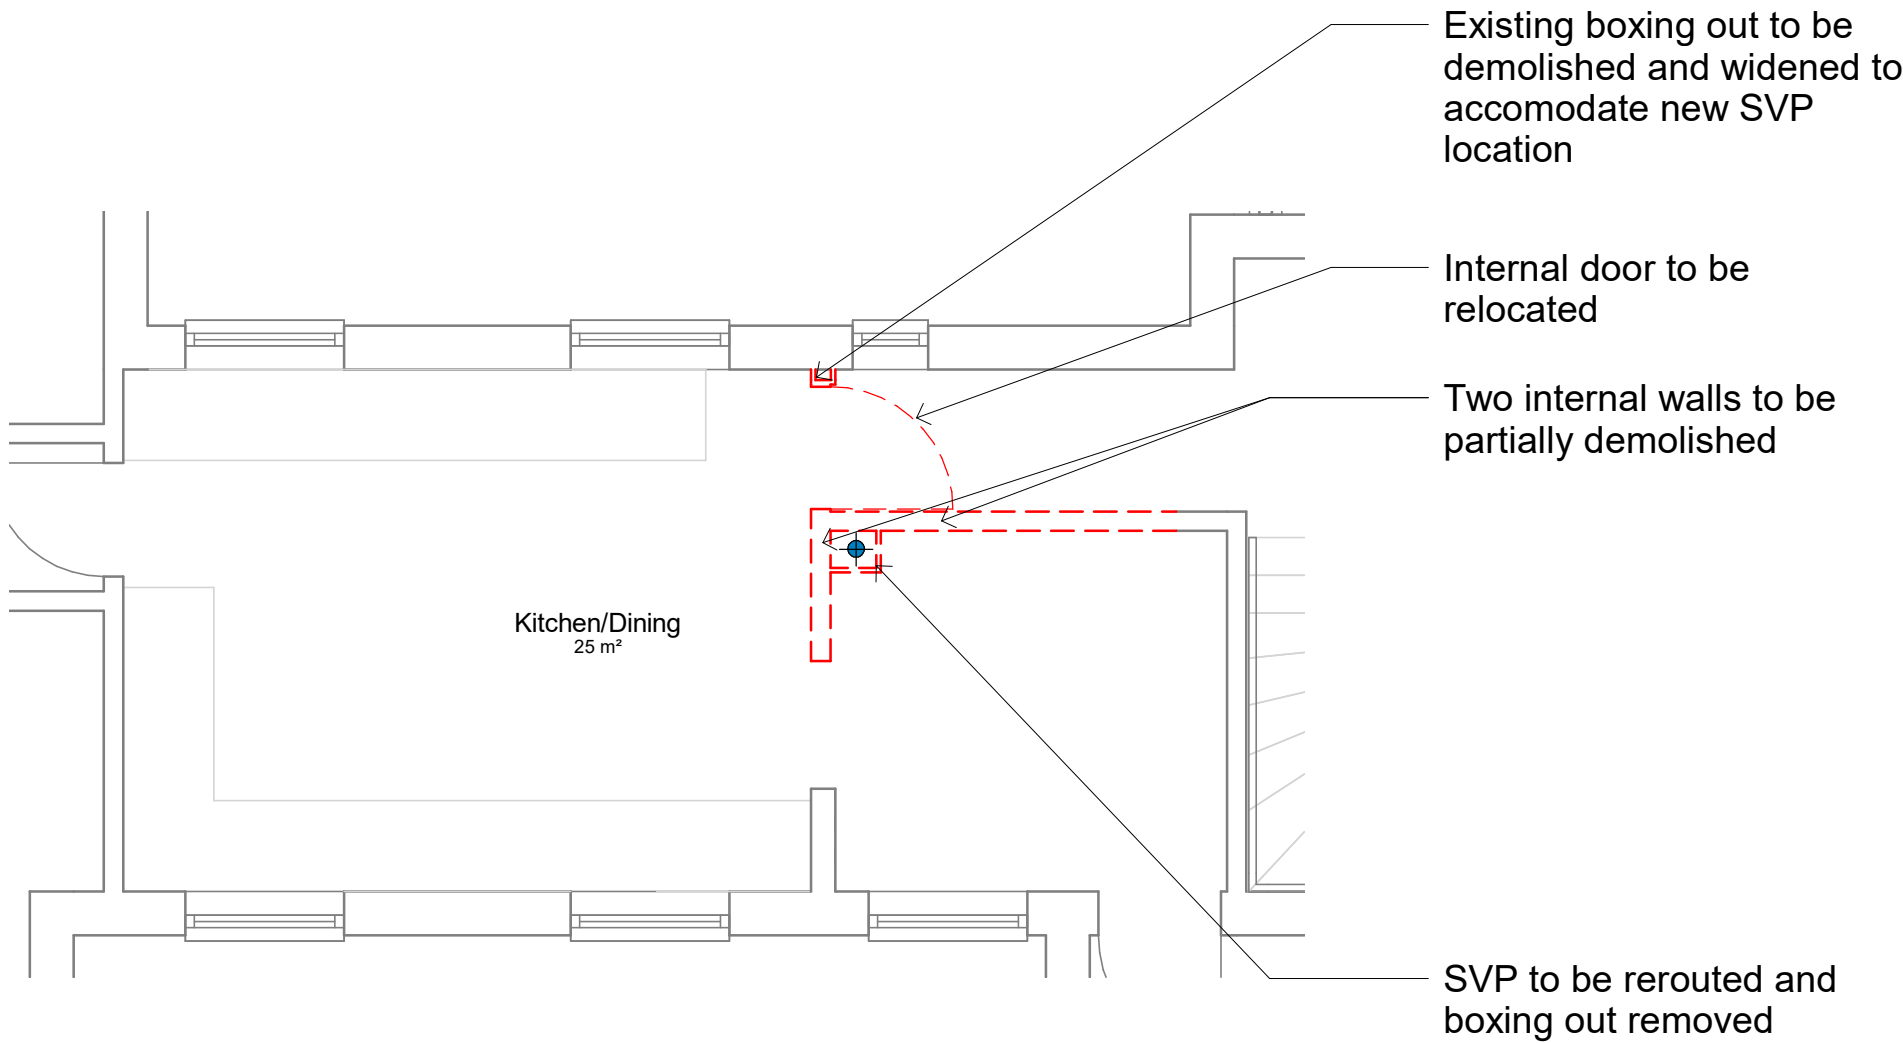


Demolition Plan for Kitchen/Dining/Corridor
1 : 50

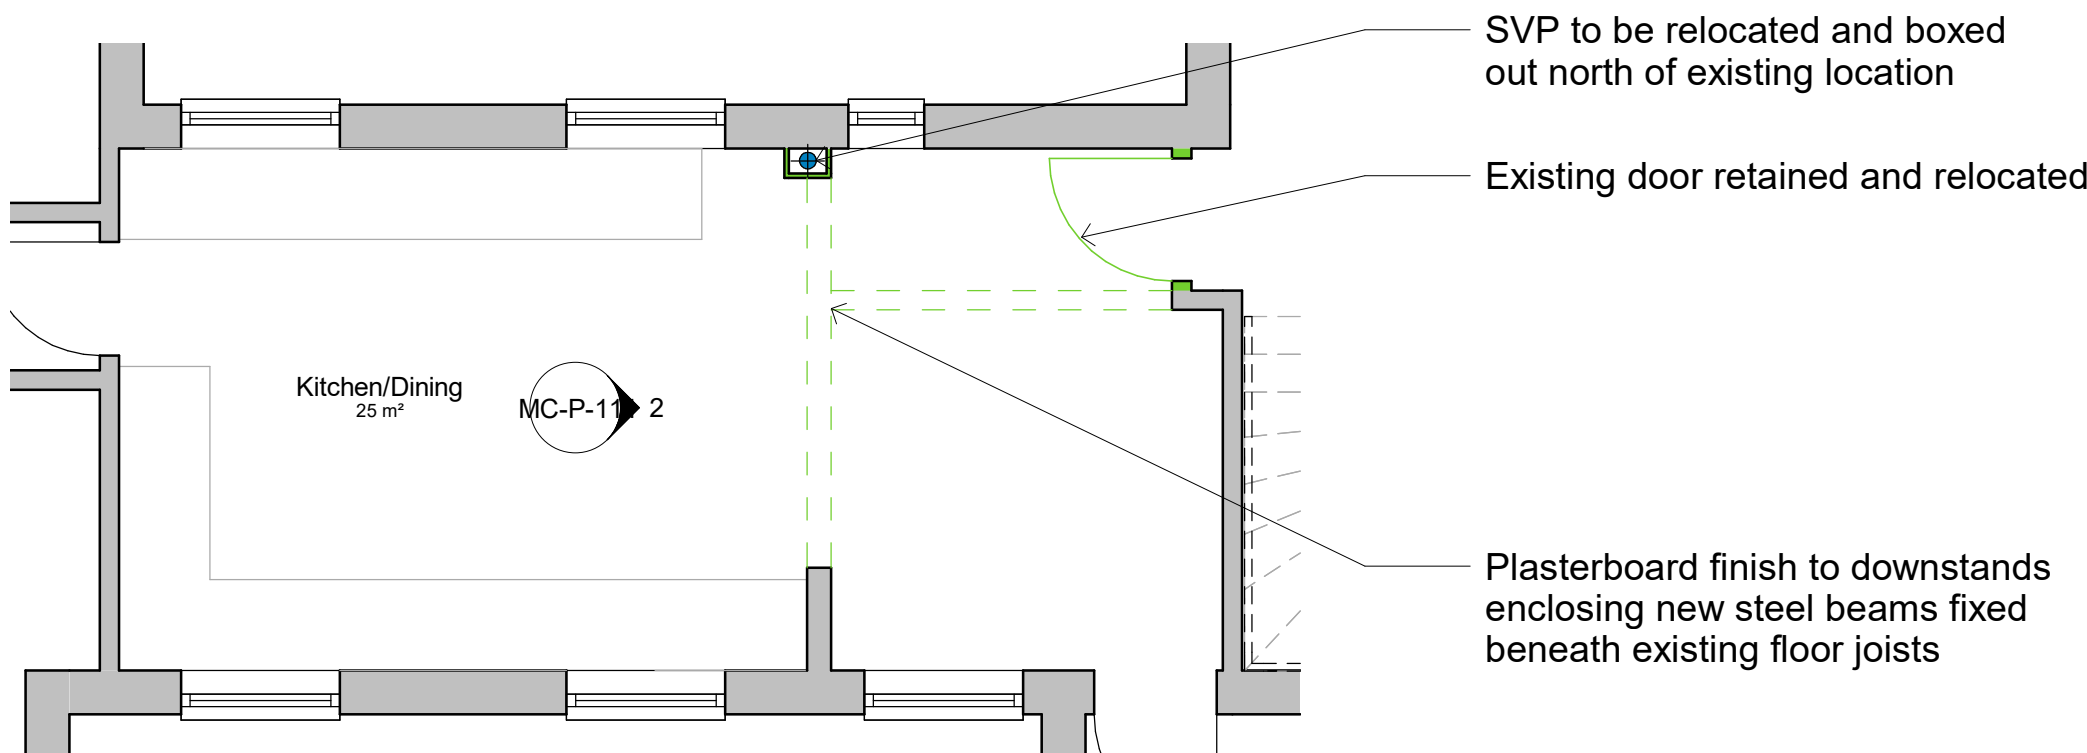

Proposed Re-arrangement of Kitchen/Dining/Corridor
1 : 50

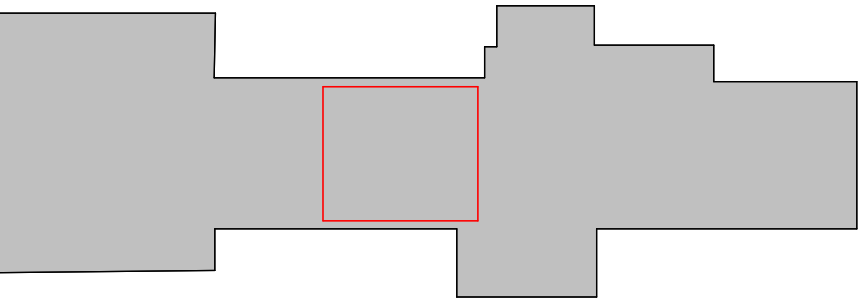

Key Plan:

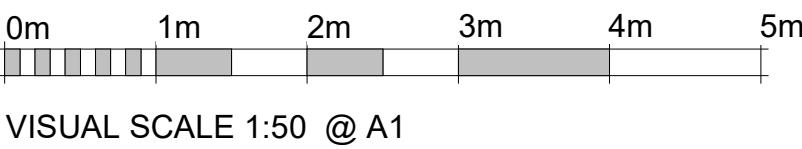

Bessie Holloway Davies
Architect ARB
tel+44 (0)7826529060
bessiehd@gmail.com
14 Pixley Street
London
E14 7DF

Client:
Tracey Holloway
Job Title:
Mill Cottage, Purwell Lane, SG4 0NF
Drawing Title:
Internal Works - Ground Floor Plan
(Existing / Demolition / Proposed)

Job/ Dwg No/ Rev:				MC-P-101 P02
Drawn:	Checked:	Appr:	Date:	
BHD	BHD	BHD	19.01.20	
Drawing Status: LBC				Scale(s):

