



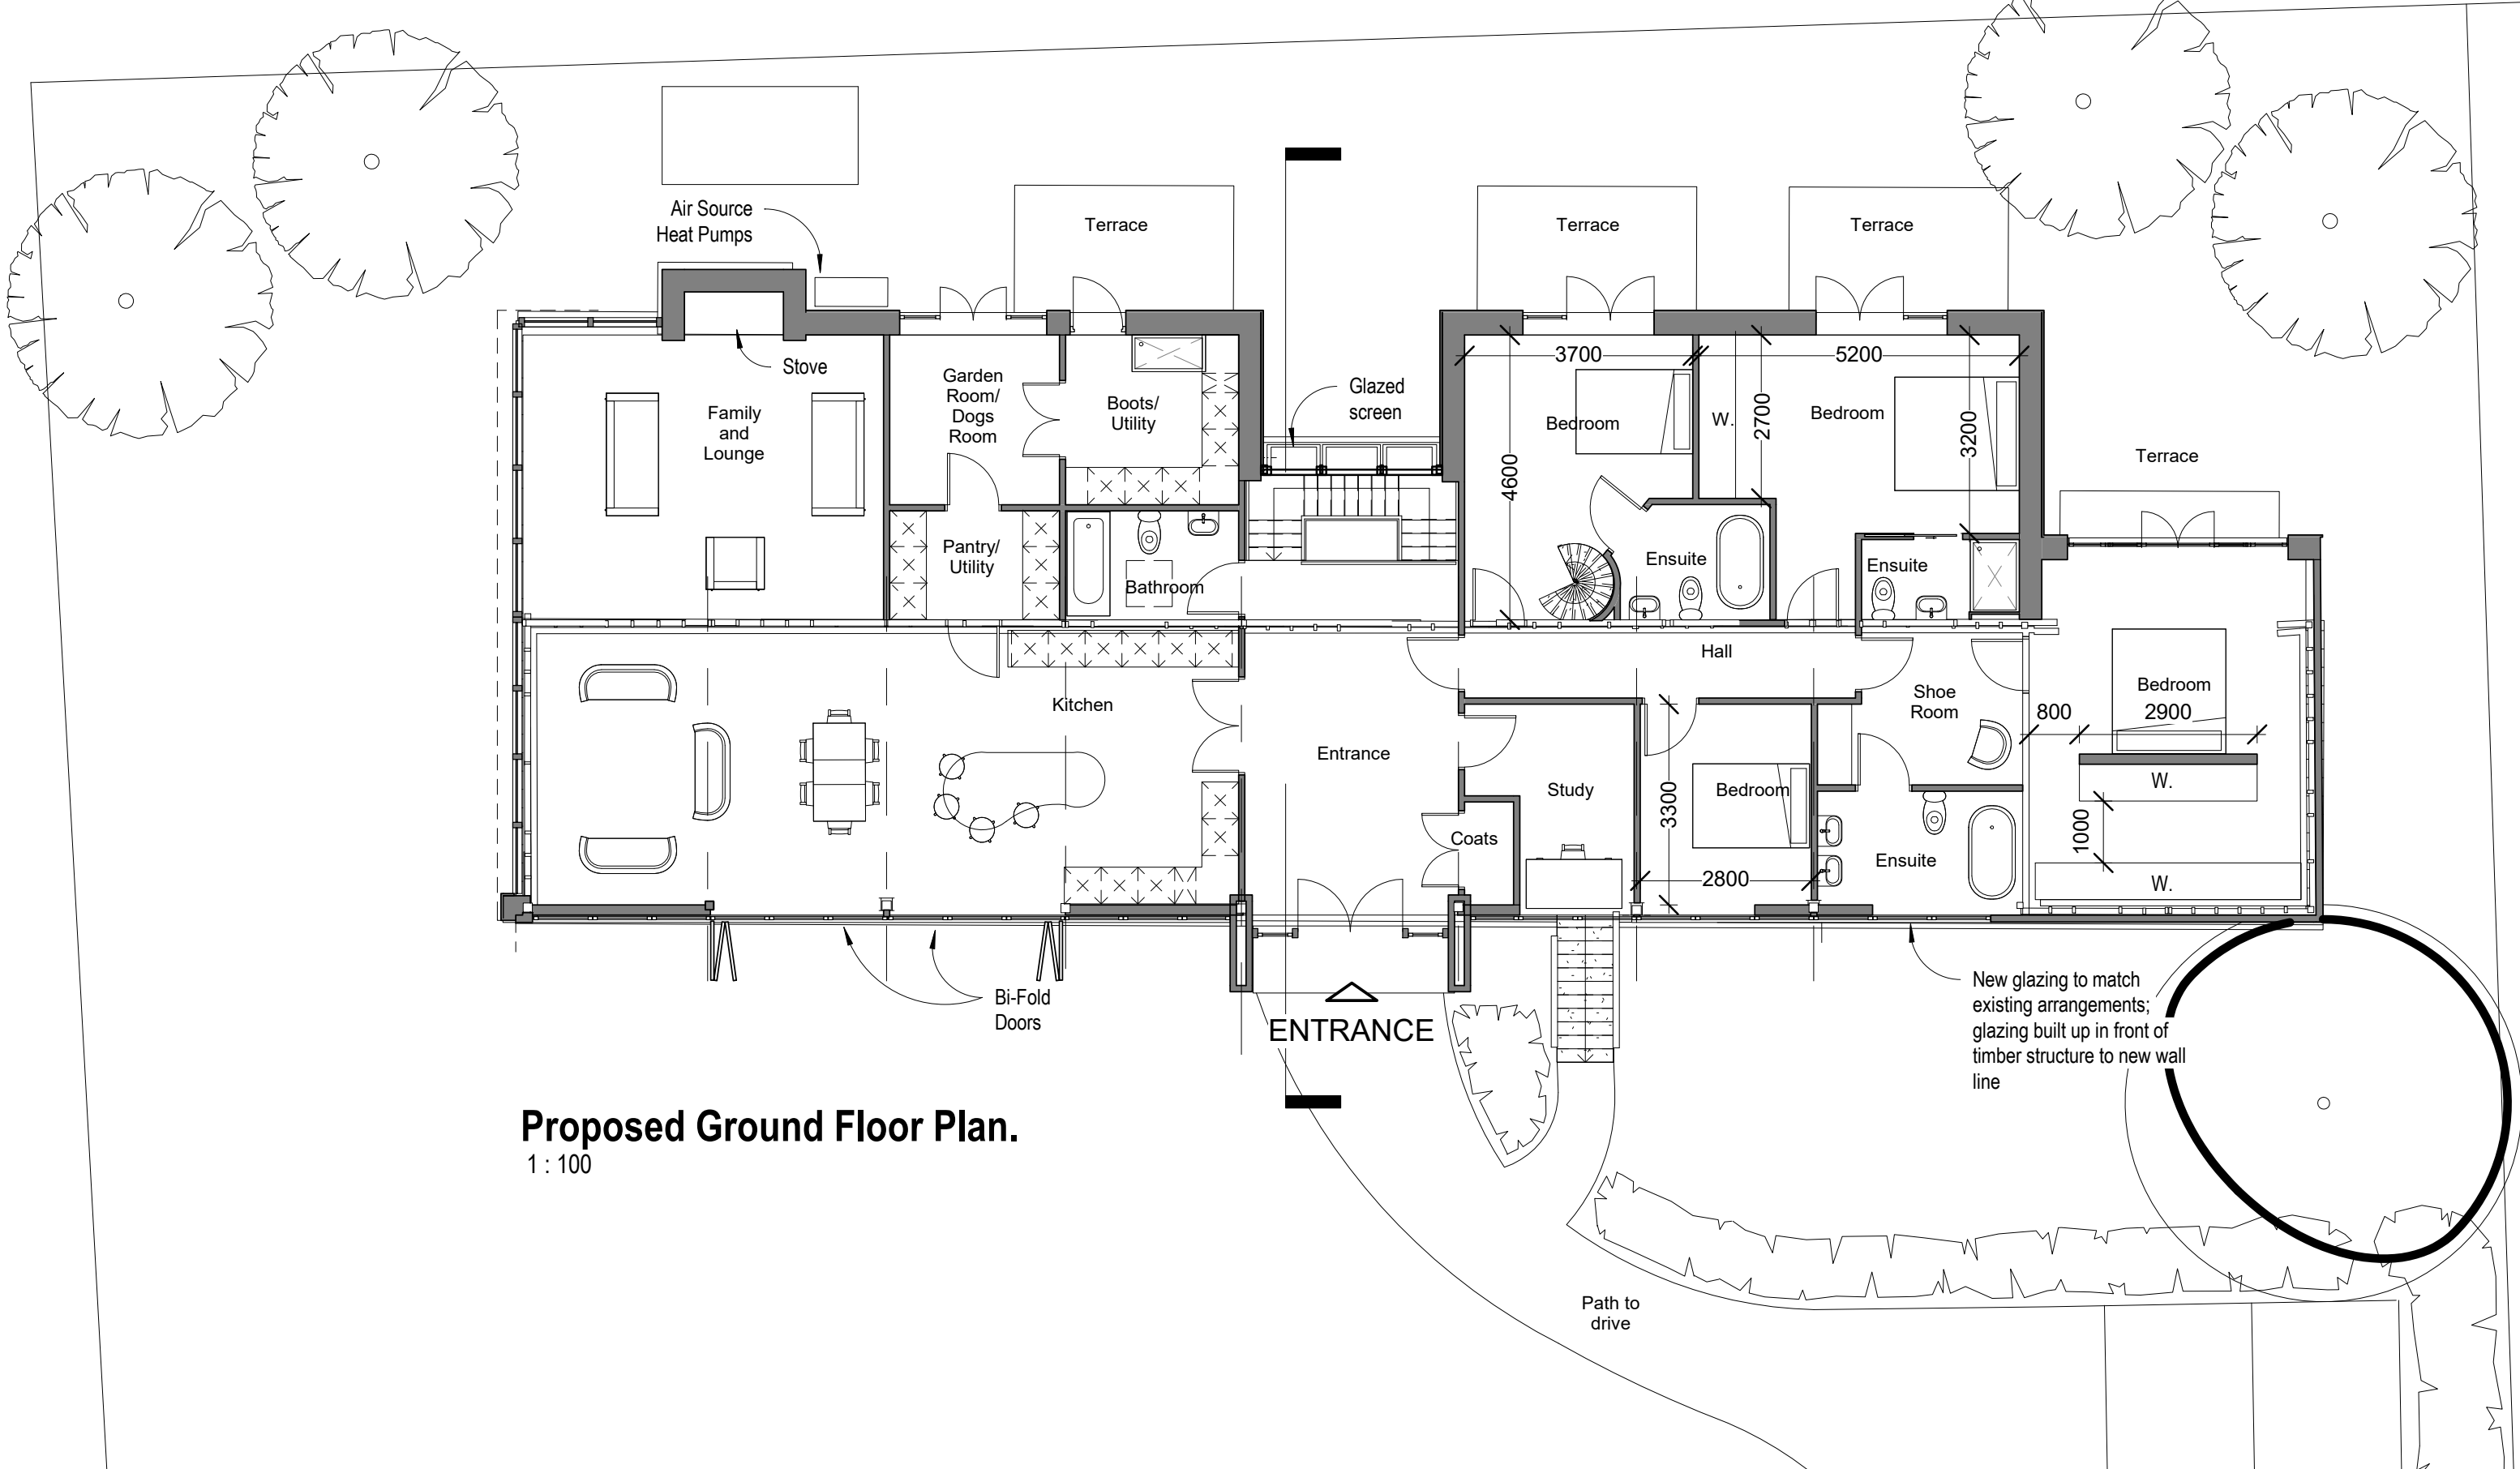

Proposed Ground Floor Plan.  
1 : 100

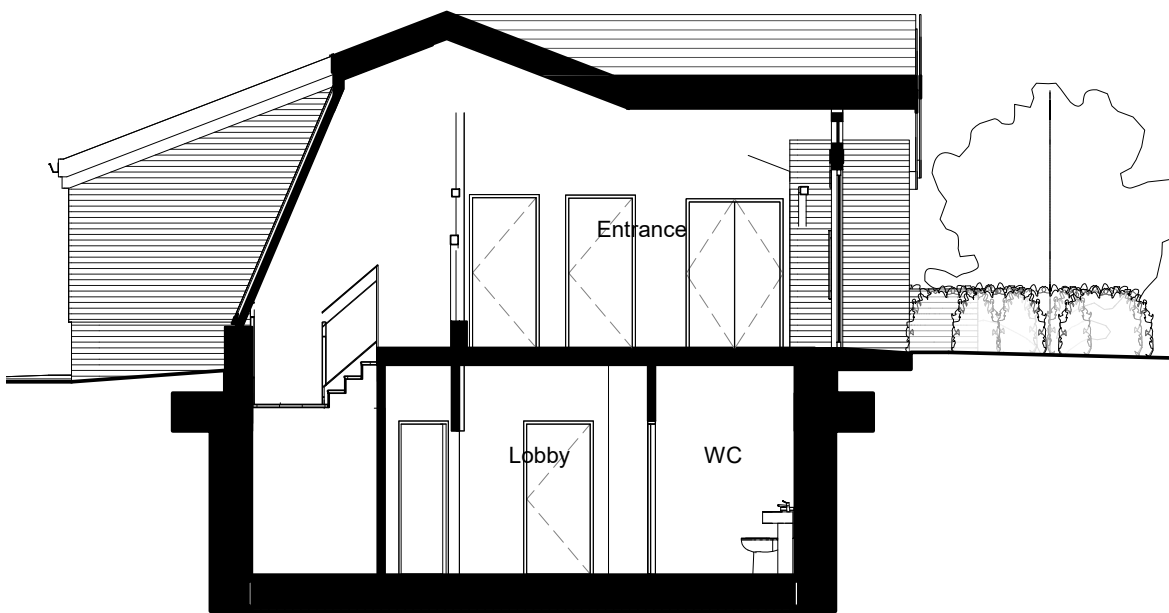




Section AA  
1 : 100

THIS DRAWING IS A PRINT AND MUST NOT BE SCALED.  
ANY QUERIES REGARDING DIMENSIONS TO BE TAKEN UP WITH  
PENTANGLE DESIGN GROUP.

ALL DIMENSIONS OF EXISTING BUILDINGS TO BE VERIFIED ON SITE.

THIS DRAWING IS THE COPYRIGHT OF PENTANGLE DESIGN GROUP  
AND SHALL NOT BE IN ANY WAY USED OR REPRODUCED WITHOUT  
THEIR PRIOR WRITTEN CONSENT.

NOTES

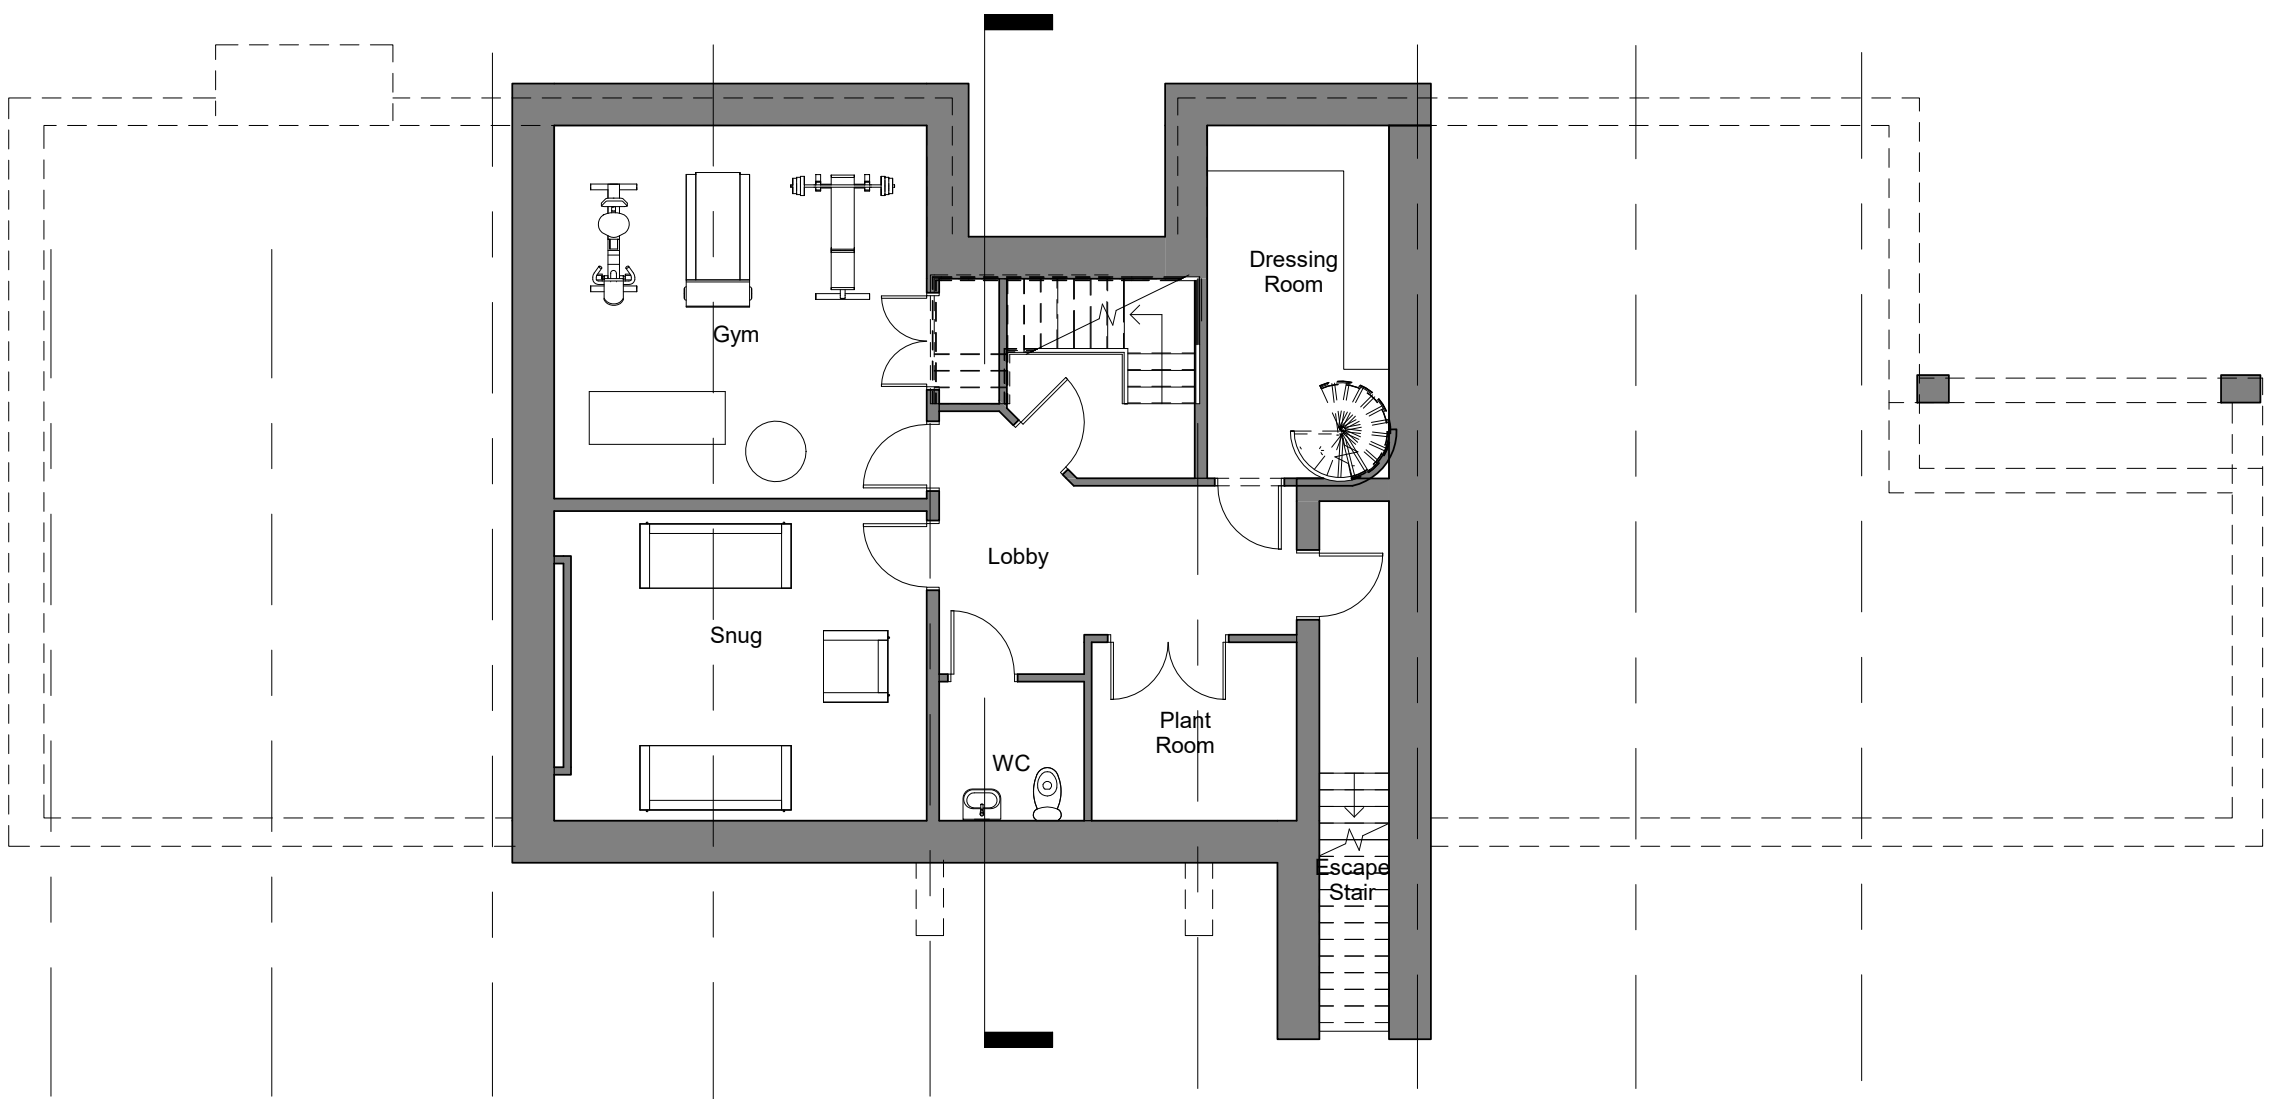 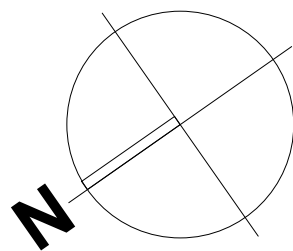

Basement Level  
1 : 100

PLANNING

**PENTANGLE**  
DESIGN GROUP

SUITE 1, 21 BANCROFT HITCHIN HERTS SG5 1JW  
T:01462 431133 E:pdg@pentangledesign.co.uk

JOB TITLE  
Proposed Barn Conversion  
Marshfield Barn, Hinxworth

for  
DRAWING TITLE  
Proposed Ground and Basement Plan

|                           |                             |                      |
|---------------------------|-----------------------------|----------------------|
| SCALE<br>1 : 100          | DRAWING NUMBER<br><b>44</b> | REVISION<br><b>E</b> |
| DATE                      |                             |                      |
| SHT SIZE                  |                             |                      |
| JOB NUMBER<br><b>3852</b> |                             |                      |

ARCHITECTS AND INTERIOR DESIGNERS