


PLOTS:
07 and 17



front elevation

side elevation

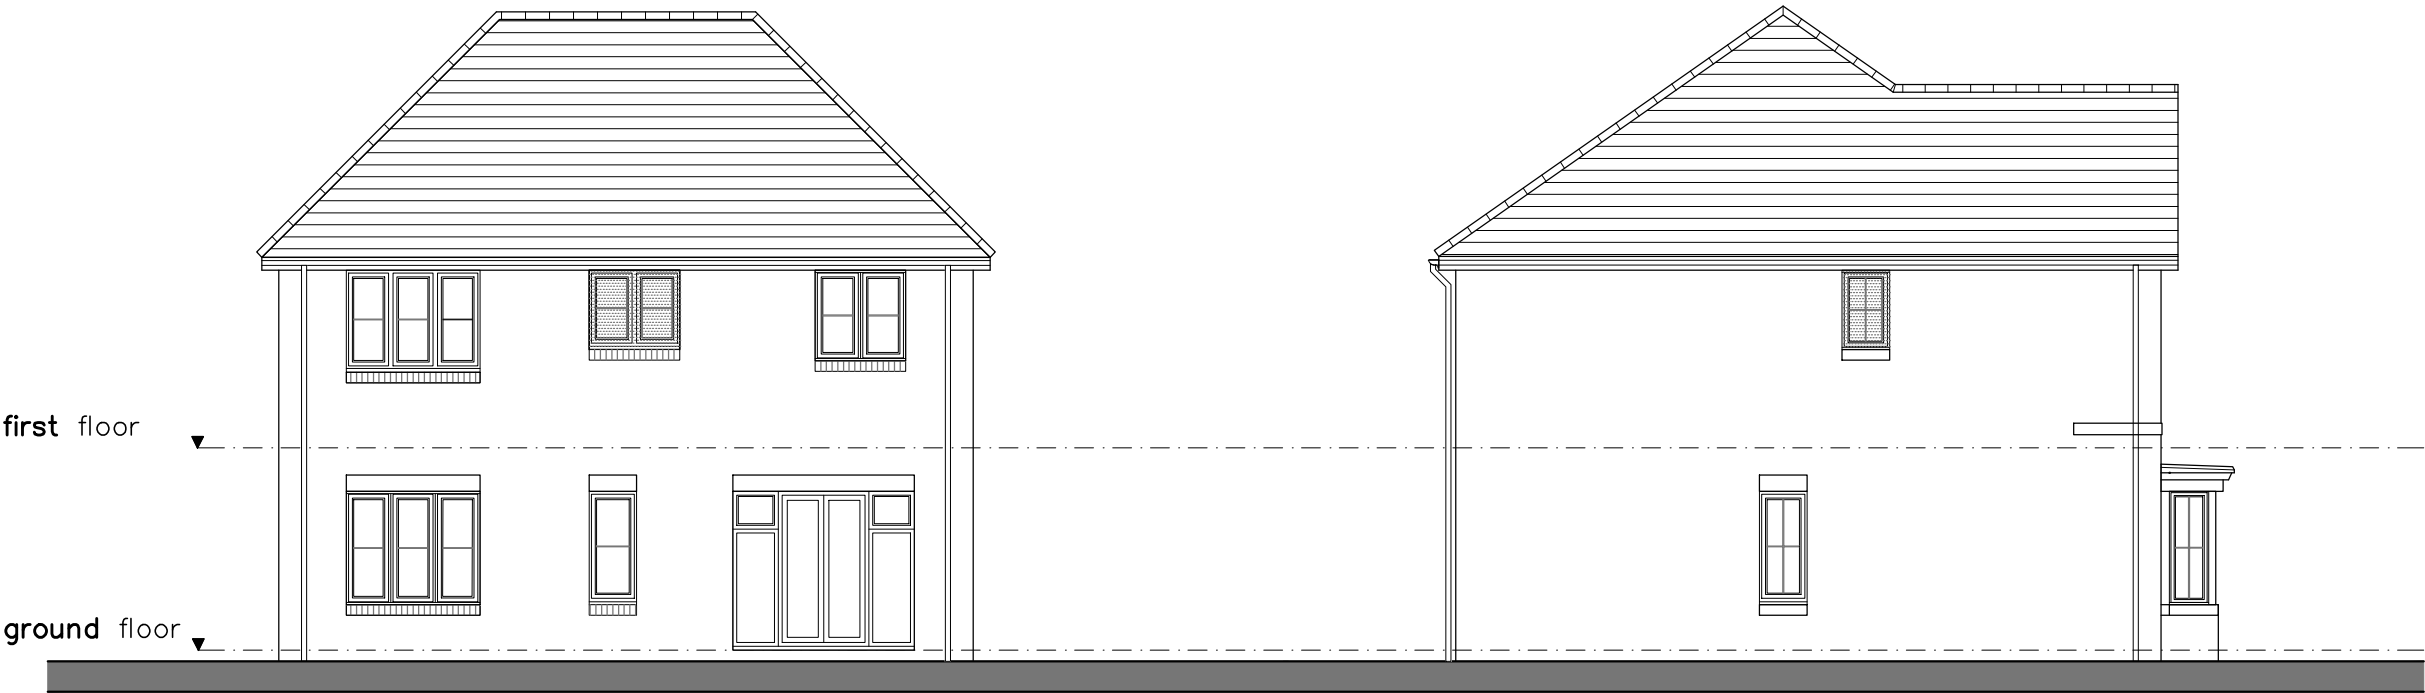

rear elevation

side elevation

PL04	16.06.26	CW	JR	Elevations Amended to Remove Garden Rooms & PV Panels Reinstated
PL03	04.04.26	CW	JR	PV Panels Omitted
PL02	20.10.23	CW	JR	PV Panels Added
PL01				First Planning issue

REV	DATE	AMEN APP	REVISION
-----	------	----------	----------

DRG No.

23/003/039

STATUS.

PLANNING

SCALE.

1:100 @A3

DRAWN.

CW

APPROVED.

JR

DATE.

FEB 23

REV.

PL04

METRES

0

1

2

3

4

5

6

10