


PLOTS:
As 39
Opp 43



front elevation 1

front elevation 2

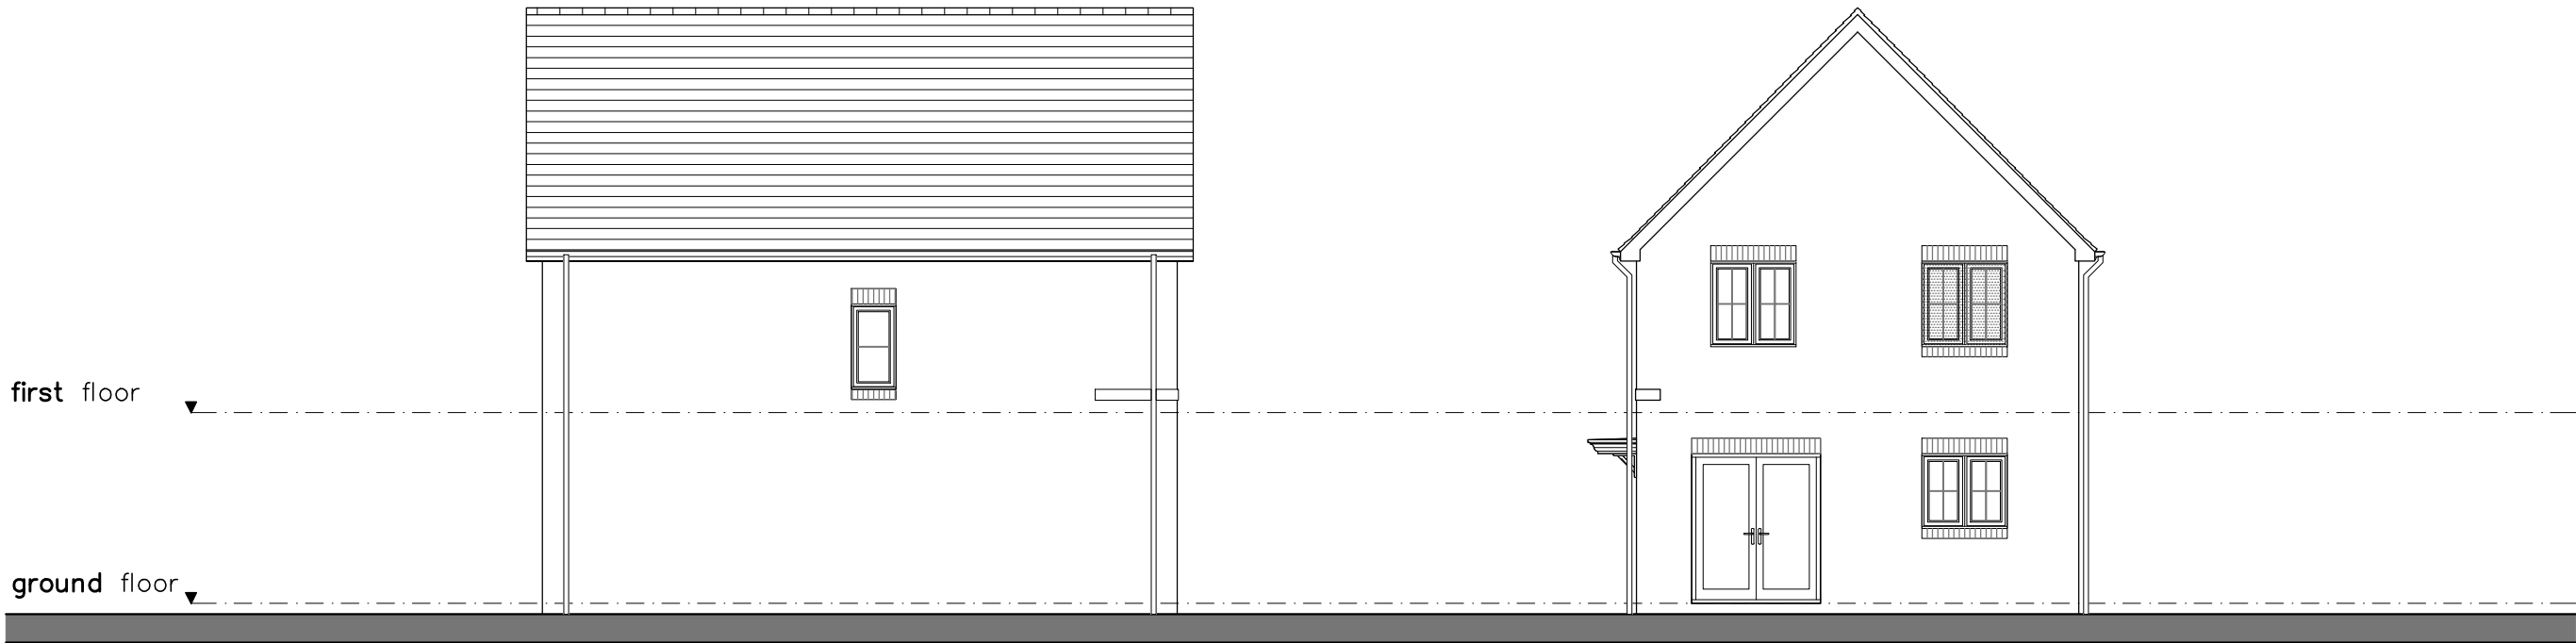

side elevation

rear elevation

PL04	16.06.26	CW	JR	Elevations Amended to Remove Garden Rooms & PV Panels Reinstated
PL03	08.04.26	CW	JR	PV Panels Omitted
PL02	20.10.23	CW	JR	PV Panels Added
PL01				First Planning issue

REV	DATE	AMEN	APP	REVISION
-----	------	------	-----	----------

DRG No.

23/003/029

REV.

PL04

STATUS.

PLANNING

SCALE.

1:100 @A3

DRAWN.

CW

APPROVED.

JR

DATE.

FEB 23

METRES

0

1

2

3

4

5

6

10