




Proposed Front Elevation



Proposed Side Elevation

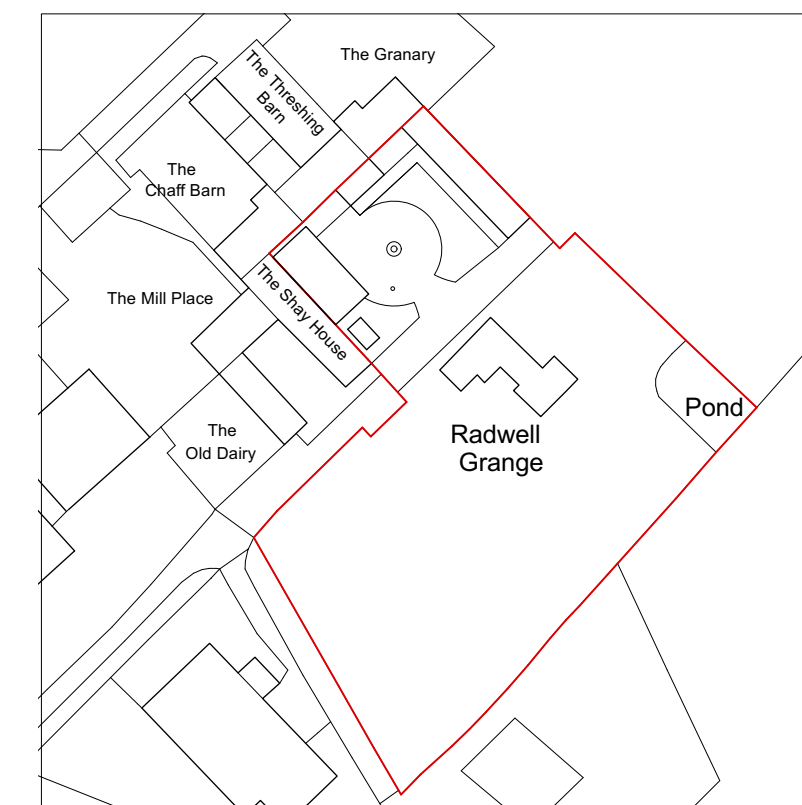


Radwell Grange, Baldock

Drawing title: Proposed Plan

Scale: 1:100 @ A1

Date: Jan 2025

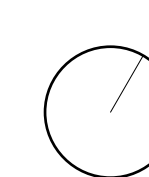

General Notes
All dimensions to be verified on site
To be read in conjunction with all relevant documents
In the event of discrepancy notify the Architect immediately
This document is copyright of the author.
Issue Status
SK Information F Feasibility D Design
P Permissions S Scheme T Tender
C Construction E Existing Condition

P4 - 31-03-25 Note added re retained tiles
P3 - 27-03-25 Proposed Dormer Reduced in Scale
P2 - 08-02-25 scale bar corrected


0533 - 102 (P4)

GENERAL NOTE:
Where roof tiles are being replaced they will be replaced with a Sahta's Restoration Blend clay tile.


Retained clay tiles will be consolidated to the kitchen wing and where quantities permit also the middle range




Proposed Rear Elevation

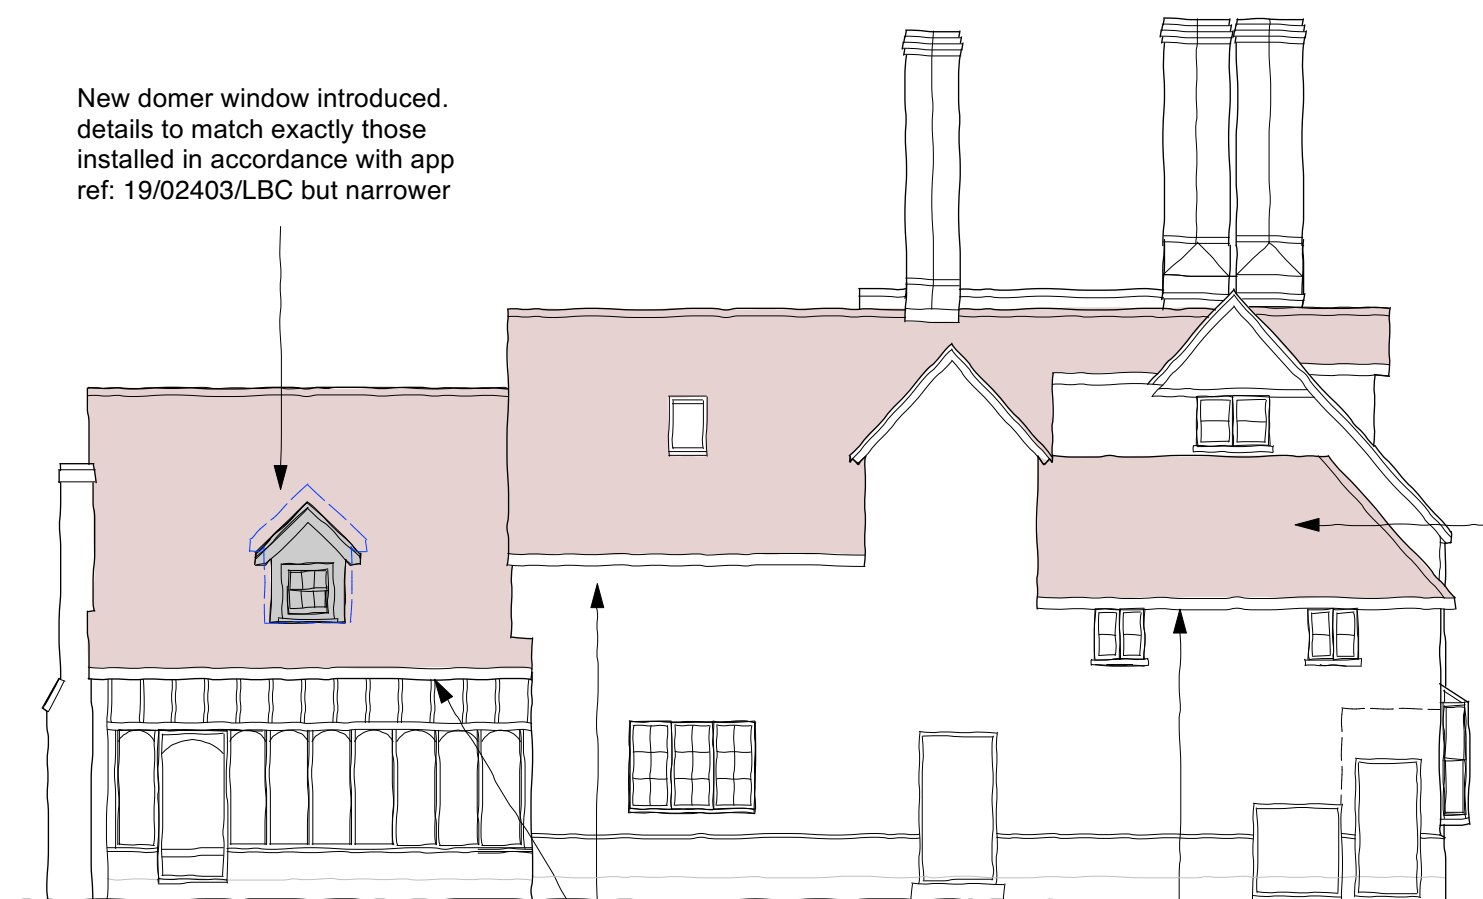


Proposed Side Elevation

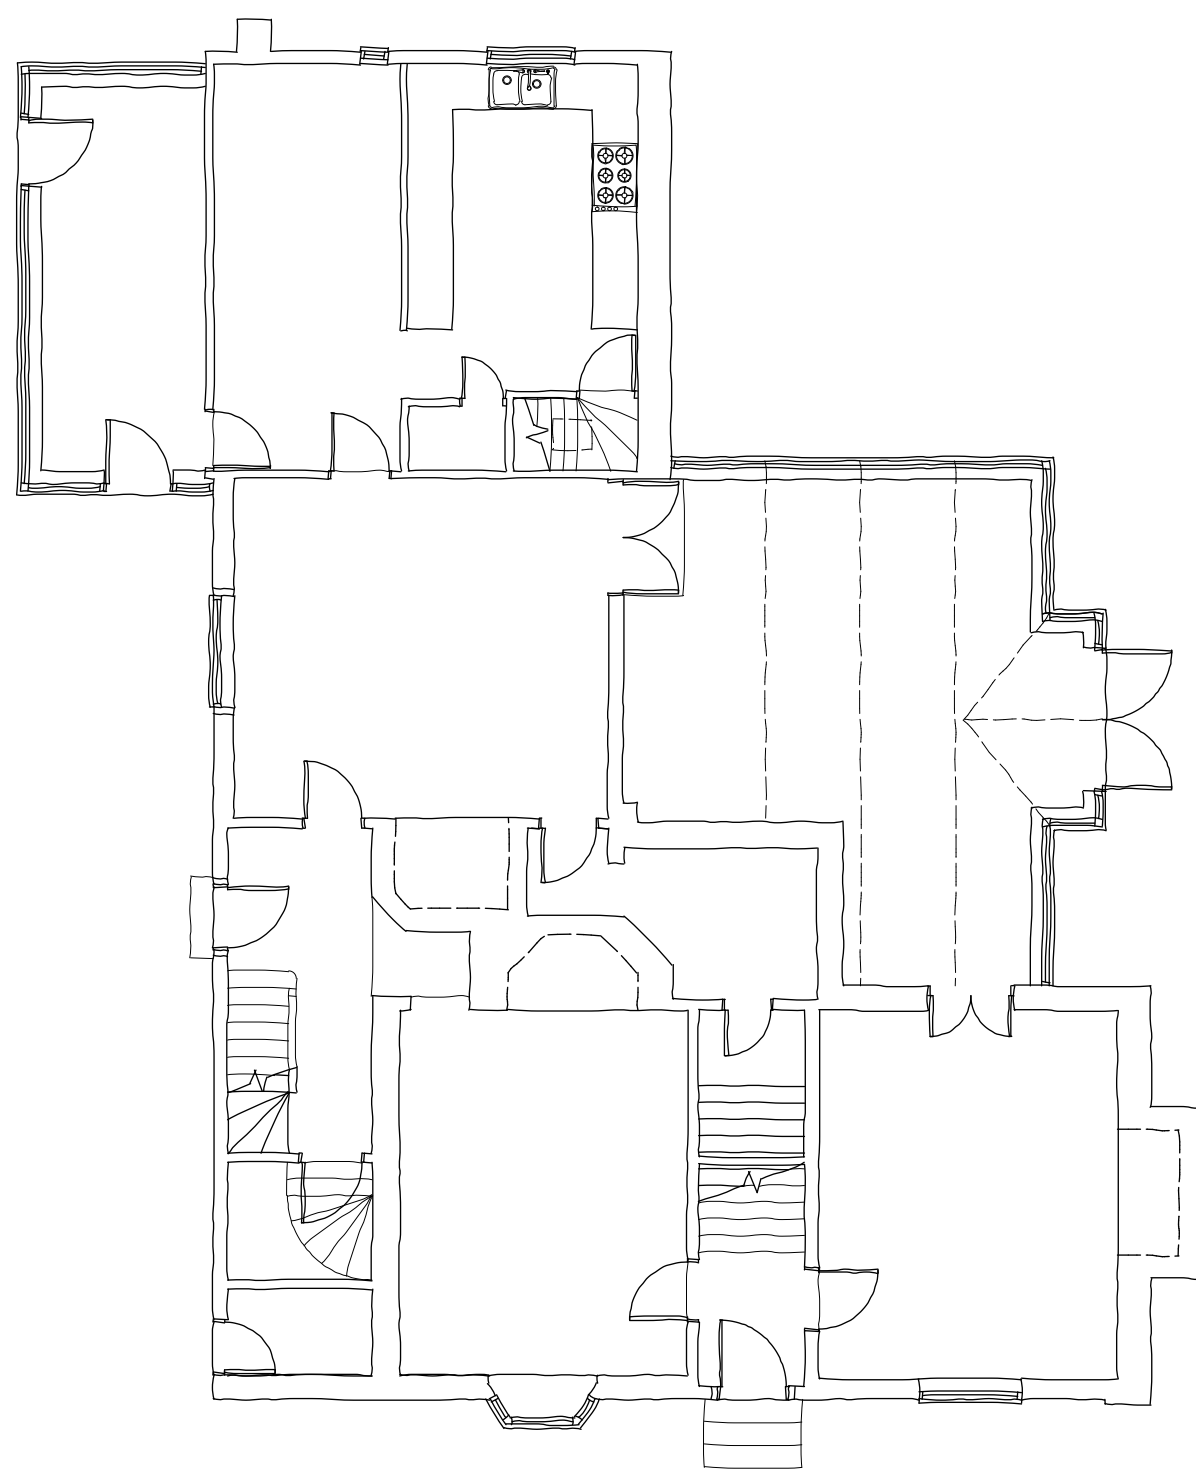


Proposed Ground Floor

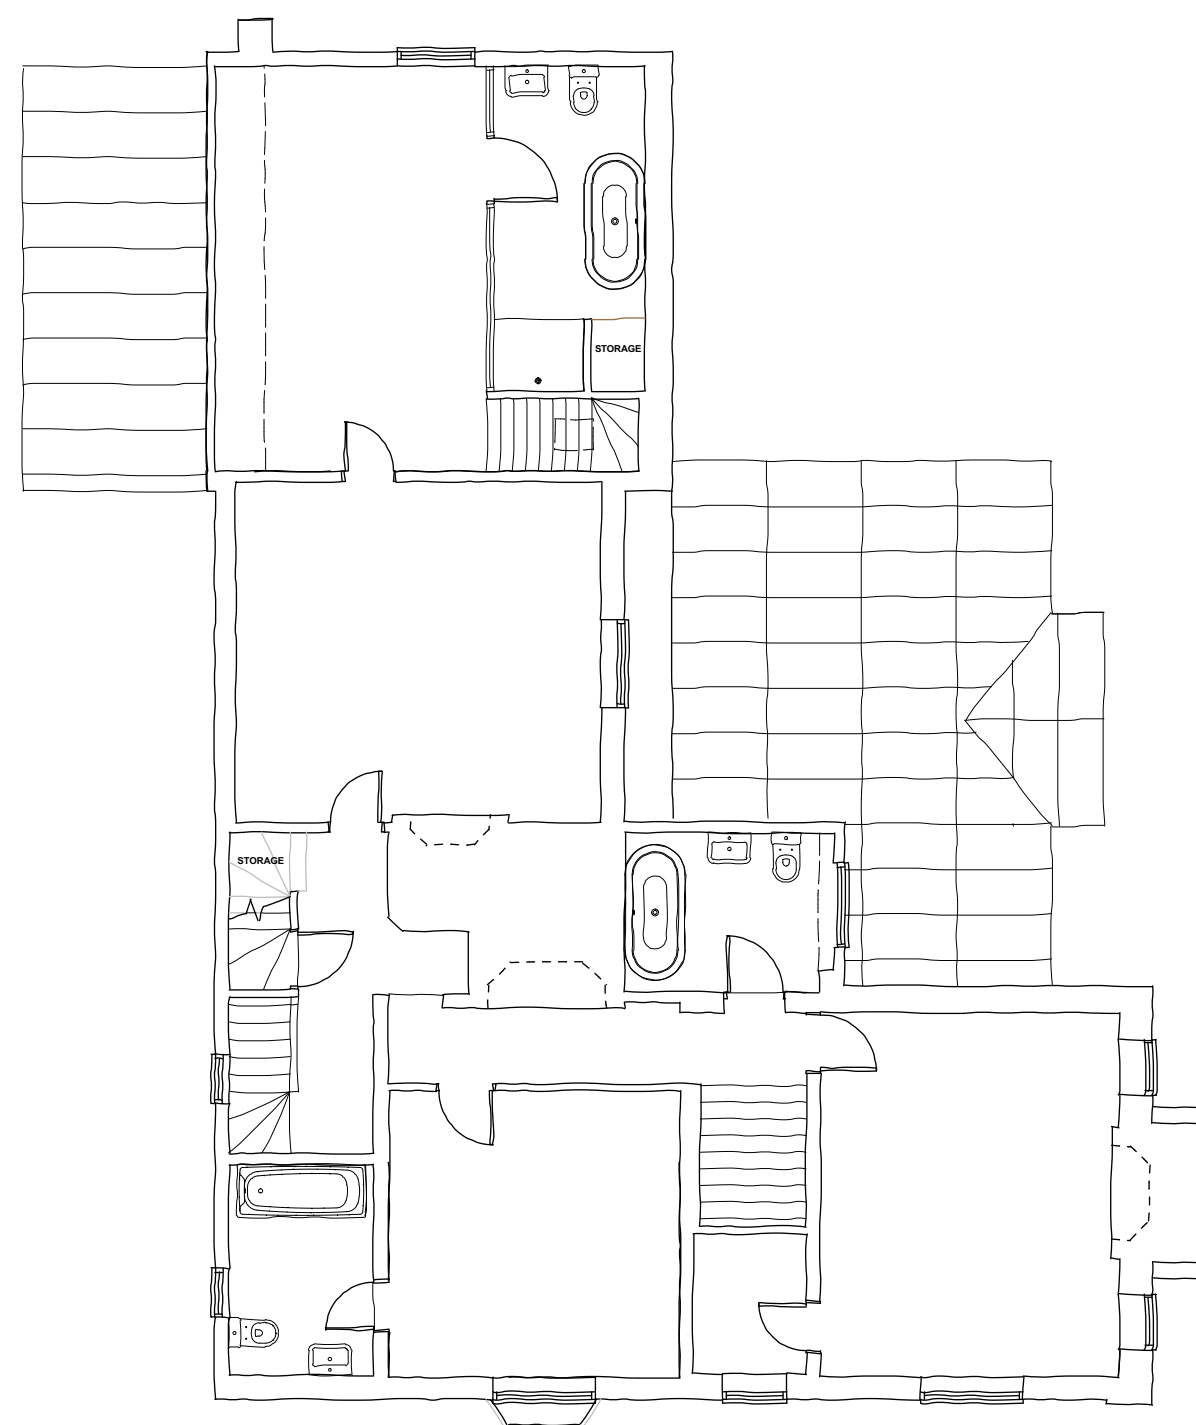

Proposed First Floor

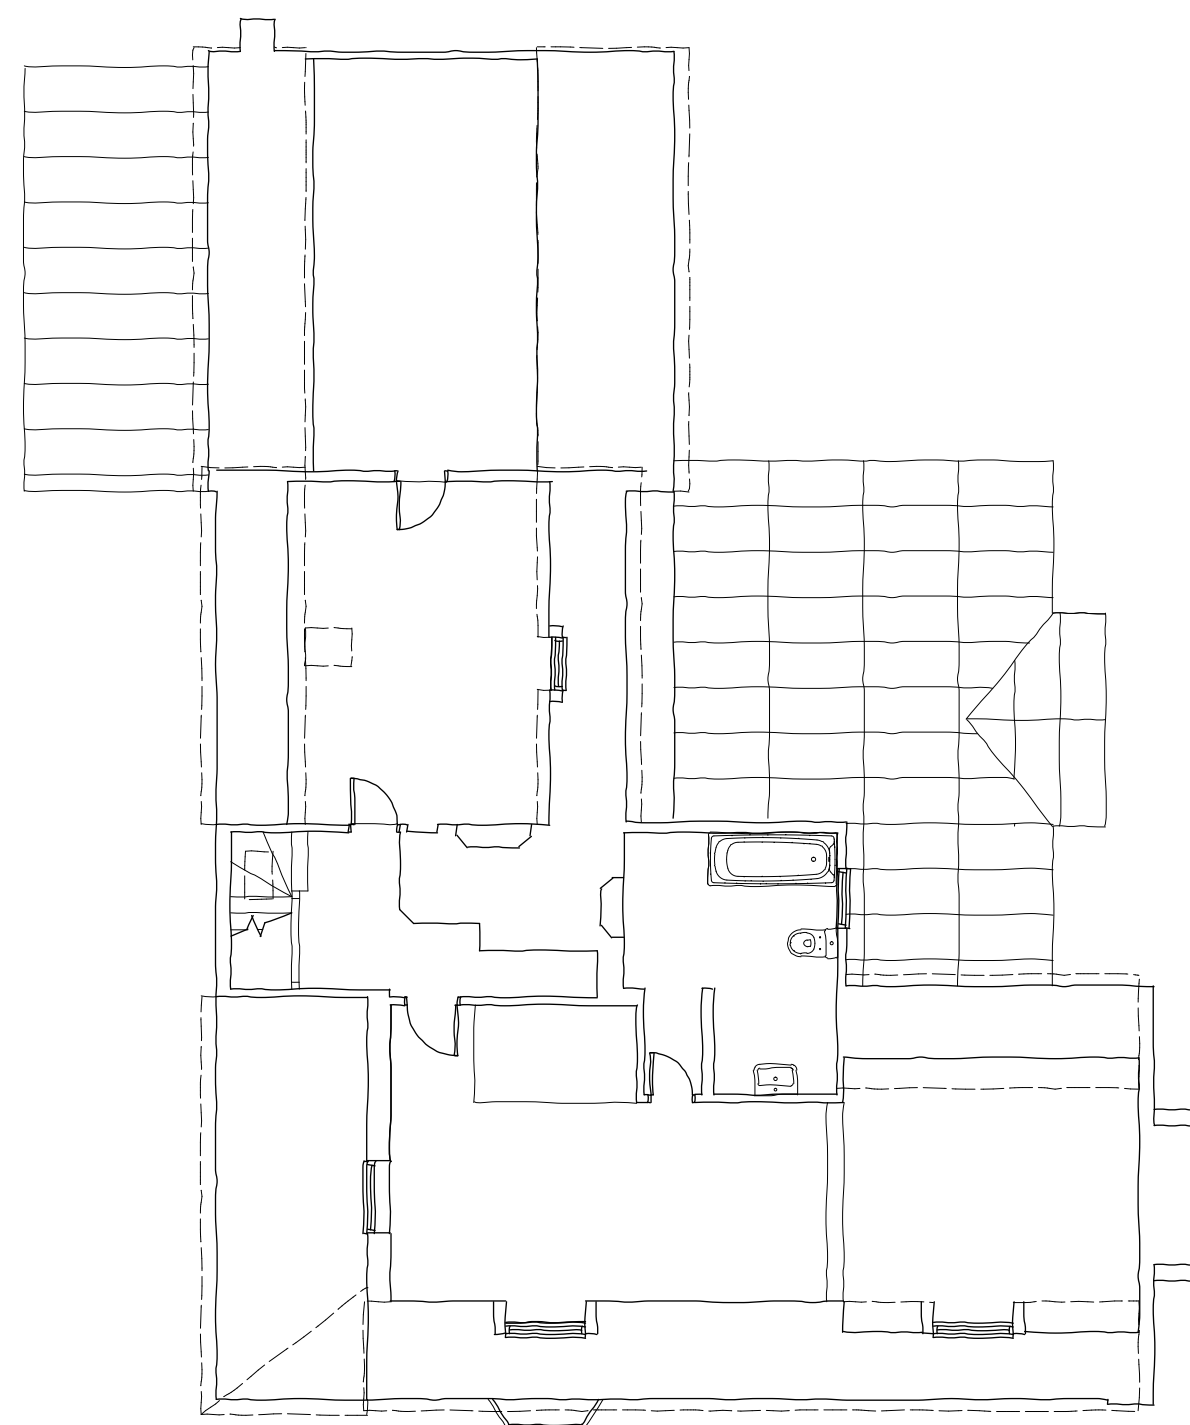

Proposed Second Floor

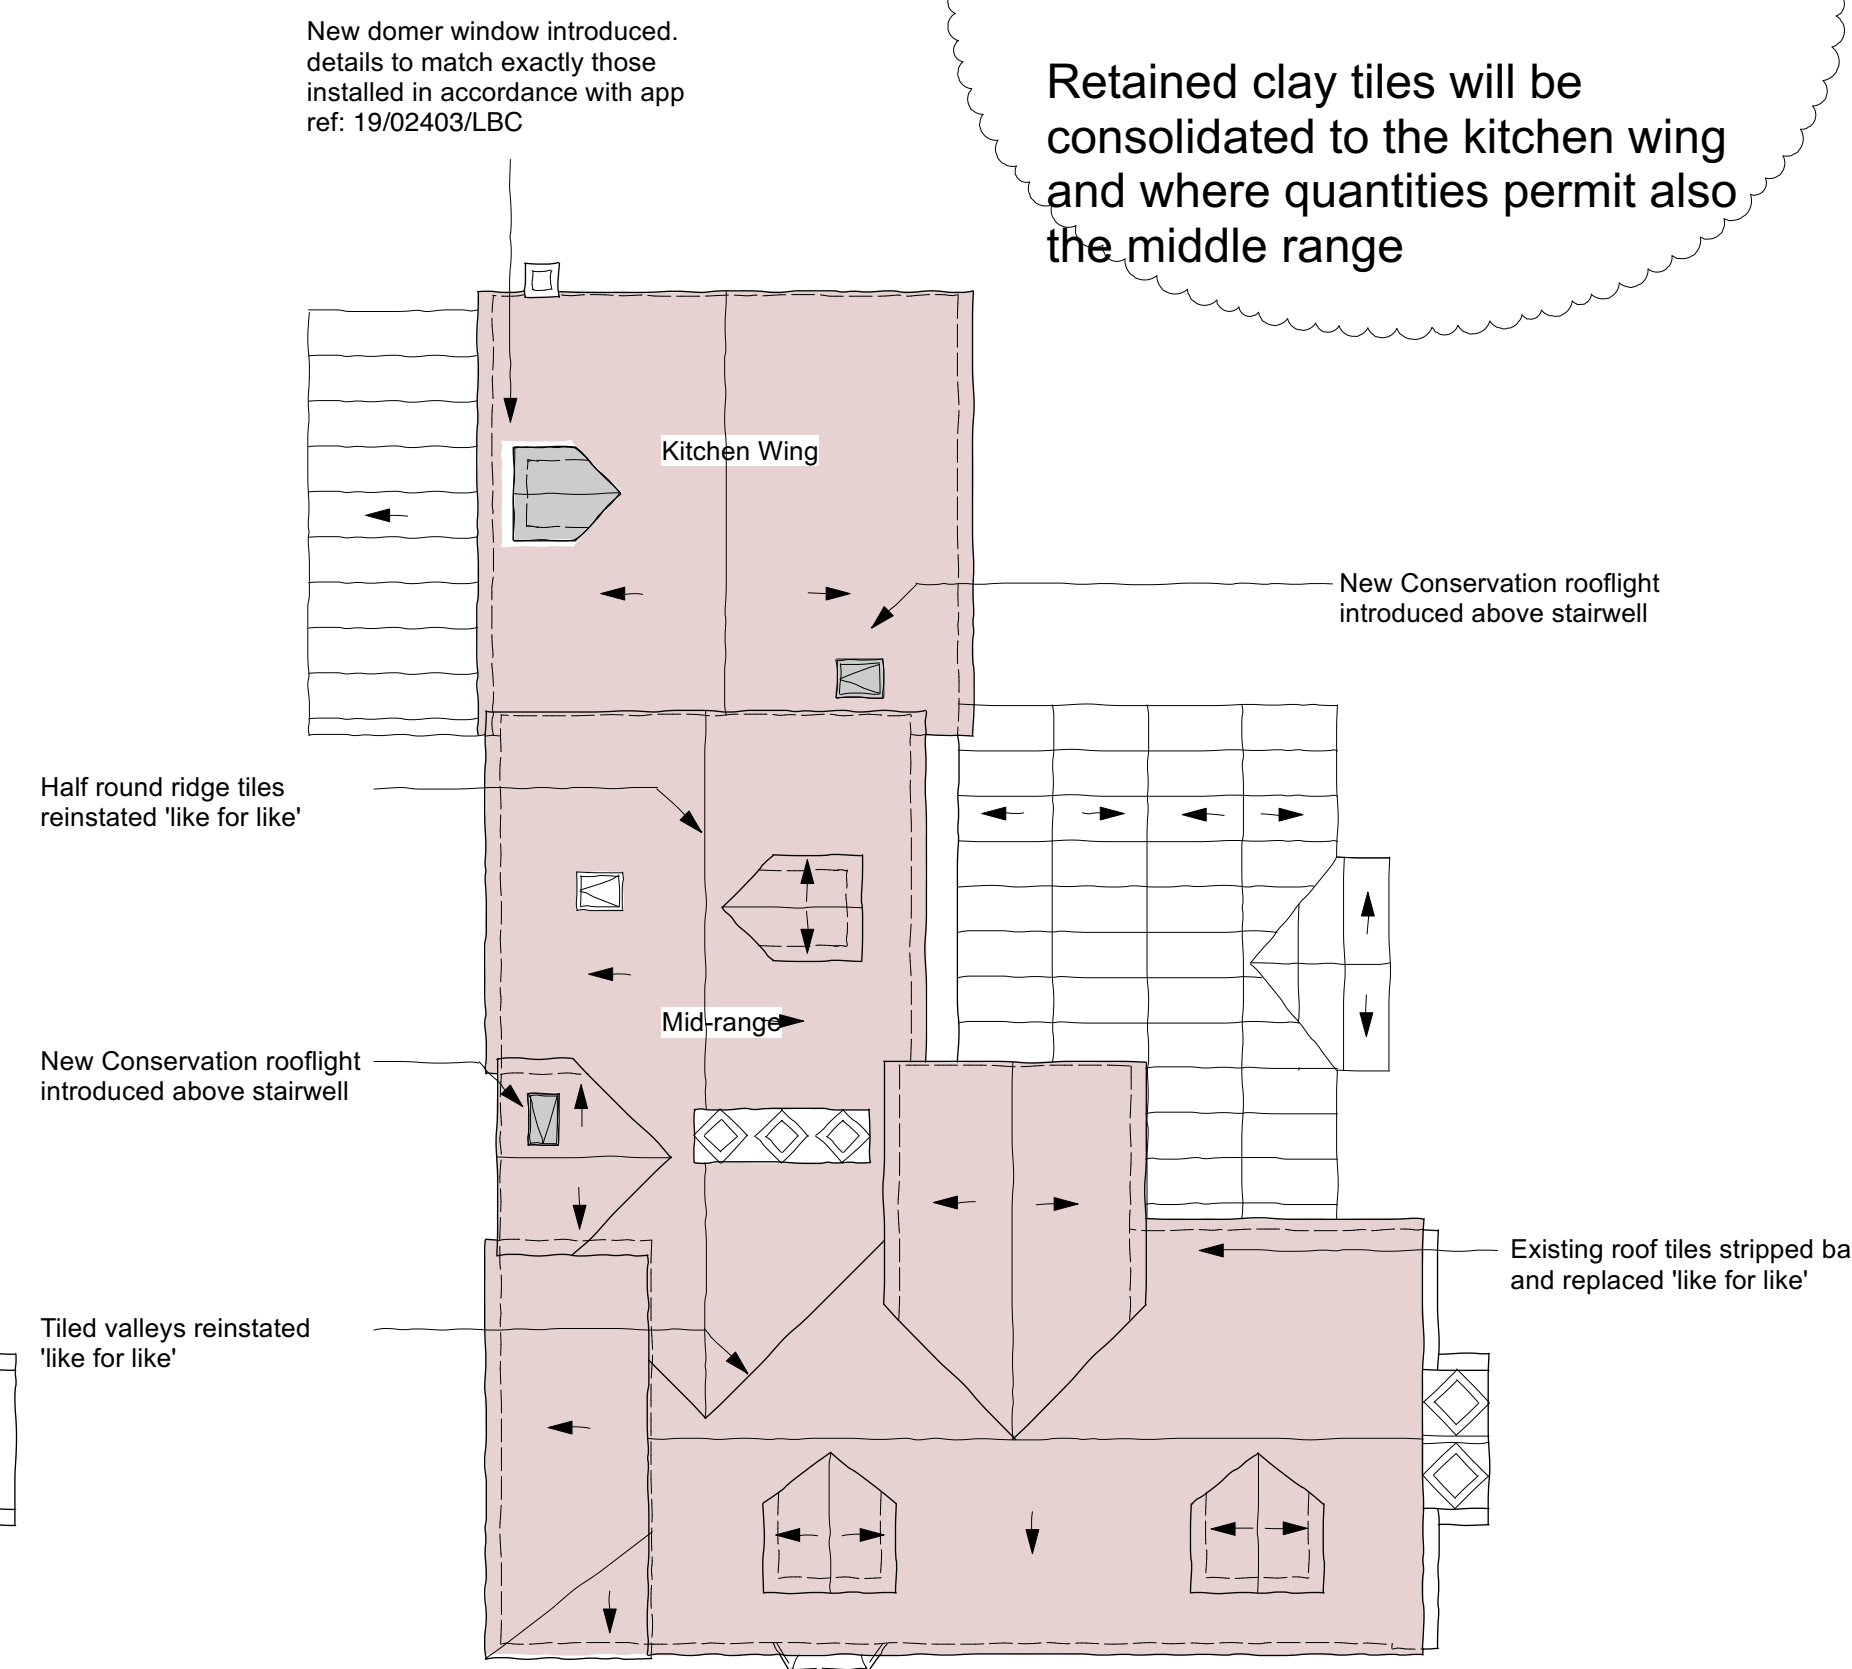

Proposed Roof