

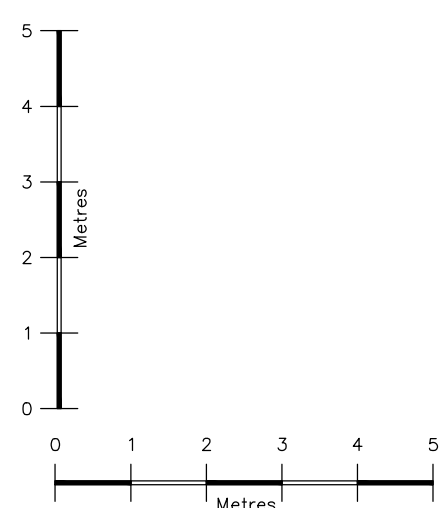


© THIS DRAWING IS THE COPYRIGHT OF R.A.C. DRAUGHTING SERVICES AND NO USE OR REPRODUCTION IS ALLOWED WITHOUT EXPRESS PERMISSION IN WRITING.


ALL DIMENSIONS TO BE SITE CHECKED & NOT SCALED FROM THIS DRAWING, EXCEPT FOR PLANNING APPROVAL.

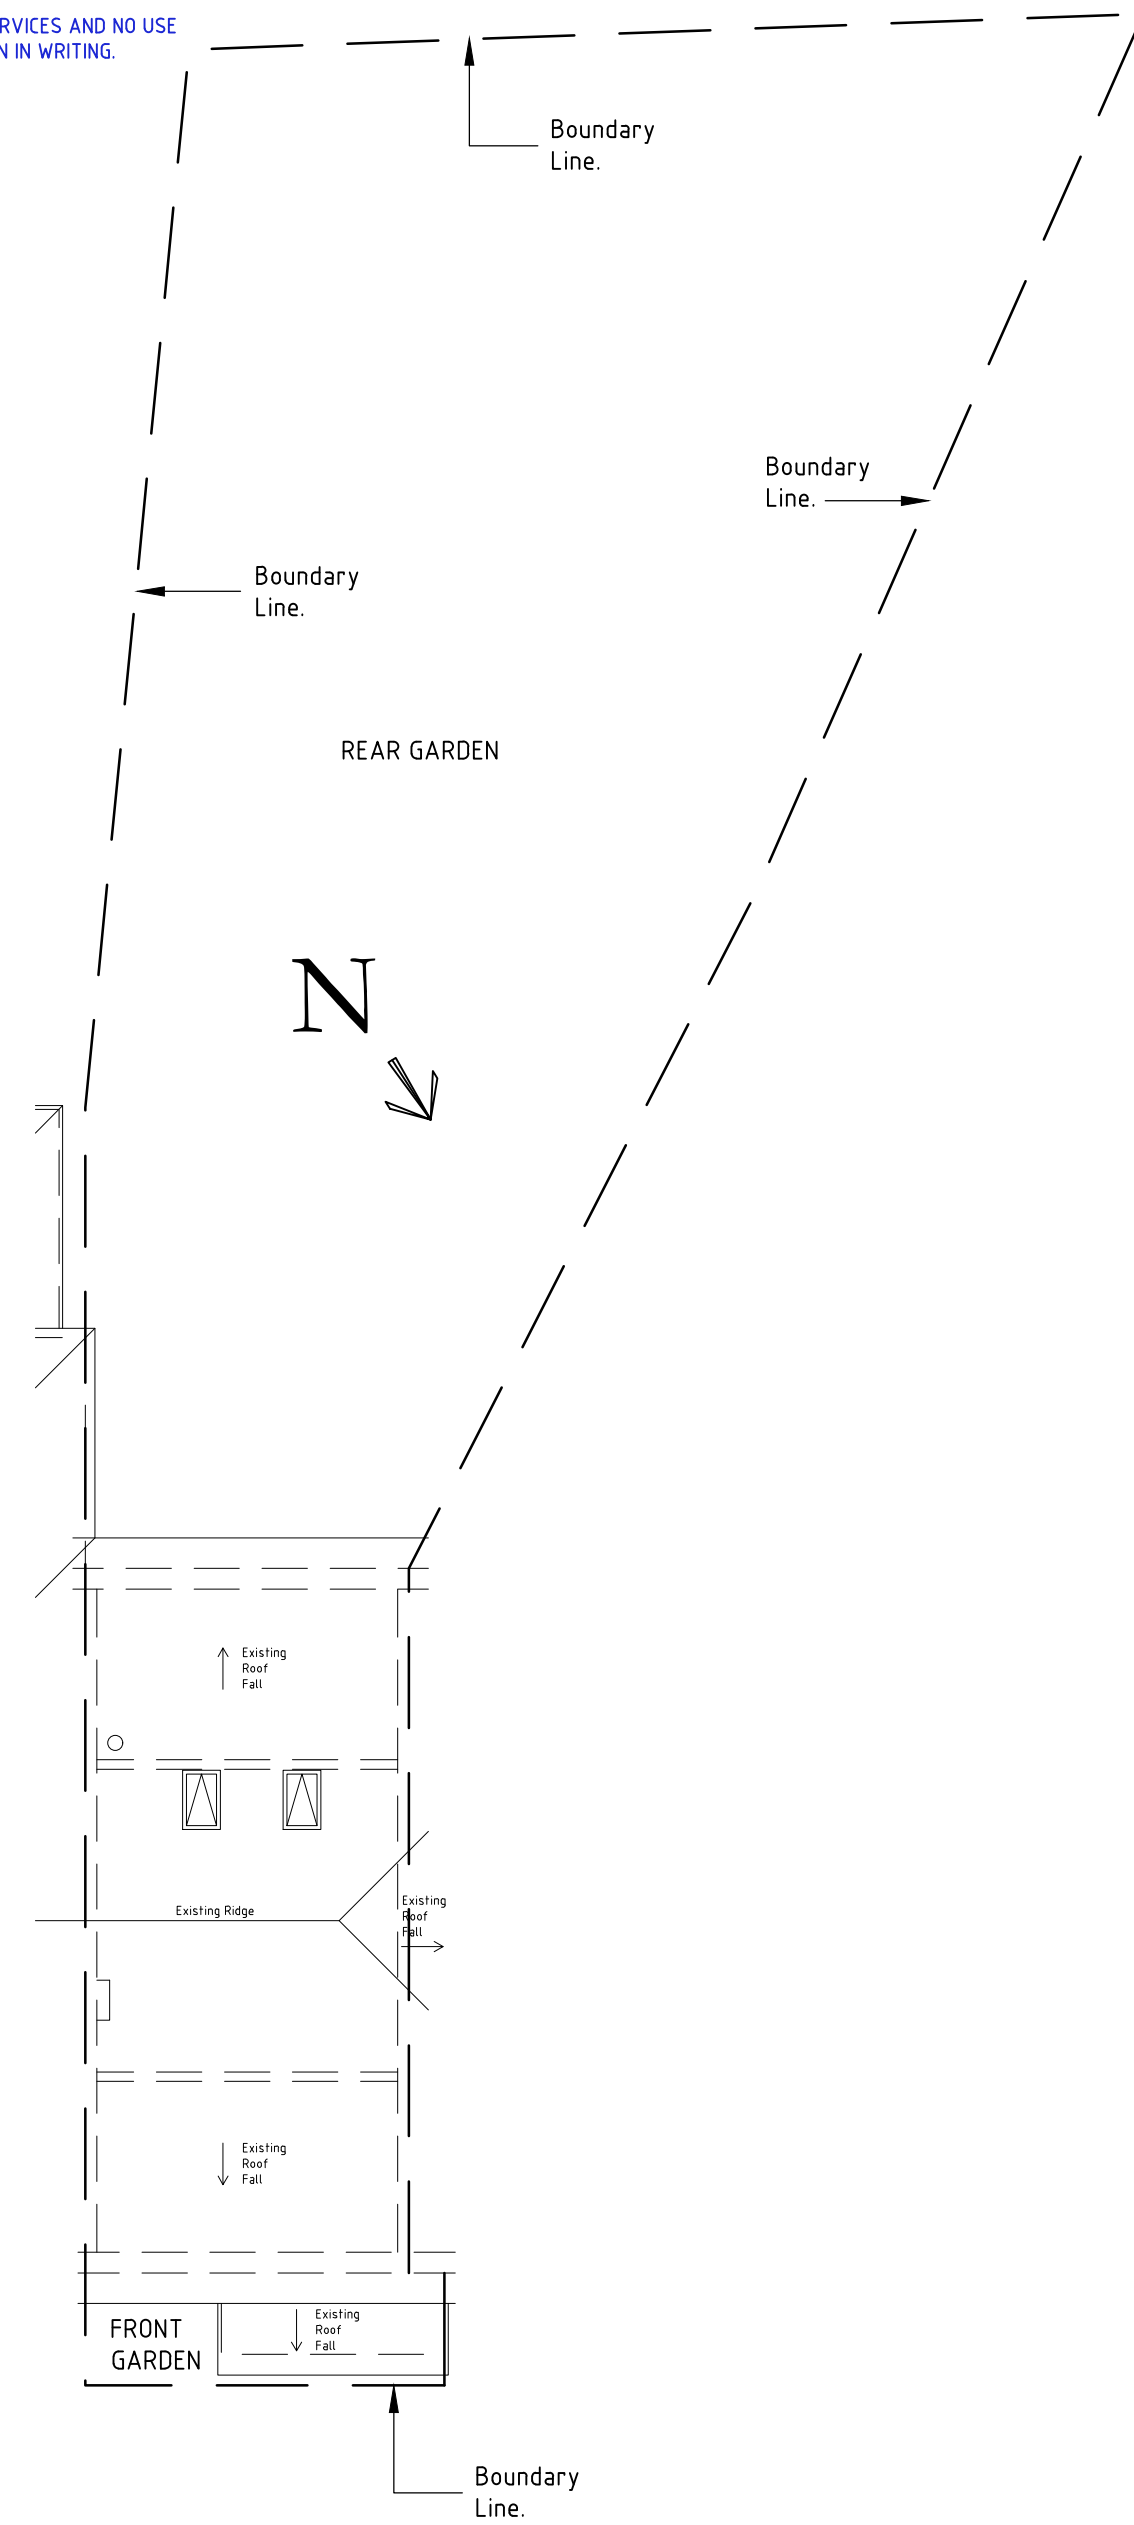


SCALE BAR 1: 100

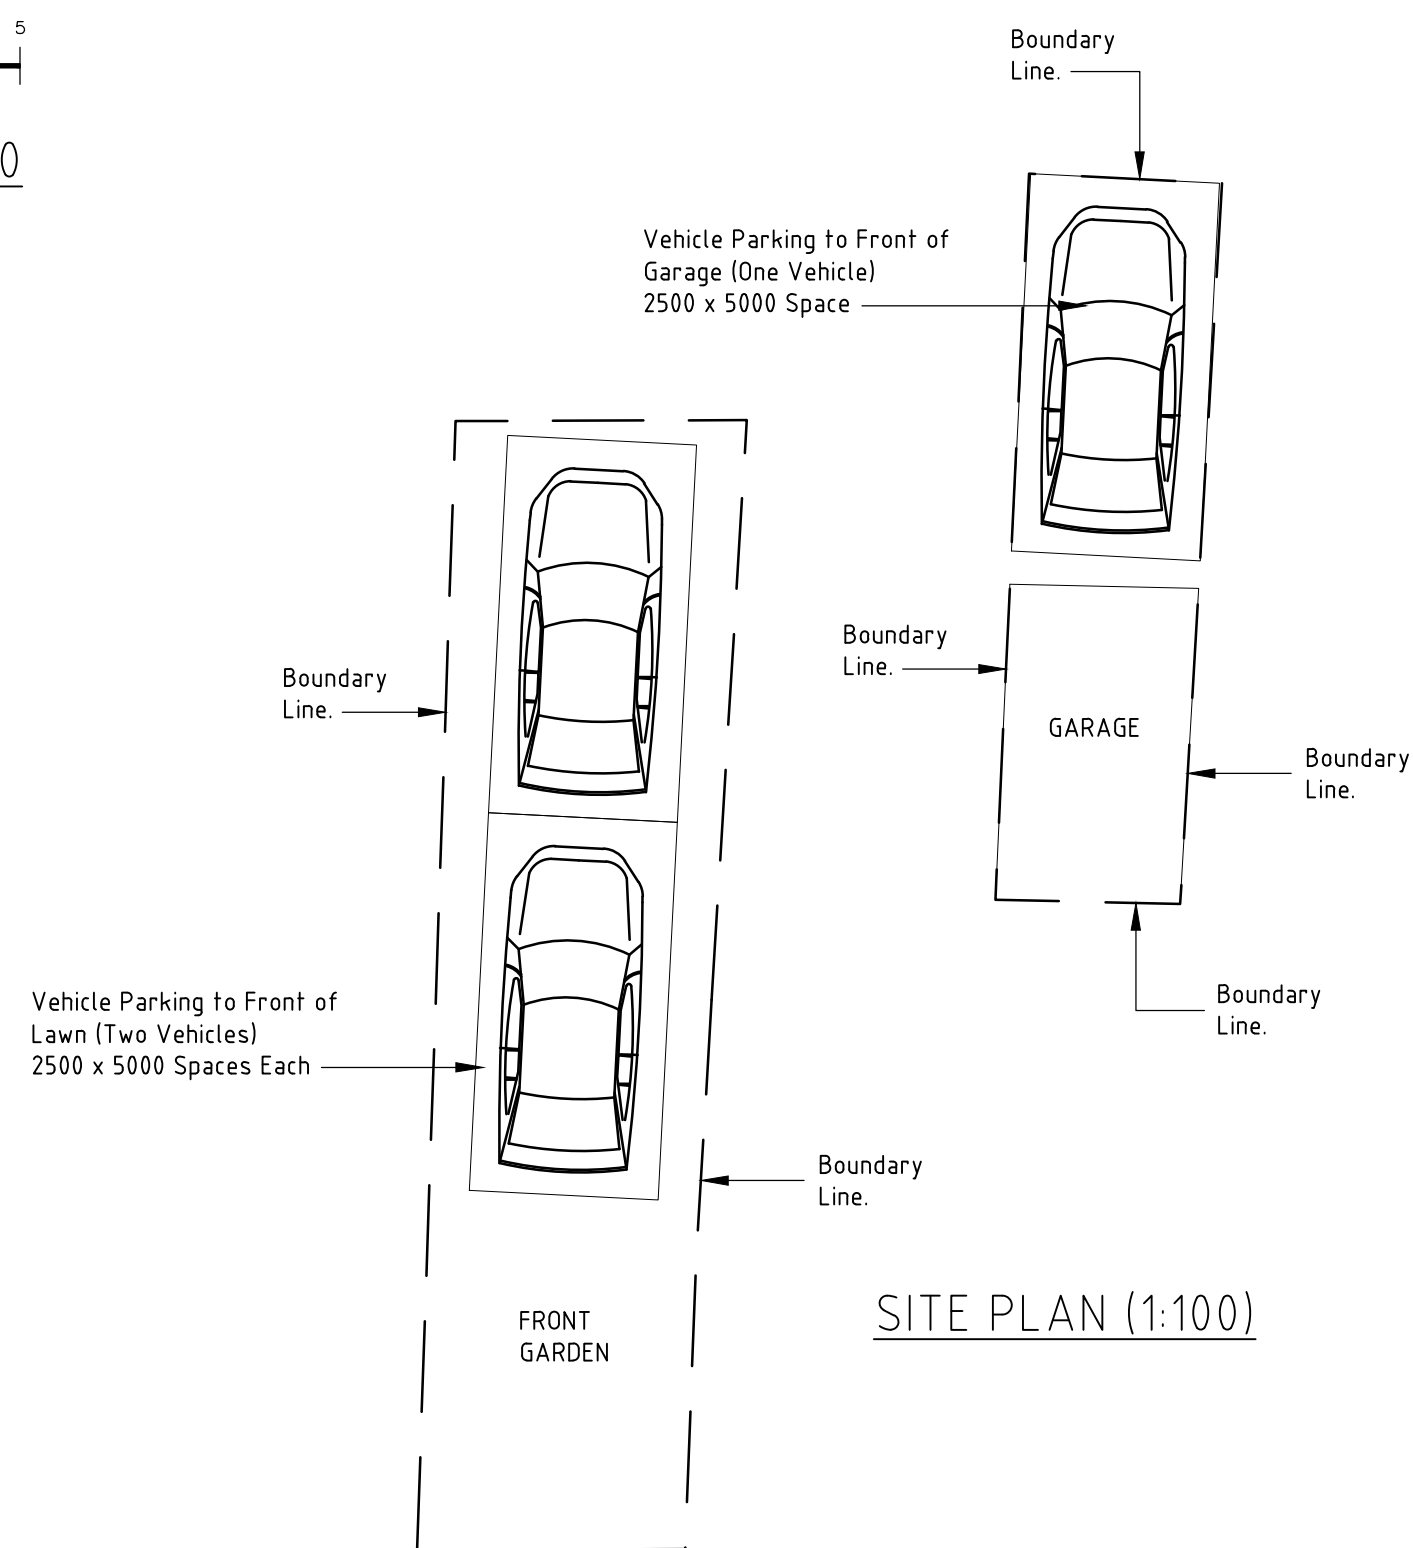


SITE PLAN (1:100)

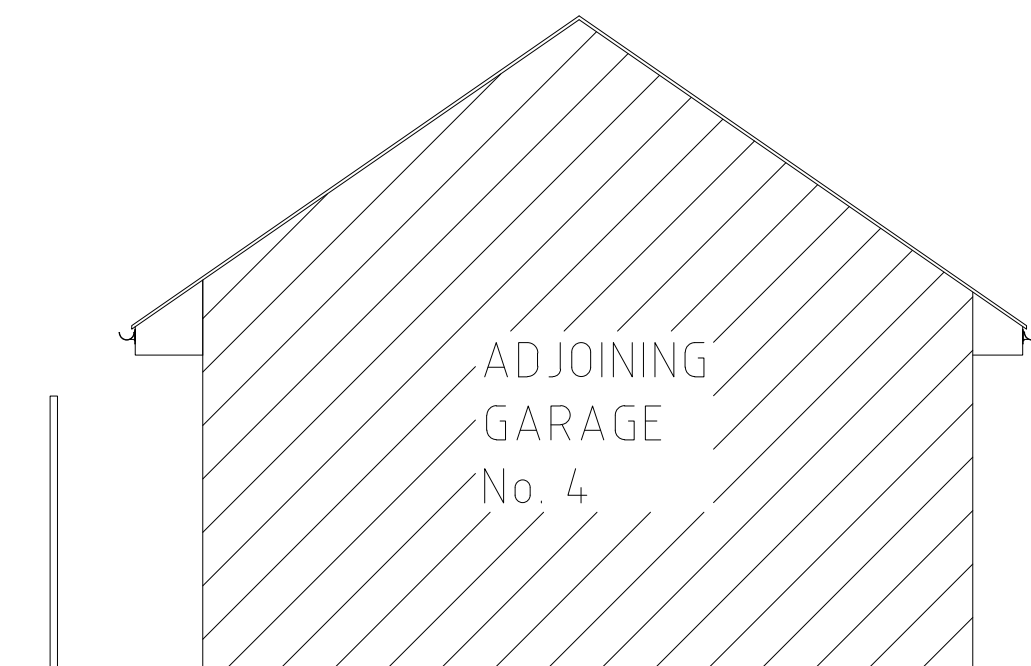


SIDE ELEVATION (1:50)

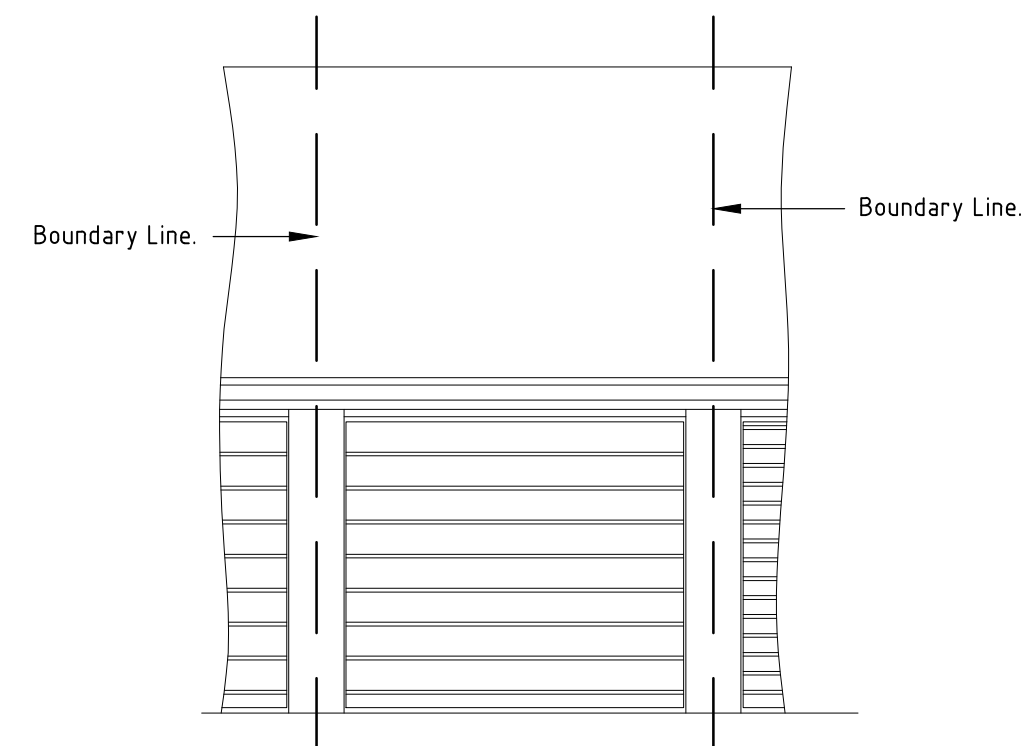


FRONT ELEVATION (1:50)

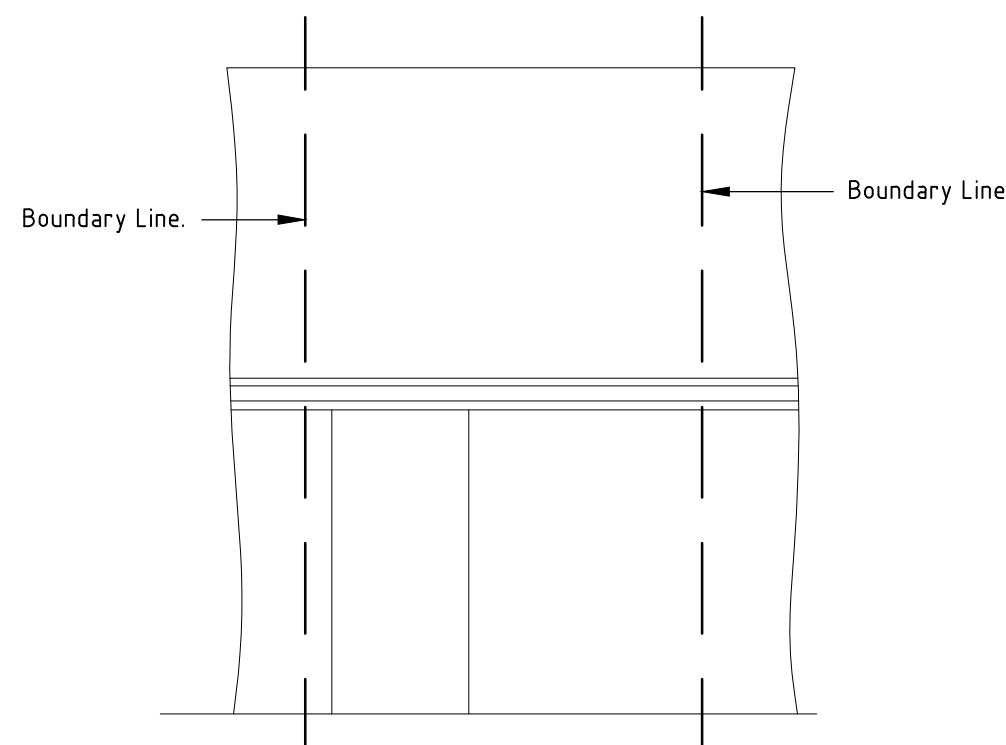


REAR ELEVATION (1:50)

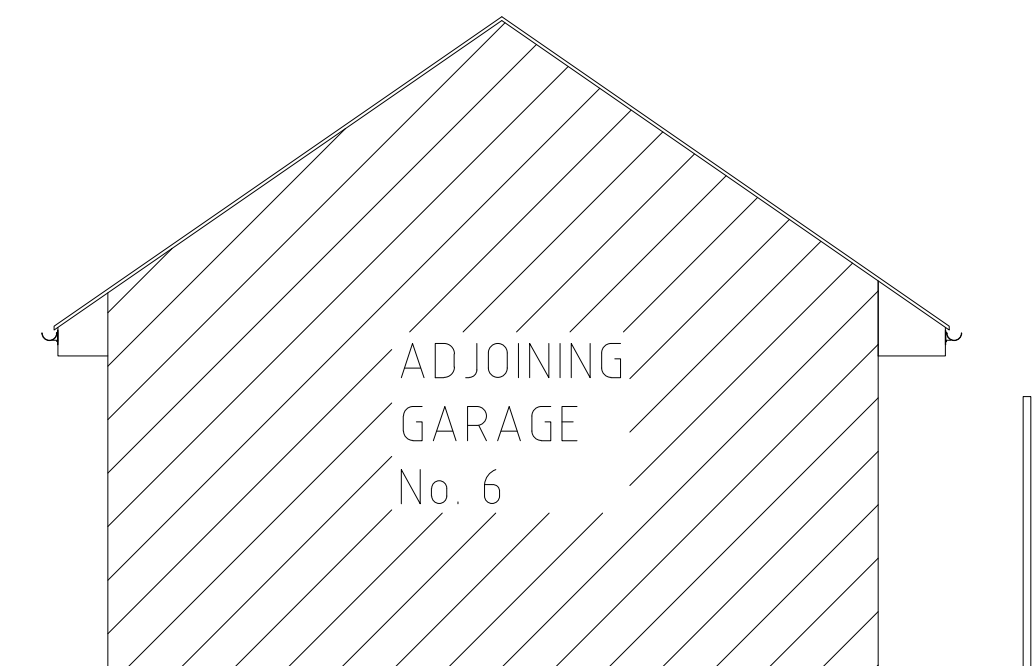



SIDE ELEVATION (1:50)

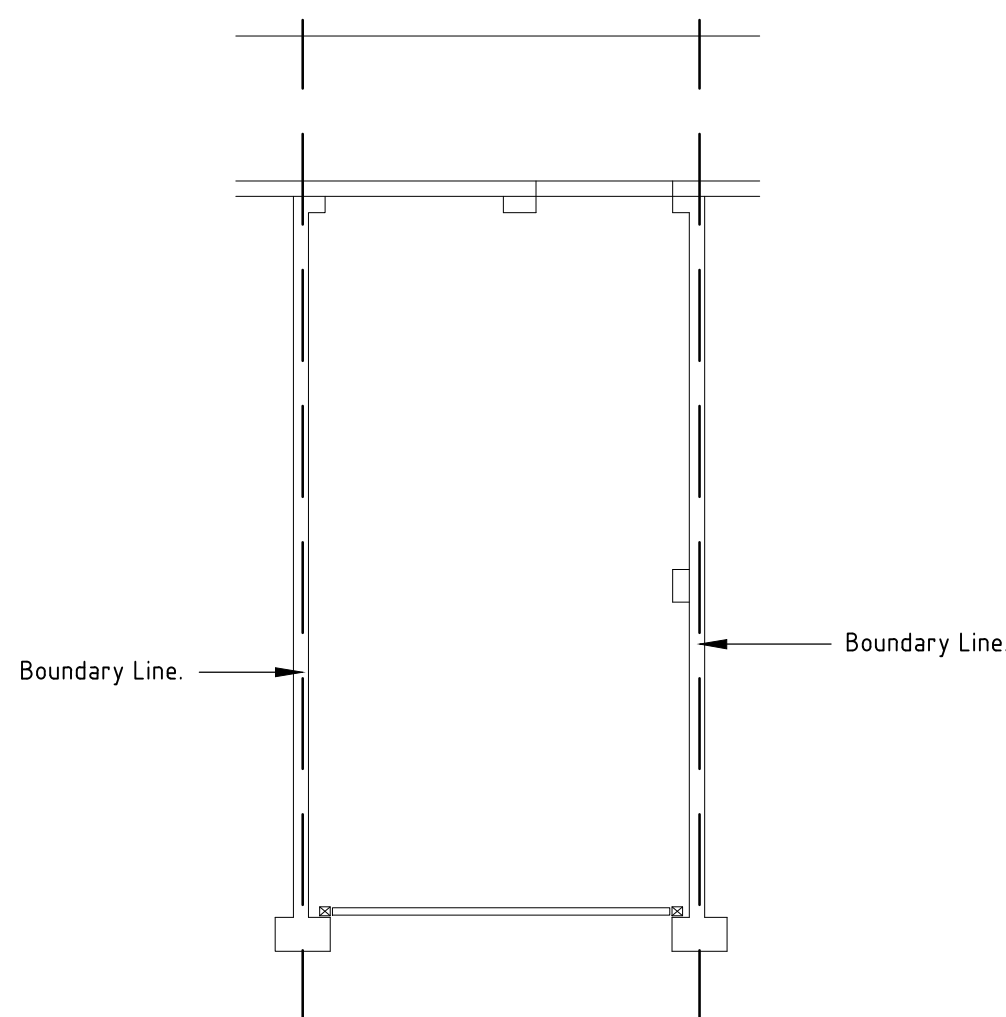

GROUND FLOOR PLAN (1:50)

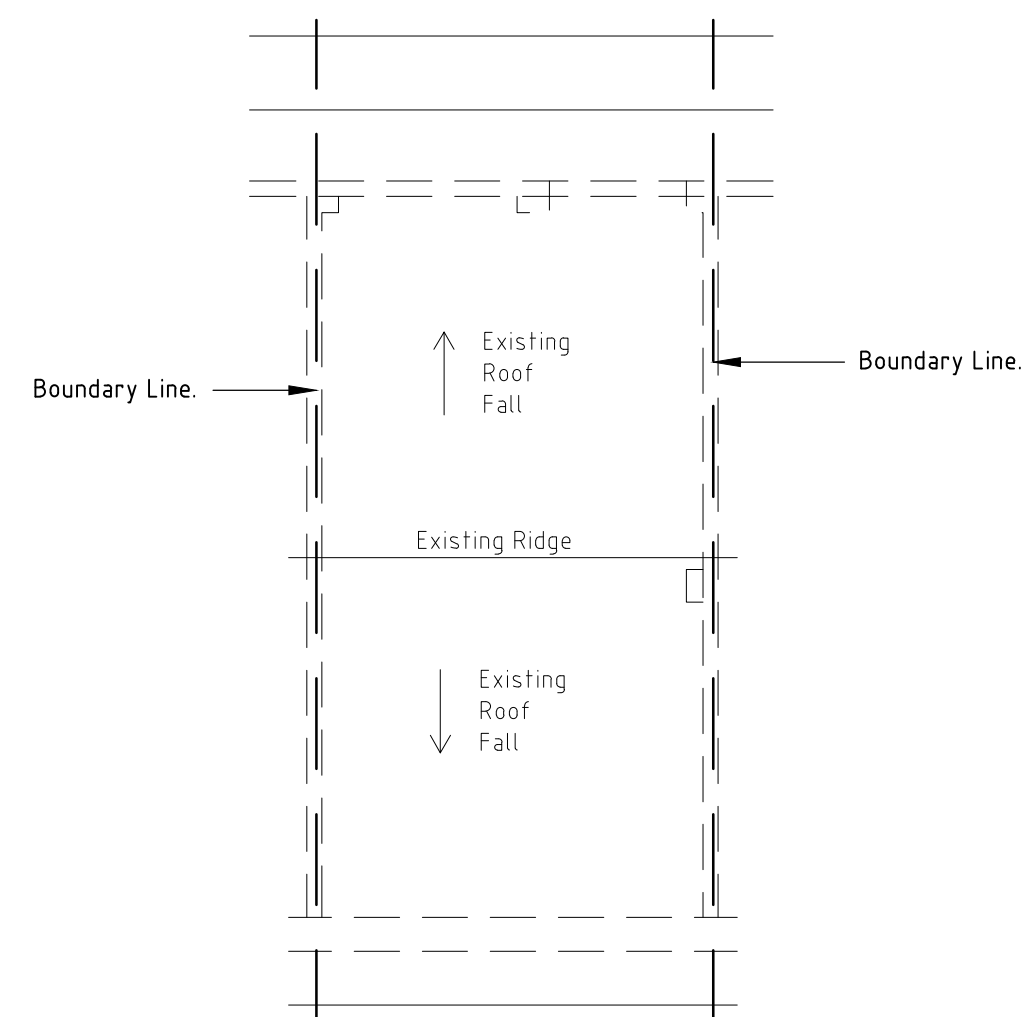

ROOF PLAN (1:50)

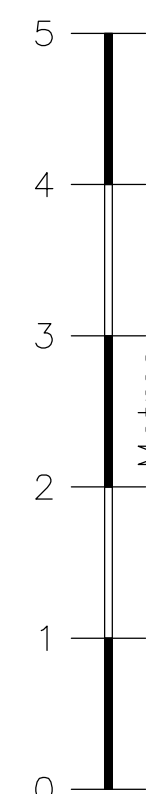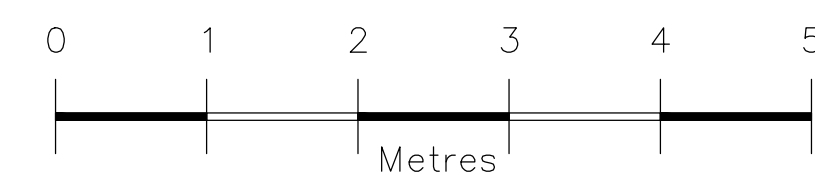

Date.	Revision.
©	
R.A.C. DRAUGHTING SERVICES 64 TRING ROAD, DUNSTABLE, BEDFORDSHIRE, LU6 2PT. TEL: +44 7771 764333. E-MAIL: rac977@aol.com	
Client: Mr. W. SAVILLE 5 DARLEY HALL, BREACHWOOD GREEN, LUTON, LU2 8PP.	
Project: 5 DARLEY HALL, BREACHWOOD GREEN, LUTON, LU2 8PP.	
Title: EXISTING PLANS & ELEVATIONS.	
Planning Ref. 26/01944/LDCP	
Scale: 1 : 50 @ A1	Date: JUNE 26
Drg. No. 810/D010	Rev.