





114 RIDGE ROAD LETCHWORTH
EXISTING WINDOW STYLES FRONT ELEVATION
SCALE 1:50

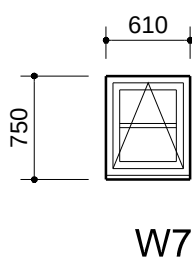


114 RIDGE ROAD LETCHWORTH
EXISTING BATHROOM WINDOW STYLE TO SIDE
SCALE 1:50




114 RIDGE ROAD LETCHWORTH
EXISTING WINDOW STYLES REAR ELEVATION
SCALE 1:50

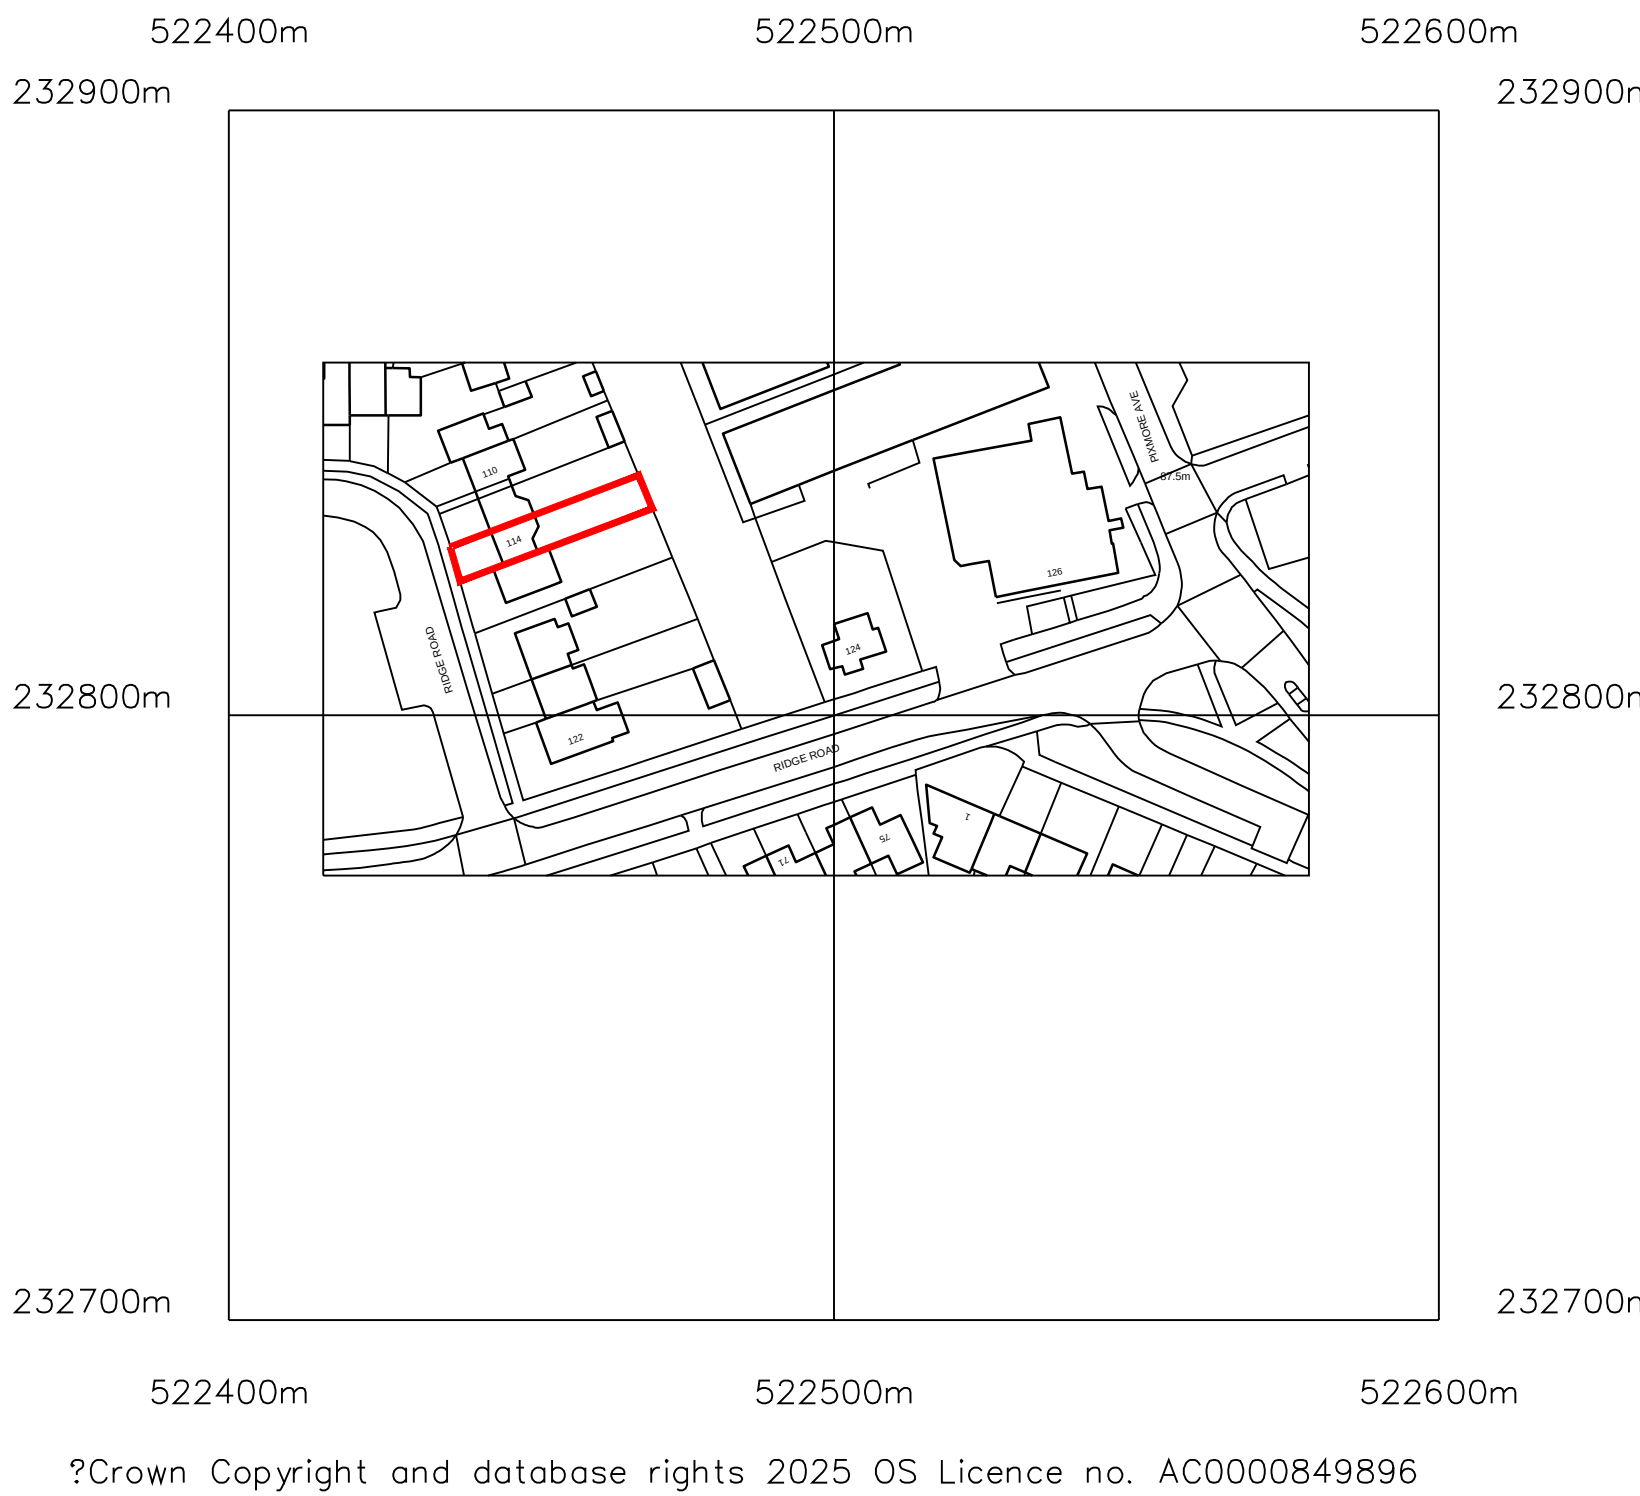


LOCATION PLAN
SCALE 1:1250

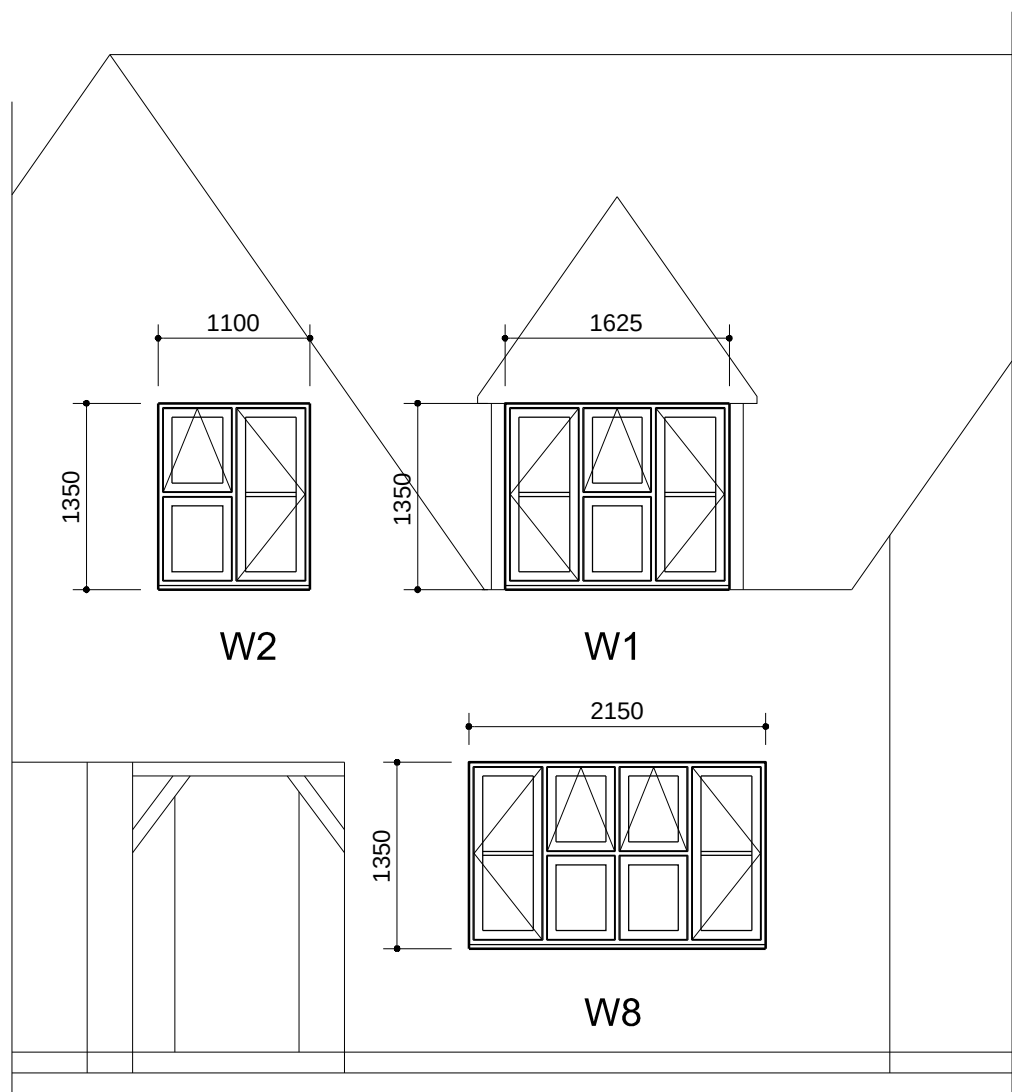

114 RIDGE ROAD LETCHWORTH
PROPOSED WINDOW STYLES FRONT ELEVATION
SCALE 1:50

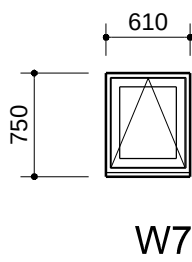

114 RIDGE ROAD LETCHWORTH
PROPOSED BATHROOM WINDOW STYLE TO SIDE
SCALE 1:50

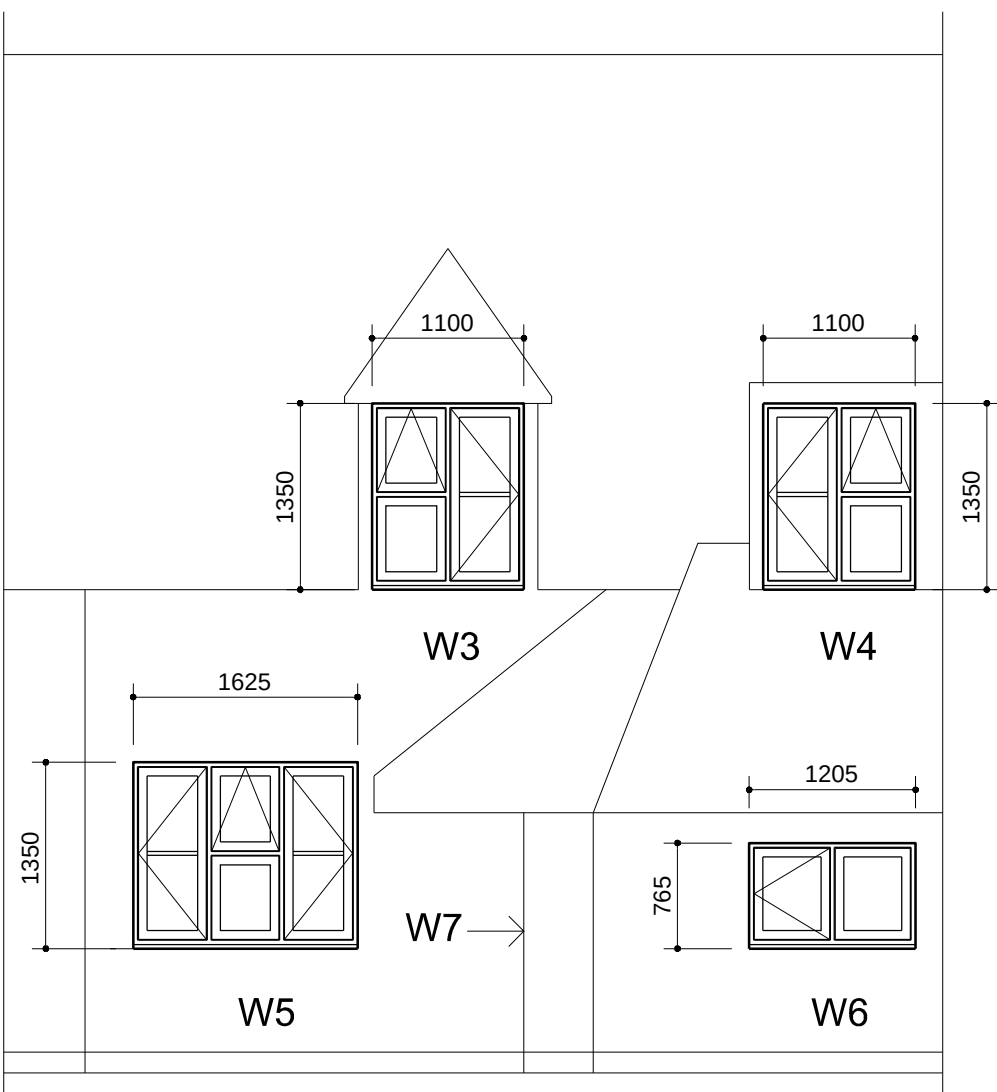


114 RIDGE ROAD LETCHWORTH
PROPOSED WINDOW STYLES REAR ELEVATION
SCALE 1:50



Astraseal House
Paterson Road
Wellingborough
Northants
NN8 4EX
Tel 01933 227233

DATE: FEB 2024
DRAWN BY: R.MITCHELL
CHECKED BY:
SHT. OF:
TITLE: WINDOW REPLACEMENTS AS PROPOSED
114 RIDGE ROAD LETCHWORTH HERTFORDSHIRE
SCALE: 1/50
ISSUE DRG No. 23017/01

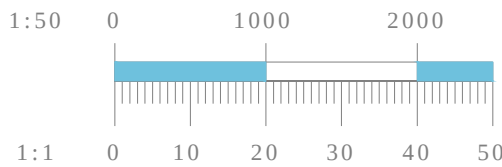

THE CONTRACTOR :-
Must ensure that all building work shall be carried out
with adequate and proper materials which :-
(a) (1) are appropriate for the circumstances in which they are used,
(2) are adequately mixed or prepared, and
(3) are applied, used or fixed so as adequately to perform the
functions for which they are designed ; and
(b) in a workmanlike manner.
All works and dimensions to be verified on site by contractor

D.R.M. Design & Drafting

R.MITCHELL
Tel:- 01536 506870

7, Gladstone Street
Desborough,
Kettering