




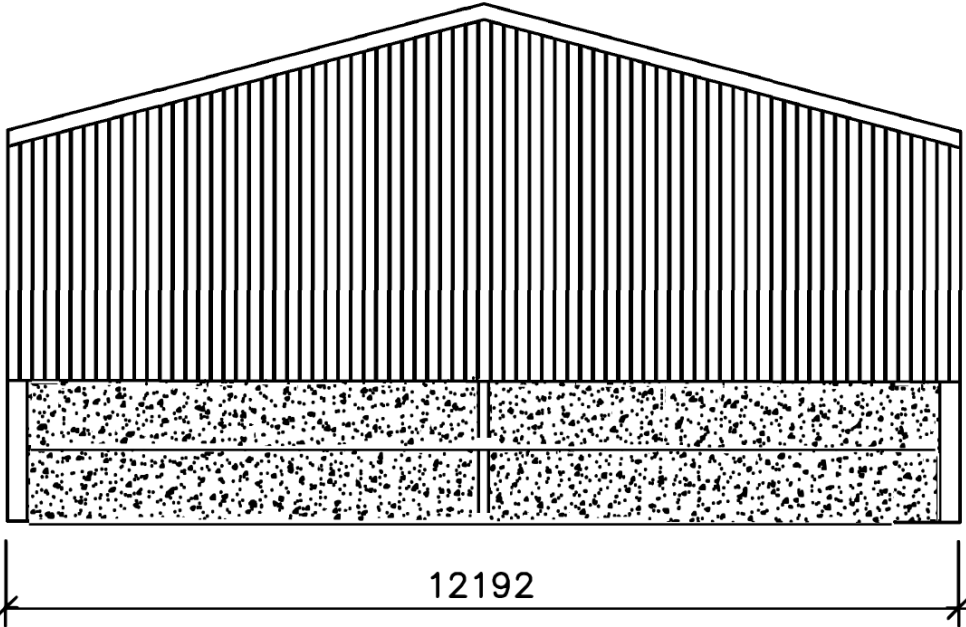


EAST ELEVATION

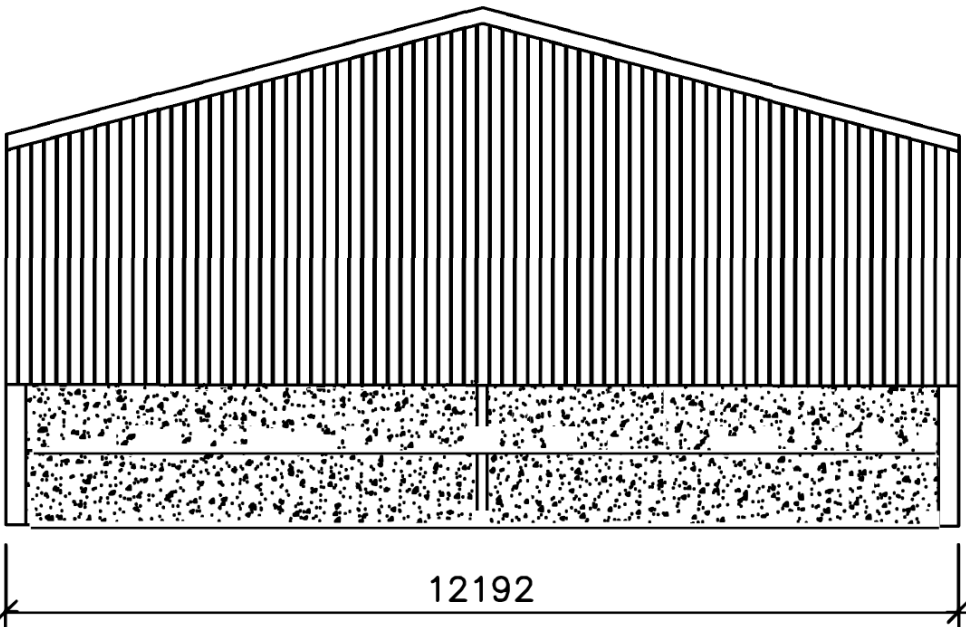


WEST ELEVATION

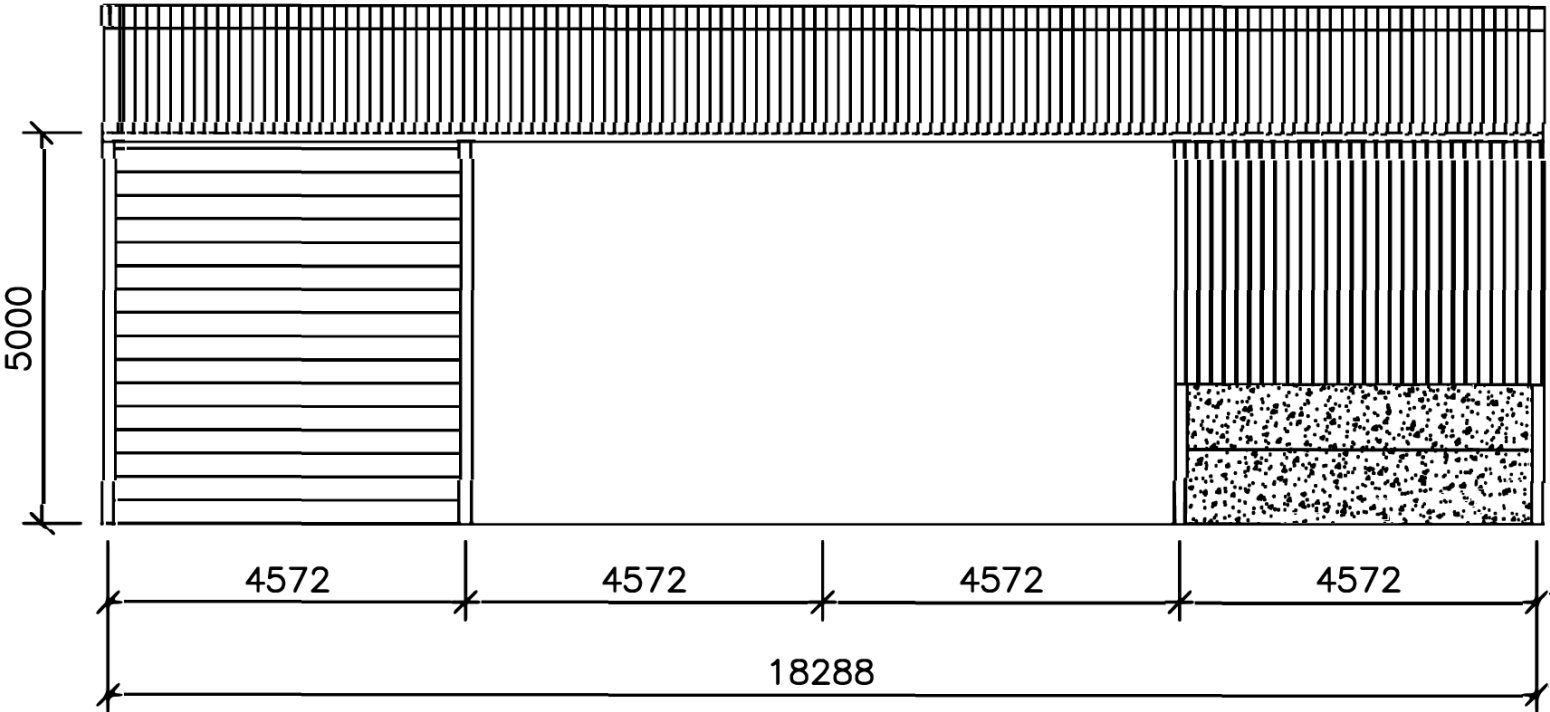


NORTH ELEVATION

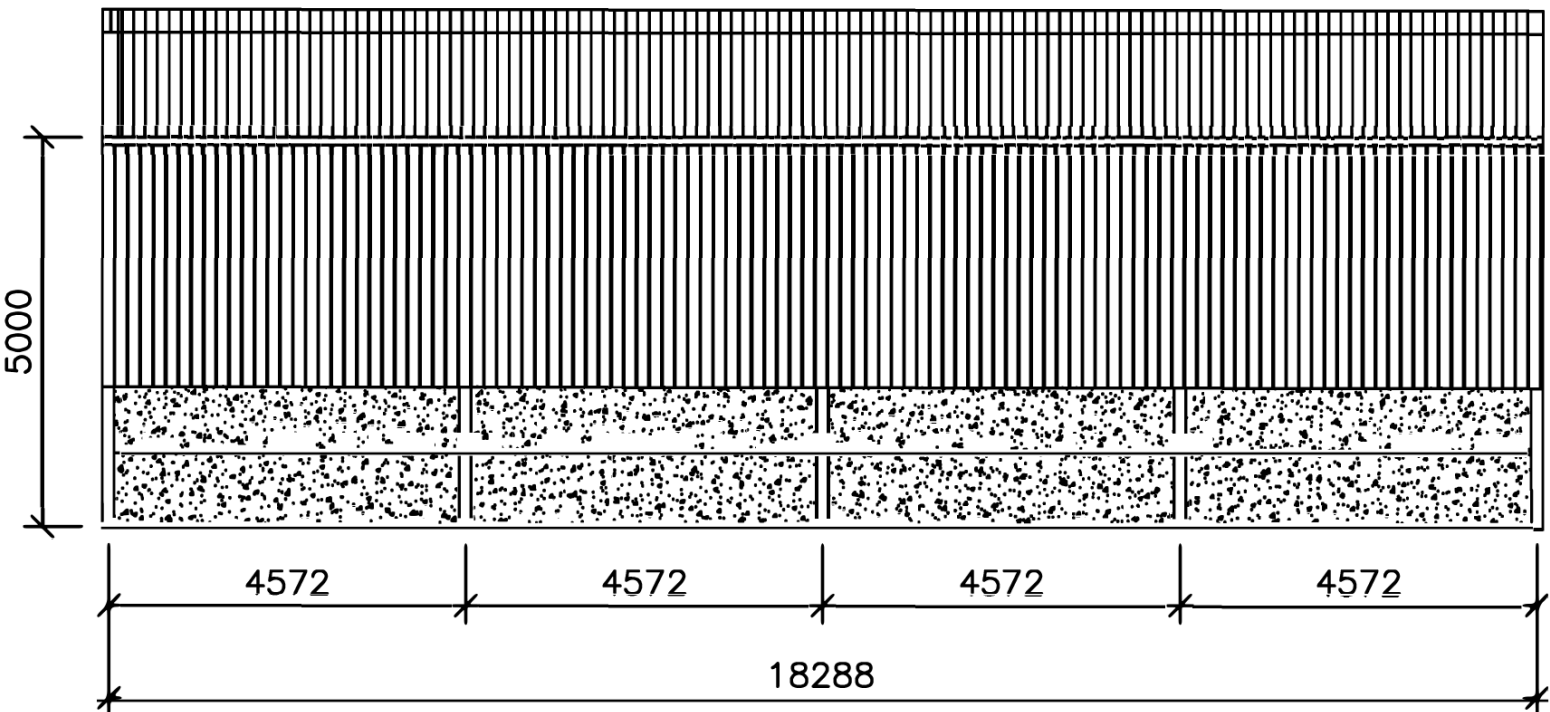


SOUTH ELEVATION

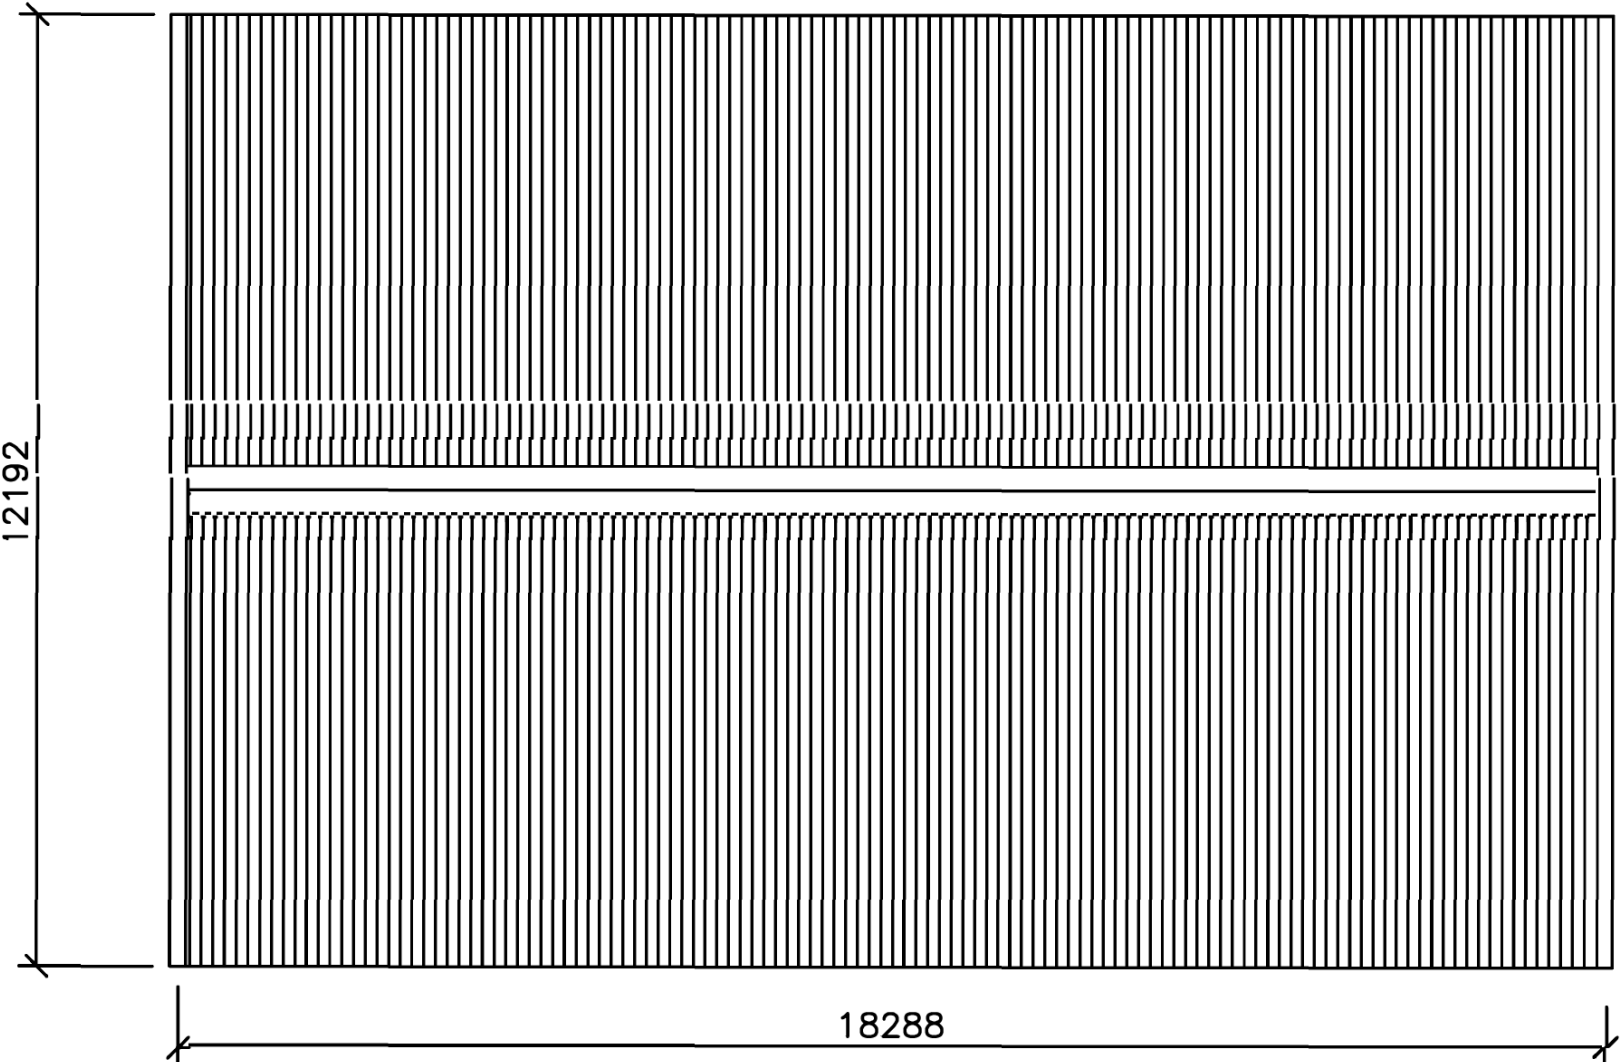

ROOF PLAN

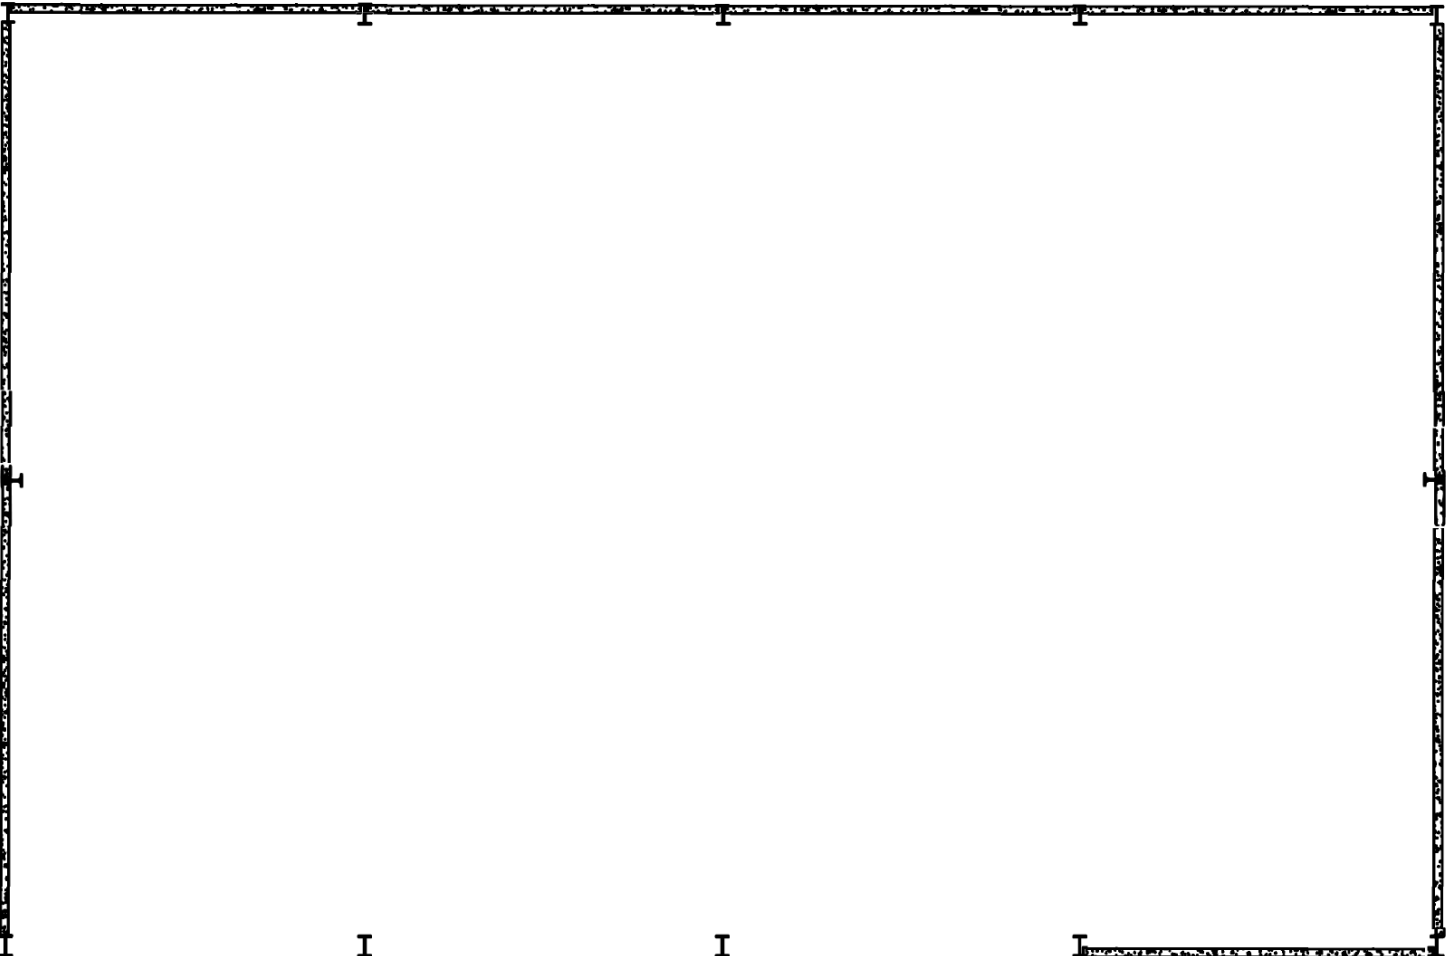

FLOOR PLAN

 

NOTES:

BUILDING SIZE

SPAN: 12.192M

LENGTH: 18.288M

BAY SIZE: 4.572M

ROOF PITCH: 15 DEGREES

EAVES HEIGHT: 5M

ROOF CLADDING

PROFILE 6 FIBRE CEMENT

VERTICAL CLADDING

TIMBER SPACE BOARDING DOWN

TO 2NO. 1M SELF COLOURED

CONCRETE PANELS

|   |             |      |
|---|-------------|------|
| -   | -           | -    |
| REV   | DESCRIPTION | DATE |
| CLIENT:   |             |      |
| STAND ALONE FARM   |             |      |
| PROJECT:   |             |      |
| MANURE STORE   |             |      |
| ---   |             |      |
| DRAWING TITLE:   |             |      |
| ELEVATIONS   |             |      |
| DRG NO: P04   |             |      |
| DATE: 11/10/2024   |             |      |
| DRN: JG   | CHK'D:      |      |
| REVISION:   |             |      |
| SCALE: 1:100 @ A2   |             |      |
| <div><div>S &amp; A FABRICATIONS</div><div>HARMIRE ENTERPRISE PARK</div><div>BARNARD CASTLE</div><div>CO. DURHAM, DL12 8EH</div><div>TEL: 01833 690379</div></div> |             |      |

© 2022 S&A FABRICATIONS LTD