



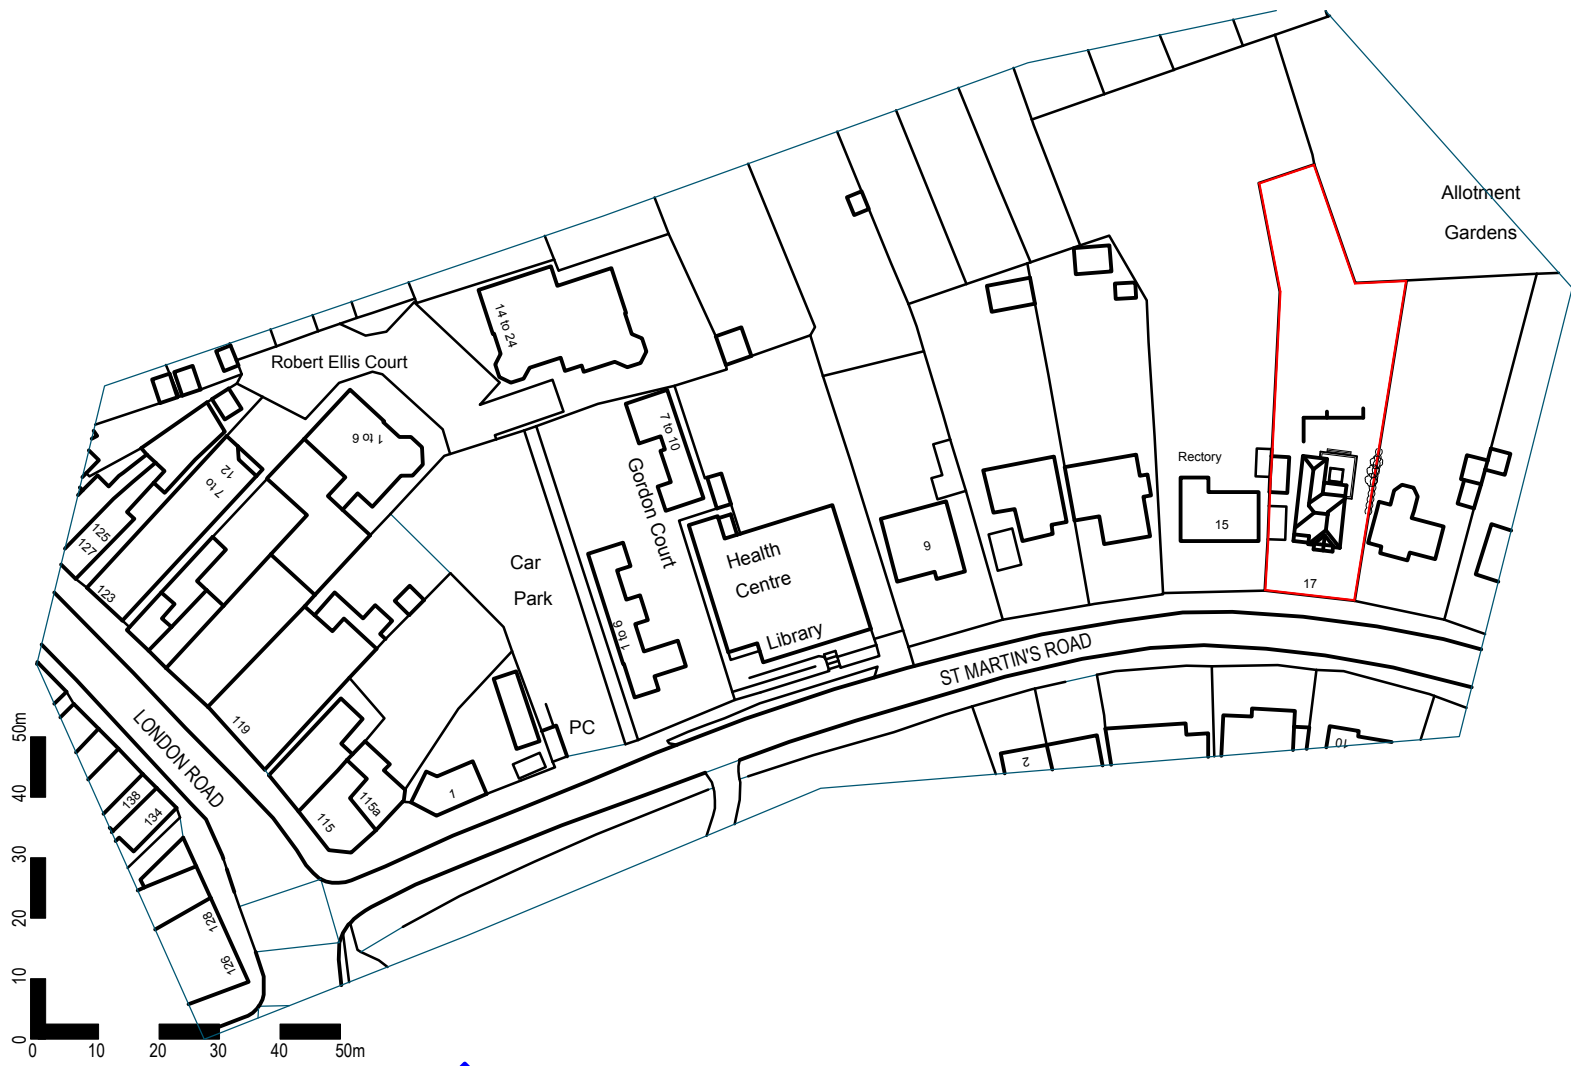


Site Location Plan @ 1:1250


© Crown Copyright and database rights 2020 OS Licence no. 100059809

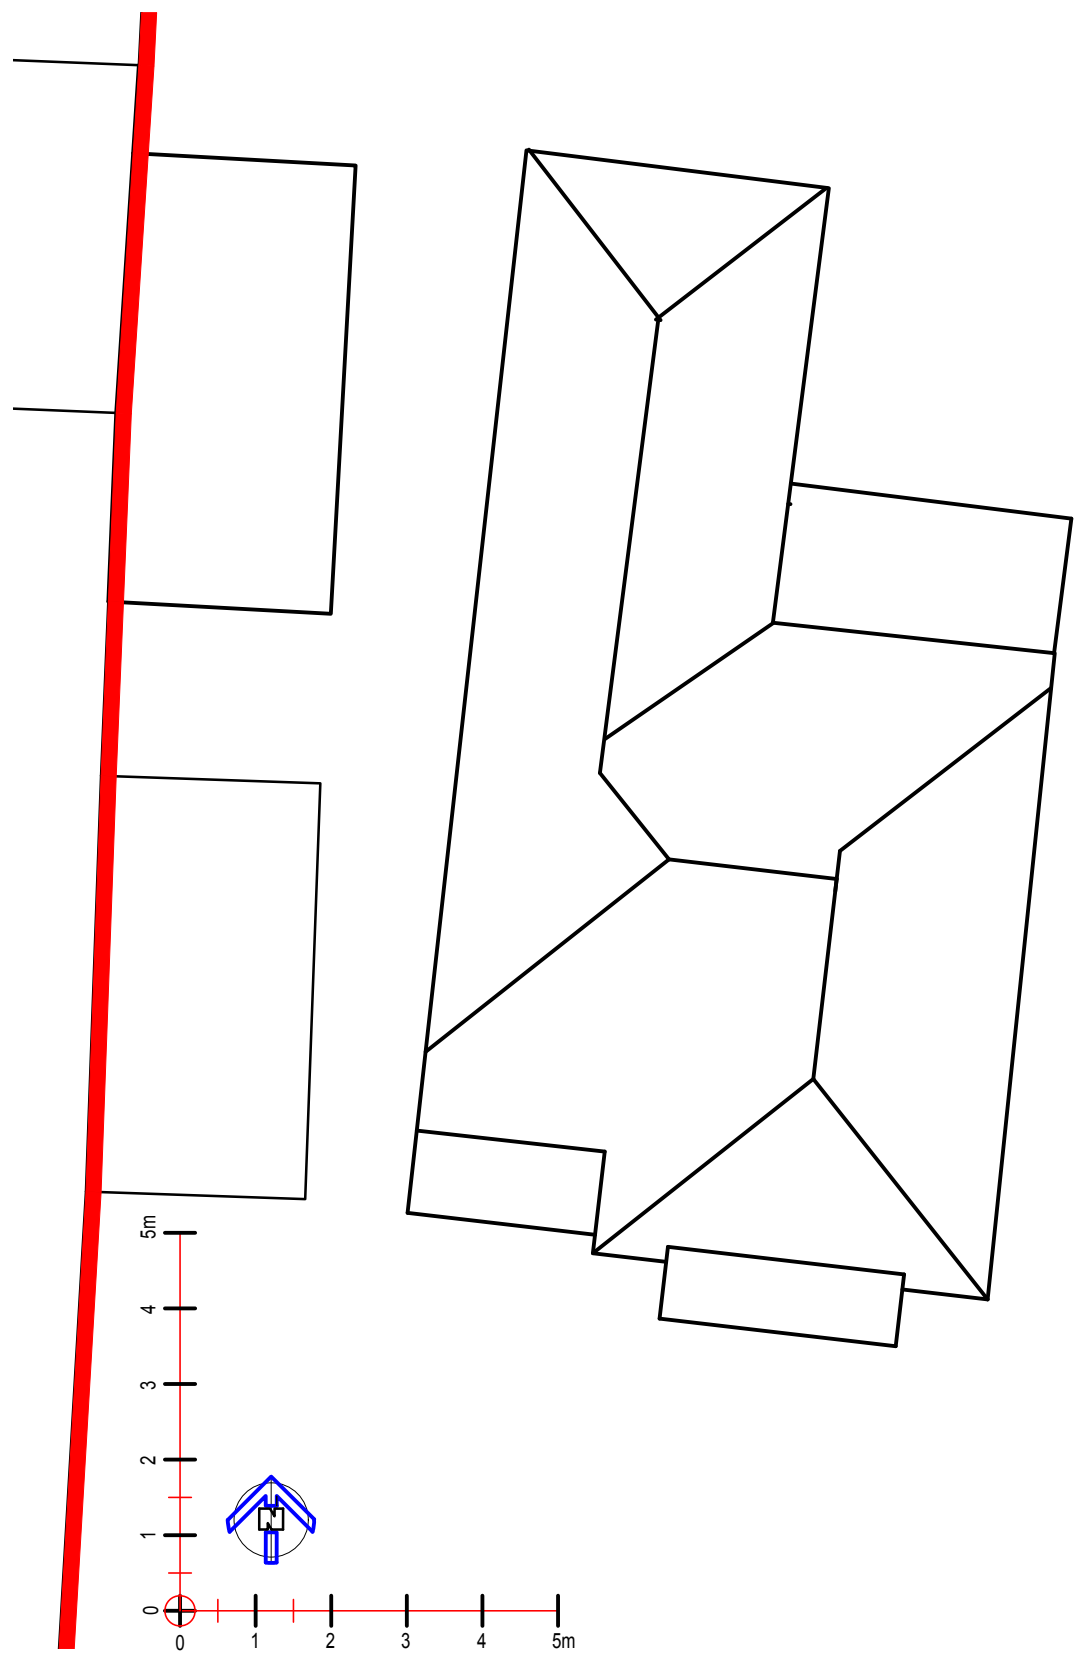


Roof Plan As Existing @ 1:100

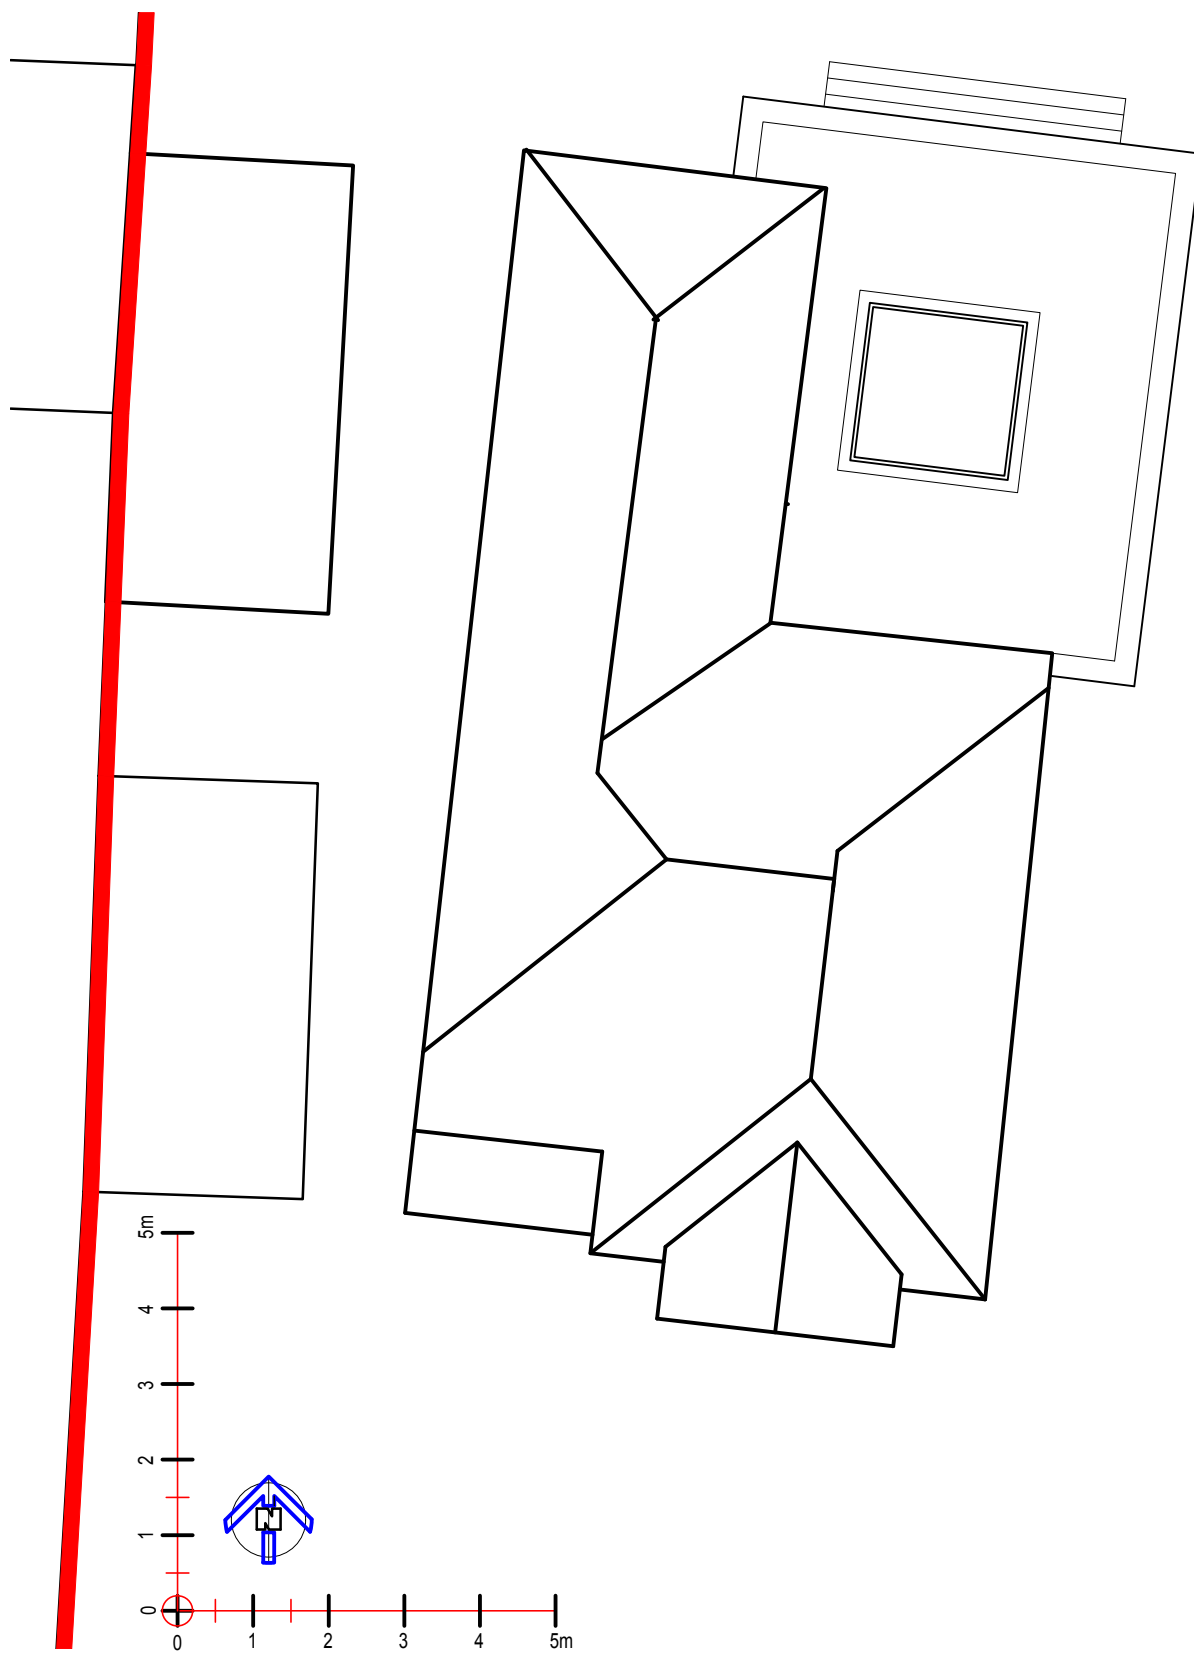

Roof Plan As Proposed @ 1:100

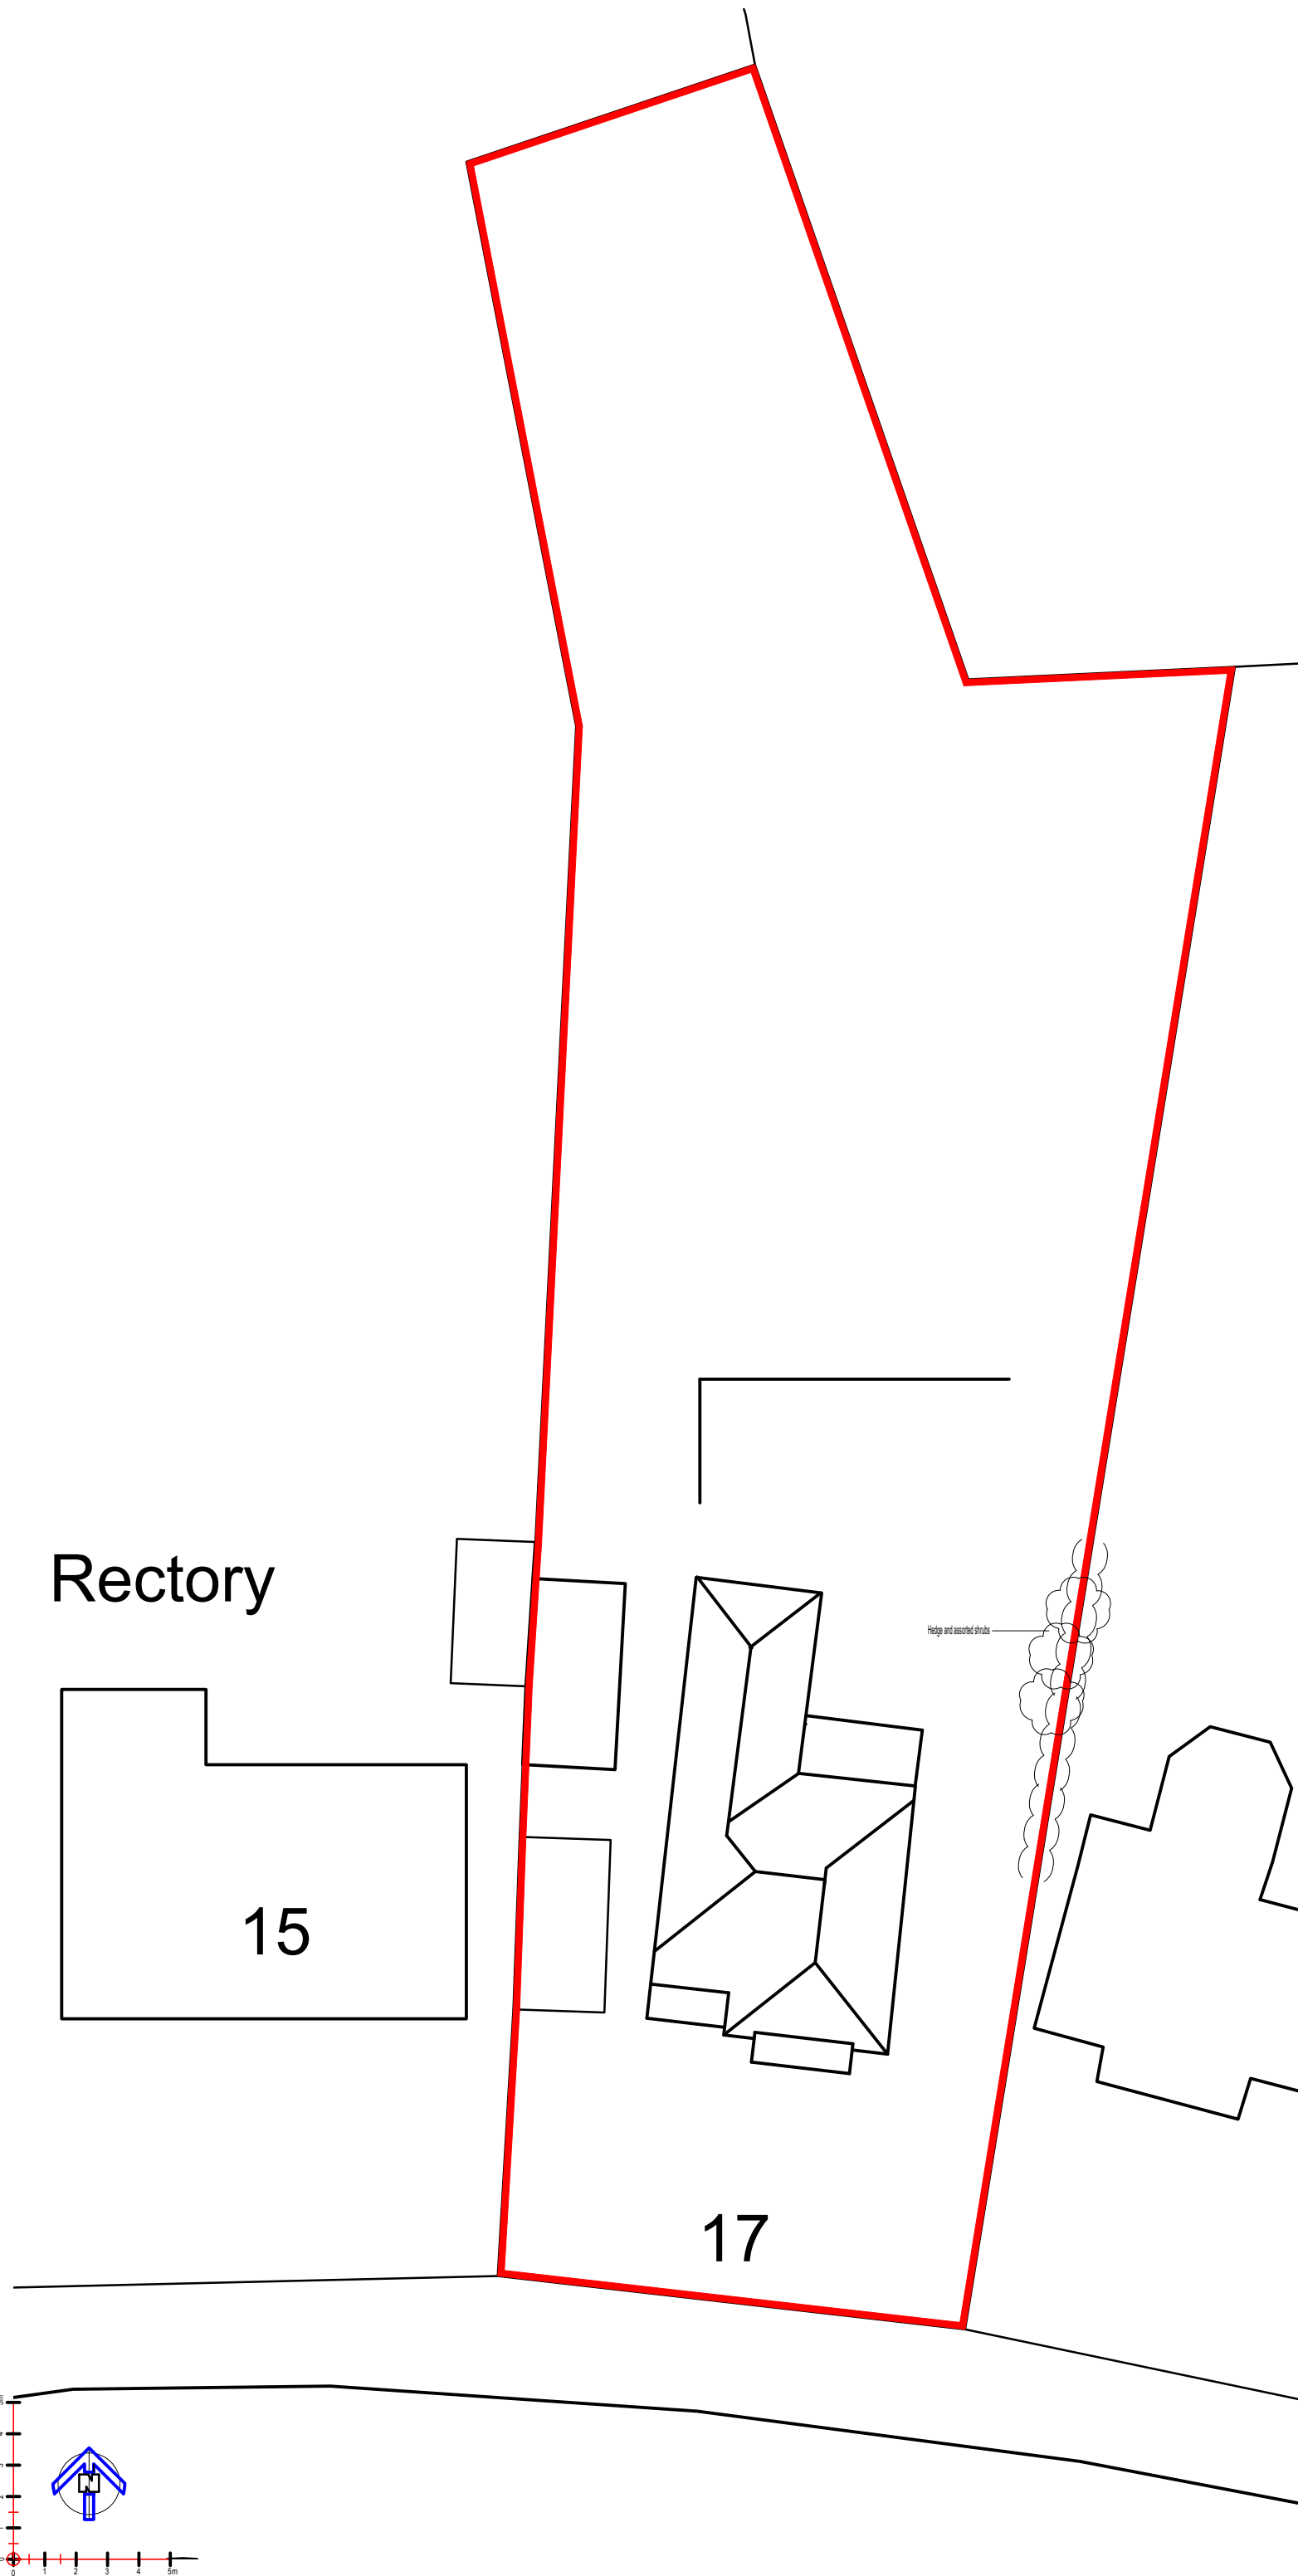

Block Plan As Existing @ 1:200

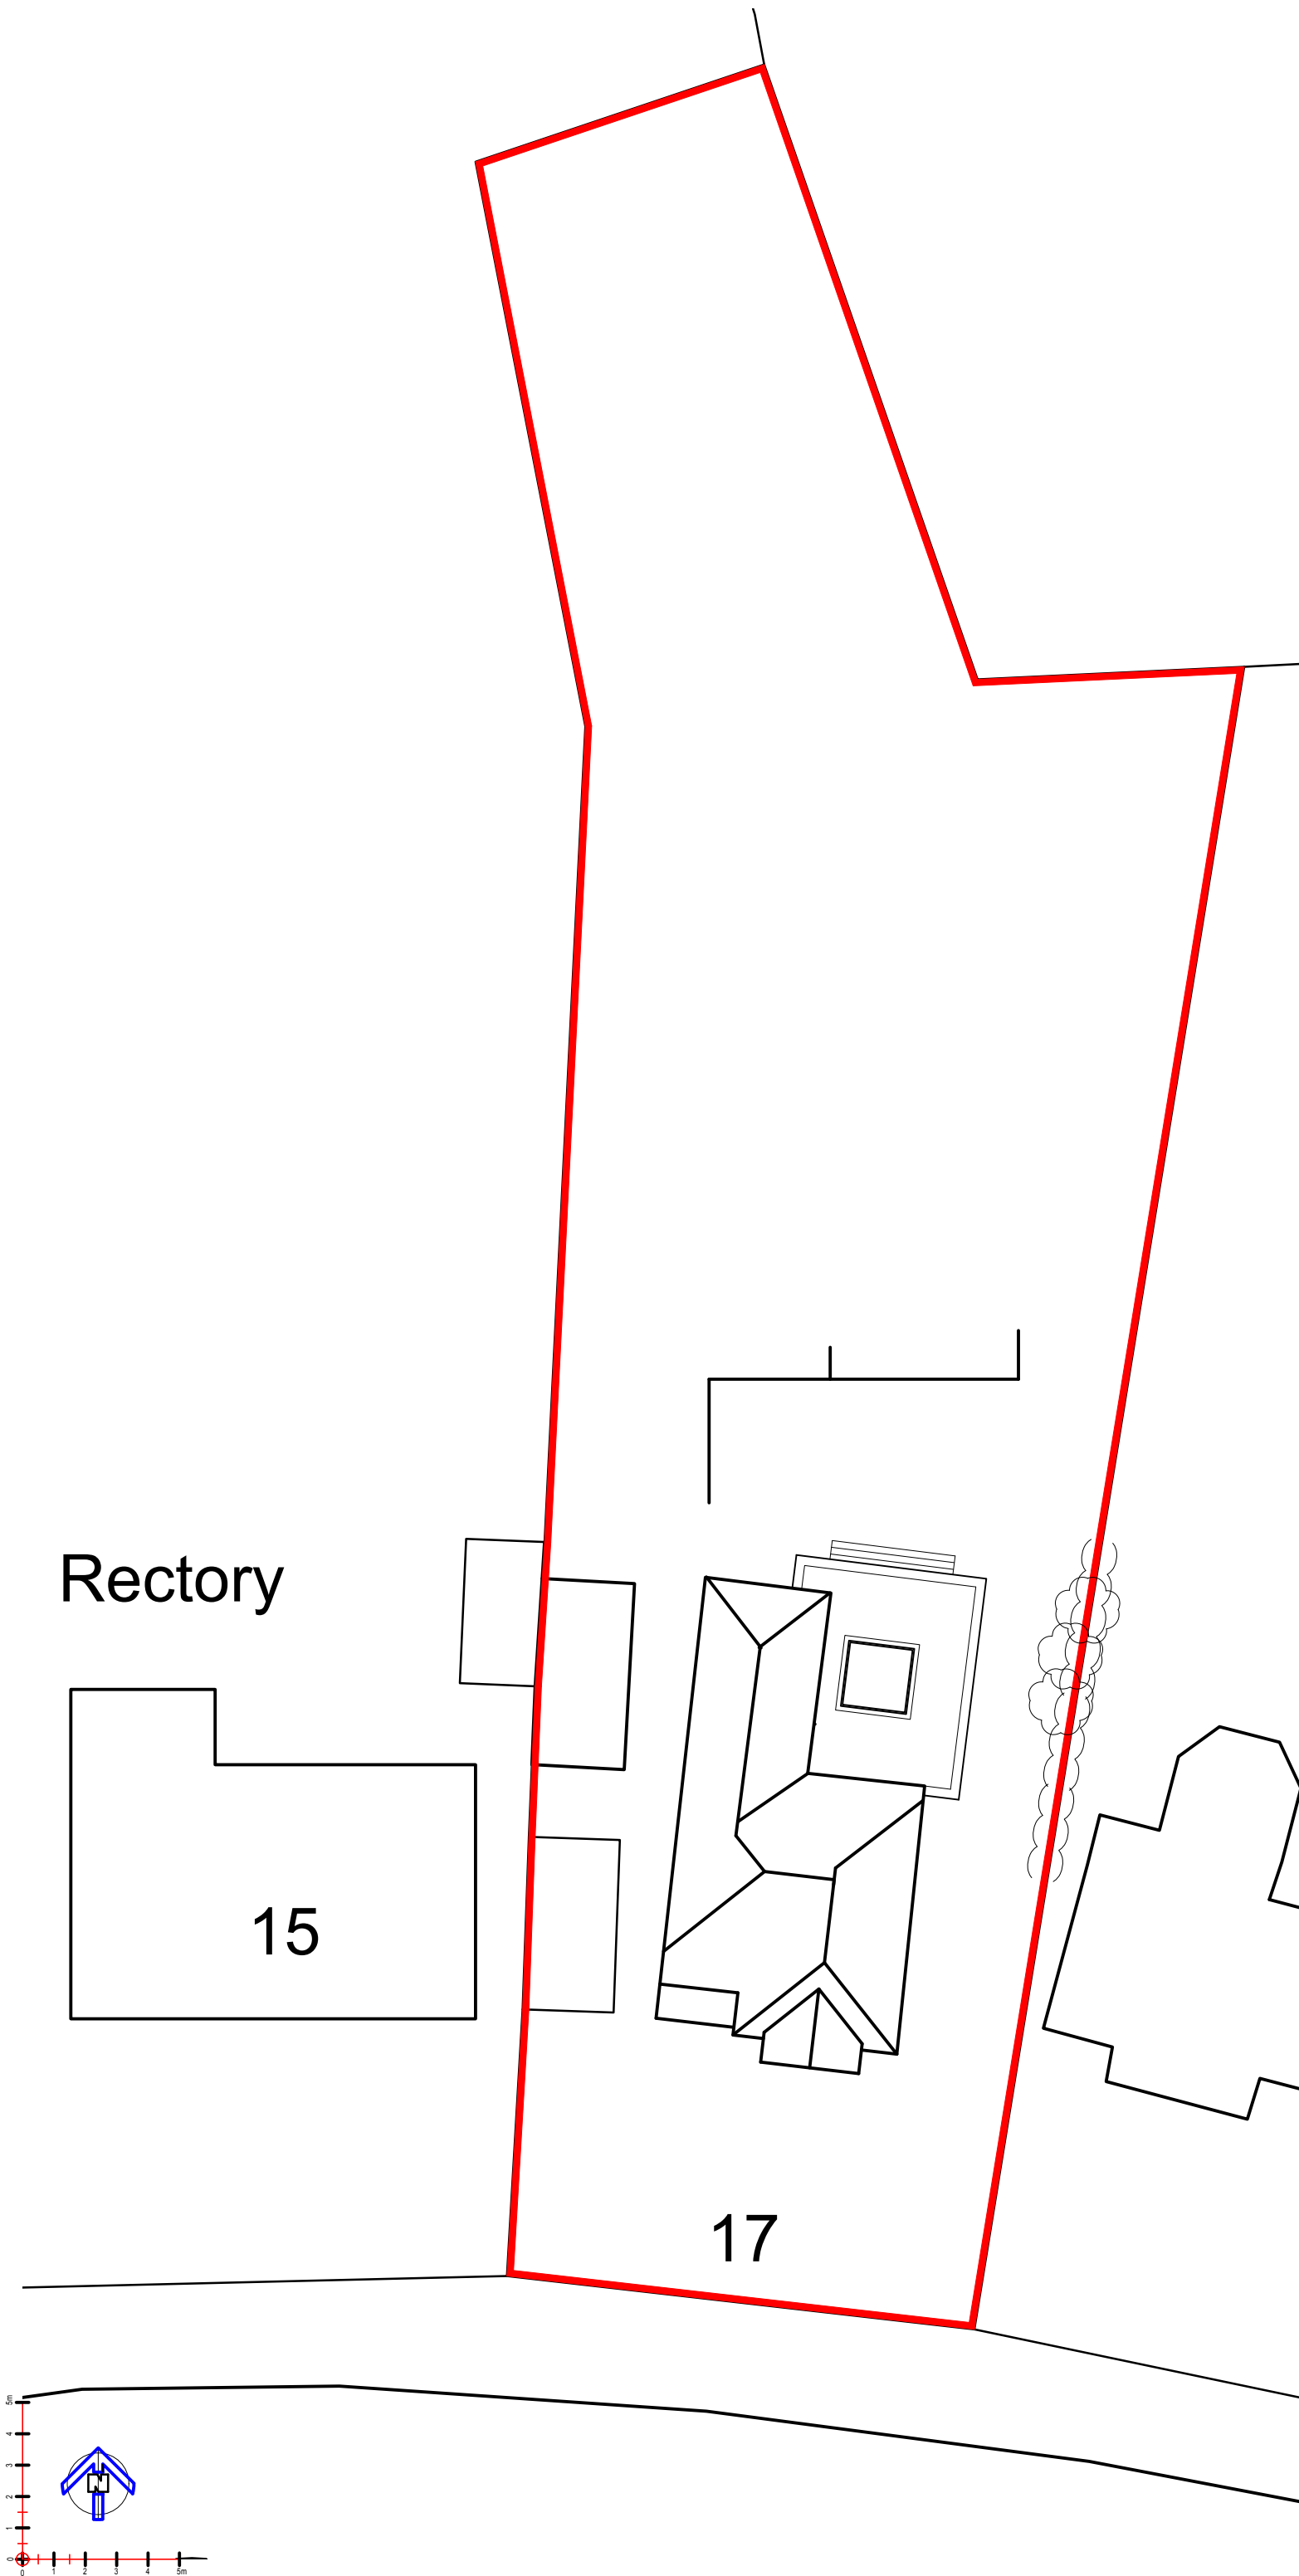

Block Plan As Proposed @ 1:200

DRAWING BASED ON INFORMATION SUPPLIED BY CLIENT

CONTRACTORS NOTES:
The contractor must check all dimensions on site and advise of any discrepancies.
It is the contractors responsibility to ensure that all works are in compliance with the current requirements of statutory regulations: Building Regulations, British Standards etc.
IF IN DOUBT ASK!

Scott Associates LLP m:07944878080 / david@scott-assoc.co.uk www.scott-assoc.co.uk		Client Joanne Pykerman Site 17 St. Martin's Road Knebworth SG3 6ER	Title Existing + Proposed Roof Plans Site Location Plan, Existing + Proposed Block Plans	Drawn By Joanne Pykerman	Date August 2025
Drawing No. 22525-01		Rev -	Scale As noted Sheet Size: A1		

© This drawing is the copyright of Scott Associates LLP and shall not be reproduced without permission. No part of this drawing may be reproduced, stored in a retrieval system or transmitted in any form or by any means without the prior permission of Scott Associates LLP.