




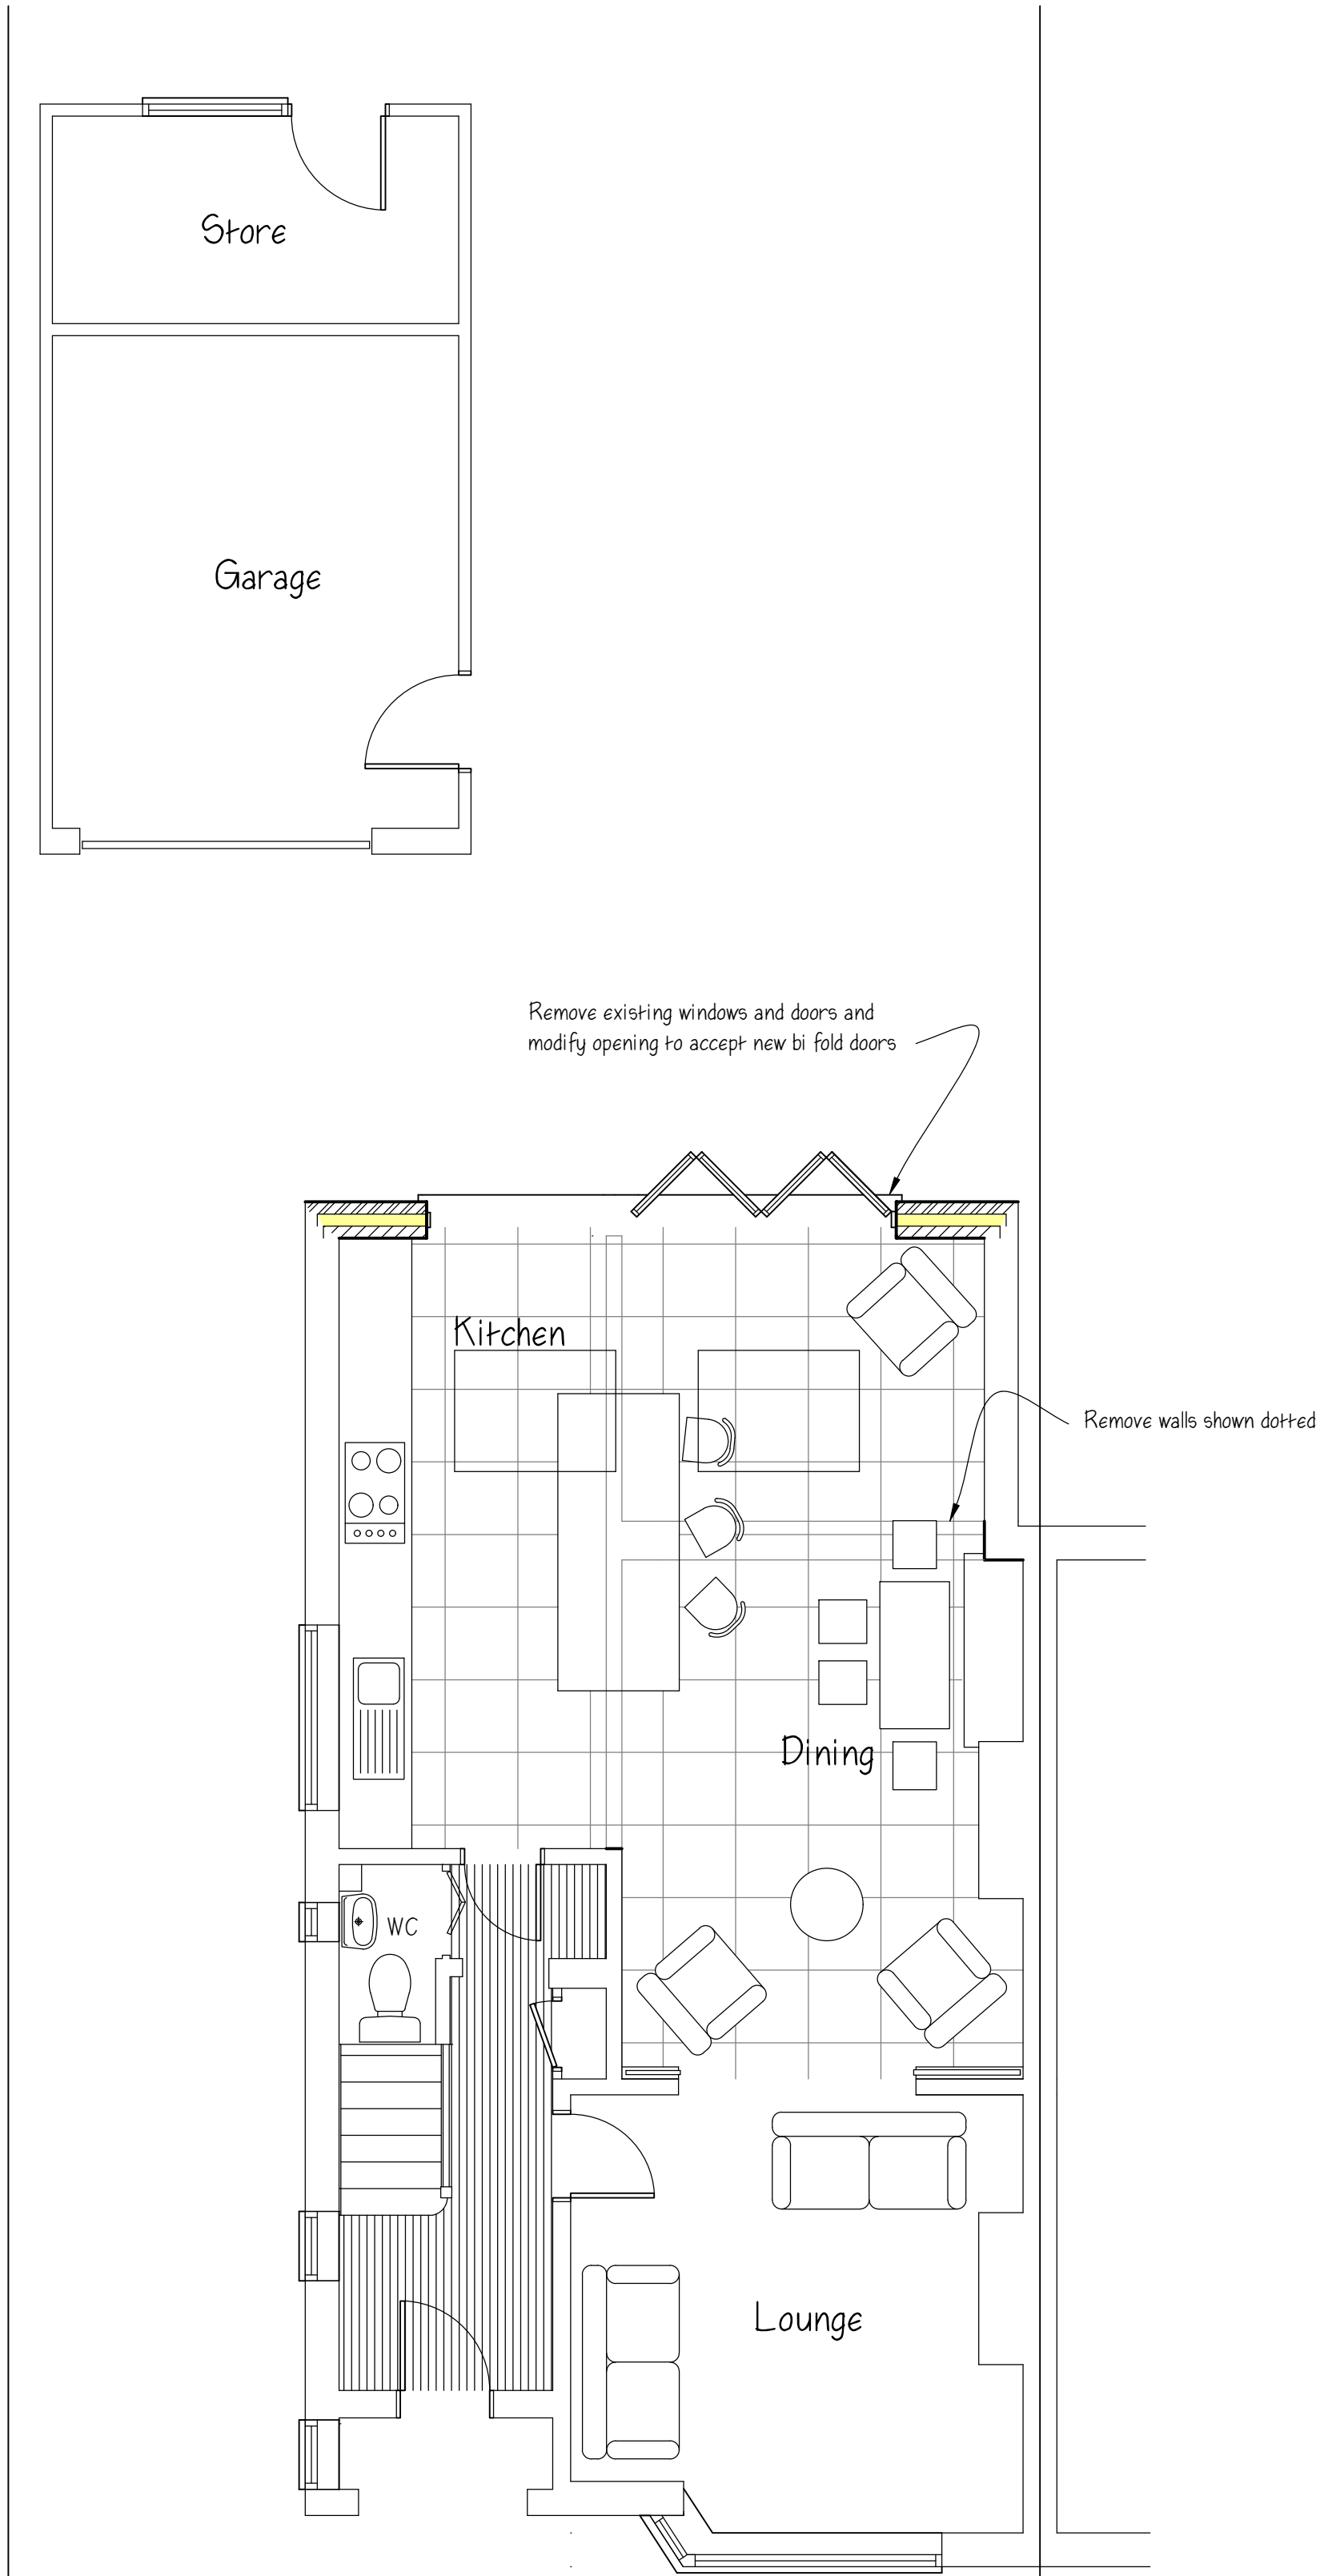

Ground Floor Plan

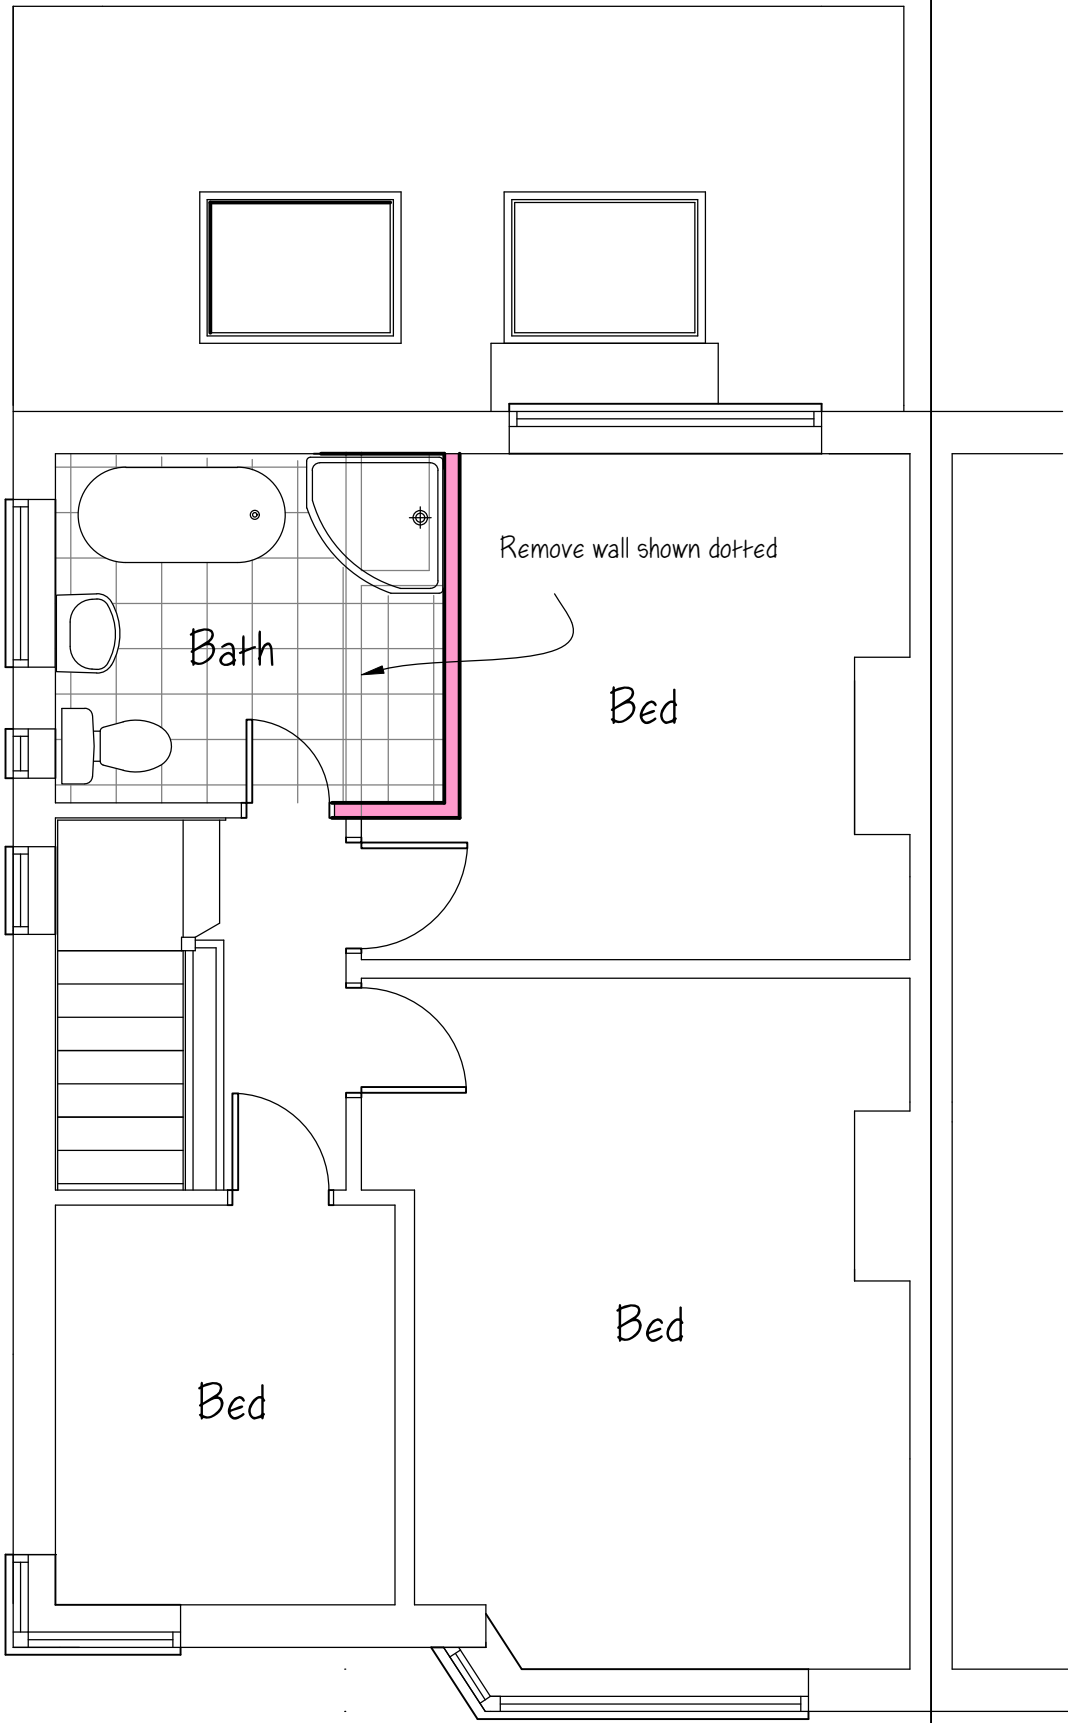

First Floor Plan

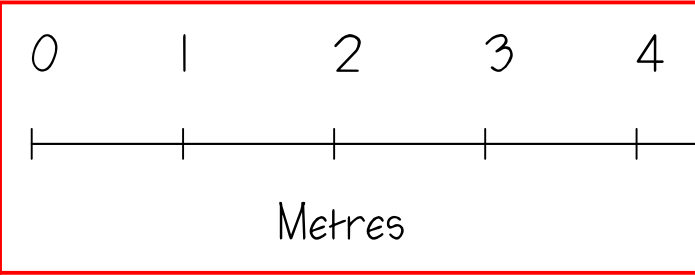

MONARCH Design and Build 9 Bury Lane Bramfield Hertfordshire SG14 2QL Tel: 01992 500008 Mobile: 07812 243399 Email: nethankins@hotmail.com		
Project Proposed alterations 12 Cowslip Hill Letchworth SG6 4HL		
Drawing Title Proposed Floor Plans		
Scale 1/50 @ A1	Date July 2025	Drawn by NH
Drawing No. NH/1067/02		Rev.