


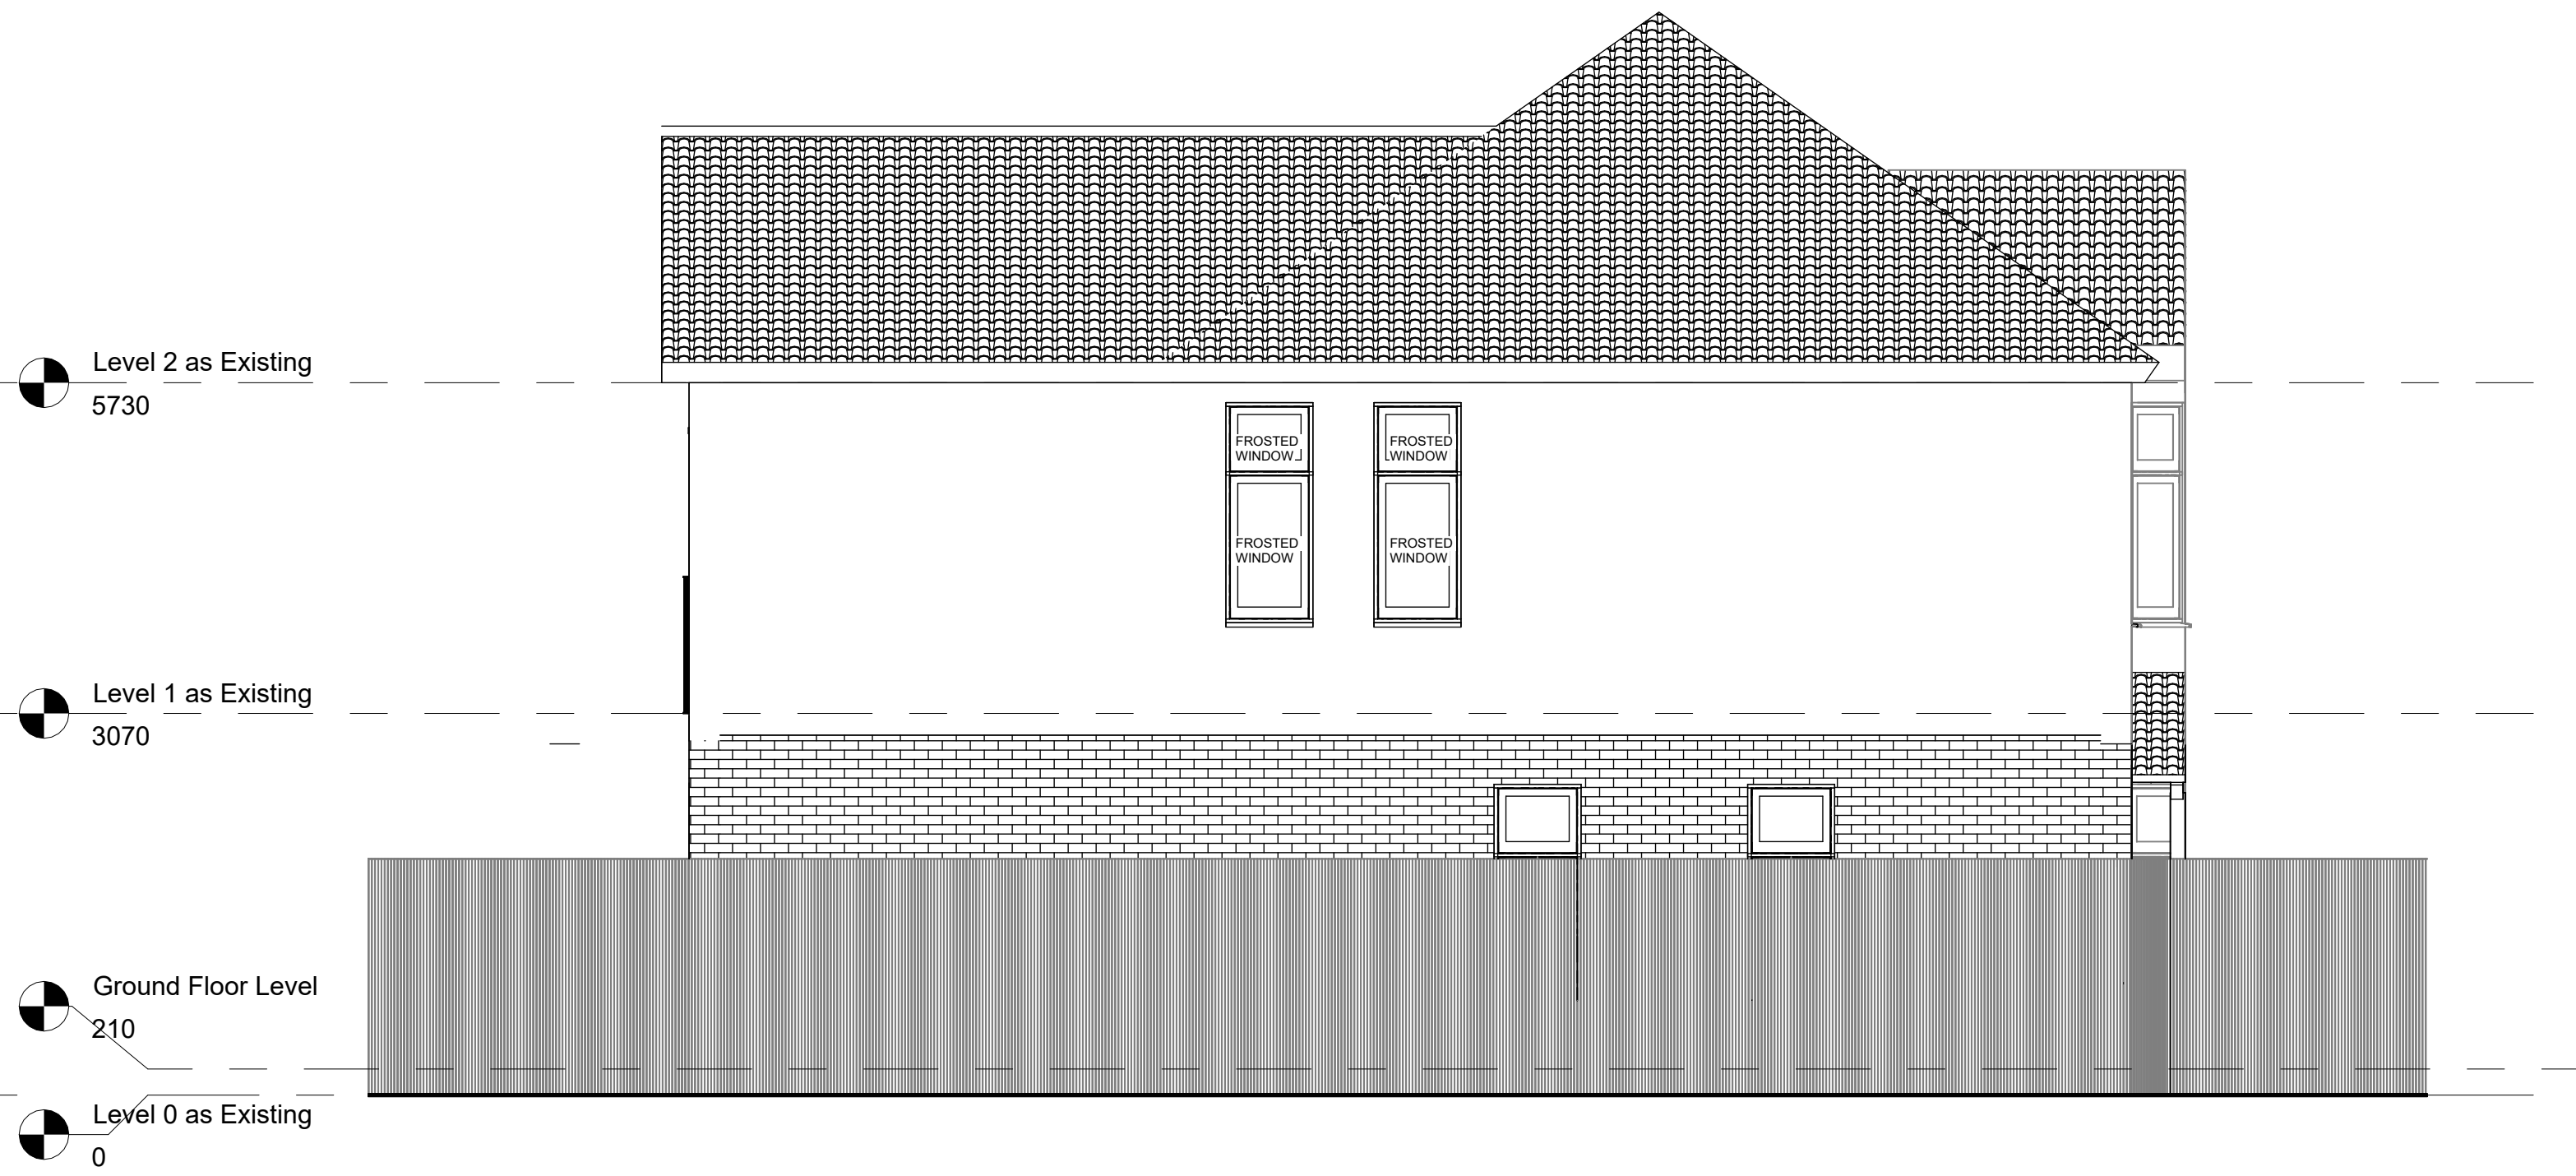

3 South East Elevation as Proposed
1 : 50



4 South West Elevation as Proposed
1 : 50



1 North East Elevation as Proposed
1 : 50



2 North West Elevation as Proposed
1 : 50

0m 1mm 2m 3mm 4m 5m
VISUAL SCALE 1:50 @ A1

Rev	Description	Date
1	Planning	03/08/2026
2	Planning R2	12/08/2026
3	Issue to Structural Engineer	21/08/2026
4	Planning amendment issue	11/09/2026

Planning amendment issue		
PROJECT		
63 Hampden Road, Hitchin, SG4		
TITLE		
Elevations as Proposed		
CLIENT		
Mr & Mrs Shooter		
DRAWN BY CS	CHECKED BY CS	DATE 11/09/2026
SCALE (@ A1) 1 : 50		PROJECT NUMBER 20000
DRAWING NUMBER 20006		REV 4