

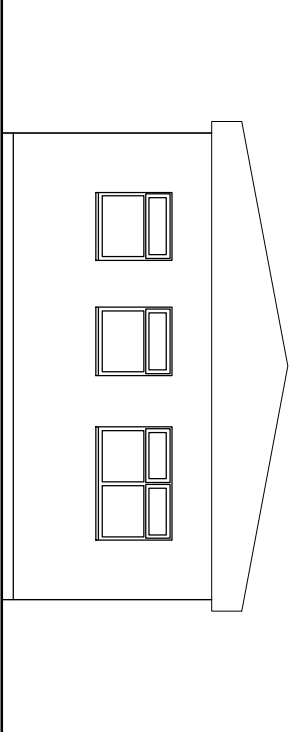



FRONT ELEVATION (WEST)

 


SIDE ELEVATION (SOUTH)

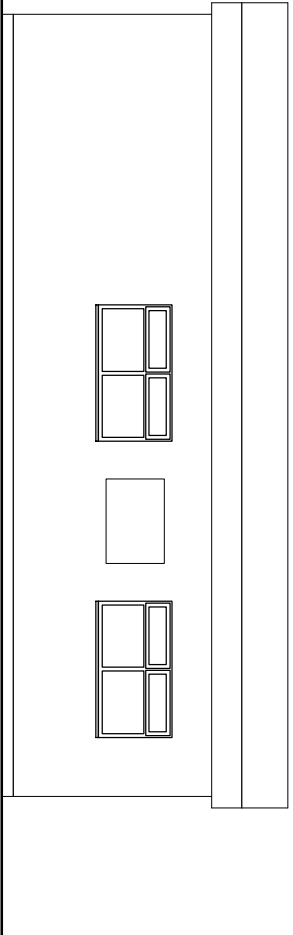

REAR ELEVATION (EAST)

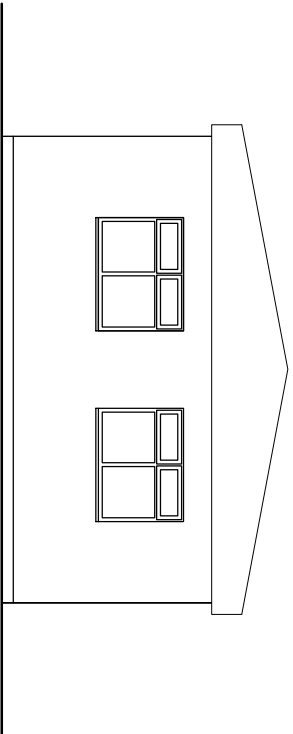

SIDE ELEVATION (NORTH)

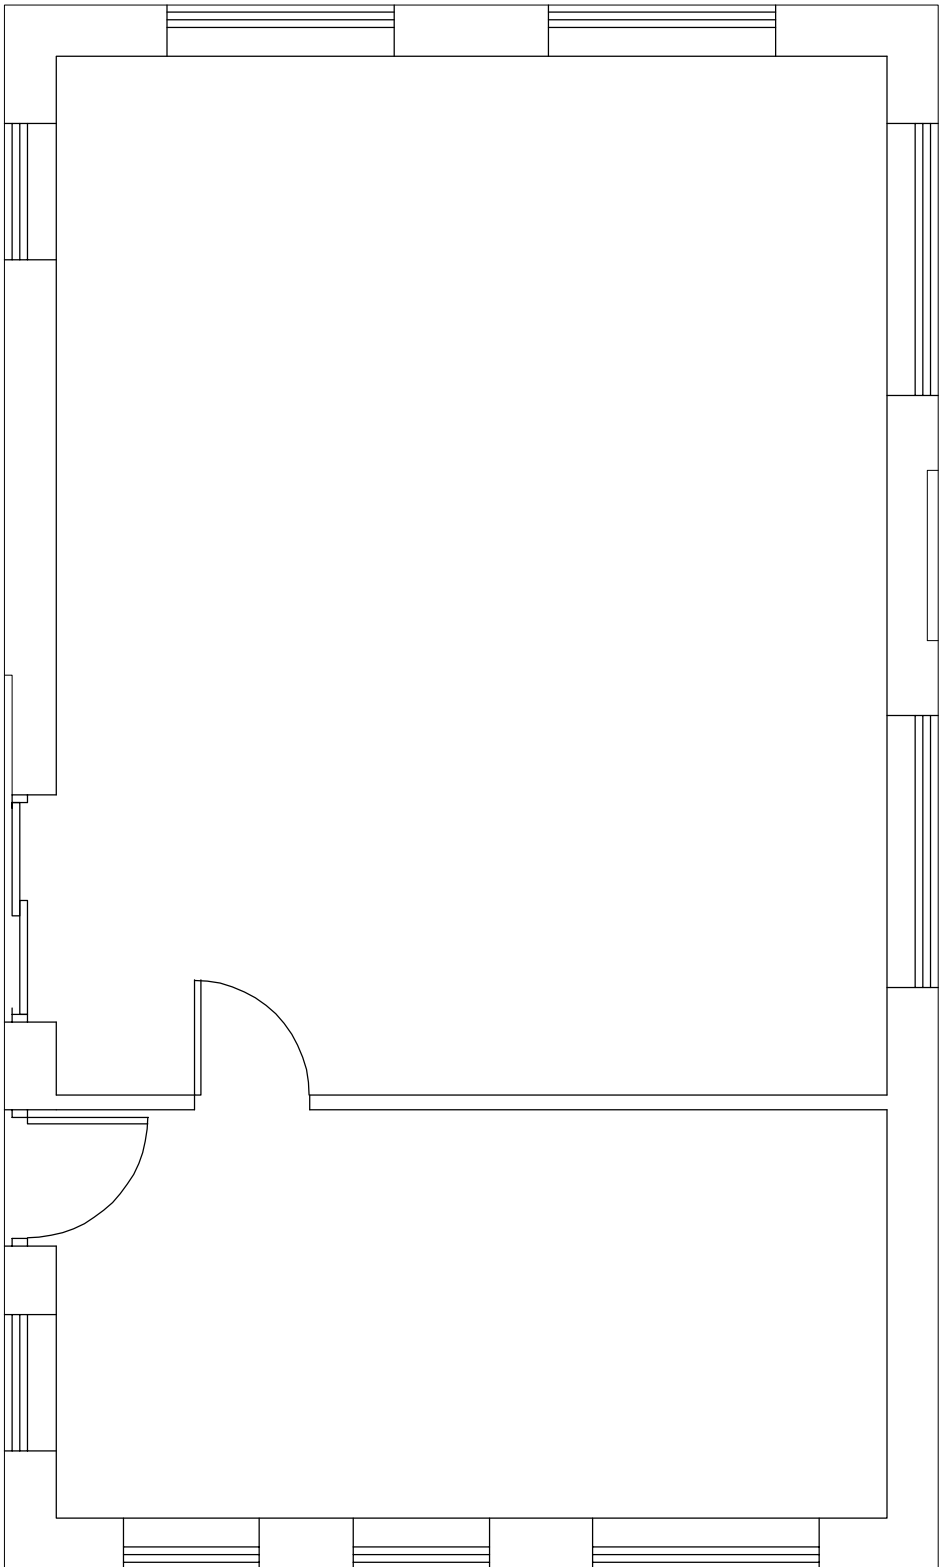

GENERAL LAYOUT



Project address			
THE HAWTHORNS BEDFORD ROAD HOLWELL HITCHIN. SG5 3RX			
Drawing title			
PRE-EXISTING LAYOUT			
Scale	Date	Drawn	
A2-1:50/100	May 25	SC	
Drg No.			
K1822-04			
 Campbell Ark Tel • 01234 709286 Email • drawingoffice@ark.com			