



Drawing Number :
HD/SG4 8UB/LOFT/PROP-ROOF (Front Dormer)



Proposed
Loft Conversion
to
172 High Street
Codicote
Hertfordshire
SG4 8UB
for
Mrs M. Chapman
Local Planning Authority:
North Herts District Council

 

Garnet Construction
specialists in loft conversions and extensions
0800 433 2393

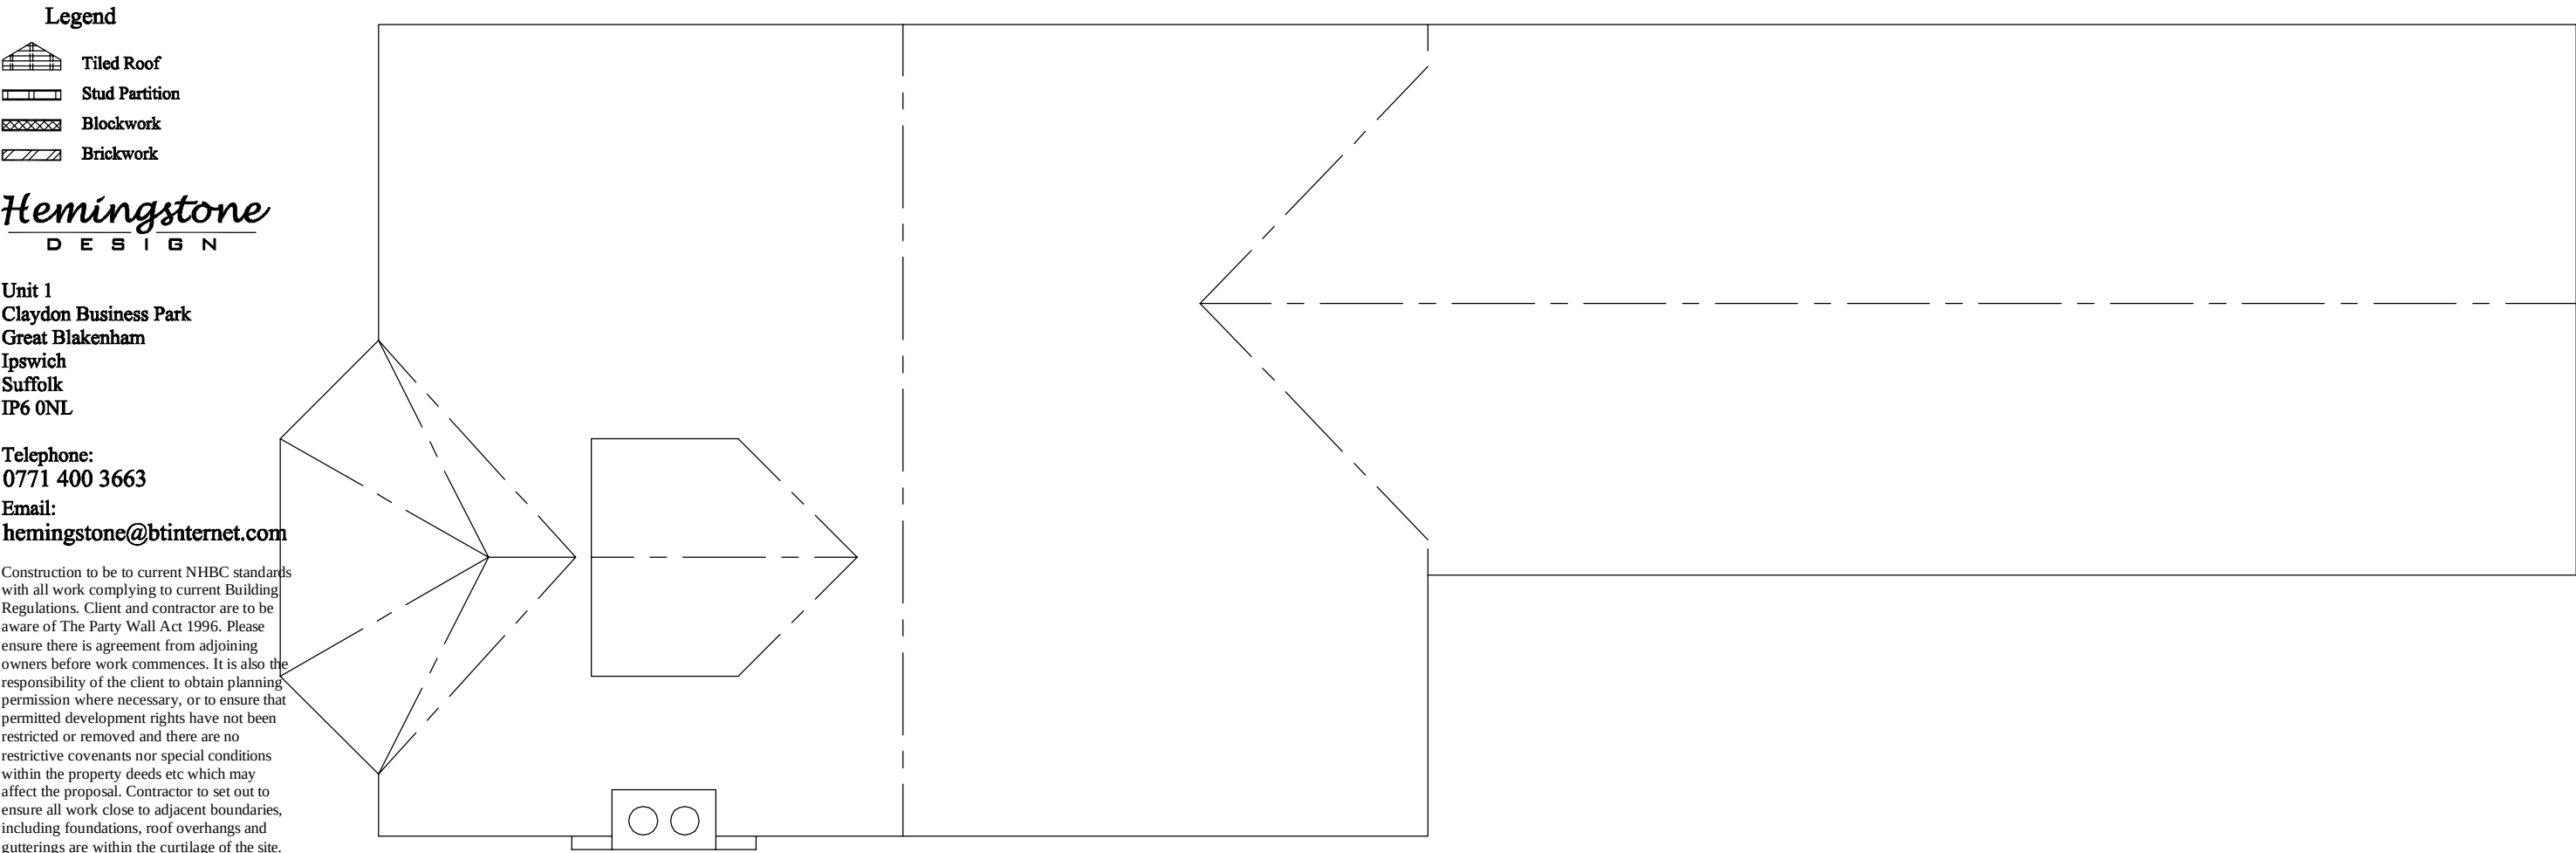

Proposed Roof Plan