




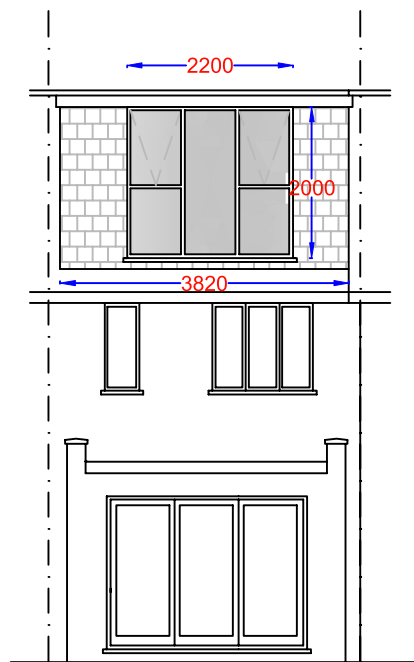

PROPOSED REAR ELEVATION

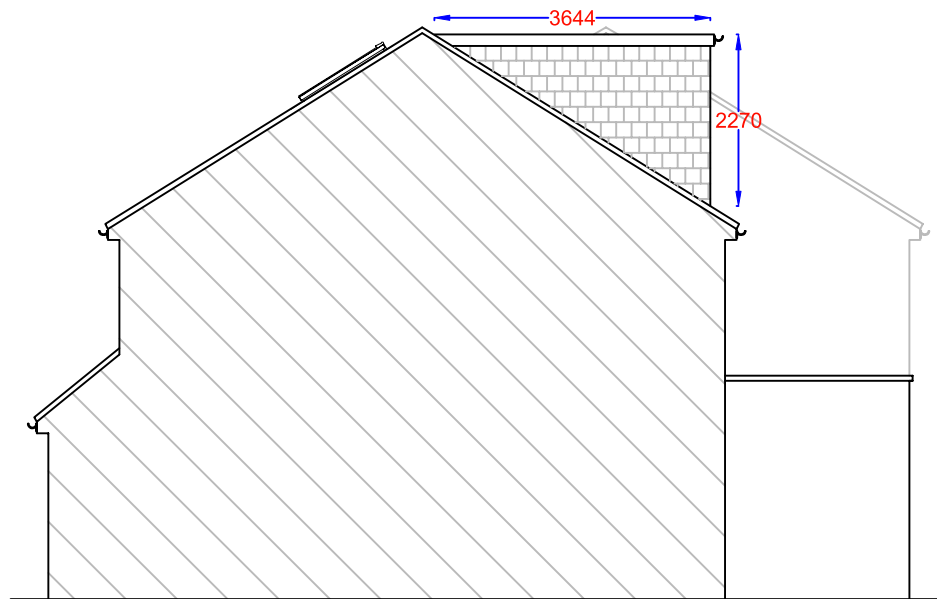

PROPOSED SIDE ELEVATION

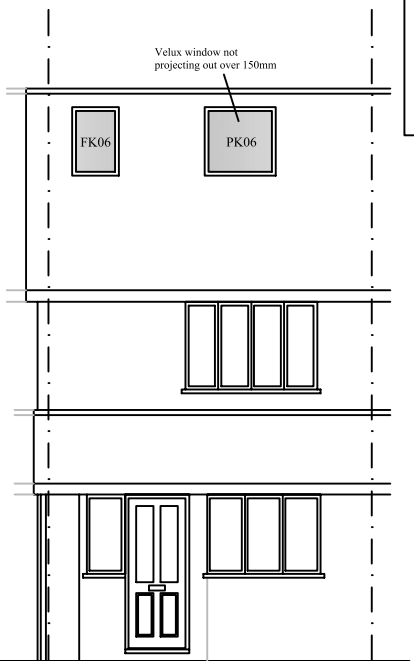


PROPOSED FRONT ELEVATION

Dormer Volumes:

H	D	W
$\frac{1}{2} \times 2.27$	$\times 3.64$	$\times 3.82$

$= 15.78\text{m}^3$


TOTAL VOLUME: 15.78m³

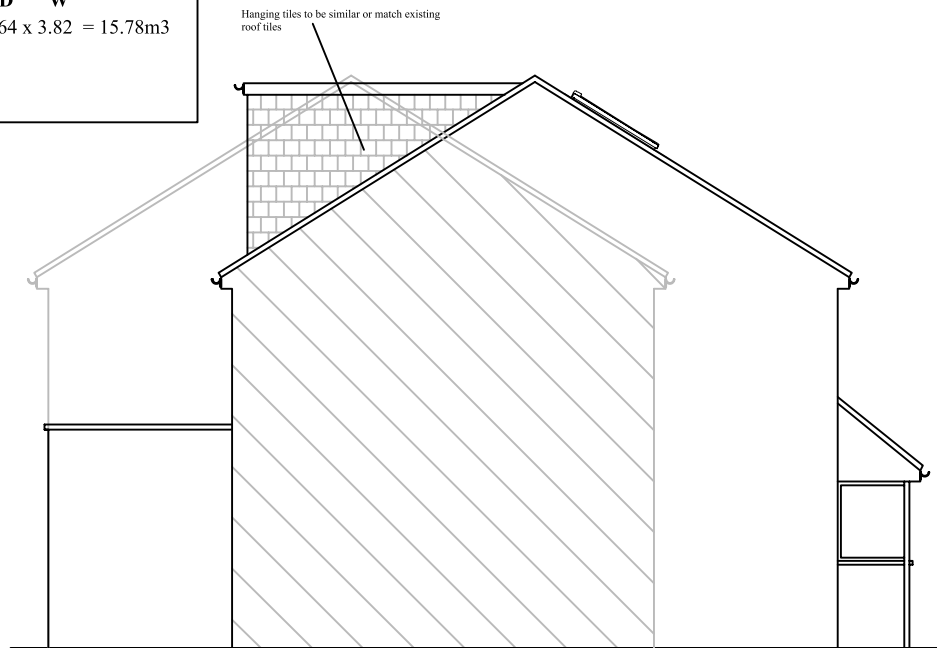

PROPOSED SIDE ELEVATION

Notes

All drawings to be signed off by building control before the commencement of any works. If works commence on a Building Notice, the Builder/property owner commences works at their own risk and ELA Design (or its Officer's) cannot accept and liability whatsoever for these works carried out.

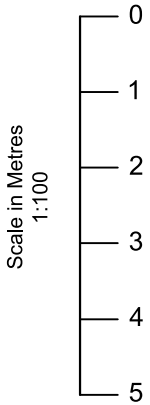

Rev	Date	Details	By
A	21/05/24	Revision A	CE

Project: Loft Extension

Drawing: Proposed Elevations

Address: 2D Meadow Way, Offley, Hitchin, SG5 3AX

Drawing N°: ELA/6 Rev: A

A3 Scale: 1:100 Drawn By: CE Job No: 2975 Date: 21/05/24

**ELA design**
Beechcroft
Riverside Avenue
Broxbourne
Herts
EN10 6RA
www.ela-design.co.uk Tel:- 07979510821