



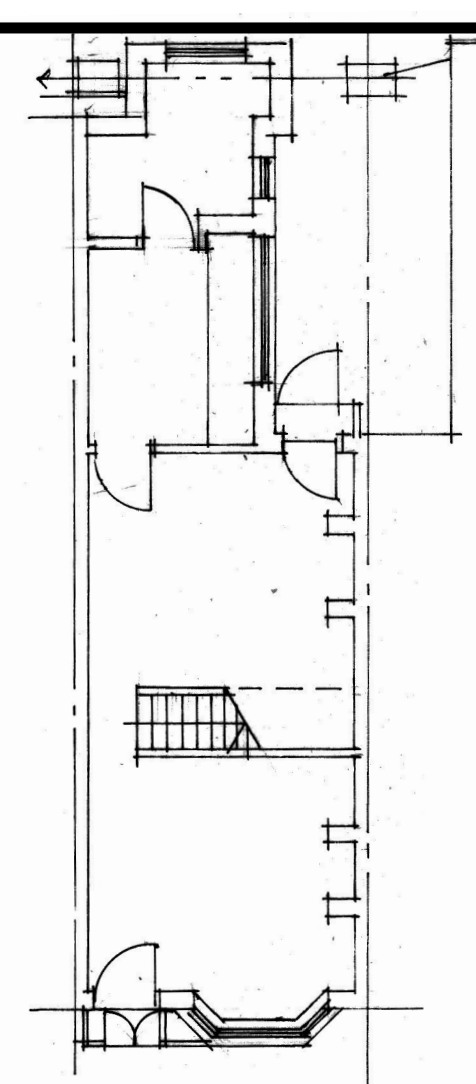

EXISTING GROUND FLOOR PLAN

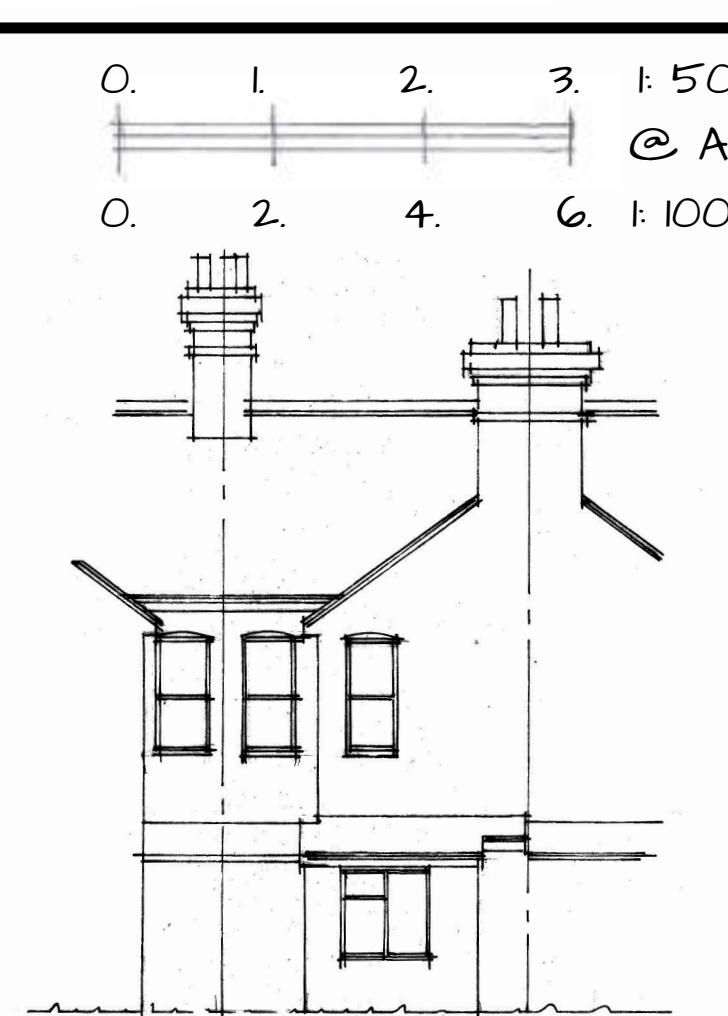


EXISTING REAR ELEVATION




EXISTING SIDE ELEVATION

EXISTING FLANK ELEVATION

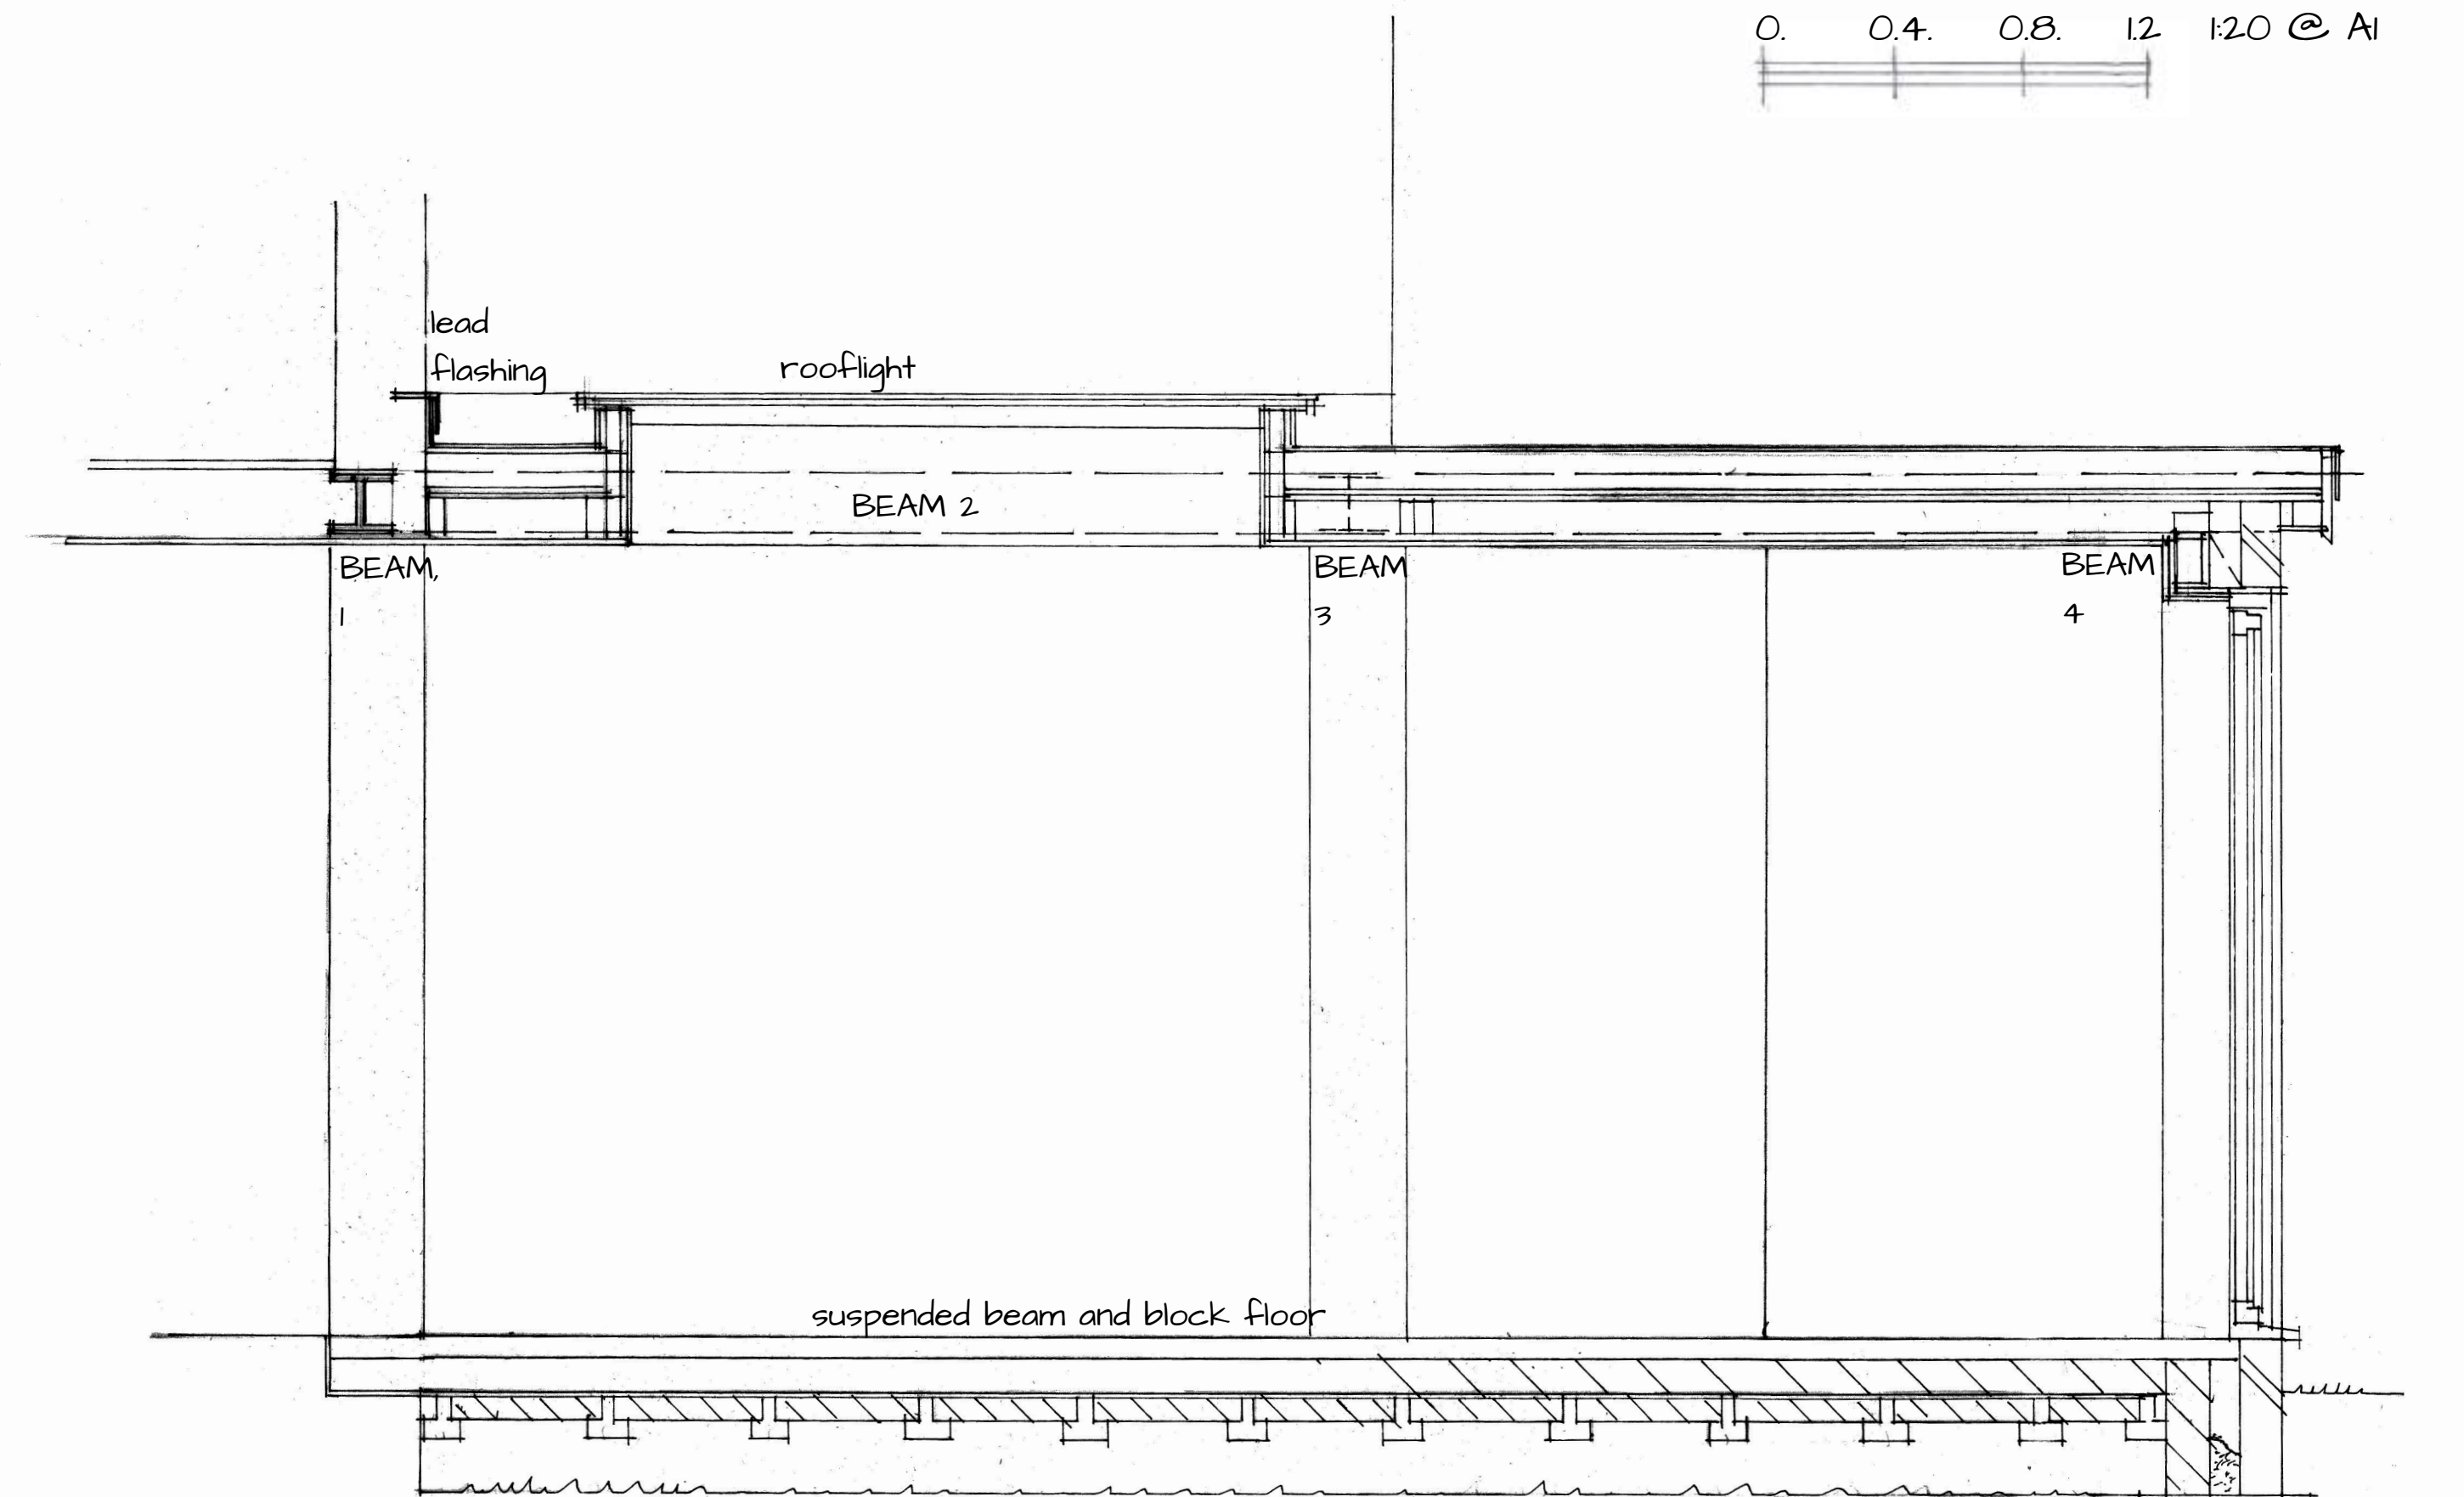


SECTION AA

Min 10m deep

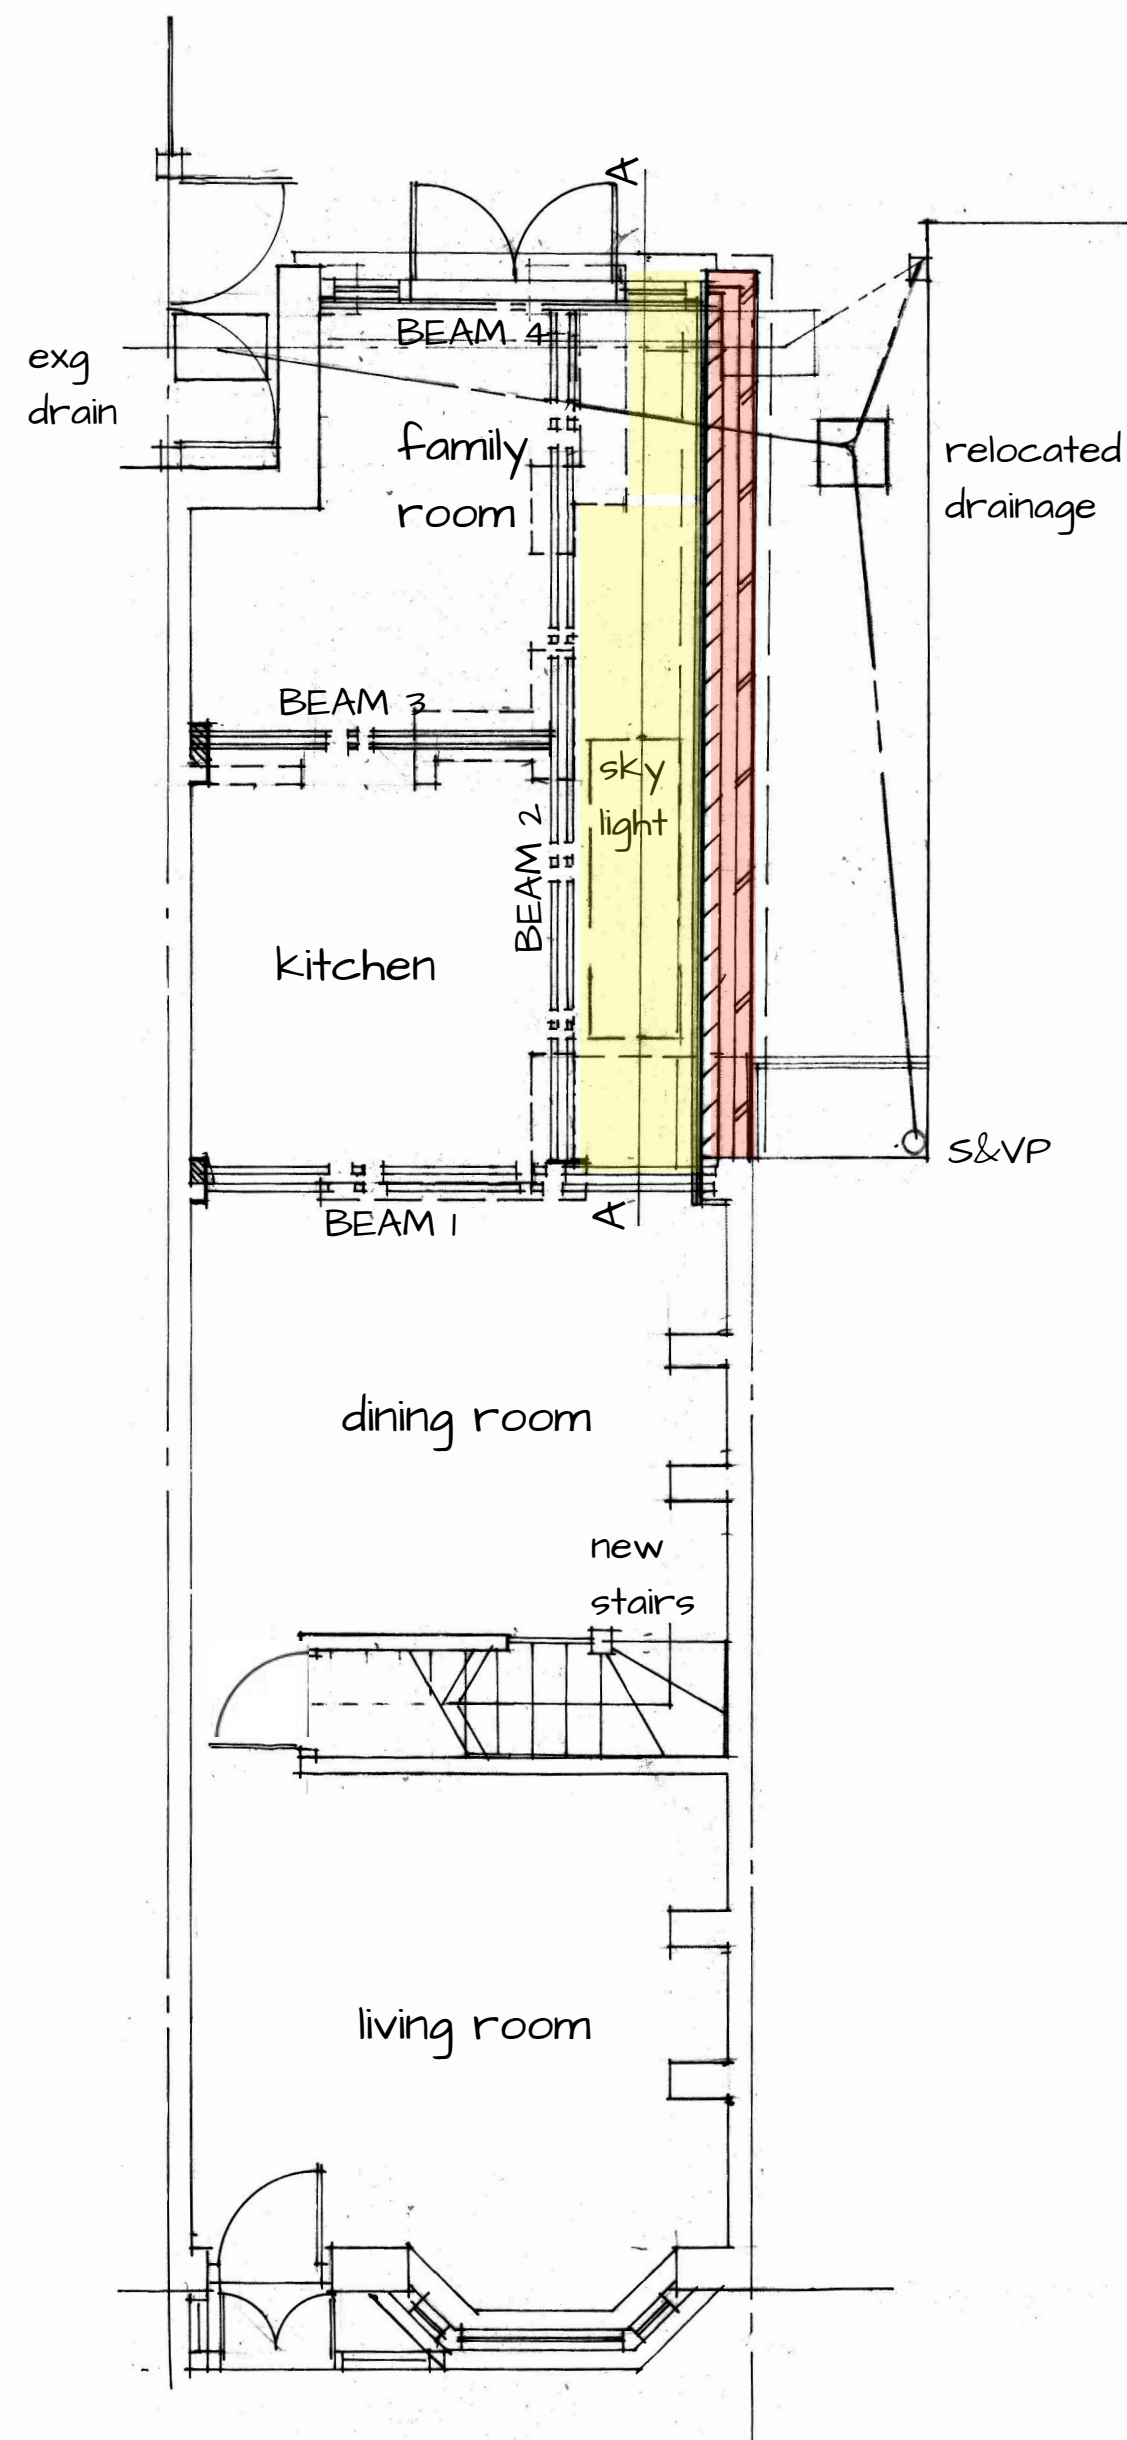

PROPOSED GROUND FLOOR PLAN

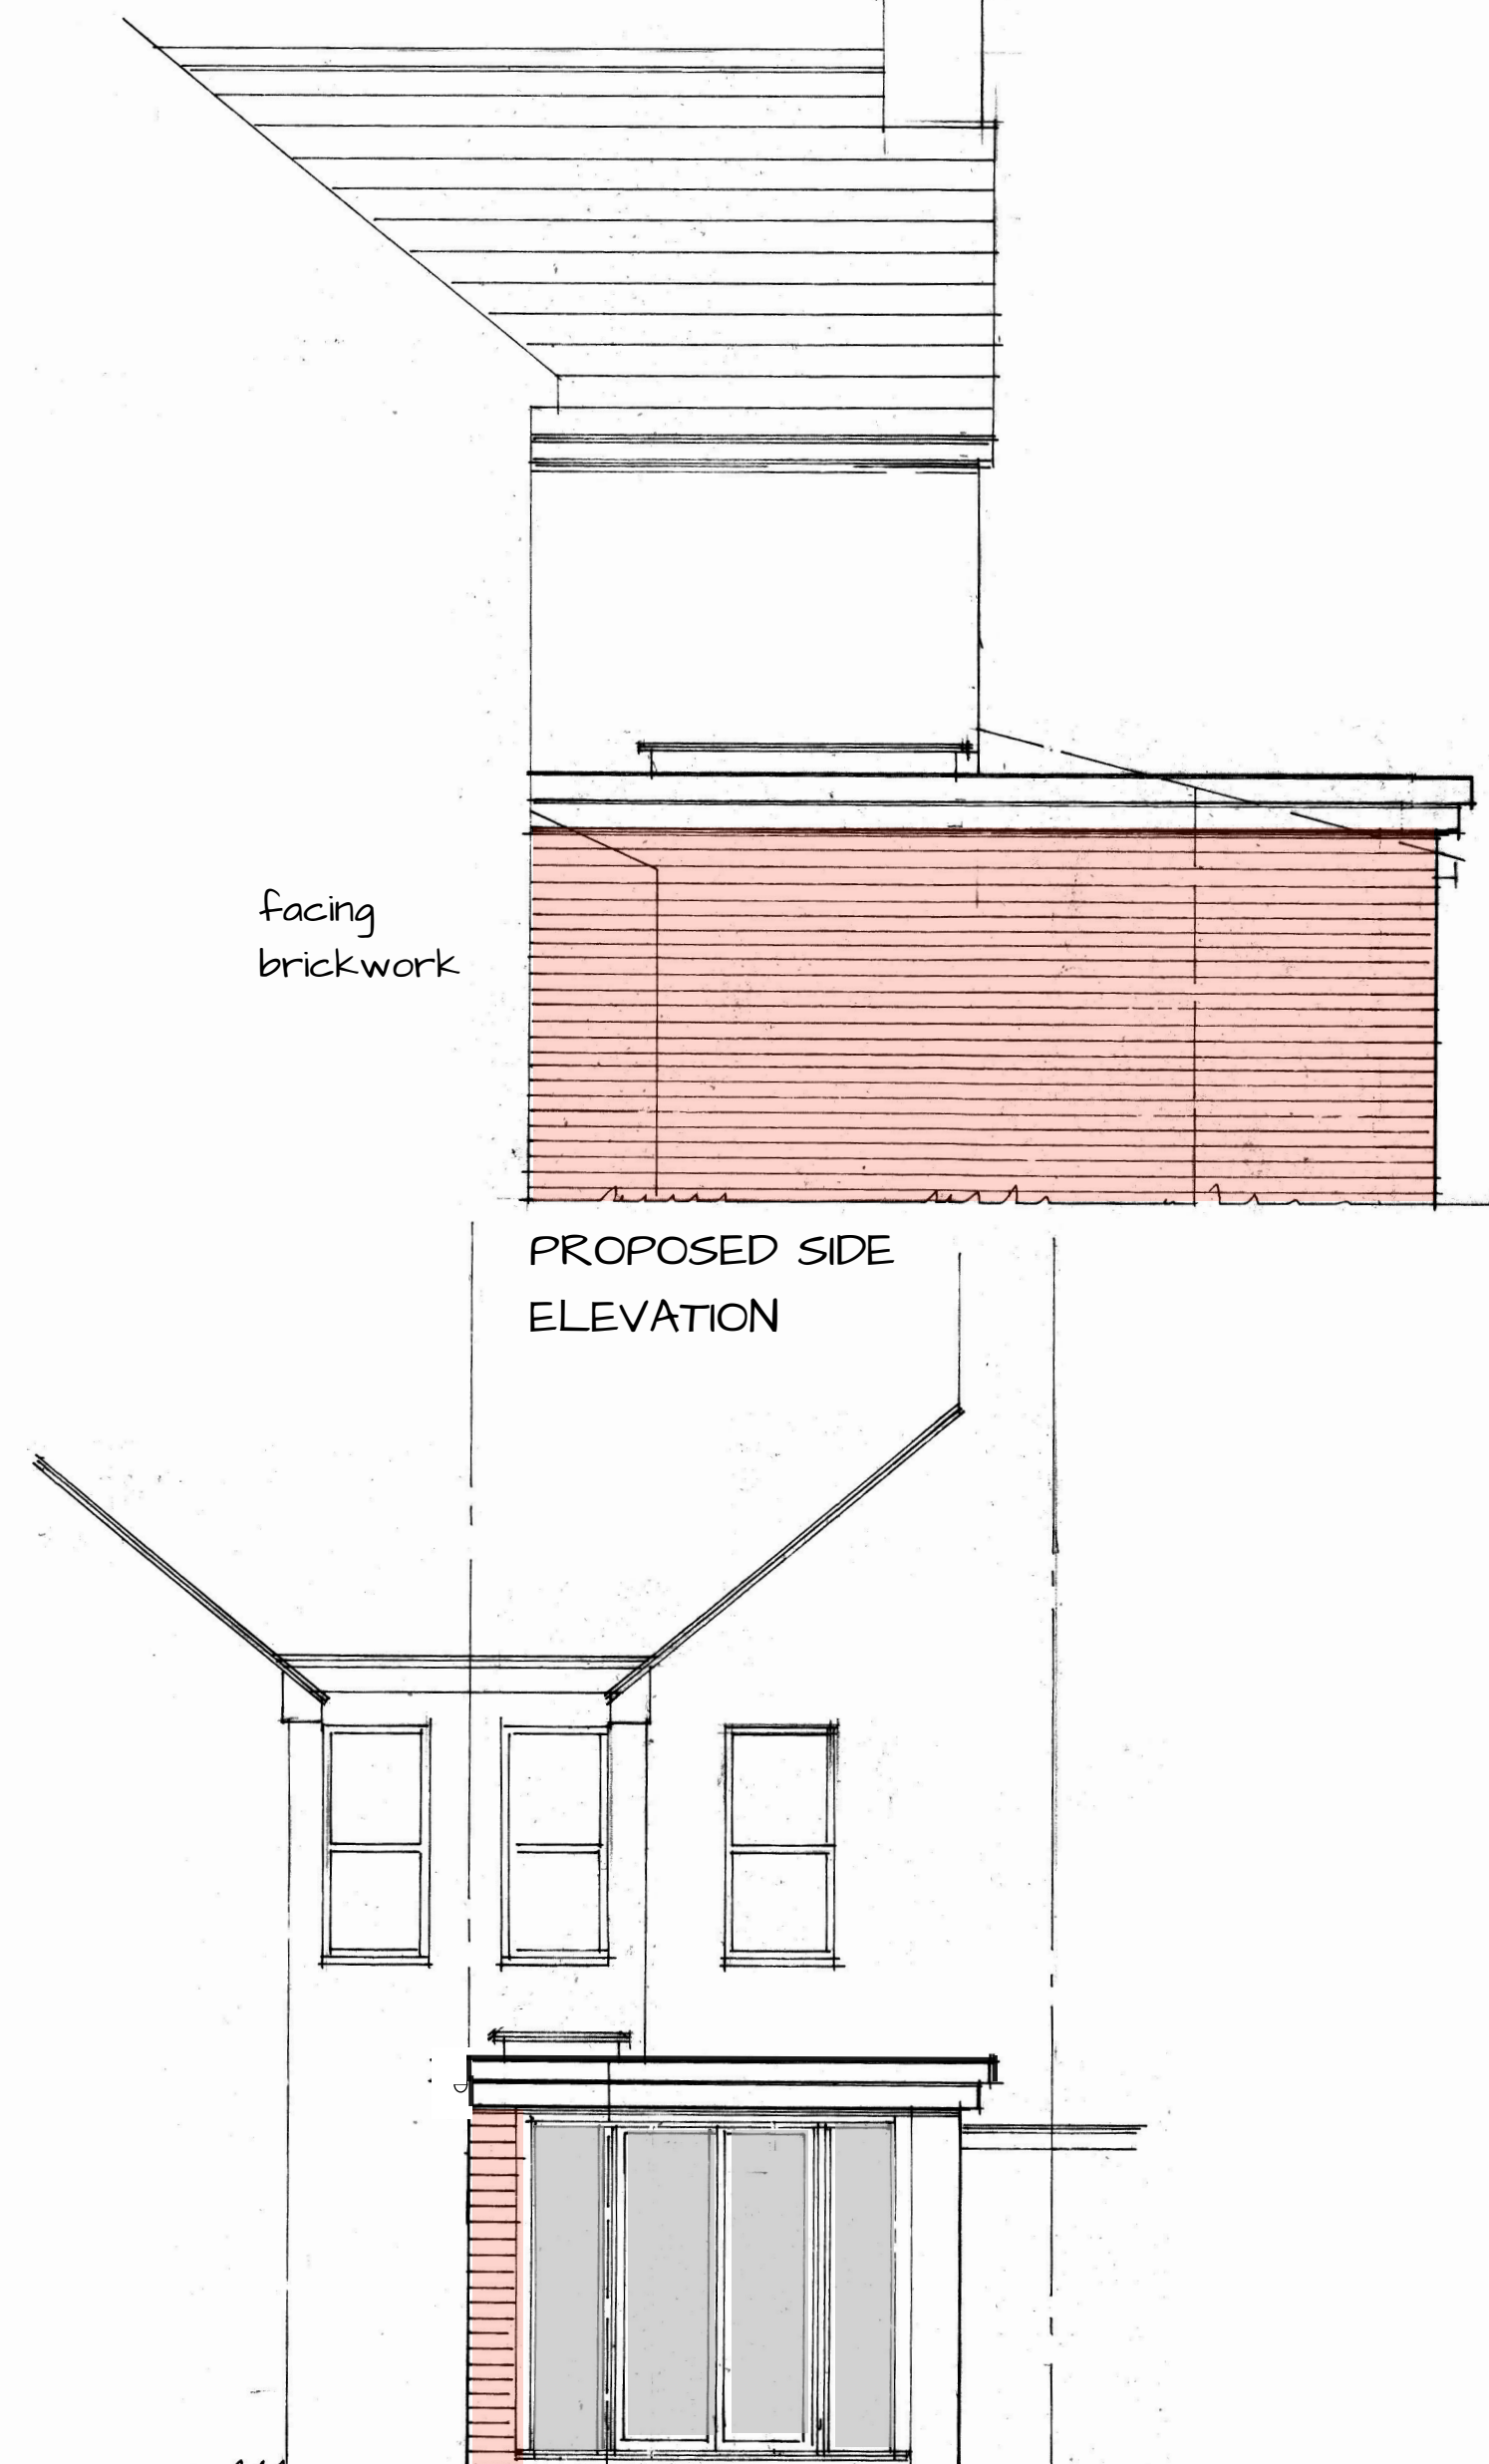


PROPOSED SIDE ELEVATION




PROPOSED REAR ELEVATION

PROPOSED FLANK ELEVATION

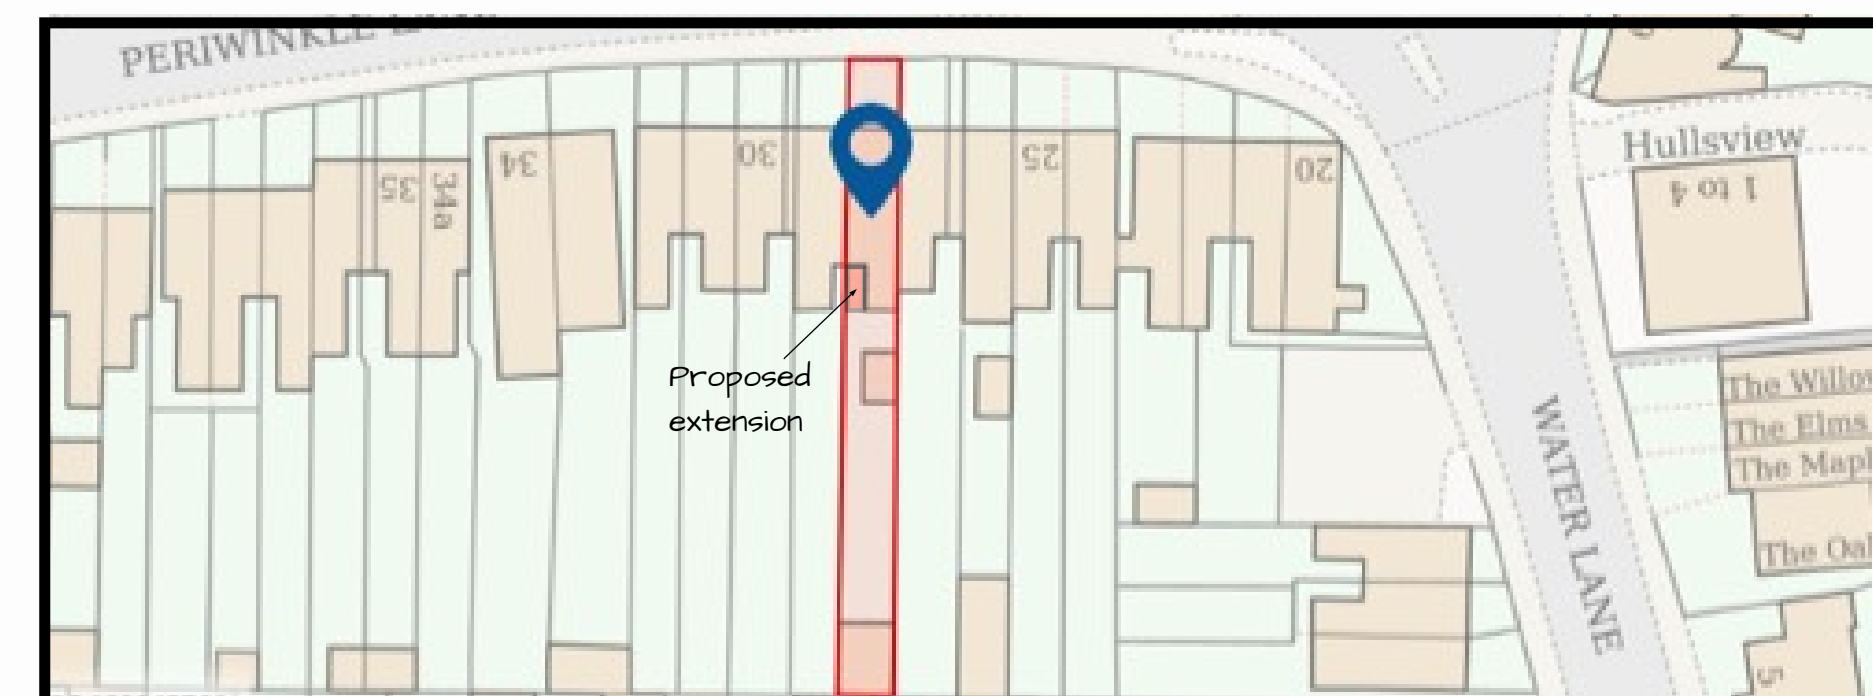

SITE PLAN

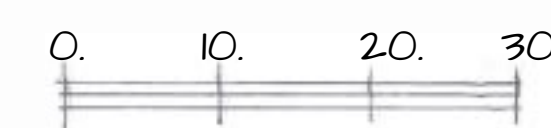

SCALE 1: 500 @ A1

David Rowe Dip. Surv. MCIOB	
D design	
29 MILL ROAD, BLETCHLEY BUCKS, MK2 2LB Email - davidrowedrdesign@gmail.com Tel - 07867 977575	
Client MR R. ARTHURS	
Project 28 PERIWINKLE LANE HITCHIN HERTS	
Drawing PROPOSED SINGLE STOREY REAR EXTENSION	
Scales 1:50, 1:100, 1:20 @ A1	
Date AUG 2024	Drawn by DRR
Dwg No 24-RA-001	Rev. A PL