



GROUND FLOOR PLAN
1. Hallway
2. Living Room
3. Dining Room
4. Kitchen
5. CPD

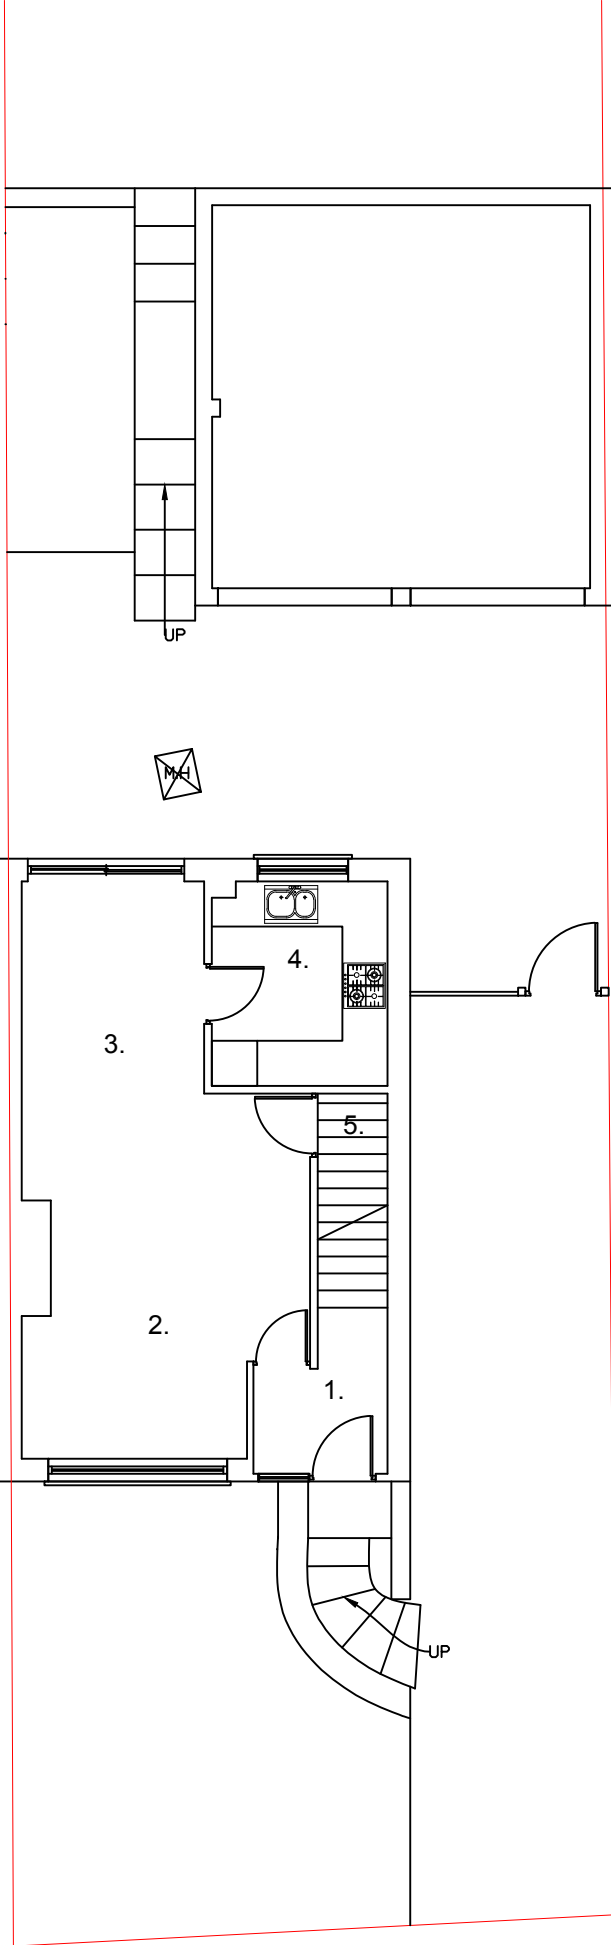



Existing Ground Floor Plan
Scale 1:100

FIRST FLOOR PLAN
1. Landing
2. Bedroom 1
3. Bedroom 2
4. Bedroom 3
5. Bathroom
6. CPD

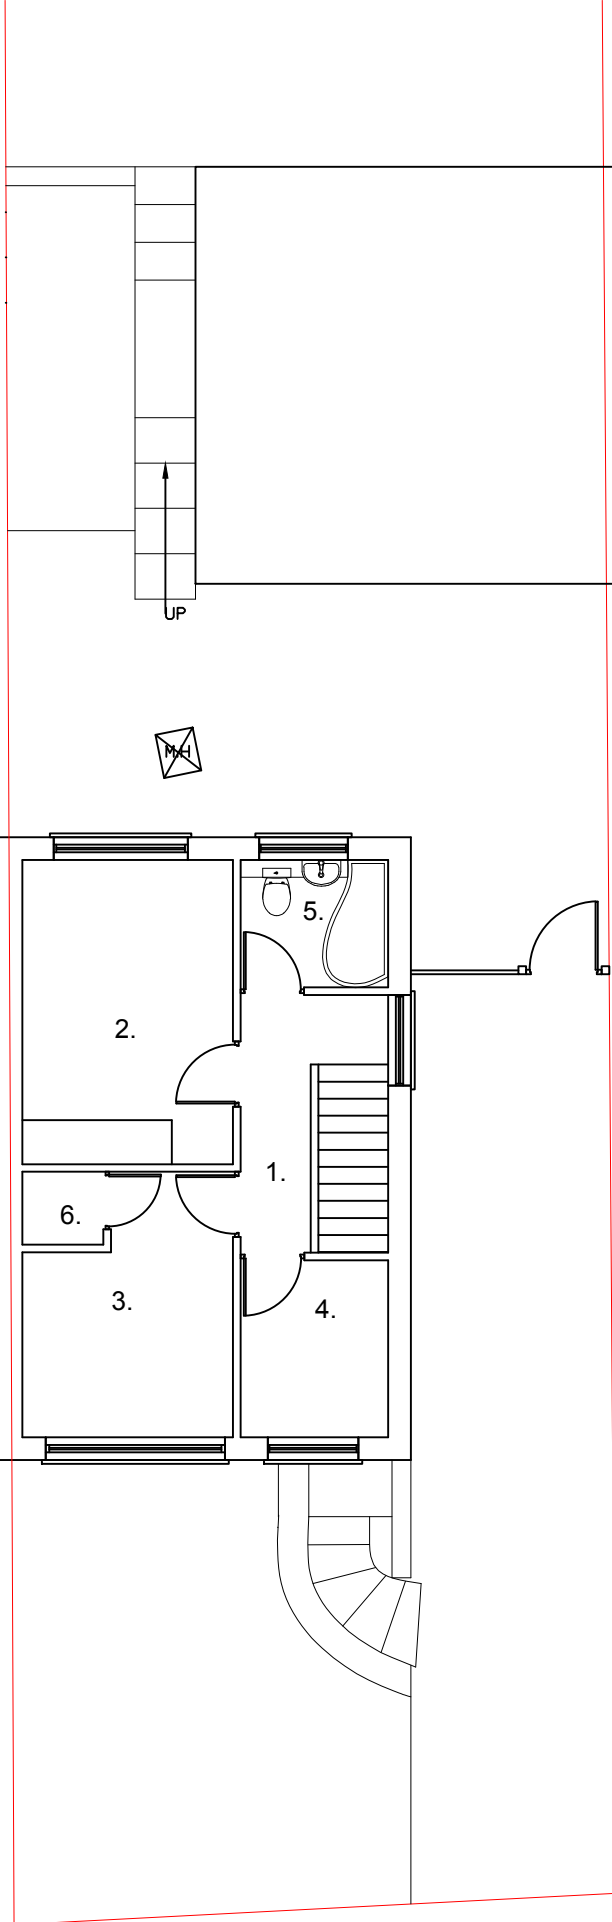


Existing First Floor Plan
Scale 1:100


Existing Roof Plan
Scale 1:100

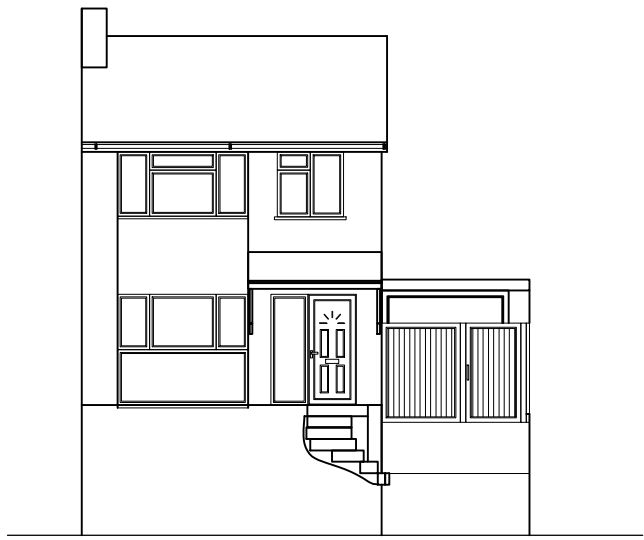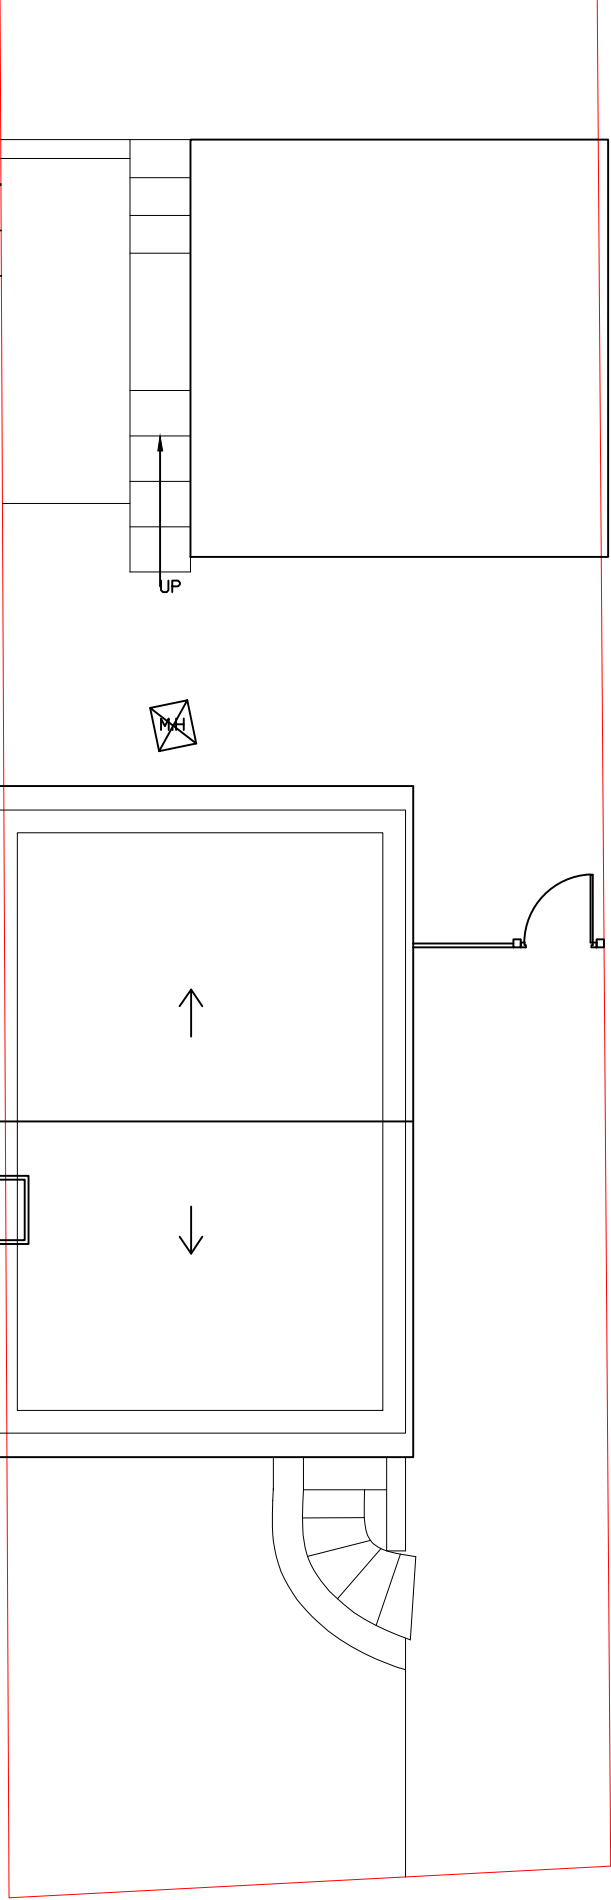


Existing Side Elevation
Scale 1:100

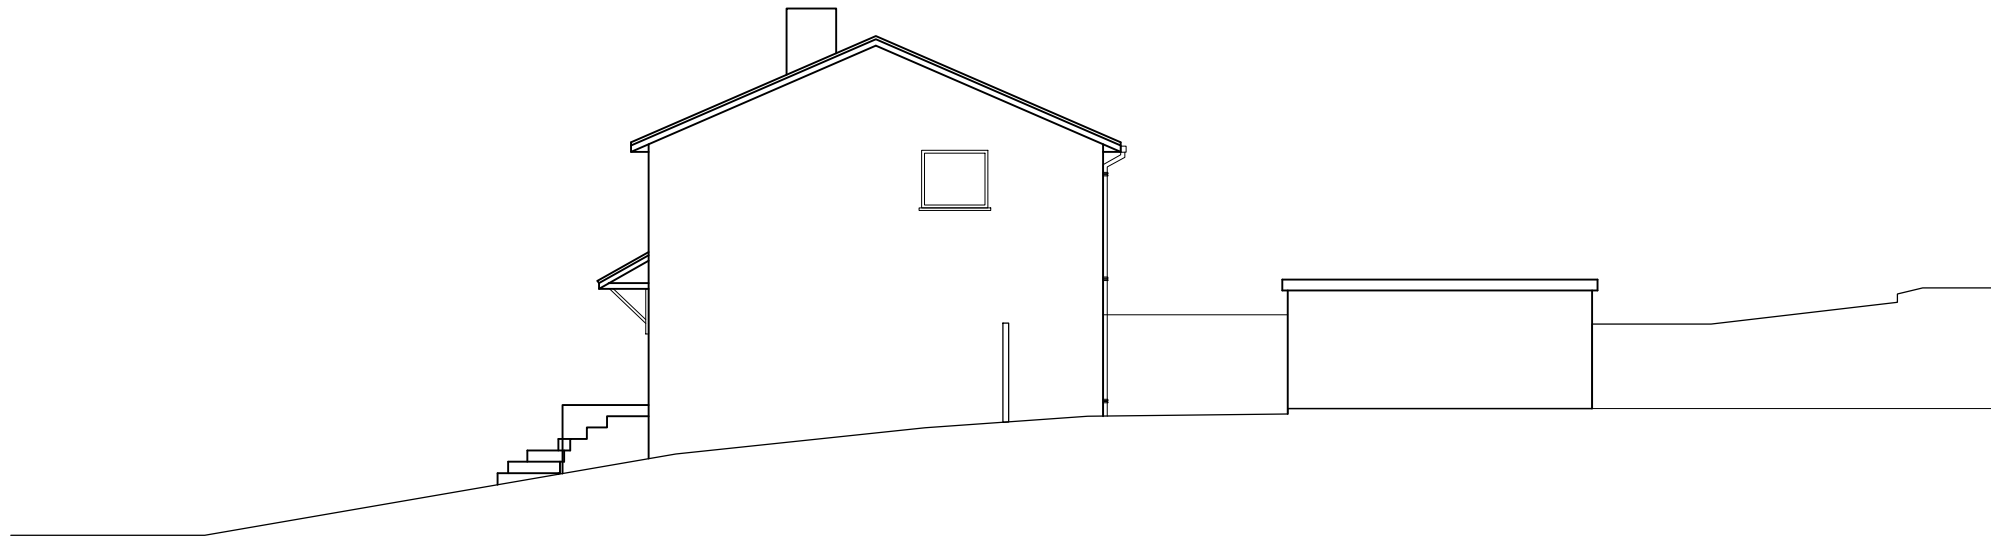



Existing Front Elevation
Scale 1:100

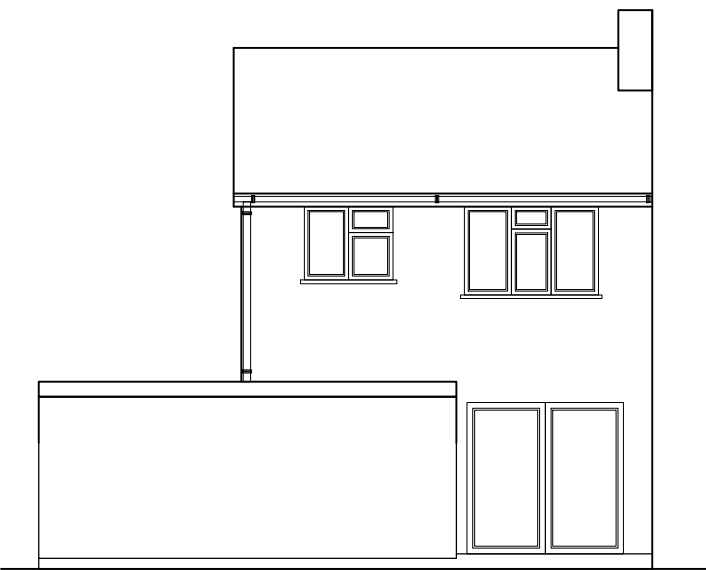


Existing Side Elevation
Scale 1:100

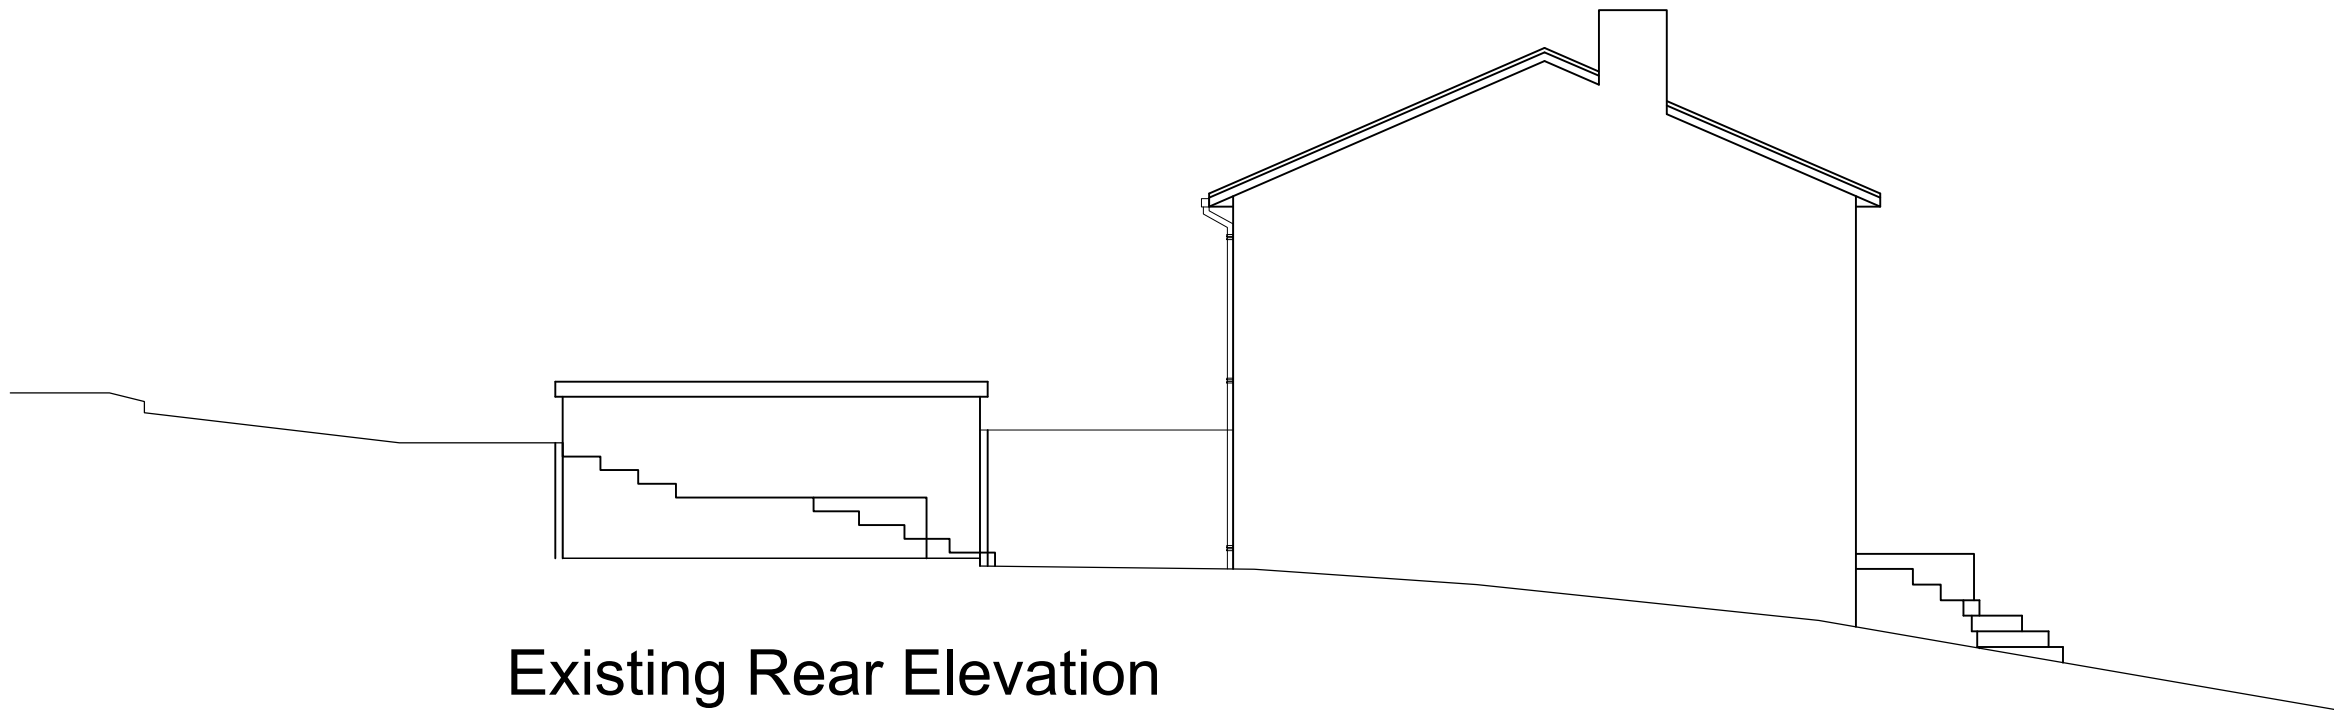

Existing Rear Elevation
Scale 1:100

  

Site Location Plan
Scale 1:1250

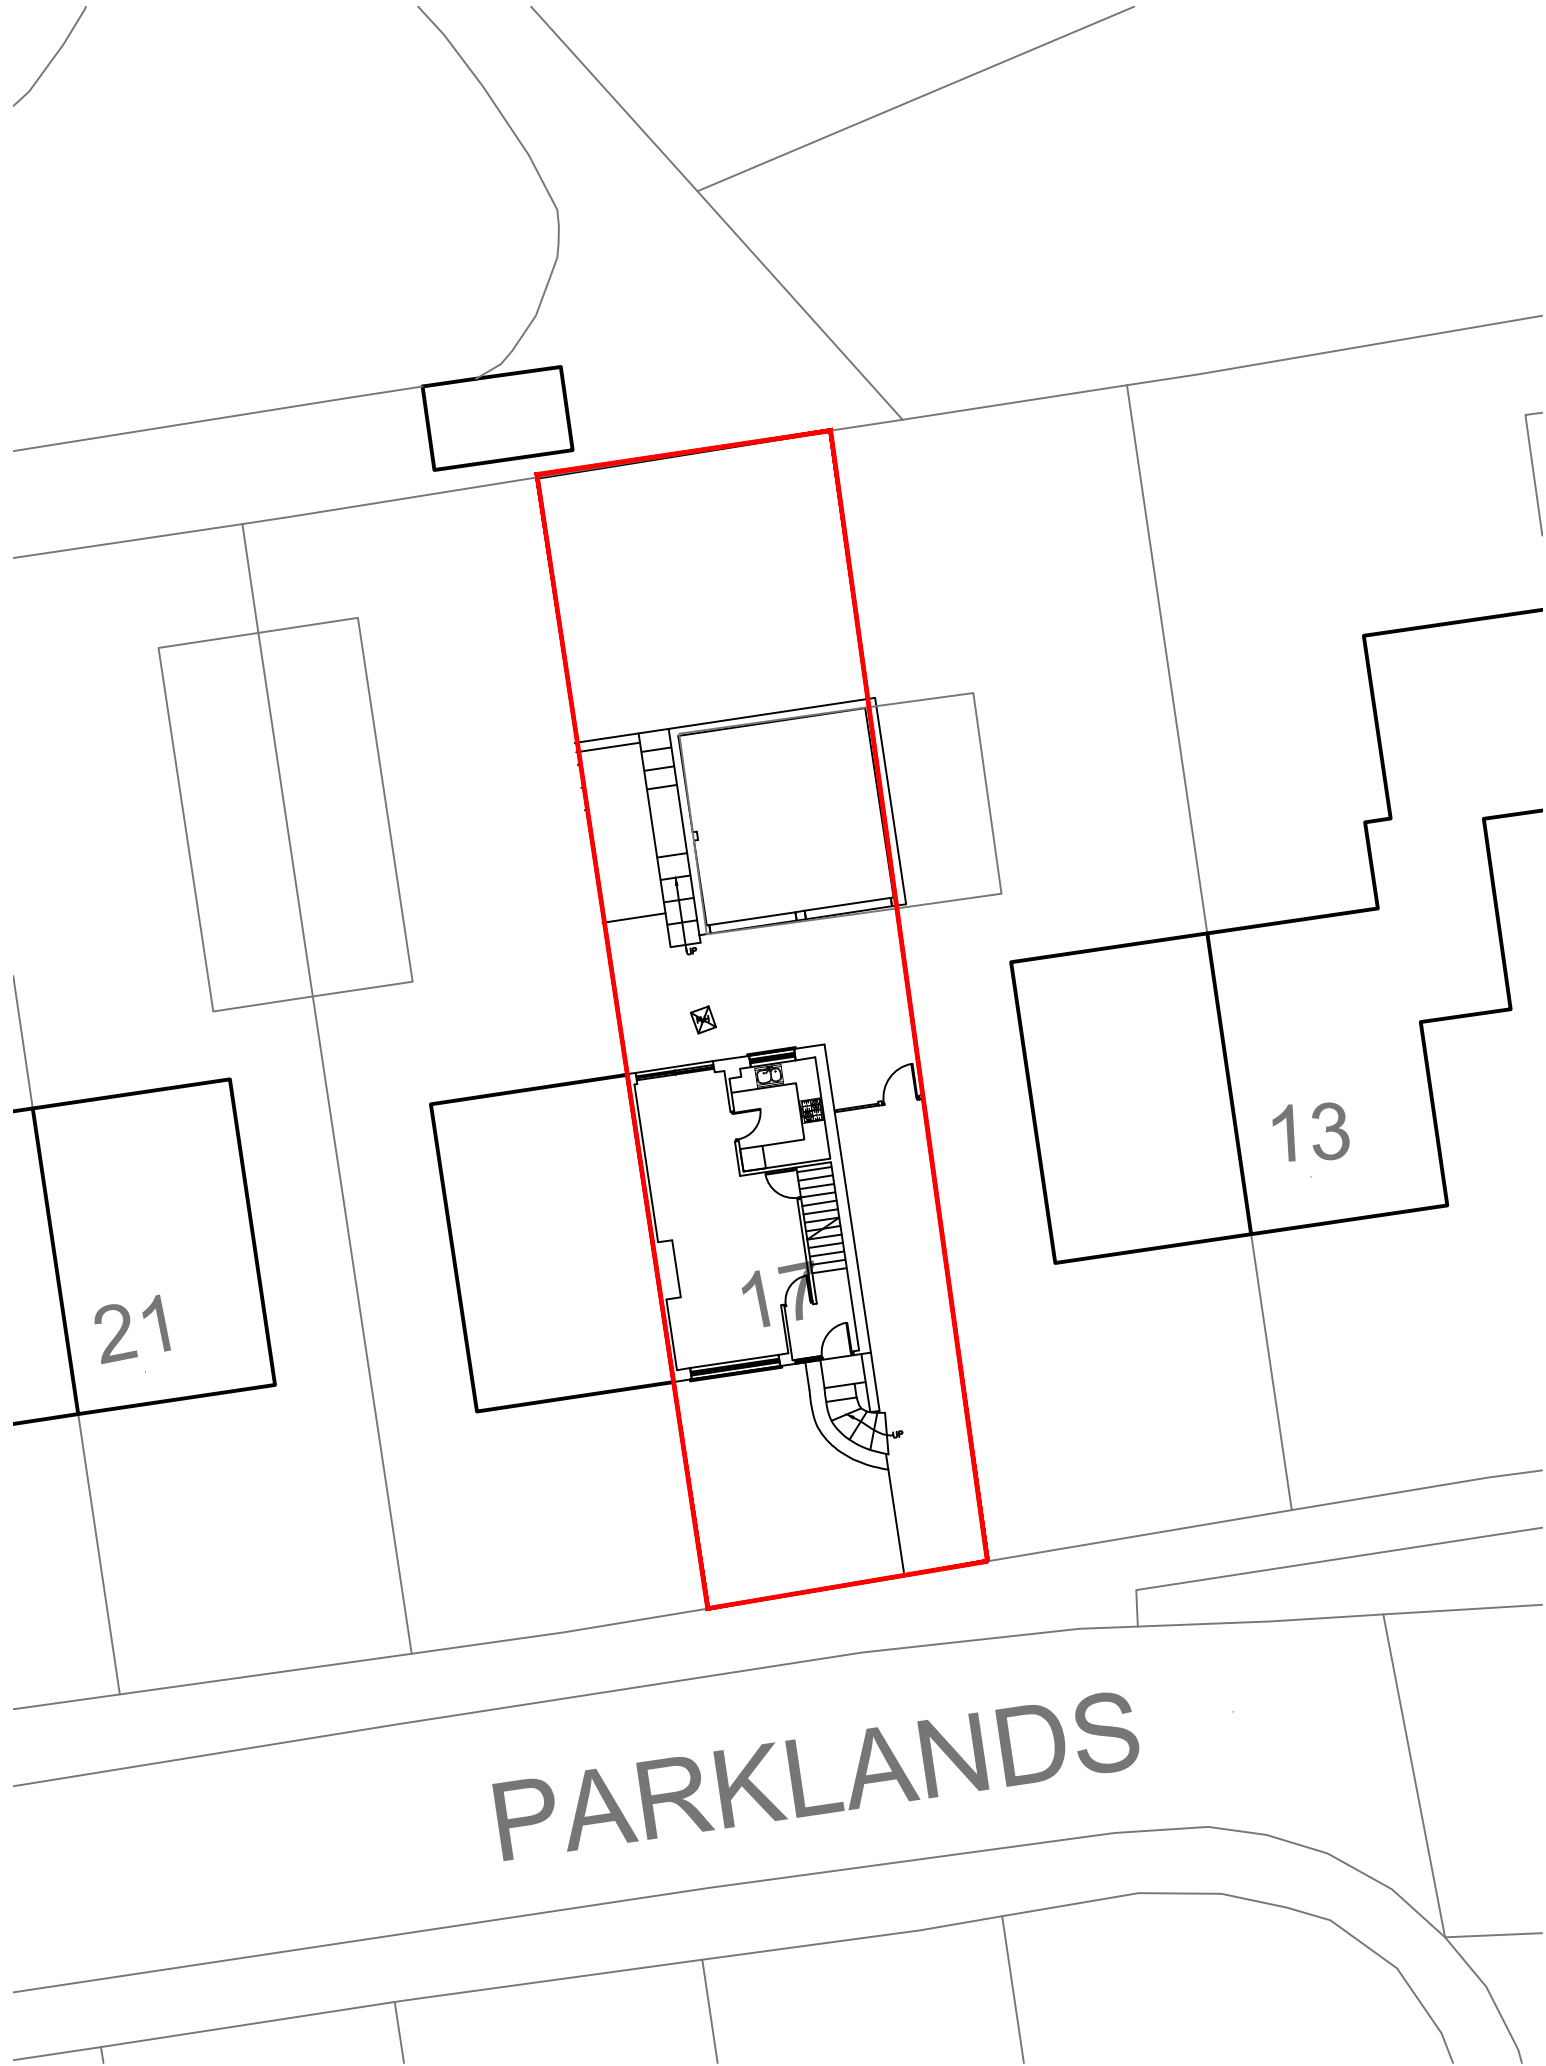

Existing Site Plan
Scale 1:200