

- GROUND FLOOR PLAN**
1. Porch
  2. Hallway
  3. Living Room
  4. Dining Room
  5. CPD
  6. Kitchen
  7. Utility
  8. WC/Bathroom
  9. Snug

Proposed Ground Floor Plan  
Scale 1:100

- FIRST FLOOR PLAN**
1. Landing
  2. Bedroom 1
  3. Bedroom 2
  4. Bedroom 3
  5. Bathroom
  6. CPD

Proposed First Floor Plan  
Scale 1:100


Proposed Roof Plan  
Scale 1:100




Proposed Side Elevation  
Scale 1:100




Proposed Side Elevation  
Scale 1:100

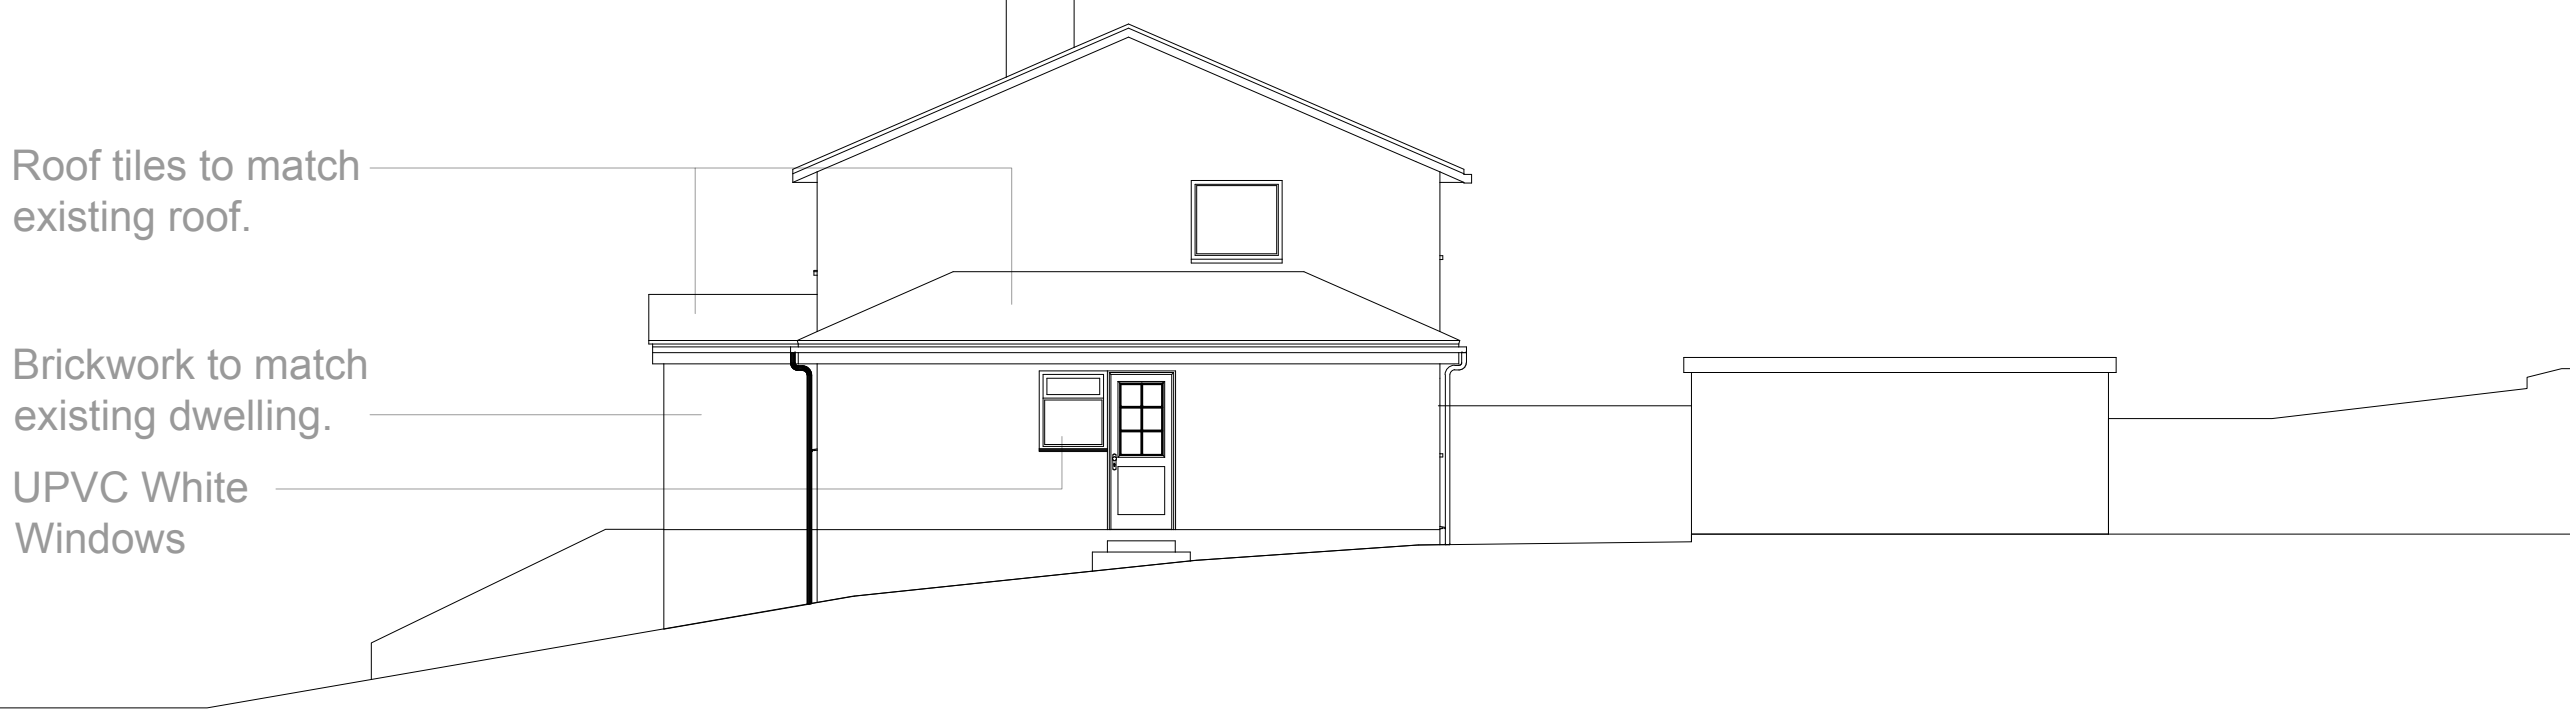


Proposed Front Elevation  
Scale 1:100

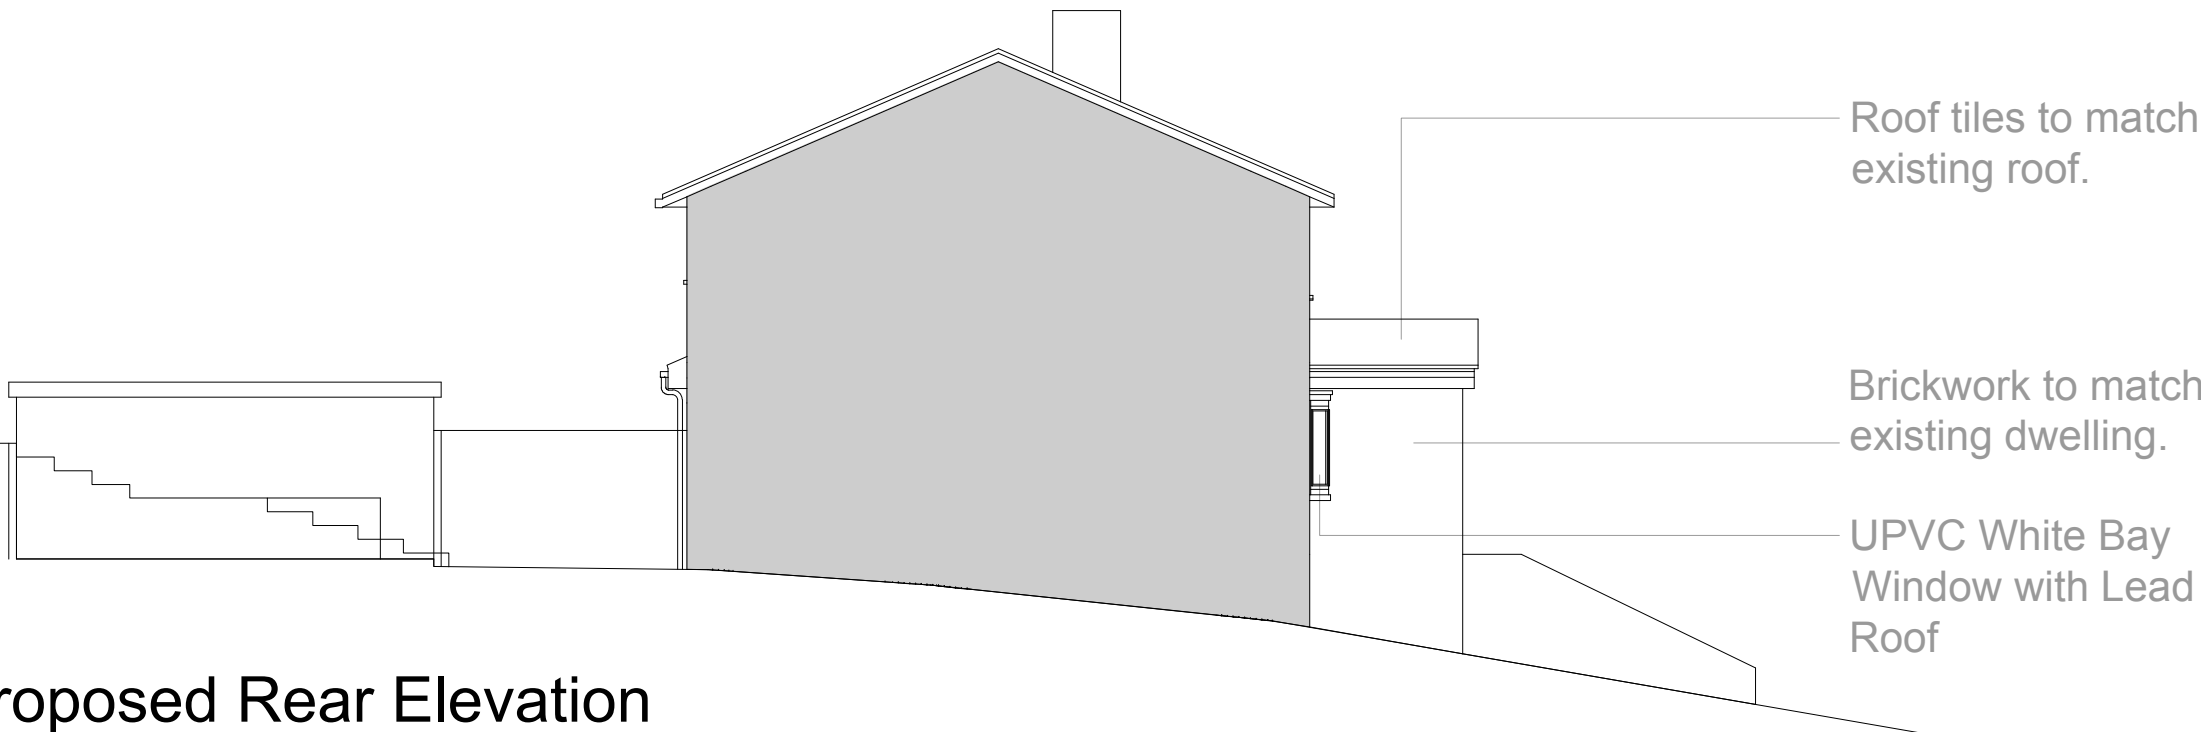

Proposed Rear Elevation  
Scale 1:100

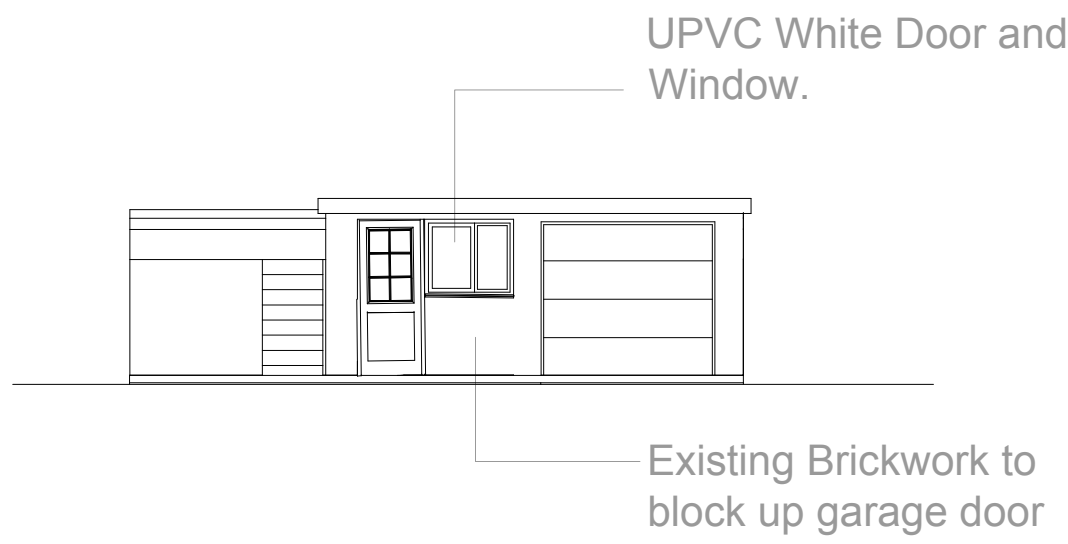

Proposed Front Elevation Garage  
Scale 1:100

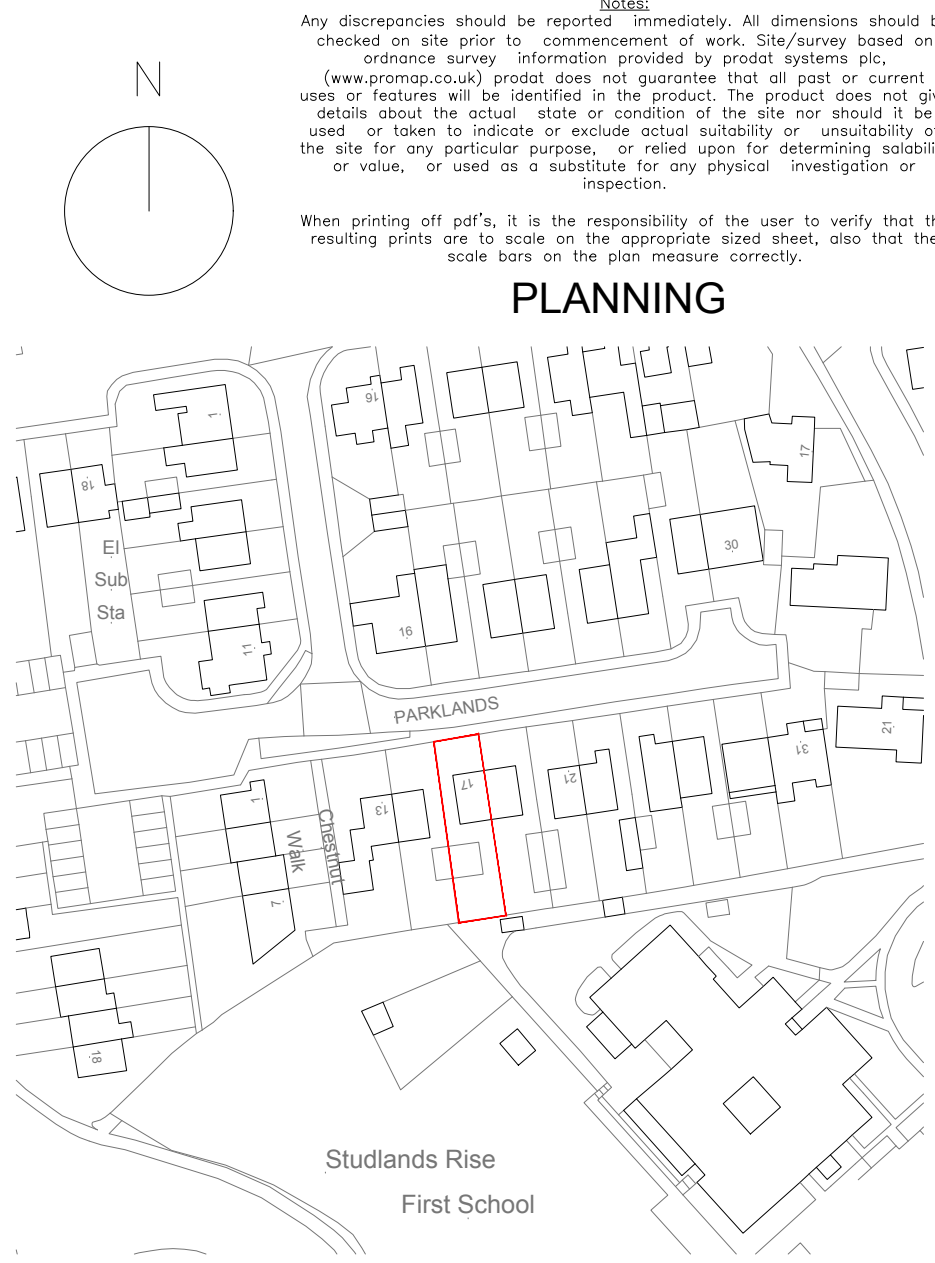

Site Location Plan  
Scale 1:1250



Existing Site Plan  
Scale 1:200

