




Ground Floor

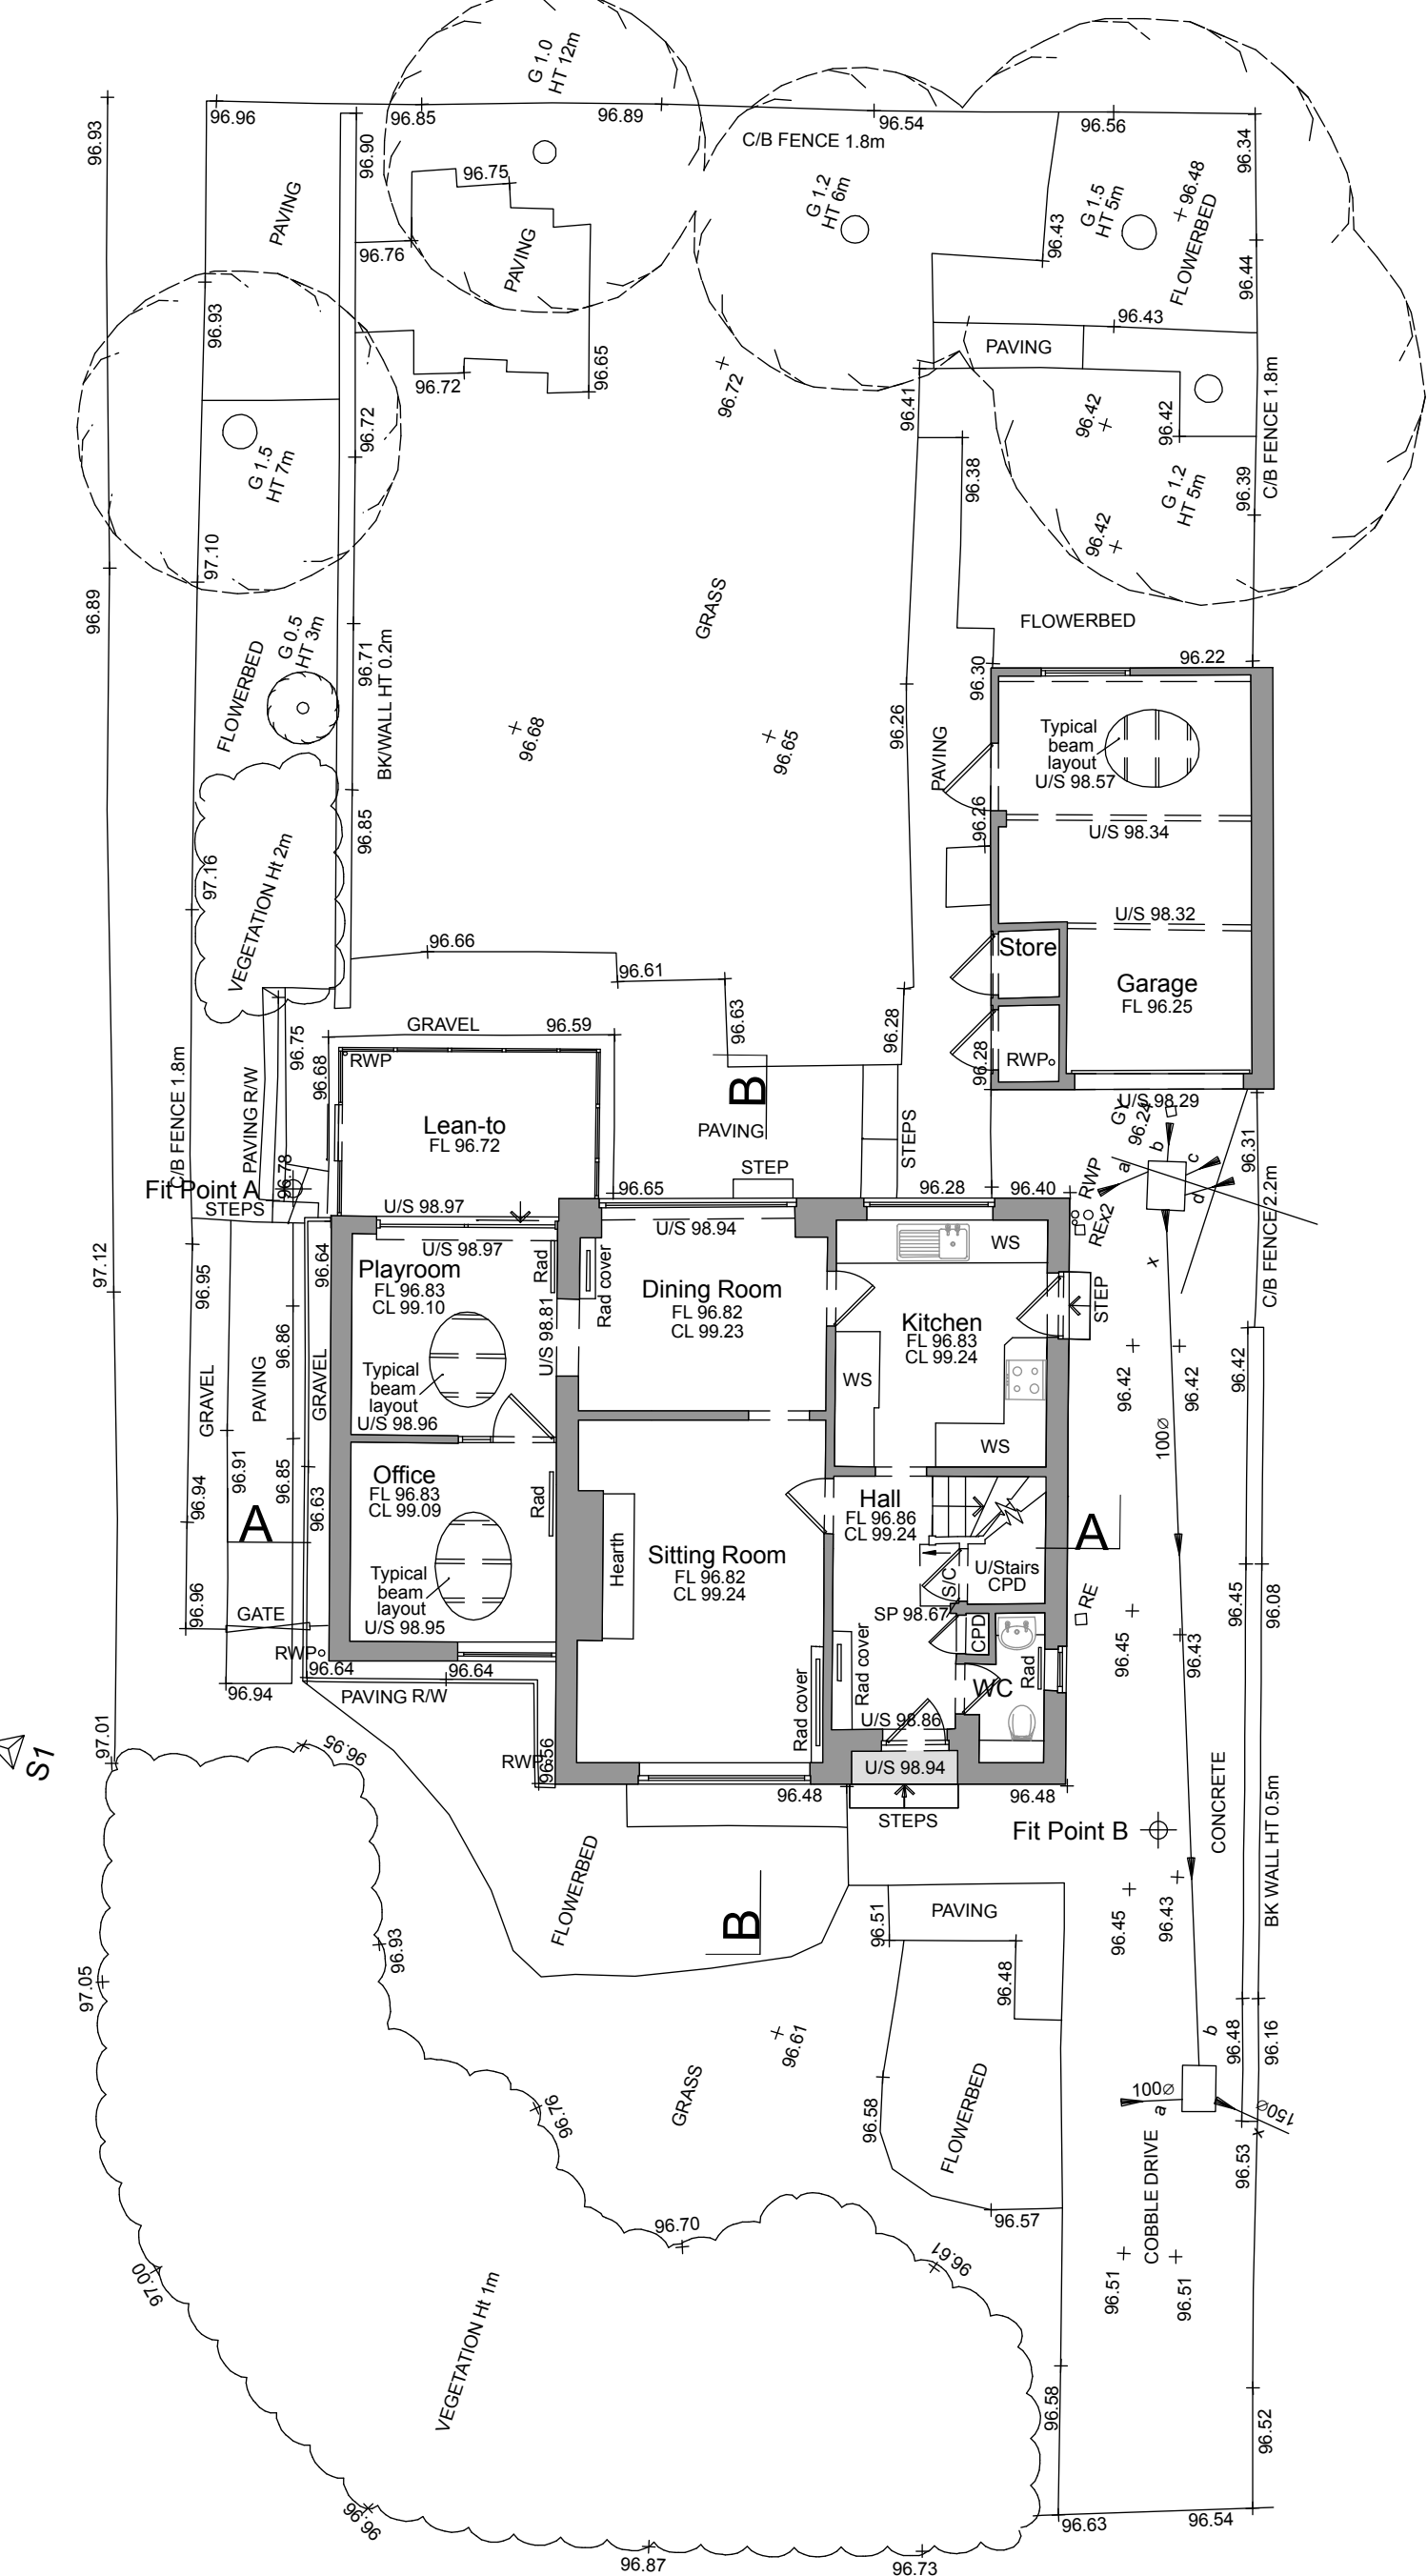

First Floor

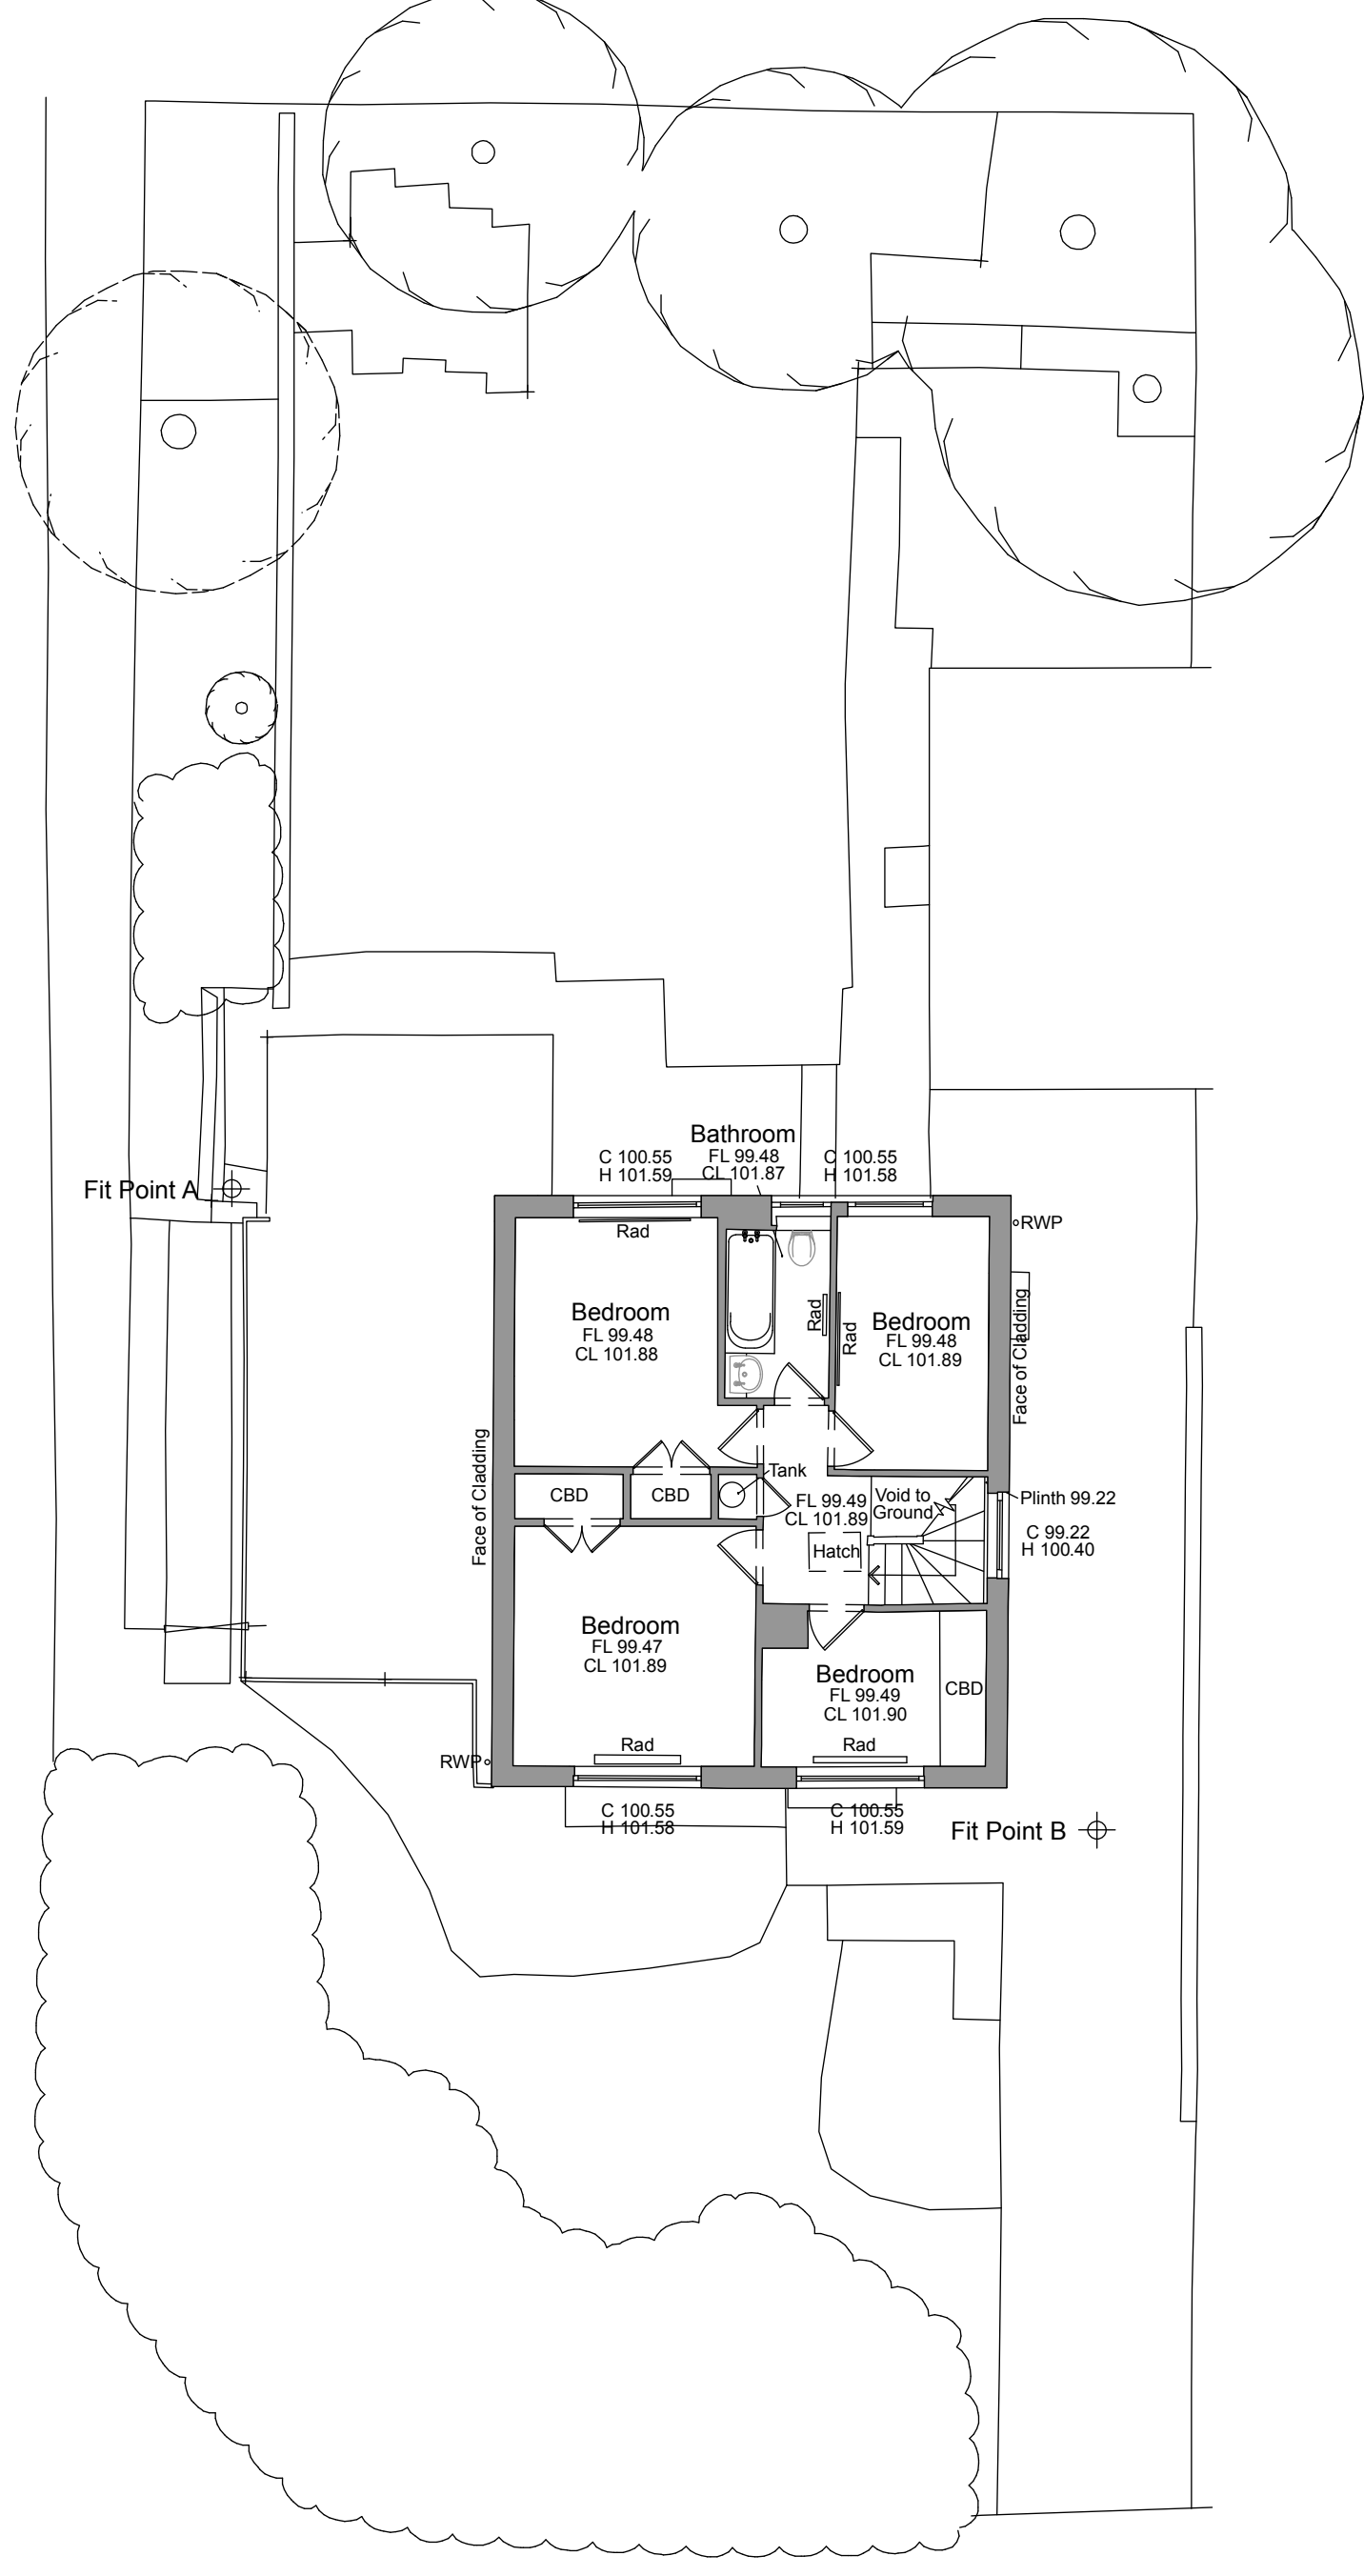

Roof Plan

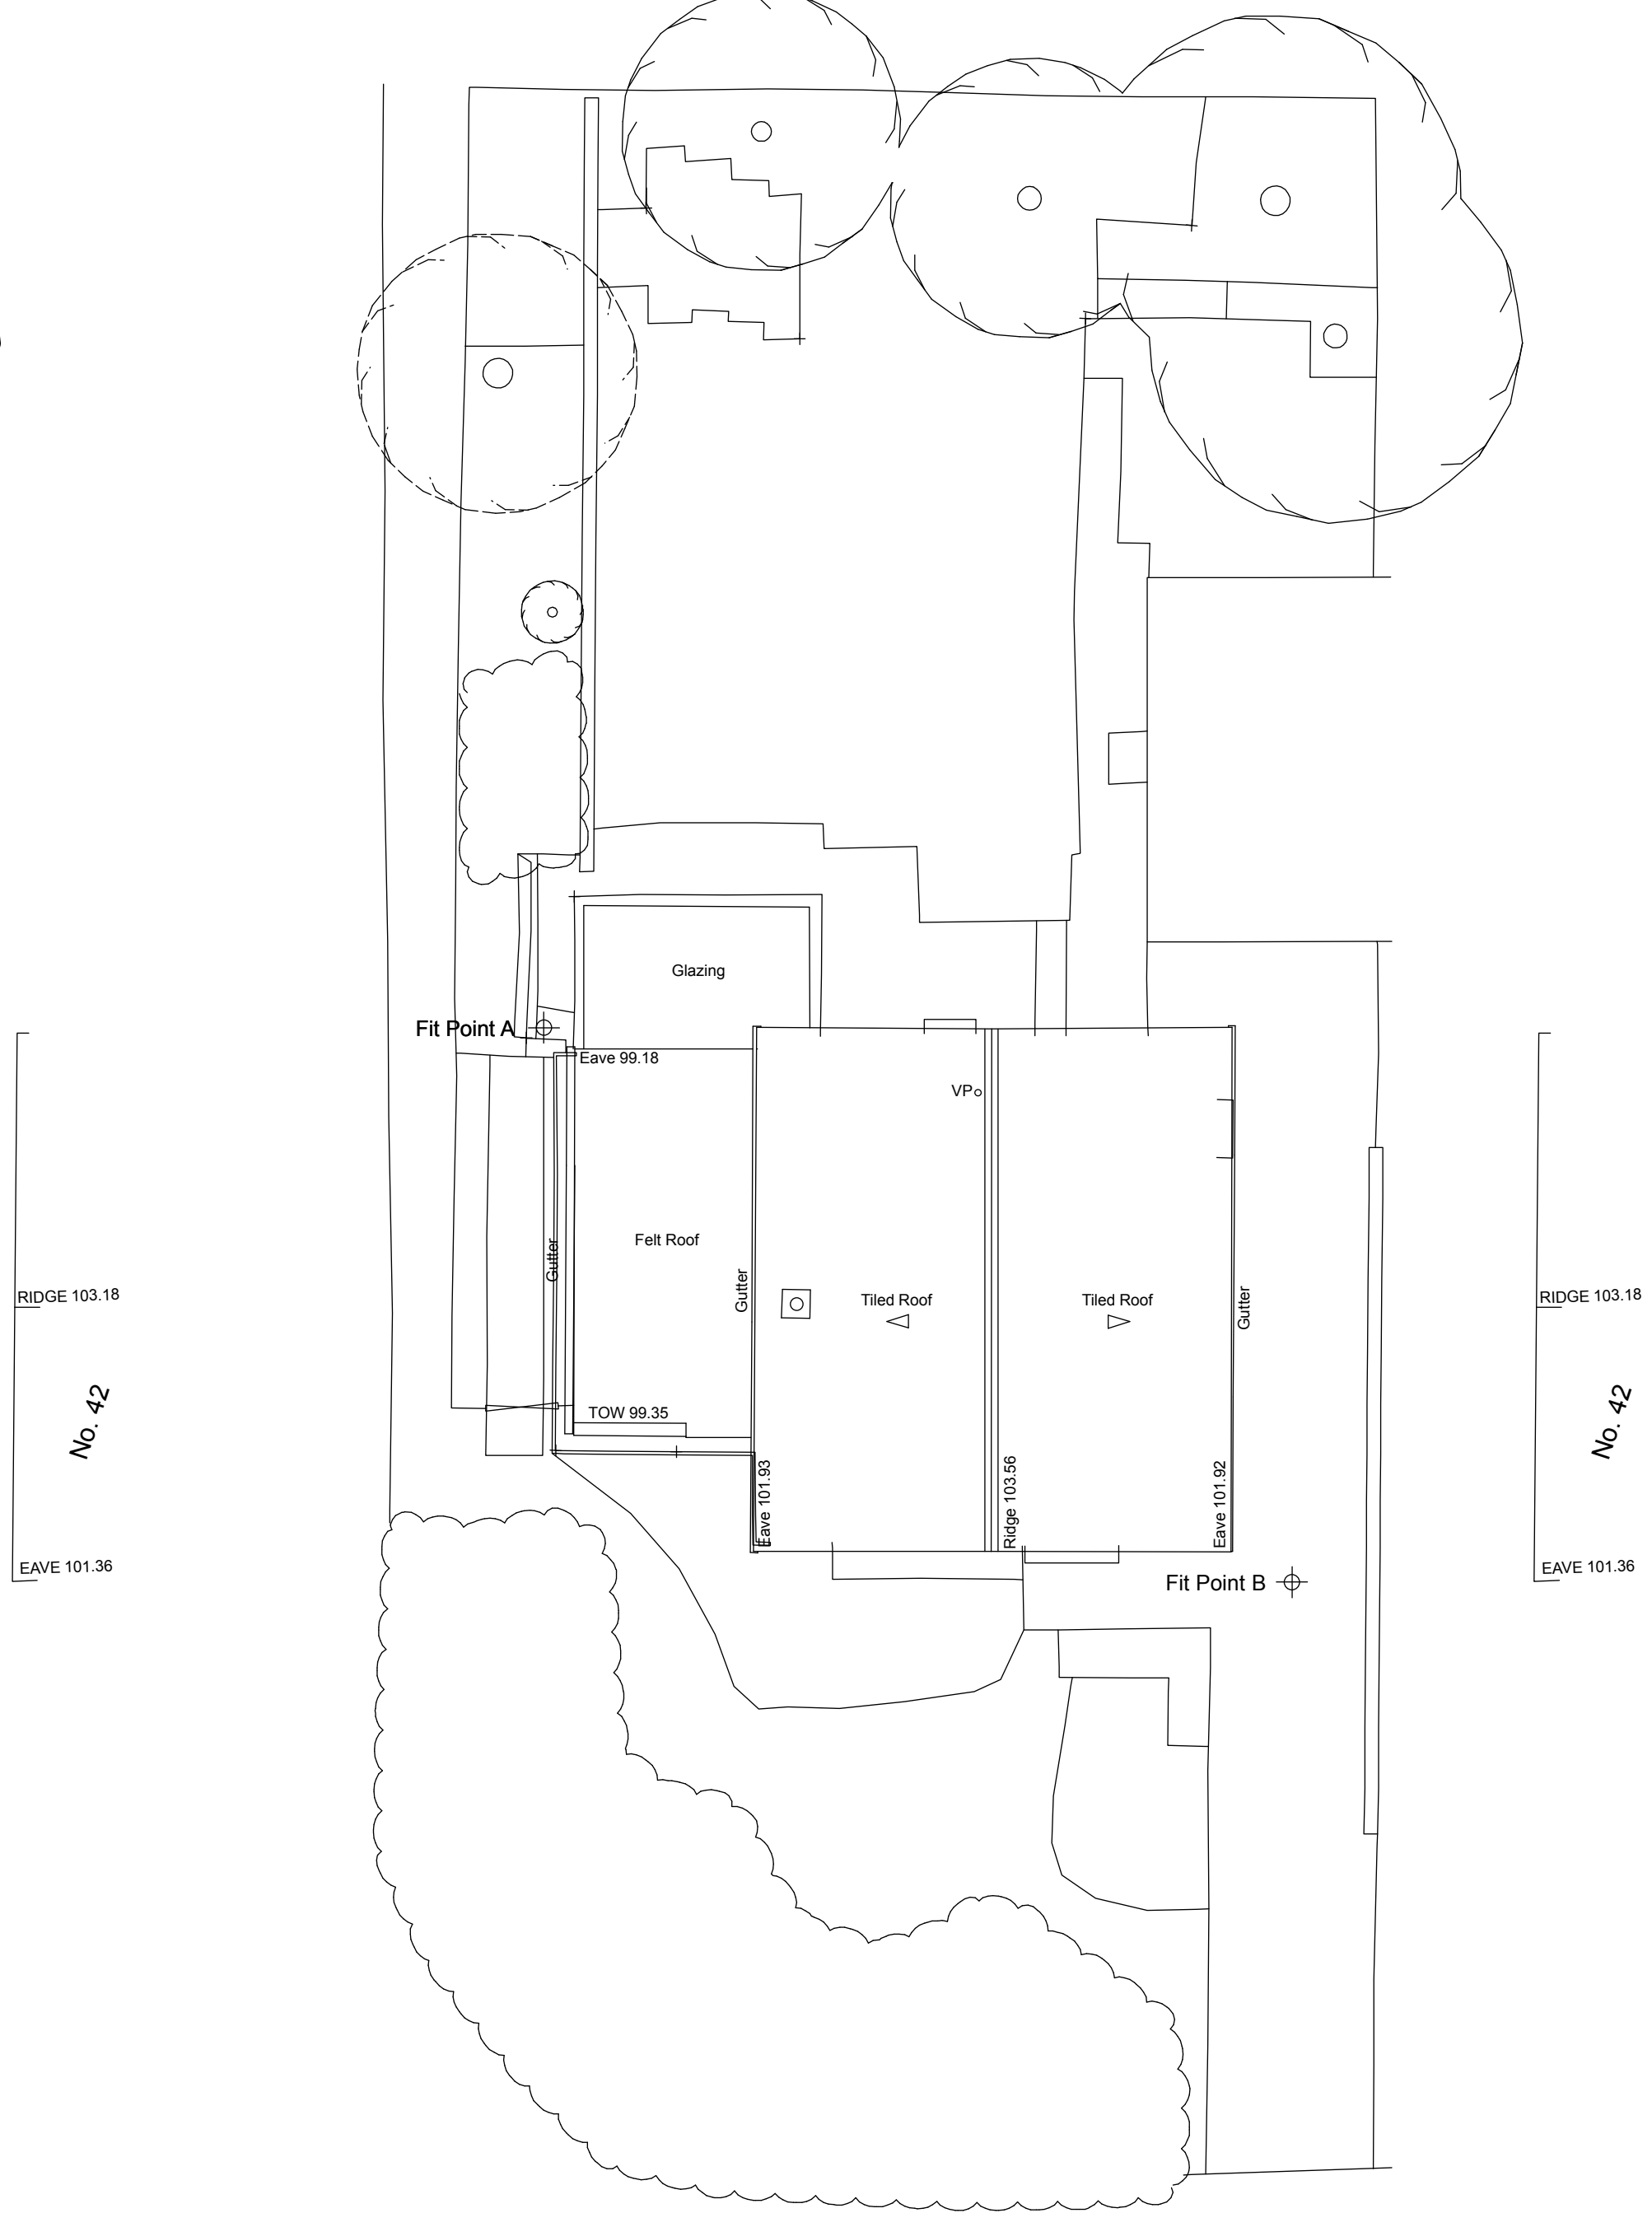

This drawing is a print and must not be scaled from without making reference to the accompanying scale bar. Any queries regarding dimensions must be taken up with Scoot / Studio Limited. All dimensions of existing buildings to be verified on site.



Revisions as bubbled.

Rev	Date	Comments

- Notes
- LEVELS BASED ON OS DATUM.
 - WINDOW CILL AND HEAD LEVELS MEASURED INTERNALLY.
 - SANITARY FITTINGS INDICATIVE ONLY.


Level abbreviations :

C	CILL LEVEL
CL	CEILING LEVEL
CP	CROWN LEVEL
CVL	COVER LEVEL
DH	DOOR HEAD LEVEL
FCL	FALSE/SUSPENDED CEILING LEVEL
FL	FLOOR LEVEL
H	HEAD LEVEL
SCL	STRUCTURAL CEILING LEVEL
SP	SPRING LEVEL
TOW	TOP OF WALL LEVEL
U/S	UNDER SIDE


General abbreviations :

AB	AIR BRICK
ACU	AIR-CON UNIT
CBD	CUPBOARD
DP	DOWN PIPE
GY	GULLY
IC	INSPECTION COVER
MH	MANHOLE
Rad	RADIATOR
RC	RADIATOR COVER
RE	RODDING EYE
RS	ROLLER SHUTTER
RWP	RAIN WATER PIPE
S/B	SLOPING BEAM
S/C	SLOPING CEILING
Sdp	SOIL PIPE
SVP	SOIL VENT PIPE
→	STEP UP
VP	VENT PIPE
WS	WORK SURFACE
>	FALL IN ROOF


West Elevation

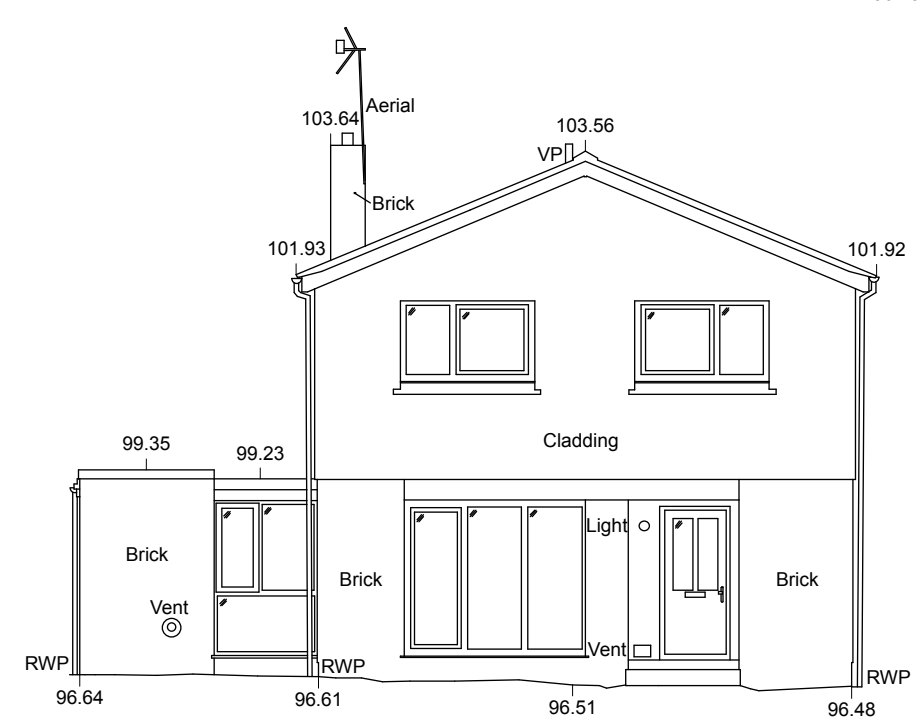


South Elevation

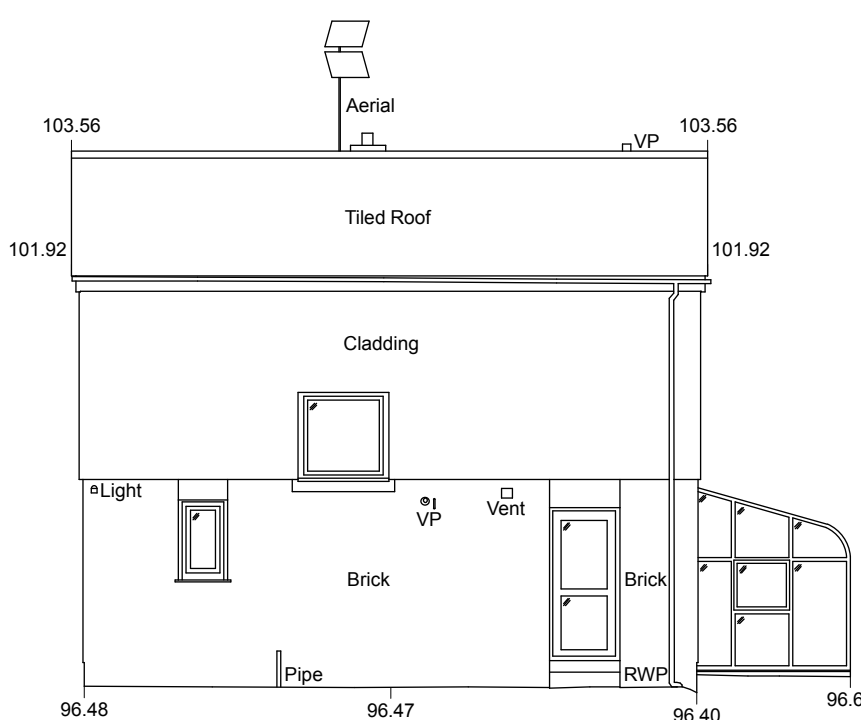


East Elevation

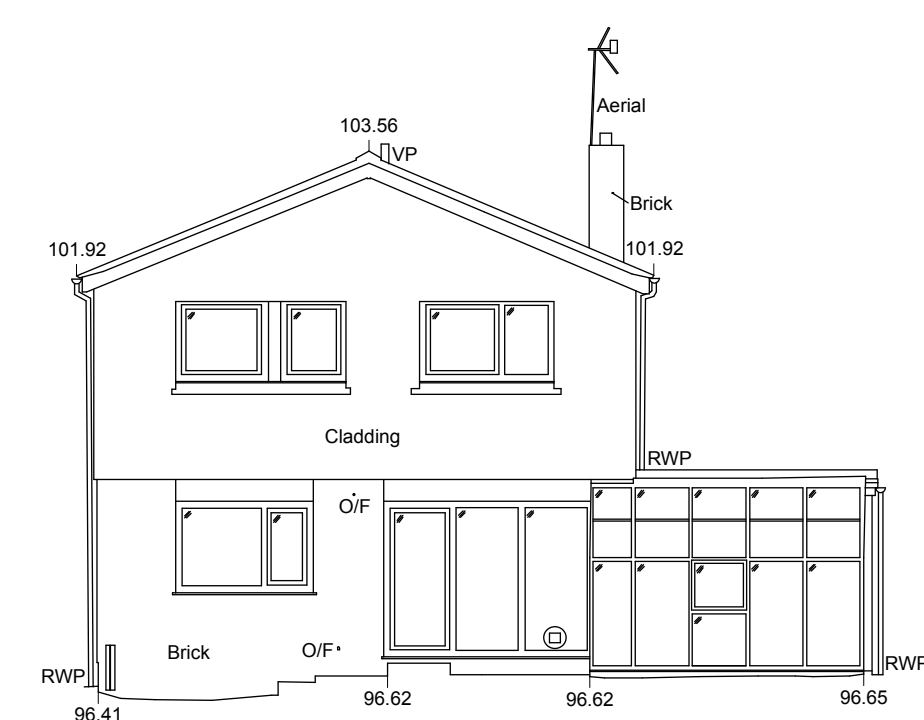


North Elevation

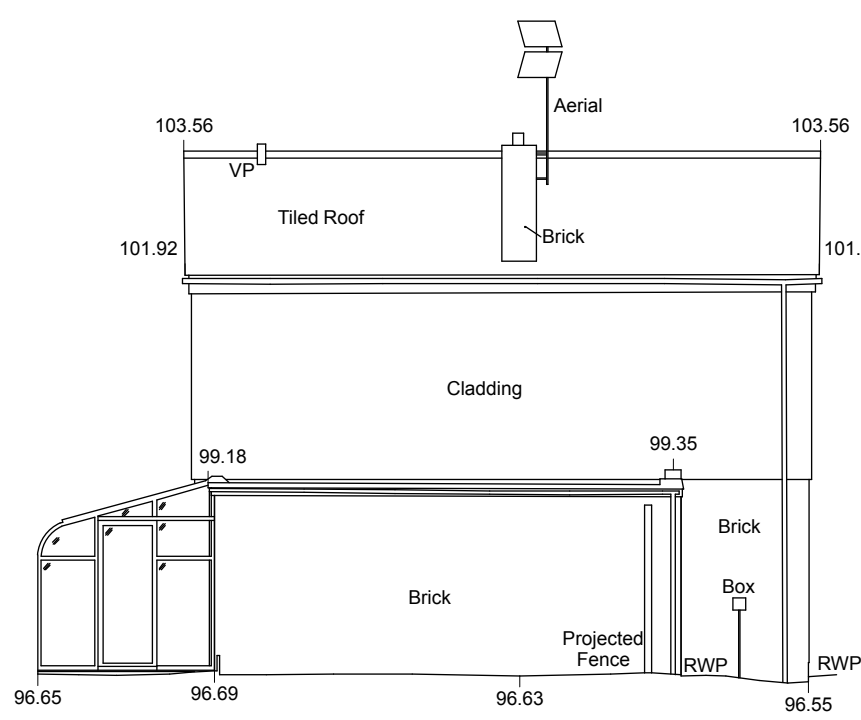

Section A-A

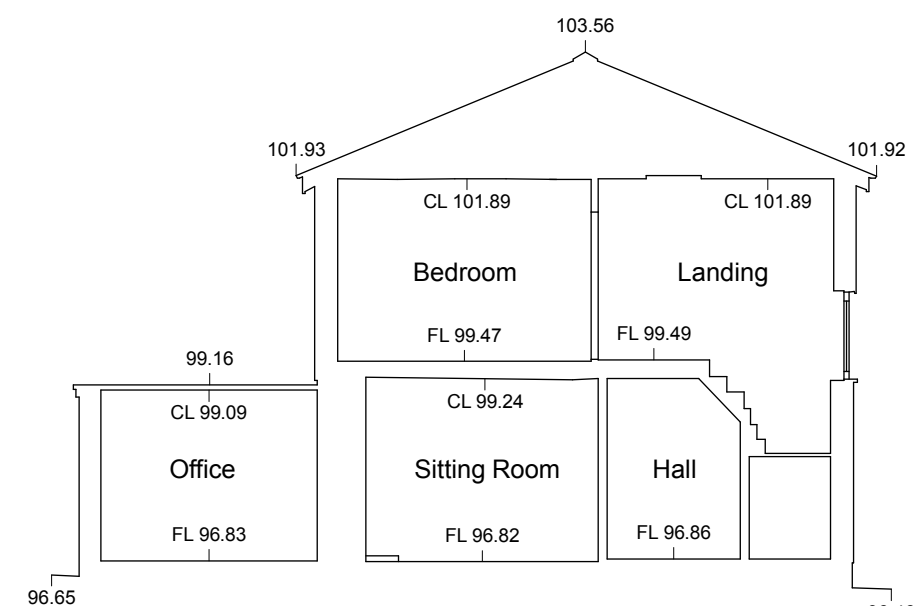

Section B-B

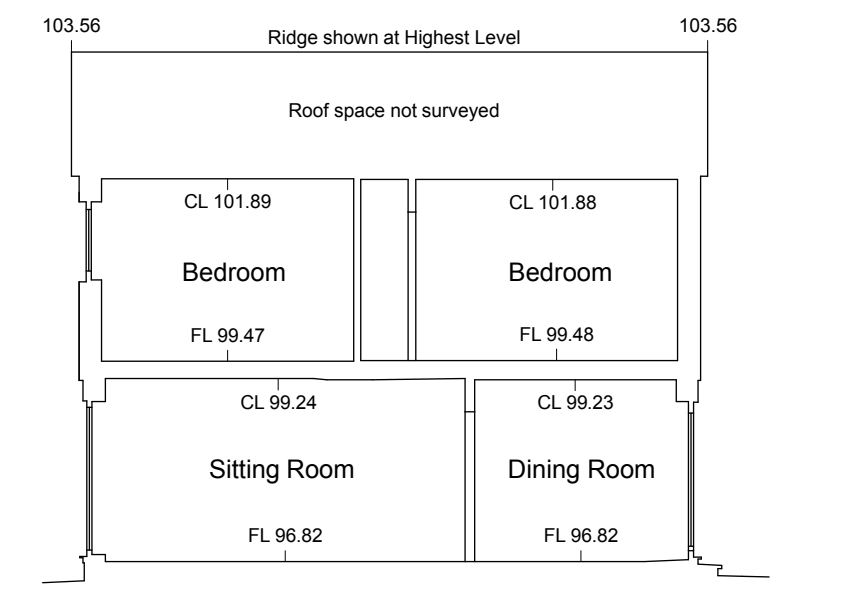

Scoot / Studio

Studio 2, 27-28 Sun Street, Hitchin, Herts SG5 1AH
info@scootstudio.com
Tel: 07970044278 / 01462420786

STATUS	PLANNING
CONTRACT	44 Brandles Road, Letchworth, Herts, SG6 2JB
DRAWING TITLE	Existing Layouts, Elevations & Sections
SCALE	1:100
DATE	FEB 26
DRAWN BY	CJB Survey + JS
CHECKED	JS
PROJECT CODE	BRAN