


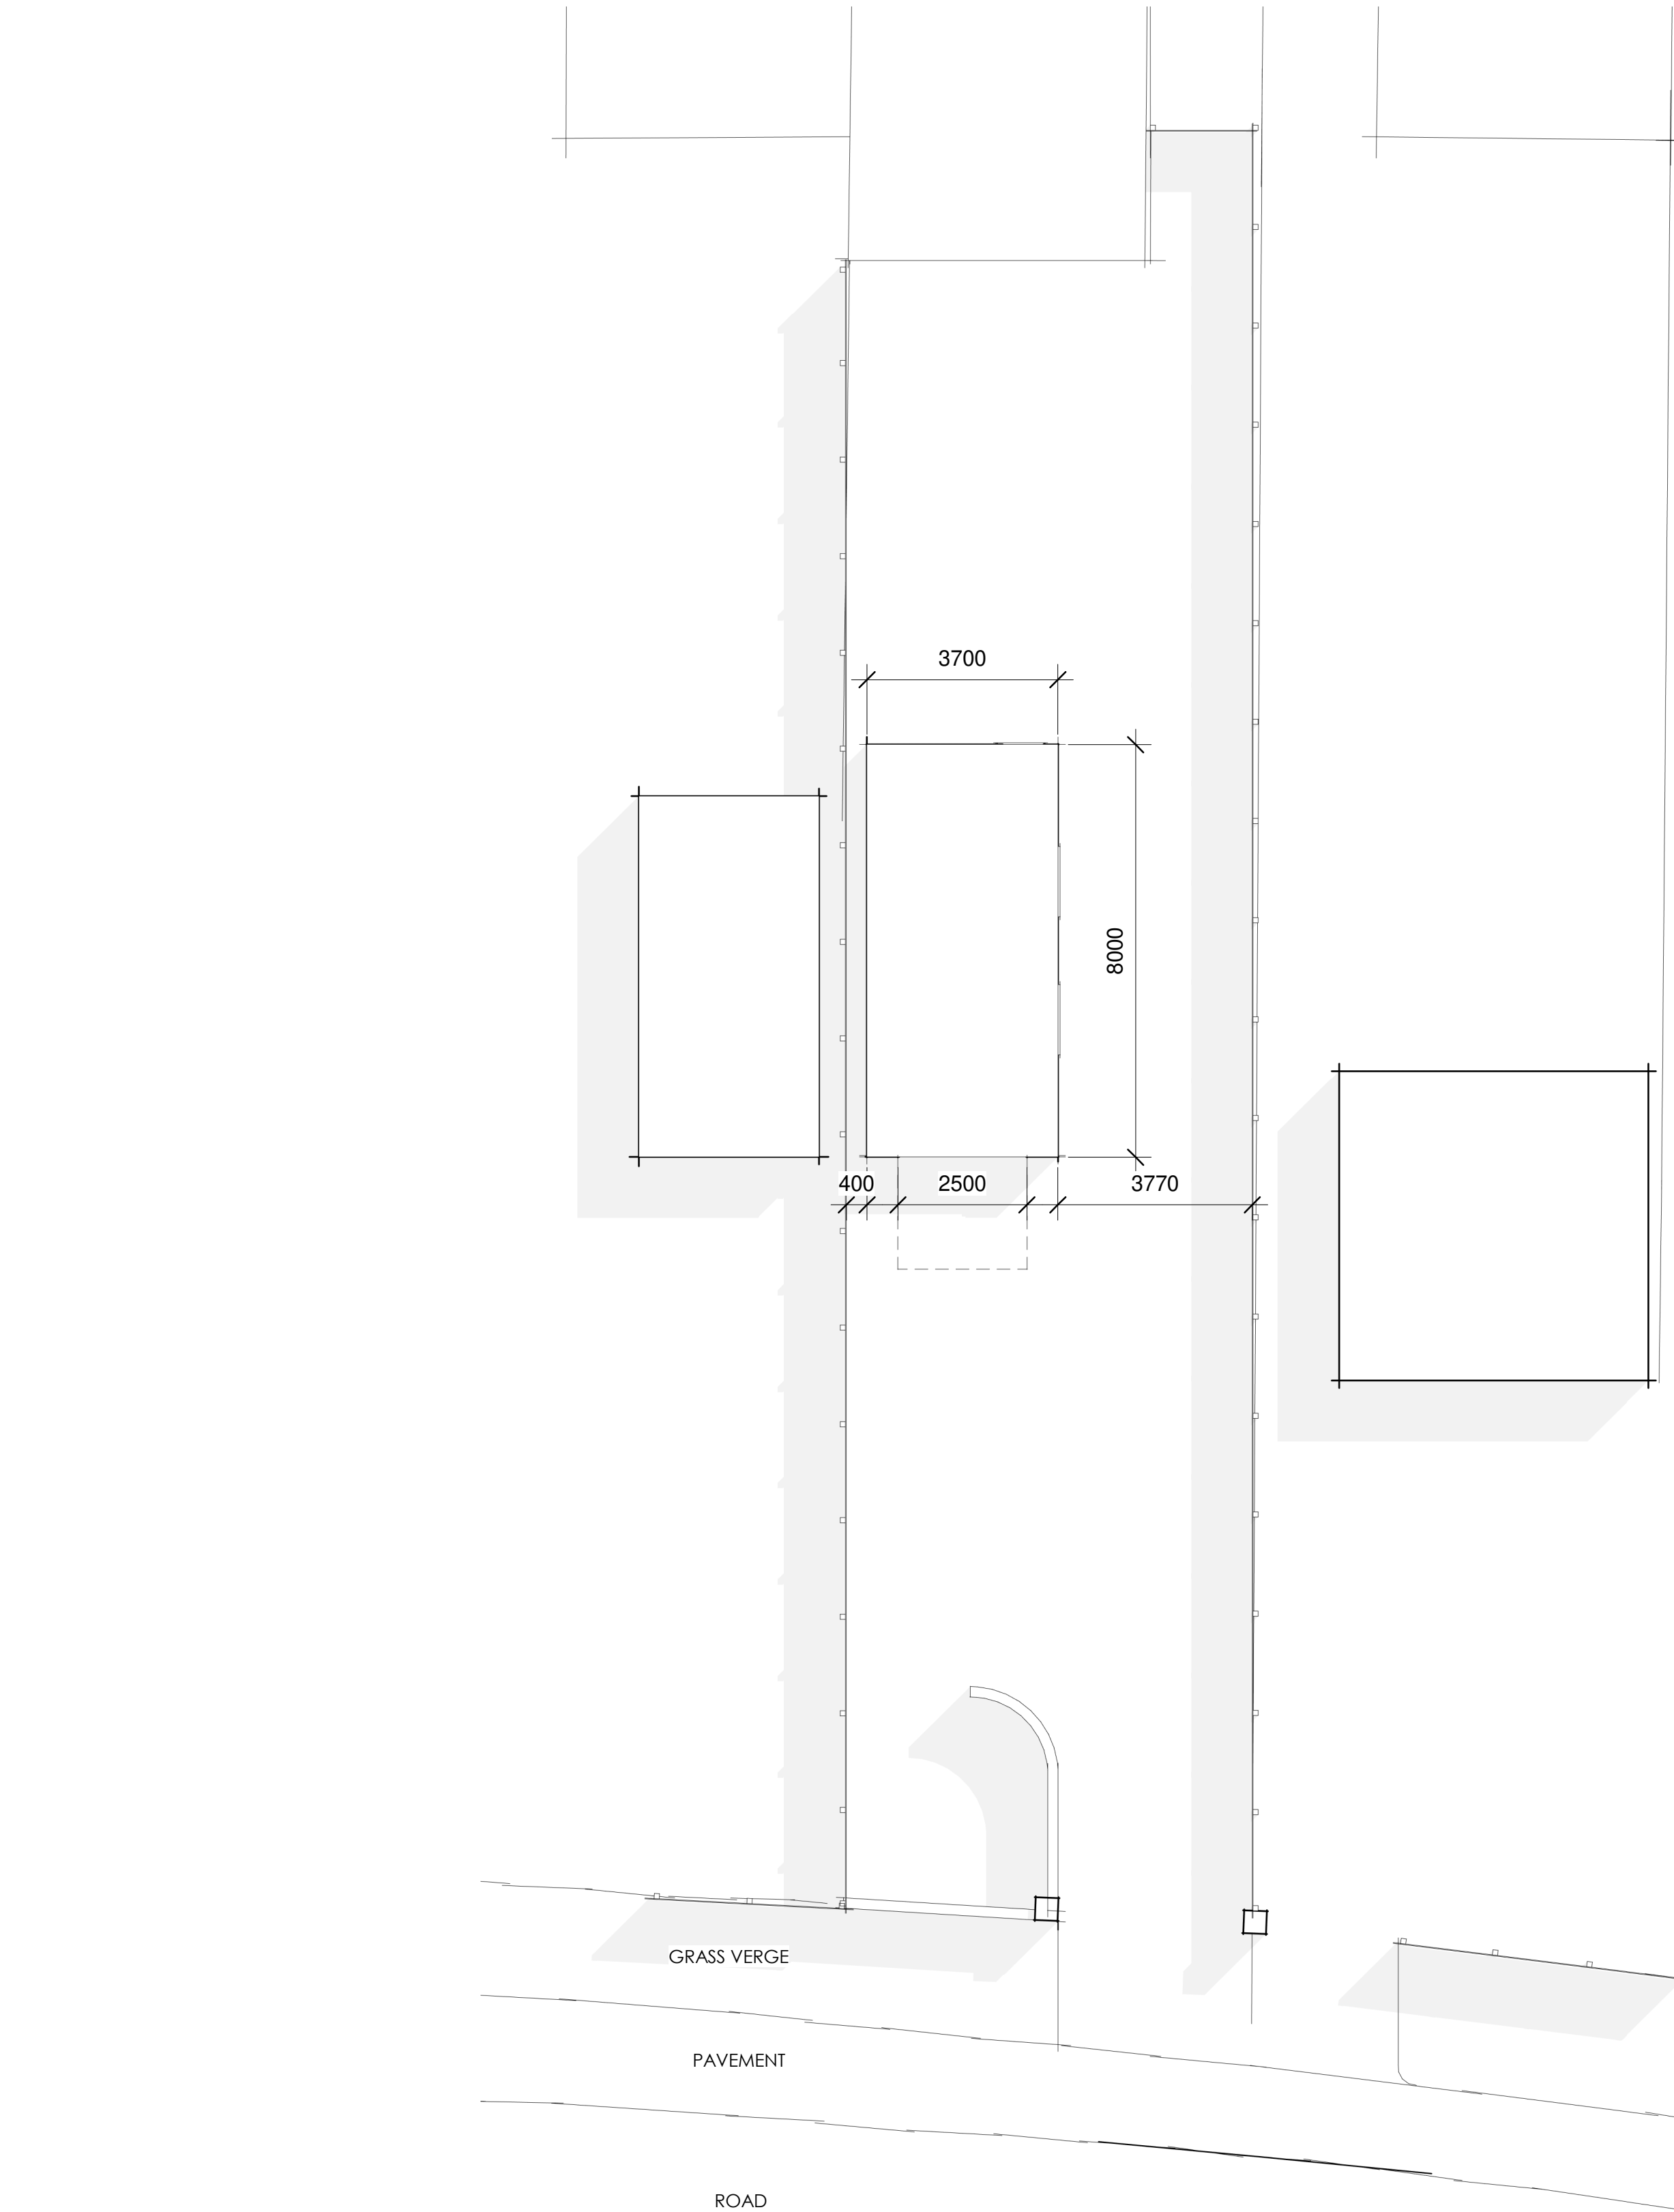
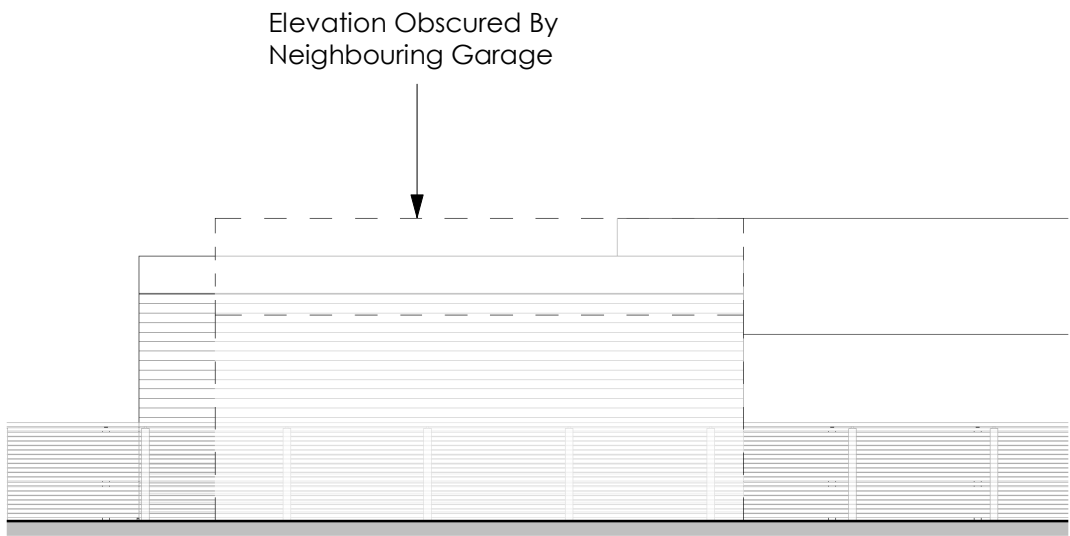


 


Proposed Site Plan
1 : 100

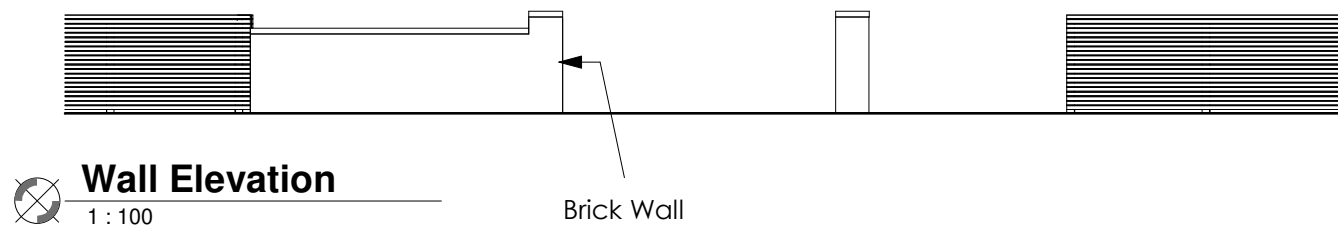


3 - North Elevation
1 : 100

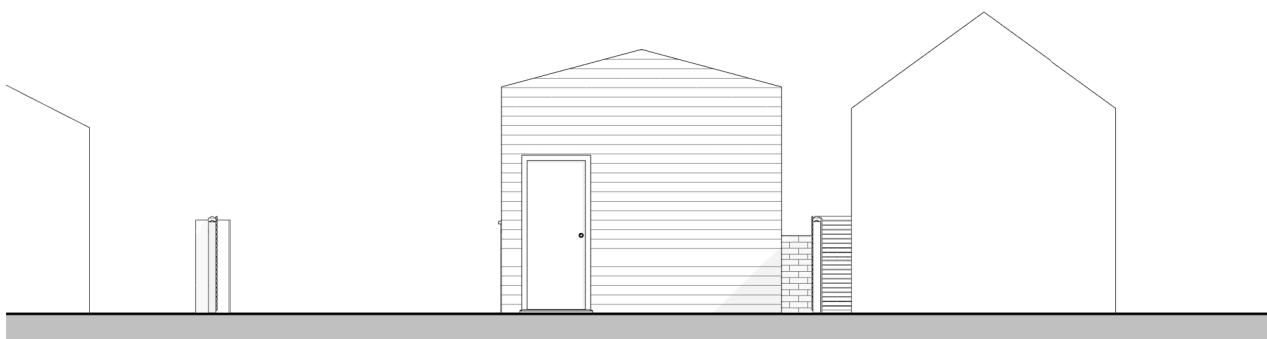

4 - East Elevation
1 : 100

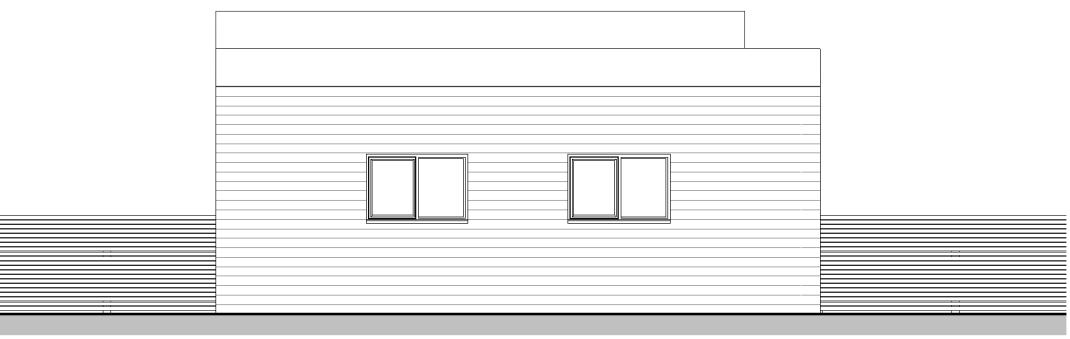


2 - South Elevation
1 : 100

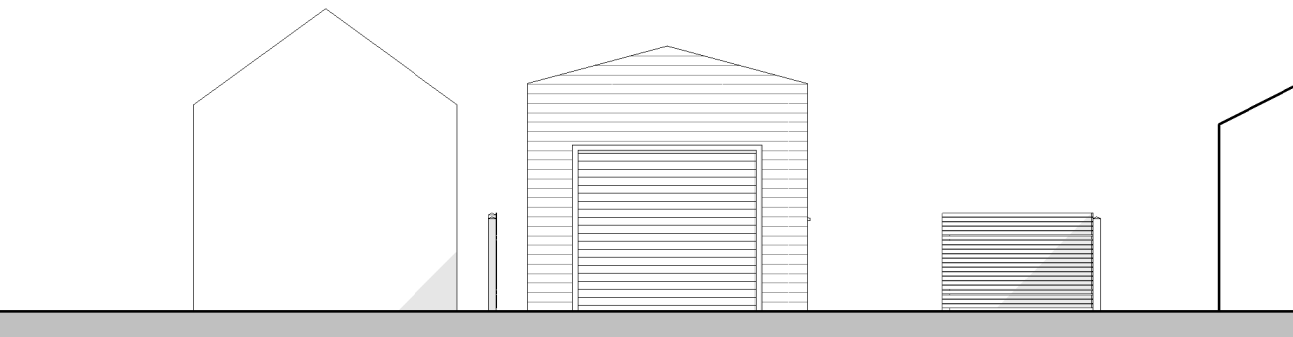

5 - West Elevation
1 : 100

PLANNING

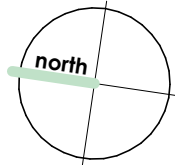

Job Number

2851

Revisions



RIBA Chartered Architects

studio@whiteboxarchitecture.com
www.whiteboxarchitecture.com

Knutsford, Cheshire 01565 754 500

Heswall, Wirral 0151 342 0591

Proposed Plans and Elevations

Date	Drawn	Checked
04/03/26	RS	IS
Drawing number	Revision	