

H3G & BTEE 12No. LDF5-50 FEEDERS & BTEE 1No. MULTIMODE HYBRID CABLE TO BE REMOVED.
PROPOSED BTEE 6No. AVA5-50 FEEDERS & 3No. SINGLE MODE FIBRE & 3No. 8 CORE DC CABLES TO BE
INSTALLED. EXISTING & PROPOSED CABLE MANAGEMENT TO BE UTILIZED FOR PROPOSED UPGRADE

PROPOSED BTEE 3No. AHPMDB 700/800 RRU I.D. No. EQU200000000595925,
EQU200000000595926 & EQU200000000595927 TO BE INSTALLED ON EXISTING
GRILLAGE BEAM USING PROPOSED UNISTRUT FRAMES (1No. PER SECTOR)

PROPOSED BTEE 3No. AHEGG 1800/2100 RRU I.D. No. EQU200000000595922,
EQU200000000595923 & EQU200000000595924 TO BE INSTALLED ON EXISTING
GRILLAGE BEAM USING PROPOSED UNISTRUT FRAMES (1No. PER SECTOR)

PROPOSED BTEE 3No. ARHA 2600 RRU I.D. No. EQU200000000595928,
EQU200000000595929 & EQU200000000595930 TO BE INSTALLED ON EXISTING
GRILLAGE BEAM USING PROPOSED UNISTRUT FRAMES (1No. PER SECTOR)

BTEE 3No. MK2 BOB I.D.No. EQU200000000595931, EQU200000000595932 &
EQU200000000595933 TO BE INSTALLED ON EXISTING GRILLAGE BEAM
USING PROPOSED UNISTRUT FRAMES (1No. PER SECTOR)

H3G 3No. 742234 ANTENNAS AT 16.3m MEAN HEIGHT, BEARING
4°, 122° & 240° E.T.N. I.D. No. EQU900171492, EQU900171493 &
EQU900171494 TO BE RELOCATED ON PROPOSED STEELWORK

H3G 3No. RD0448 1800/2100 MHA I.D. No. EQU900491039, EQU900491040
& EQU900491041 TO BE RELOCATED ON PROPOSED STEELWORK

BTEE 3No. E15S09P75 1800 MHA I.D. No. EQU900510747, EQU900510748
& EQU900510749 TO BE REMOVED

H3G & BTEE 3No. ATR4518R4 ANTENNAS AT 16.3m MEAN HEIGHT, BEARING 4°, 122° &
240° E.T.N. I.D. No. EQU900209716, EQU900209717 & EQU900209718 TO BE REMOVED

PROPOSED BTEE 3No. AEQQ ANTENNAS AT 18.215m MEAN HEIGHT, BEARINGS
4°, 122° & 240° E.T.N. I.D.No. EQU200000000595940, EQU200000000595941 &
EQU200000000595942 TO BE INSTALLED ON PROPOSED STEELWORK

PROPOSED BTEE 3No. RRZZVV-65B-R6N43 ANTENNAS AT 16.3m MEAN HEIGHT,
BEARINGS 4°, 122° & 240° E.T.N. I.D. No. EQU200000000595916, EQU200000000595918 &
EQU200000000595920 TO BE INSTALLED ON PROPOSED STEELWORK

H3G & BTEE 1No. SHF 0.3m HP DISH AT 14.0m MEAN, BEARING 329.82° E.T.N. ID. No.
EQU900257998

H3G & BTEE 1No. SHF 0.3m HP DISH AT 13.8m MEAN, BEARING 105.24° E.T.N. ID. No.
EQU900257999

BTEE 3No. 2600 3268 RRU I.D. No. EQU900296165,
EQU900296166 & EQU900296167 TO BE REMOVED

BTEE 1No. MK1 BOB I.D. No. EQU900387935 TO BE REMOVED

PROPOSED BTEE 1No. AYGE GPS NODE AT 3.0m
MEAN HEIGHT, I.D.No. EQU200000000595949 TO BE
INSTALLED ON EXISTING CABIN WALL (BEHIND)

BTEE 1No. MK1 BOB I.D. No. EQU900387935 TO BE REMOVED

BTEE 1No. BTS3900L CABINET TO BE REMOVED

H3G & BTEE 1No. FLEXI CABINET TO BE REMOVED


H3G 3No. RD0313 MK2 UCU INSTALLED
WITHIN FLEXI CABINET TO BE REMOVED

PROPOSED BTEE 1No. AIRI CABINET I.D. No. EQU100000000418451
c/w 7No. 2kW RECTIFIERS TO BE INSTALLED WITHIN BTEE CABIN 1

PROPOSED BTEE 3No. MK2 BOB I.D.No. EQU200000000595946,
EQU200000000595947 & EQU200000000595948 TO BE INSTALLED ON
EXISTING CABLE LADDER WITHIN BTEE CABIN 1 (1No. PER SECTOR)

H3G & BTEE 1No. CRABTREE AC DISTRIBUTION
BOARD TO BE REMOVED

PROPOSED BTEE 1No. SCHNEIDER ACTI9 ISOBAR AC
DISTRIBUTION TO BE INSTALLED WITHIN BTEE CABIN 1

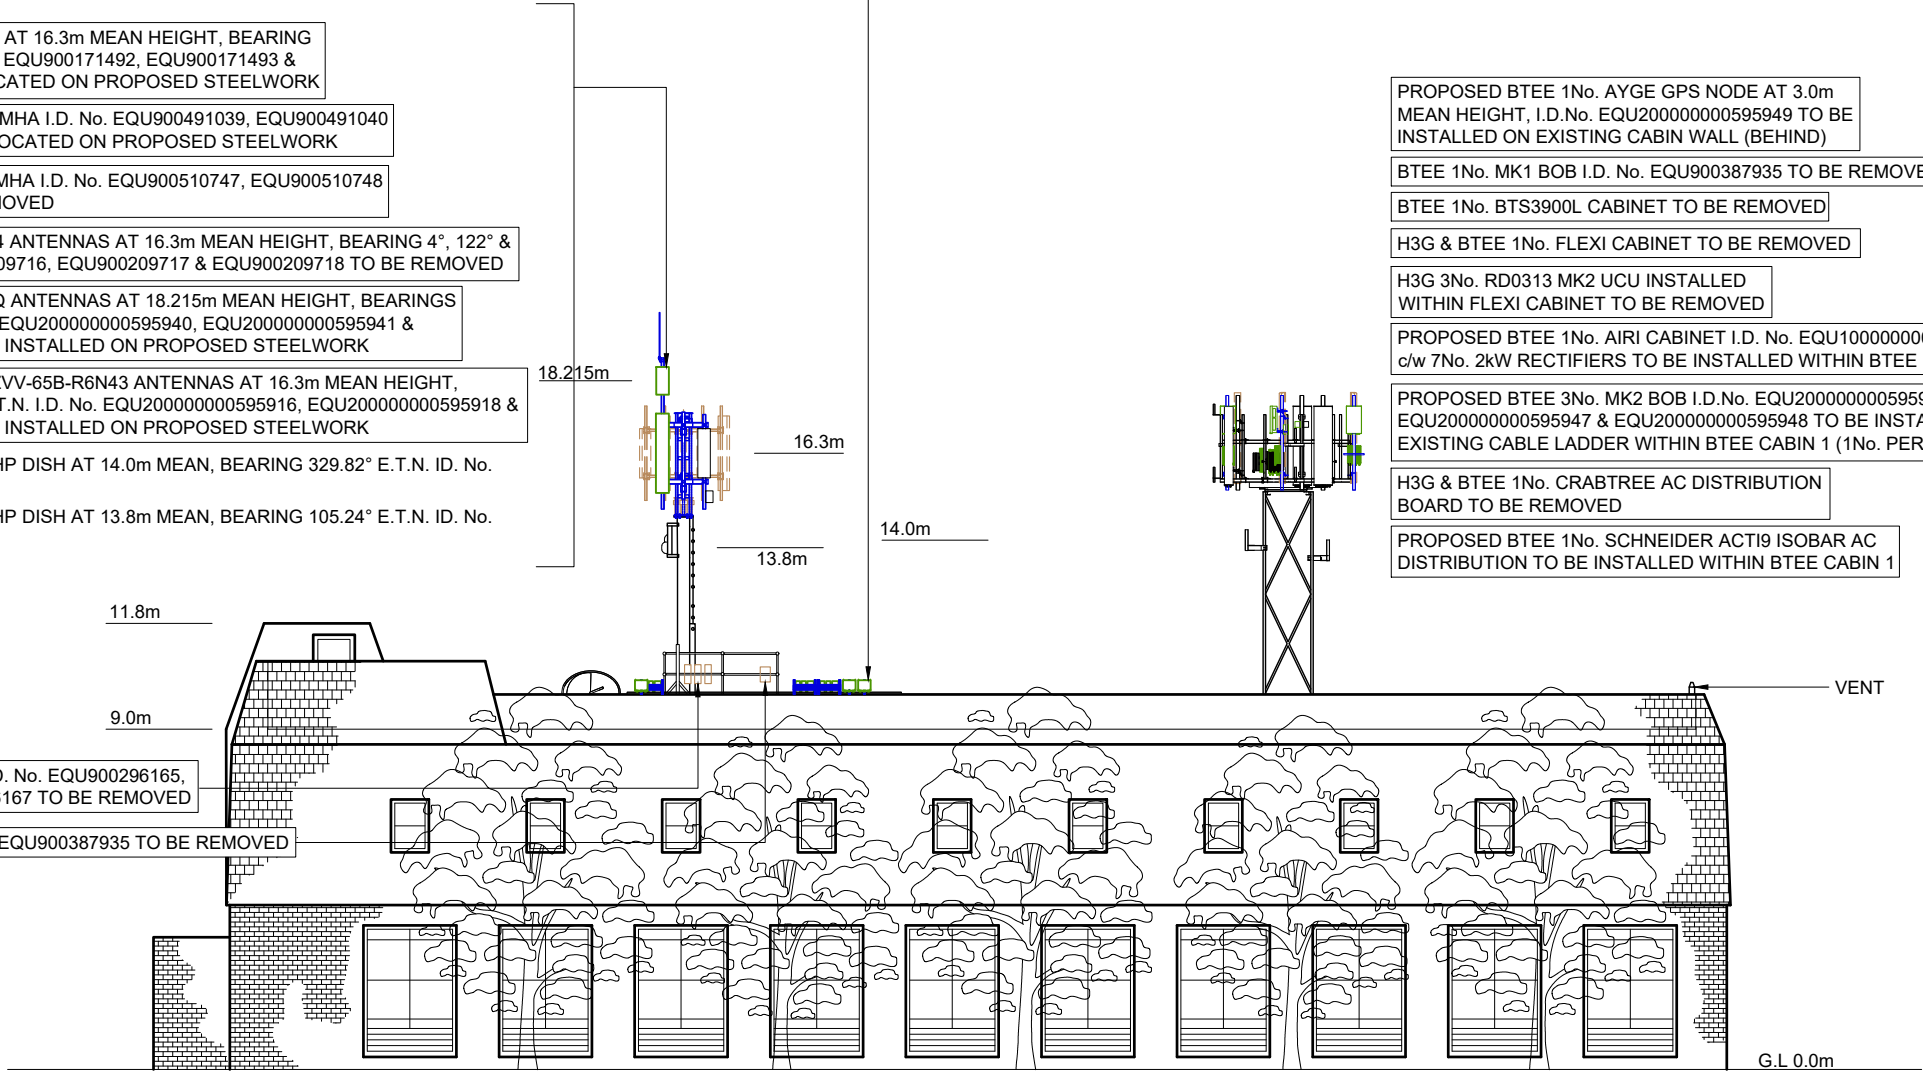

SOUTH WEST ELEVATION



FEINT DETAILS INDICATE LOCATIONS
RESERVED FOR OTHER PROPOSALS
WHICH MAY BE THE SUBJECT OF
SEPARATE APPLICATIONS

©2020 Cellnex
All rights reserved. No part of this publication may be reproduced, stored in
a retrieval system or transmitted in any form or by any means (Electronic,
Mechanical, Photocopying, Recording or otherwise), without the prior
written consent of the Company.

NOTES

PROJ No . COL.MOD.UK.0003691

CELL No. 91657

BT SKYLINE No.
SG0037

30	COL.MOD.UK.0003691 PLANNING ISSUE	14/08/25	HFC	HFC
29	COL.MOD.UK.0001495 PLANNING AMEND	04/02/25	GBC	GBC
28	COL.MOD.UK.0001495 PLANNING AMEND	27/11/24	GBC	GBC
27	COL.MOD.UK.0001495 PLANNING AMEND	28/10/24	GBC	GBC
26	COL.MOD.UK.0001495 PLANNING	08/12/23	GBC	GBC
ISS	REVISION	DATE	DRN	APP



CELLNEX UK
R+, 4TH FLOOR, 2 BLA GRAVE STREET, READING, RG1 1AZ
Tel. 020 4526 8553

SITE No UK-HT-001289
LETCWORTH ATE_SUB TEC
NEVELLS ROAD
LETCWORTH
HERTFORDSHIRE
SG6 4TS

NGR TL 21600 32800

OS GRID

TITLE
ELEVATION
PROPOSED
BTEE LTD

SCALE 1:200

DRAWN	IM	01/06/11
APPROVED	HFC	14/08/25

DRG No. Sheet 1 of 1 Rev
UKHT001289-02-160-MD030 30