



OLD HALE WAY

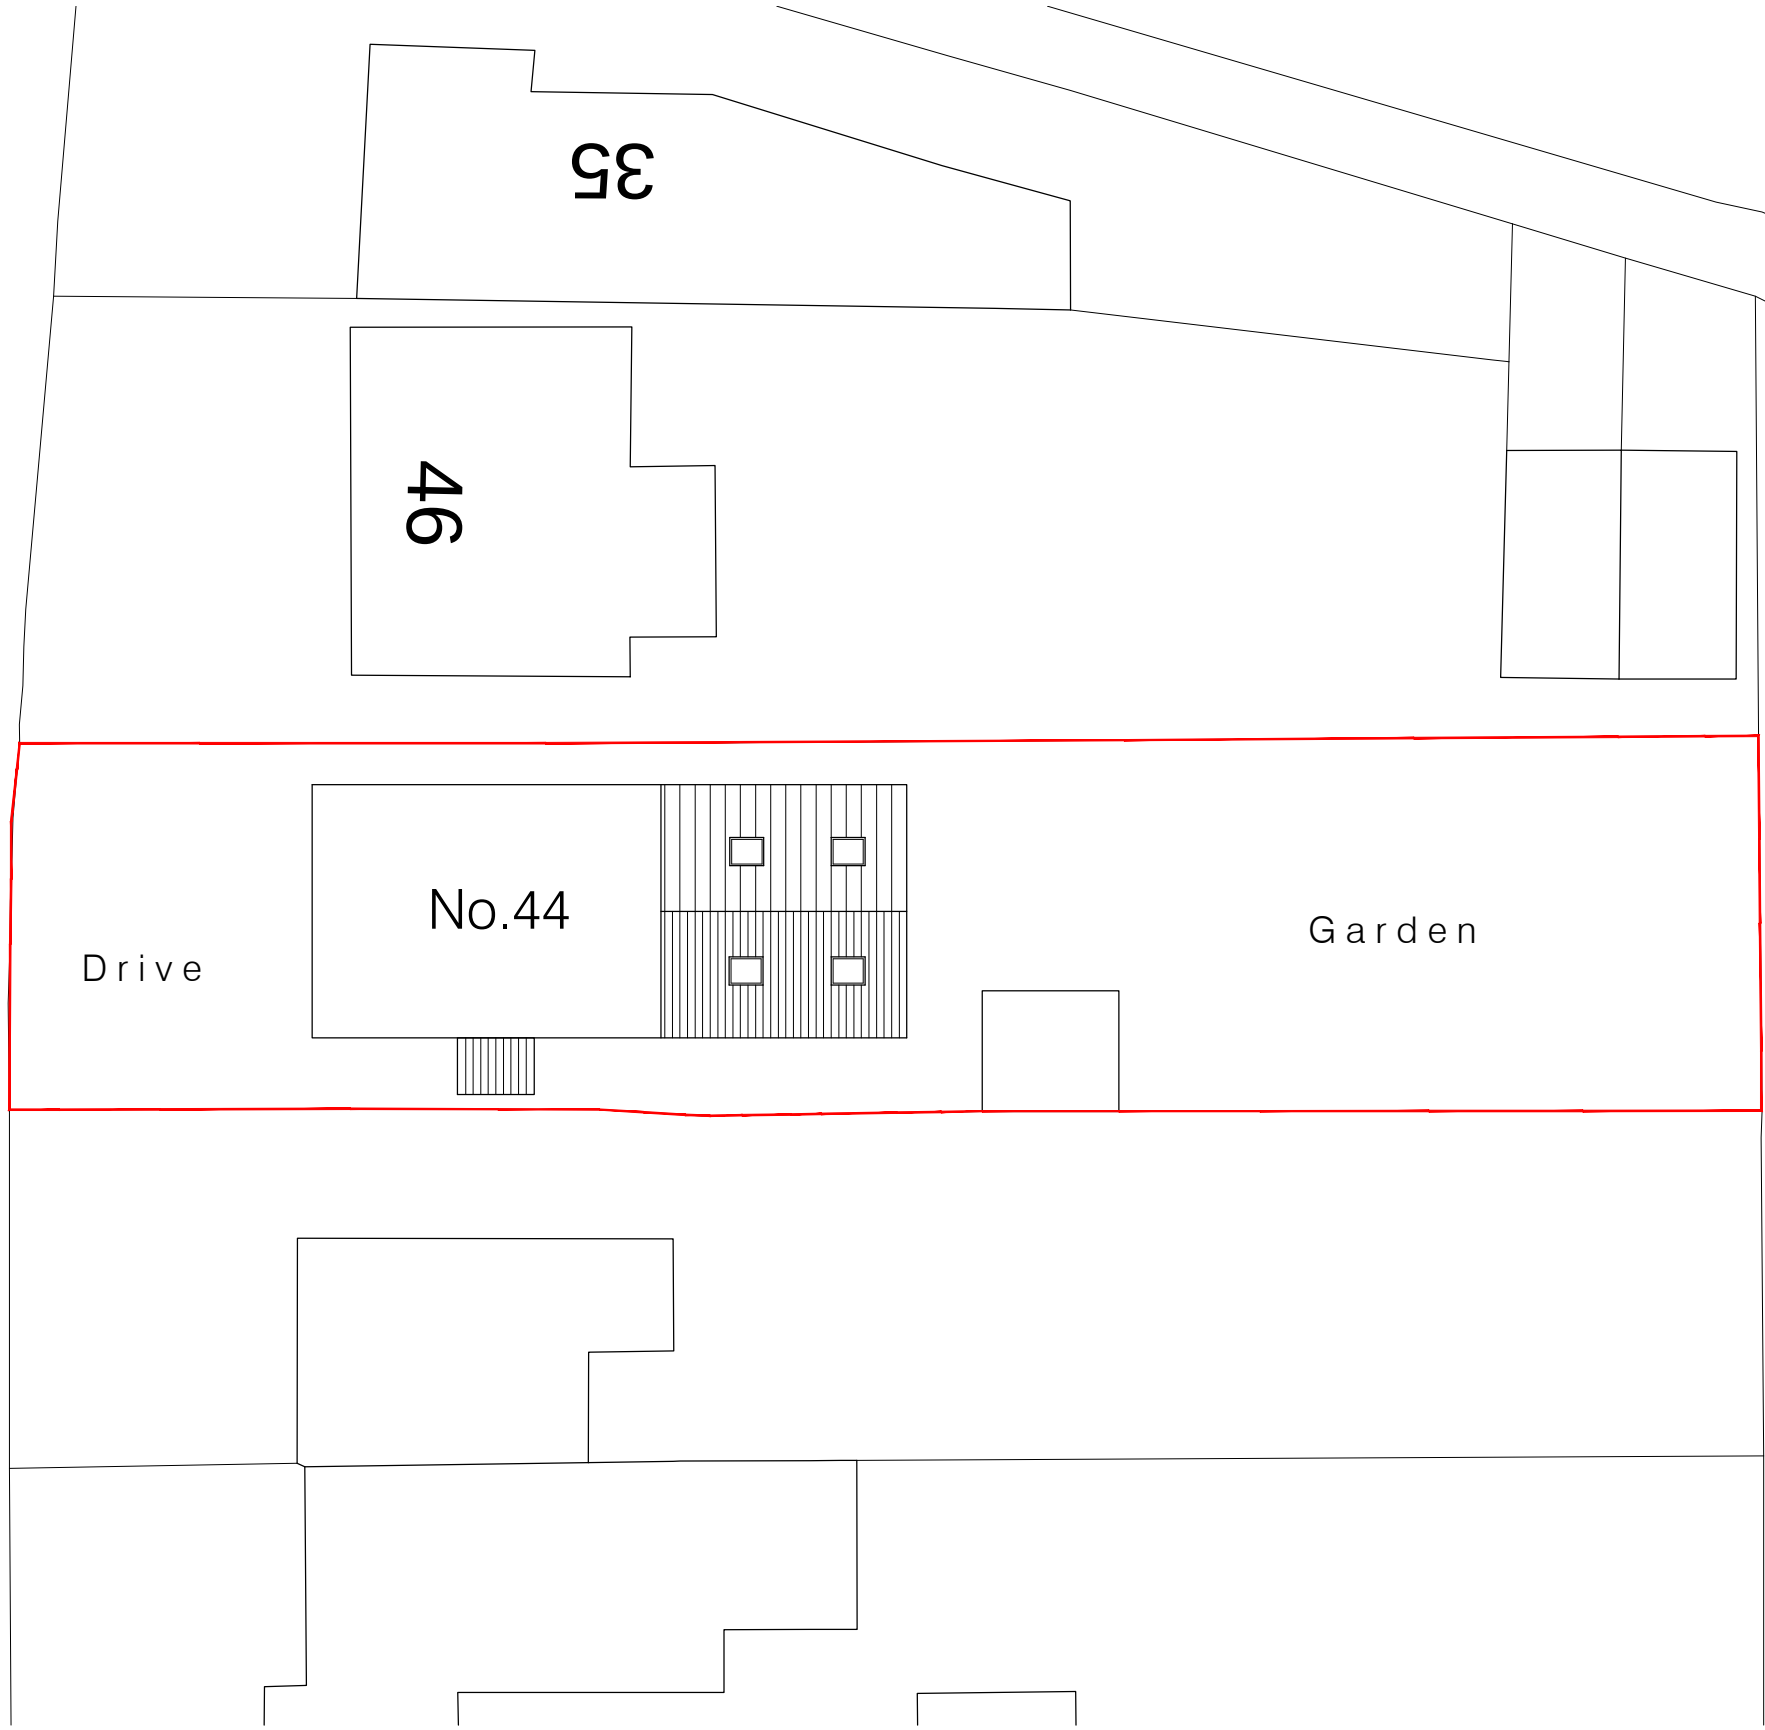


Site Block Plan scale 1:200

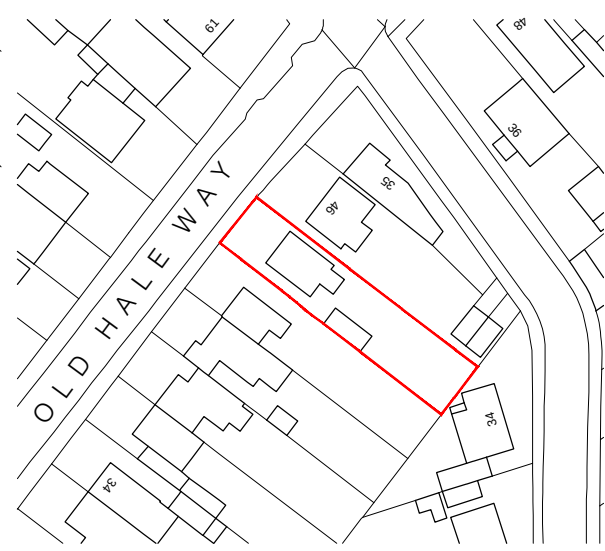

Ordnance Survey, (c) Crown Copyright 2024. All rights reserved. Licence numt

Site Location Plan scale 1:1250

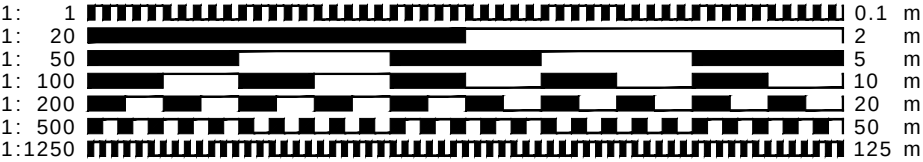

- CLIENT MUST SEEK SEPARATE SPECIALIST ADVICE ON PARTY WALL MATTERS IN SUFFICIENT TIME TO SERVE ALL NOTICES IF REQUIRED
- ALL STRUCTURAL ELEMENTS ARE INDICATIVE ONLY AND SUBJECT TO FULL STRUCTURAL DESIGN BY STRUCTURAL ENGINEER - ALL DESIGN IS SUBJECT TO STRUCTURAL DESIGN TO BE PROVIDED BY OTHERS
- THIS DRAWING IS FOR PLANNING APPROVAL ONLY AND SUBJECT TO ALL OTHER RELEVANT STATUTORY APPROVALS

This drawing is protected under © copy right



FOR APPROVAL



CONTRACT			
Proposed Works			
44 Old Hale Way, Hitchin, Herts			
DRAWING TITLE			
Site Plans			
SCALE	VARIES@A3		DRAWING NUMBER
DATE	Feb 2024	PO1	REVISION
DRAWN	JEI		
JOB NUMBER	RSD-24-01		CHECKED BY
redshed design		telephone: 01462 817075,0788400897	
45 Hoo Road		fax: 01462 807175	
Meppershall		e-mail: james/karen@redsheddesign.co.uk	
Bedfordshire		www.redsheddesign.co.uk	
sg17 5lp			