





PROPOSED REAR VIEW

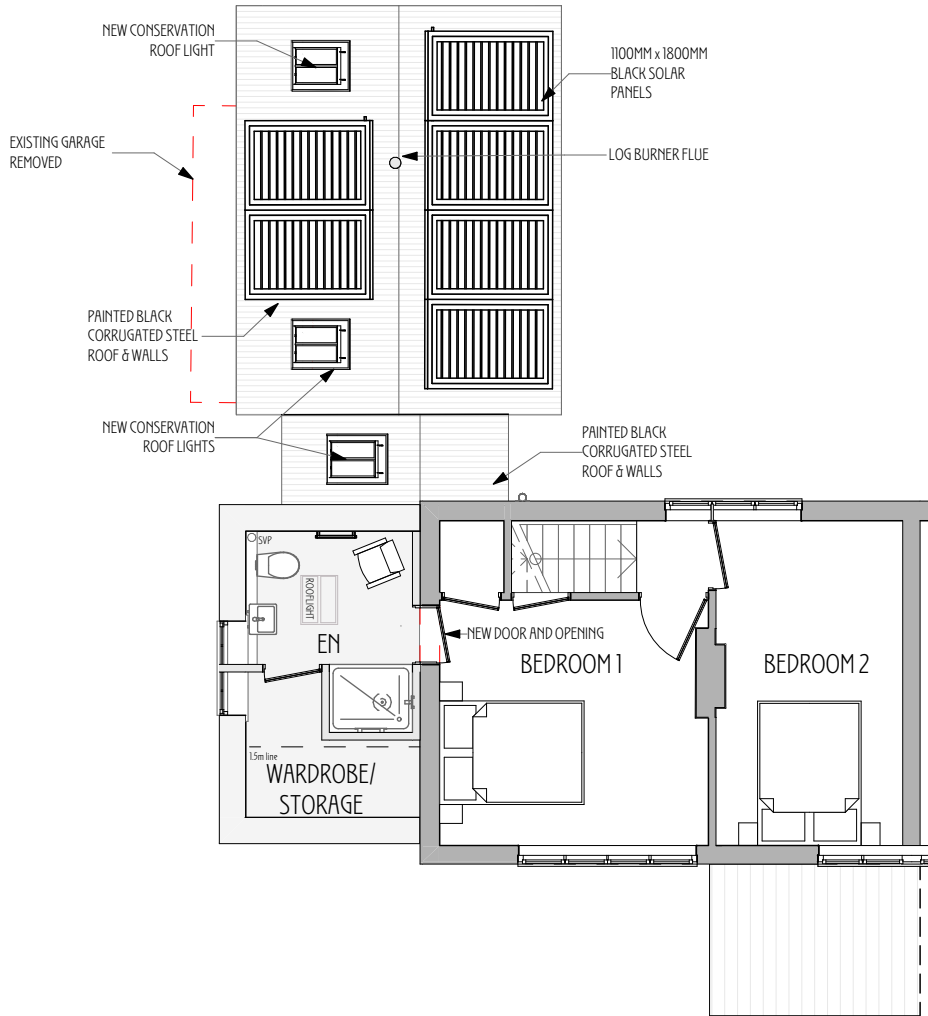

PROPOSED ATTIC FLOOR PLAN



PROPOSED VIEW FROM CROFT LANE

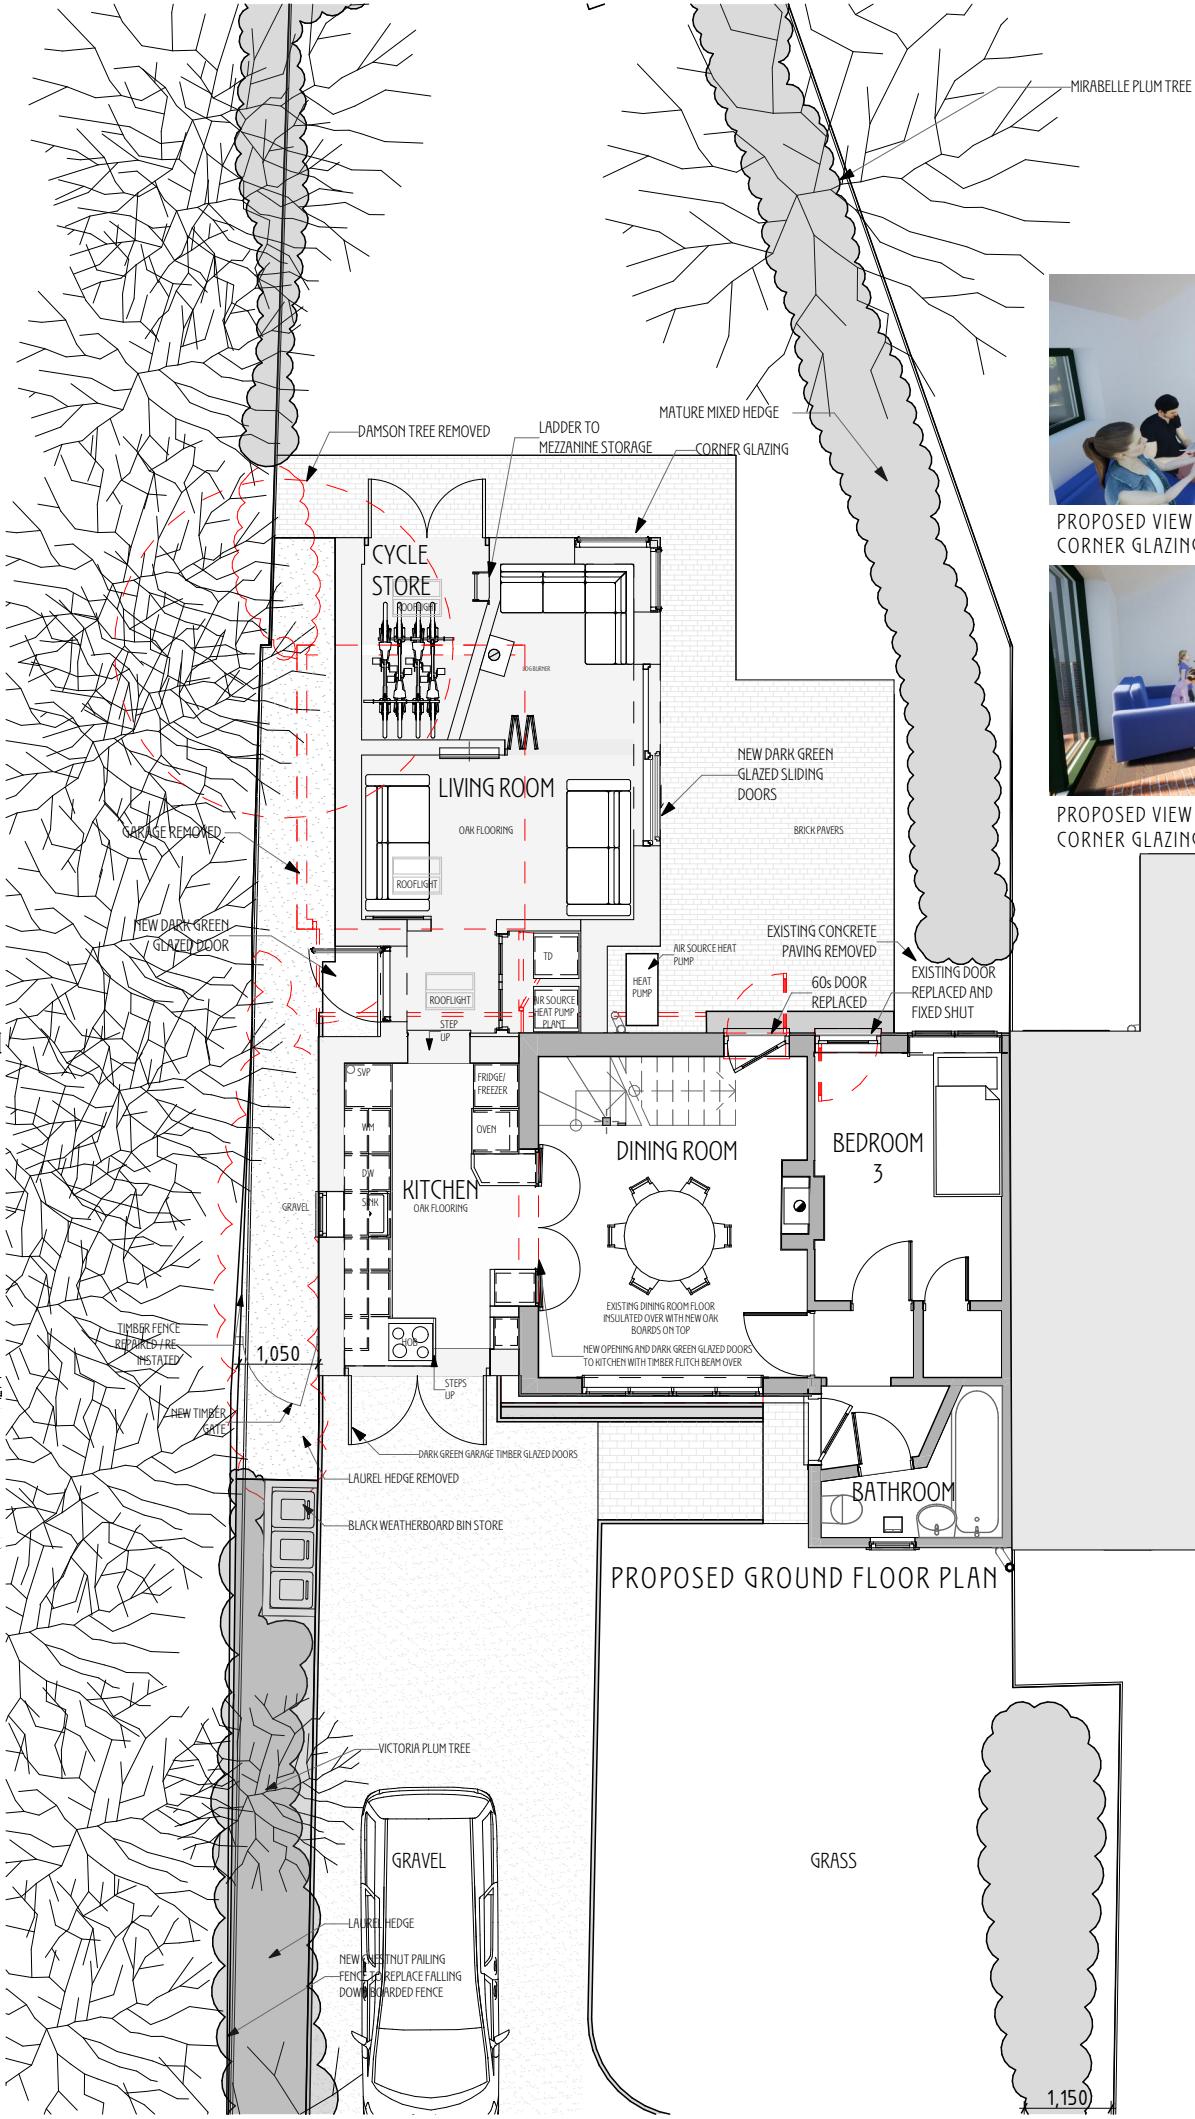

PROPOSED GROUND FLOOR PLAN



NOTES

- This is a planning drawing and should not be used for construction.
- This document and its design content copyright © is owned by Norton Studio Architects.
- It shall be read in conjunction with all other associated project information and consultants documents.
- 3D images are an illustration only, and are not accurate representations. Colours are indicative only.
- Refer to scale bar and title sheet to check printing scale.

EXISTING

PROPOSED

REMOVALS



PROPOSED VIEW IN DINING ROOM TOWARDS CORNER GLAZING



PROPOSED VIEW IN DINING ROOM FROM CORNER GLAZING

REV - A

Issued by AG

Details AG

PLANNING, LB & LHF SUBMISSION

PLANNING, LB & LHF AMENDMENTS

Date 02/09/24

21/10/24

PROJECT TITLE

5 Croft Lane, Letchworth, Herts, SG6 1AS

DRAWING TITLE

Proposed Plans (A3)

SCALE

1:100 @ A3

DATE

October 24

DRAWN/CHKD

DRAWING No.

1901/PD/302

REV

A

NORTON STUDIO ARCHITECTS

HISTORIC AND SUSTAINABLE BUILDING SPECIALIST

ARCHITECT ACCREDITED IN BUILDING CONSERVATION

5 Croft Lane - Letchworth Garden City - Herts - SG6 1AS

t - 01462 374035

w - www.nortonstudio.co.uk

RIBA Chartered Practice

Norton Studio & Norton Studio Architects are a trading style of Norton Studio Conservation Architects LTD. Registered in England and Wales number 15262283.

Registered office: Unit 10 Focus Four, Fourth Avenue, Letchworth Garden City, Hertfordshire SG6 2TU

arb Architects Registration Board