

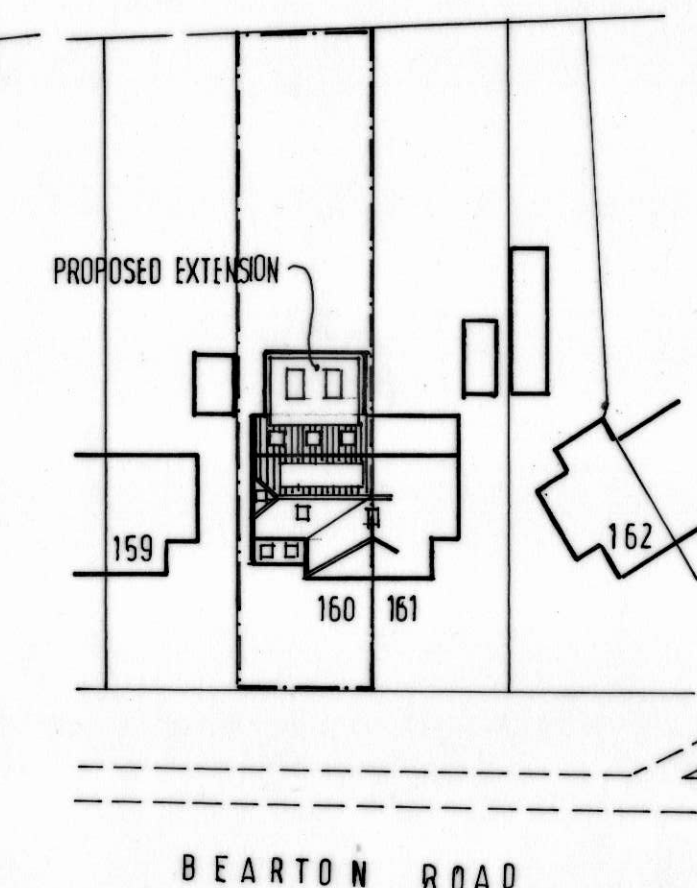
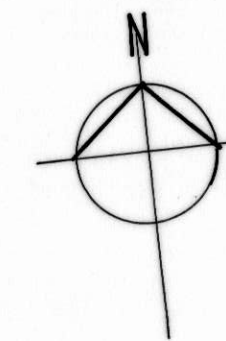
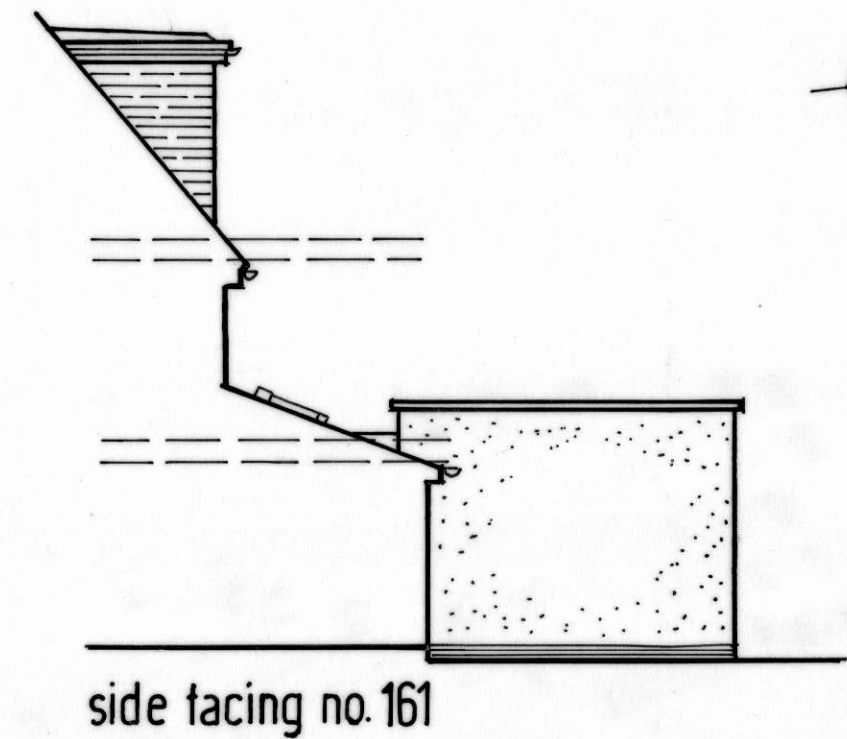


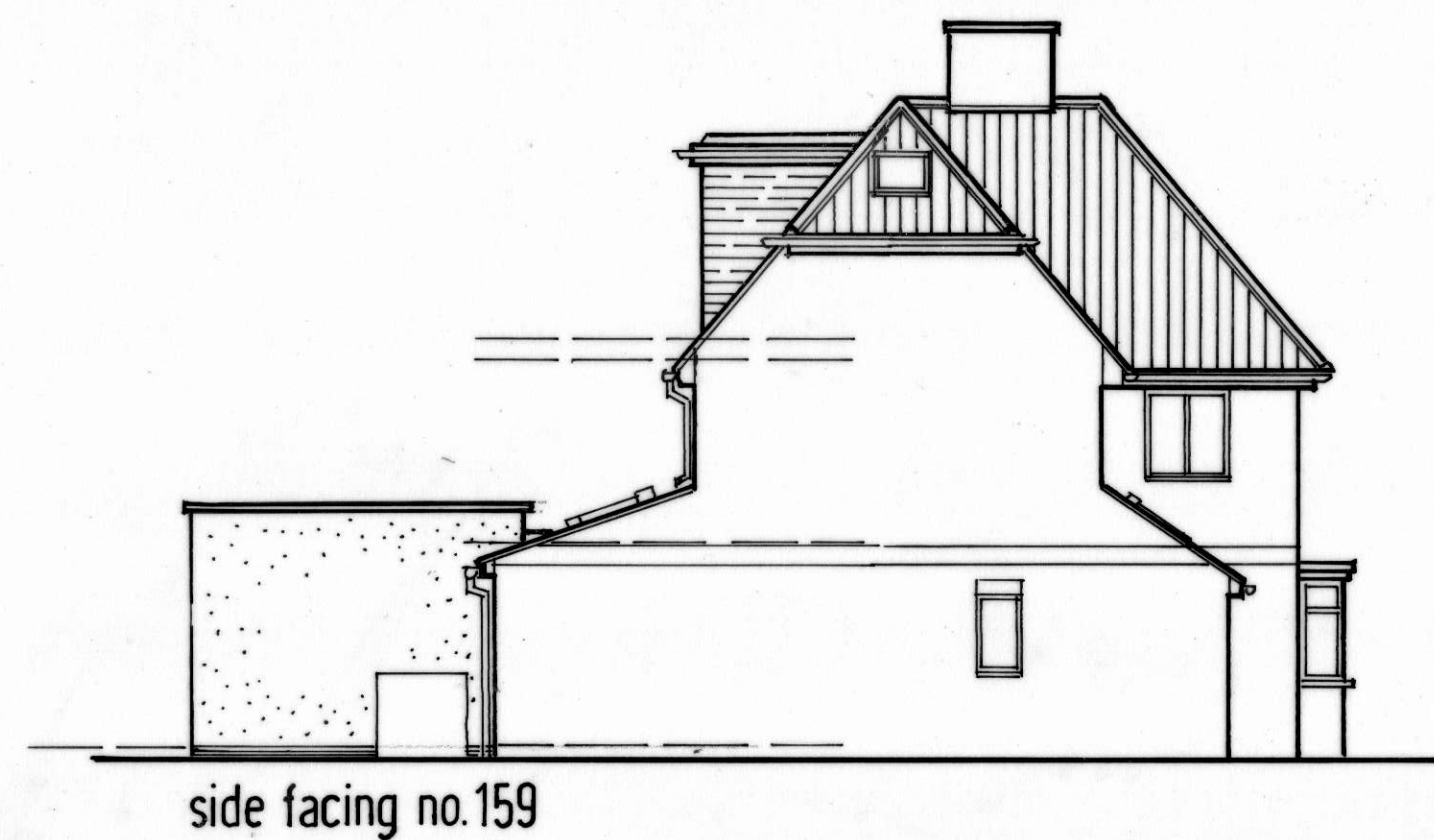

BLOCK & ROOF PLAN 1:500 scale

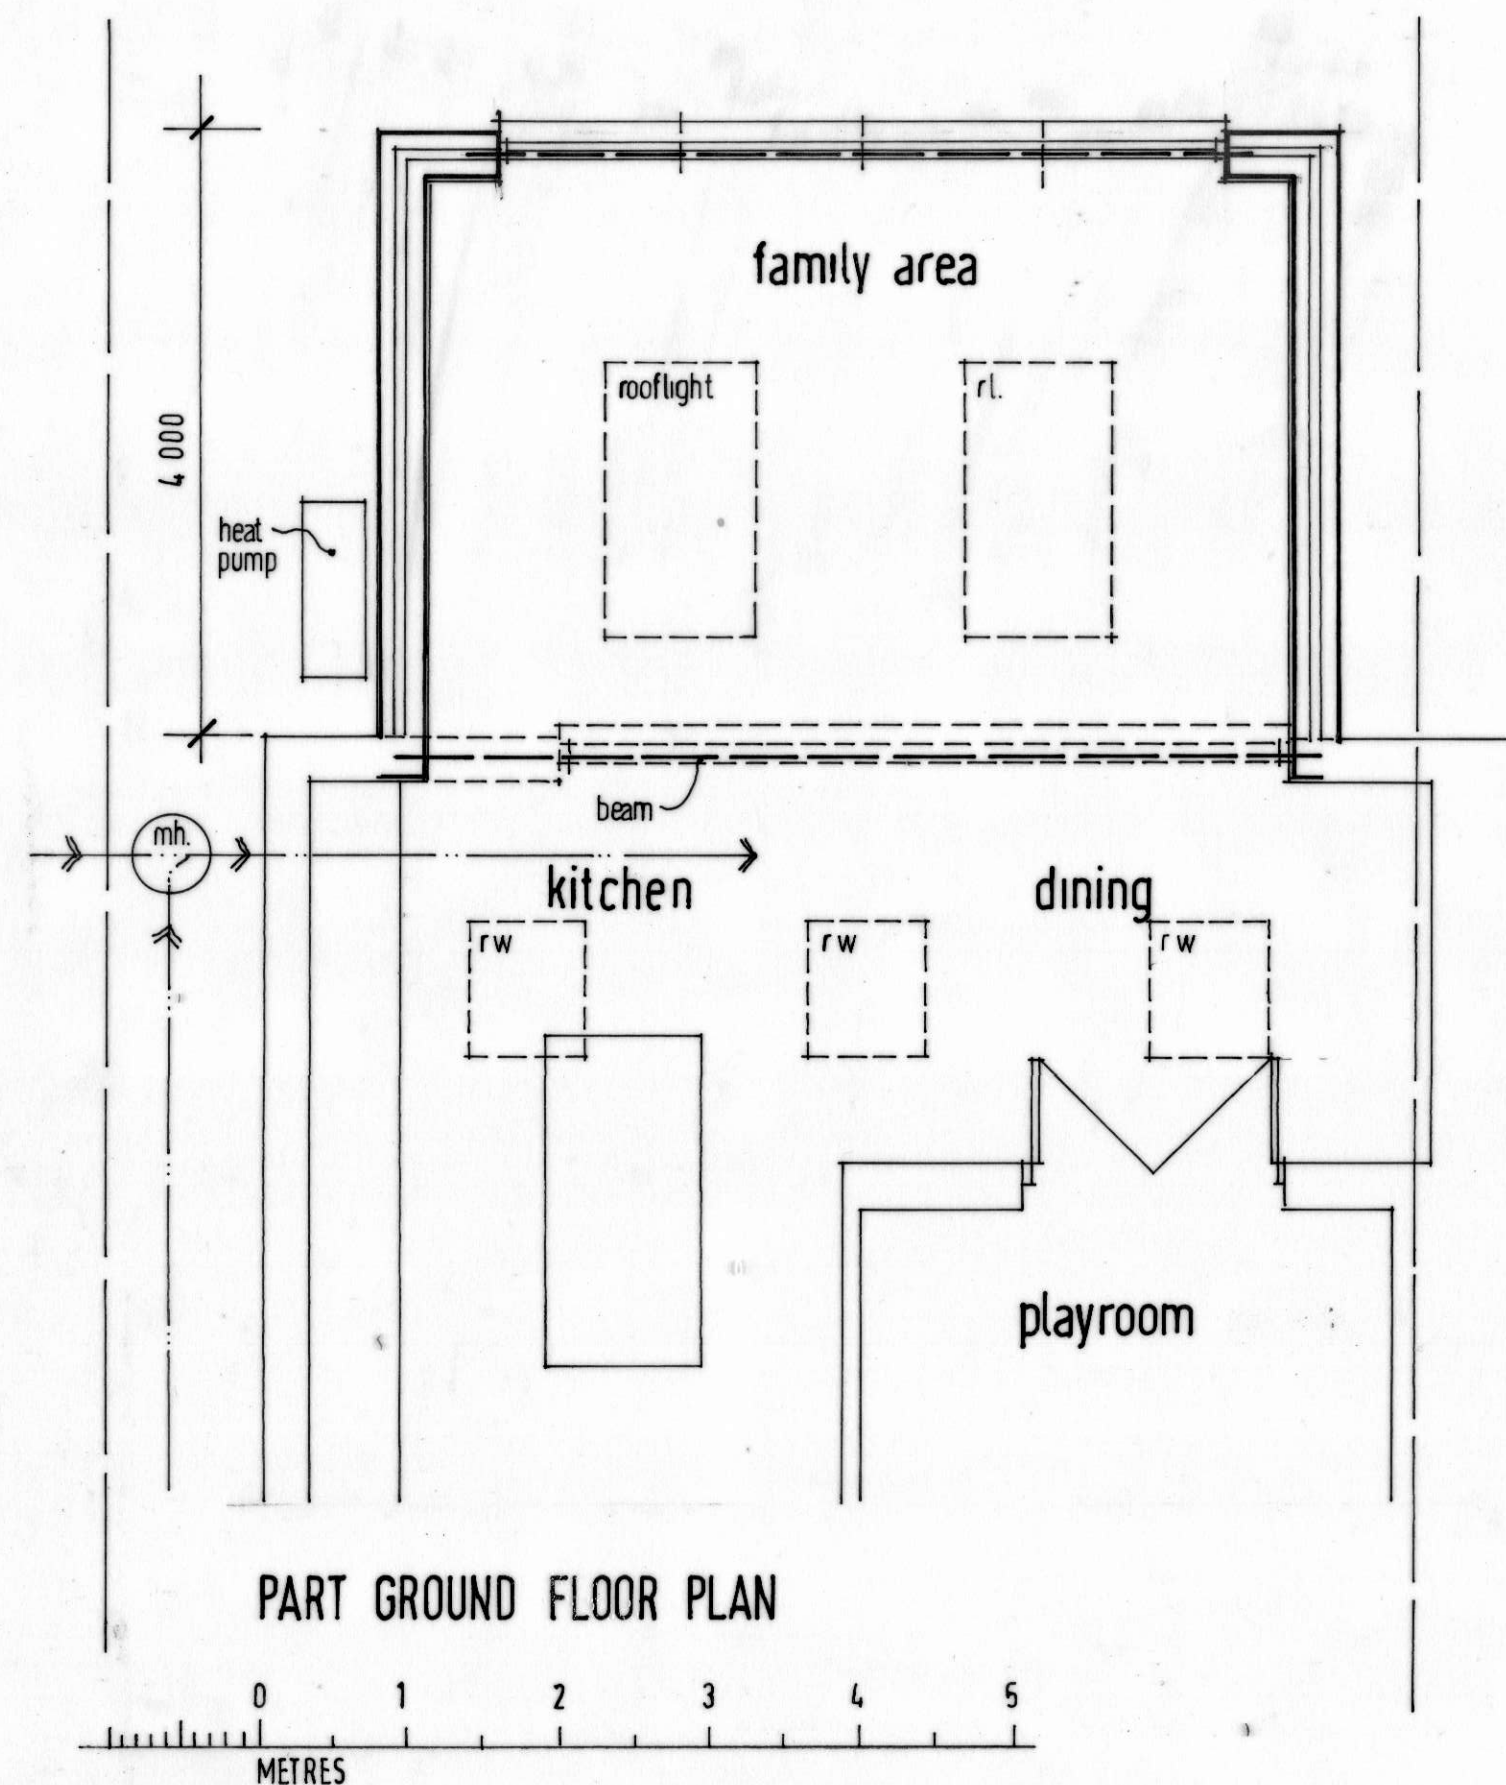

HEATHER MOVE B.Sc. Architectural Design Consultant
Corner House, 1 Balmoral Road,
Hitchin, Hertfordshire. SG5 1XG
Tel 01462 459910

client.
MR. MRS. P. DIMAMBRO

job.
PROPOSED EXTENSION AT
160 BEARTON ROAD - HITCHIN - HERTS.

subject.
PROPOSED PLANS AND ELEVATIONS
(A2 sheet size)

scale 1:50, 1:100, 1:500.		
date FEB 2025	drawn HM.	rev.
drawing no. HM-24660-03		