


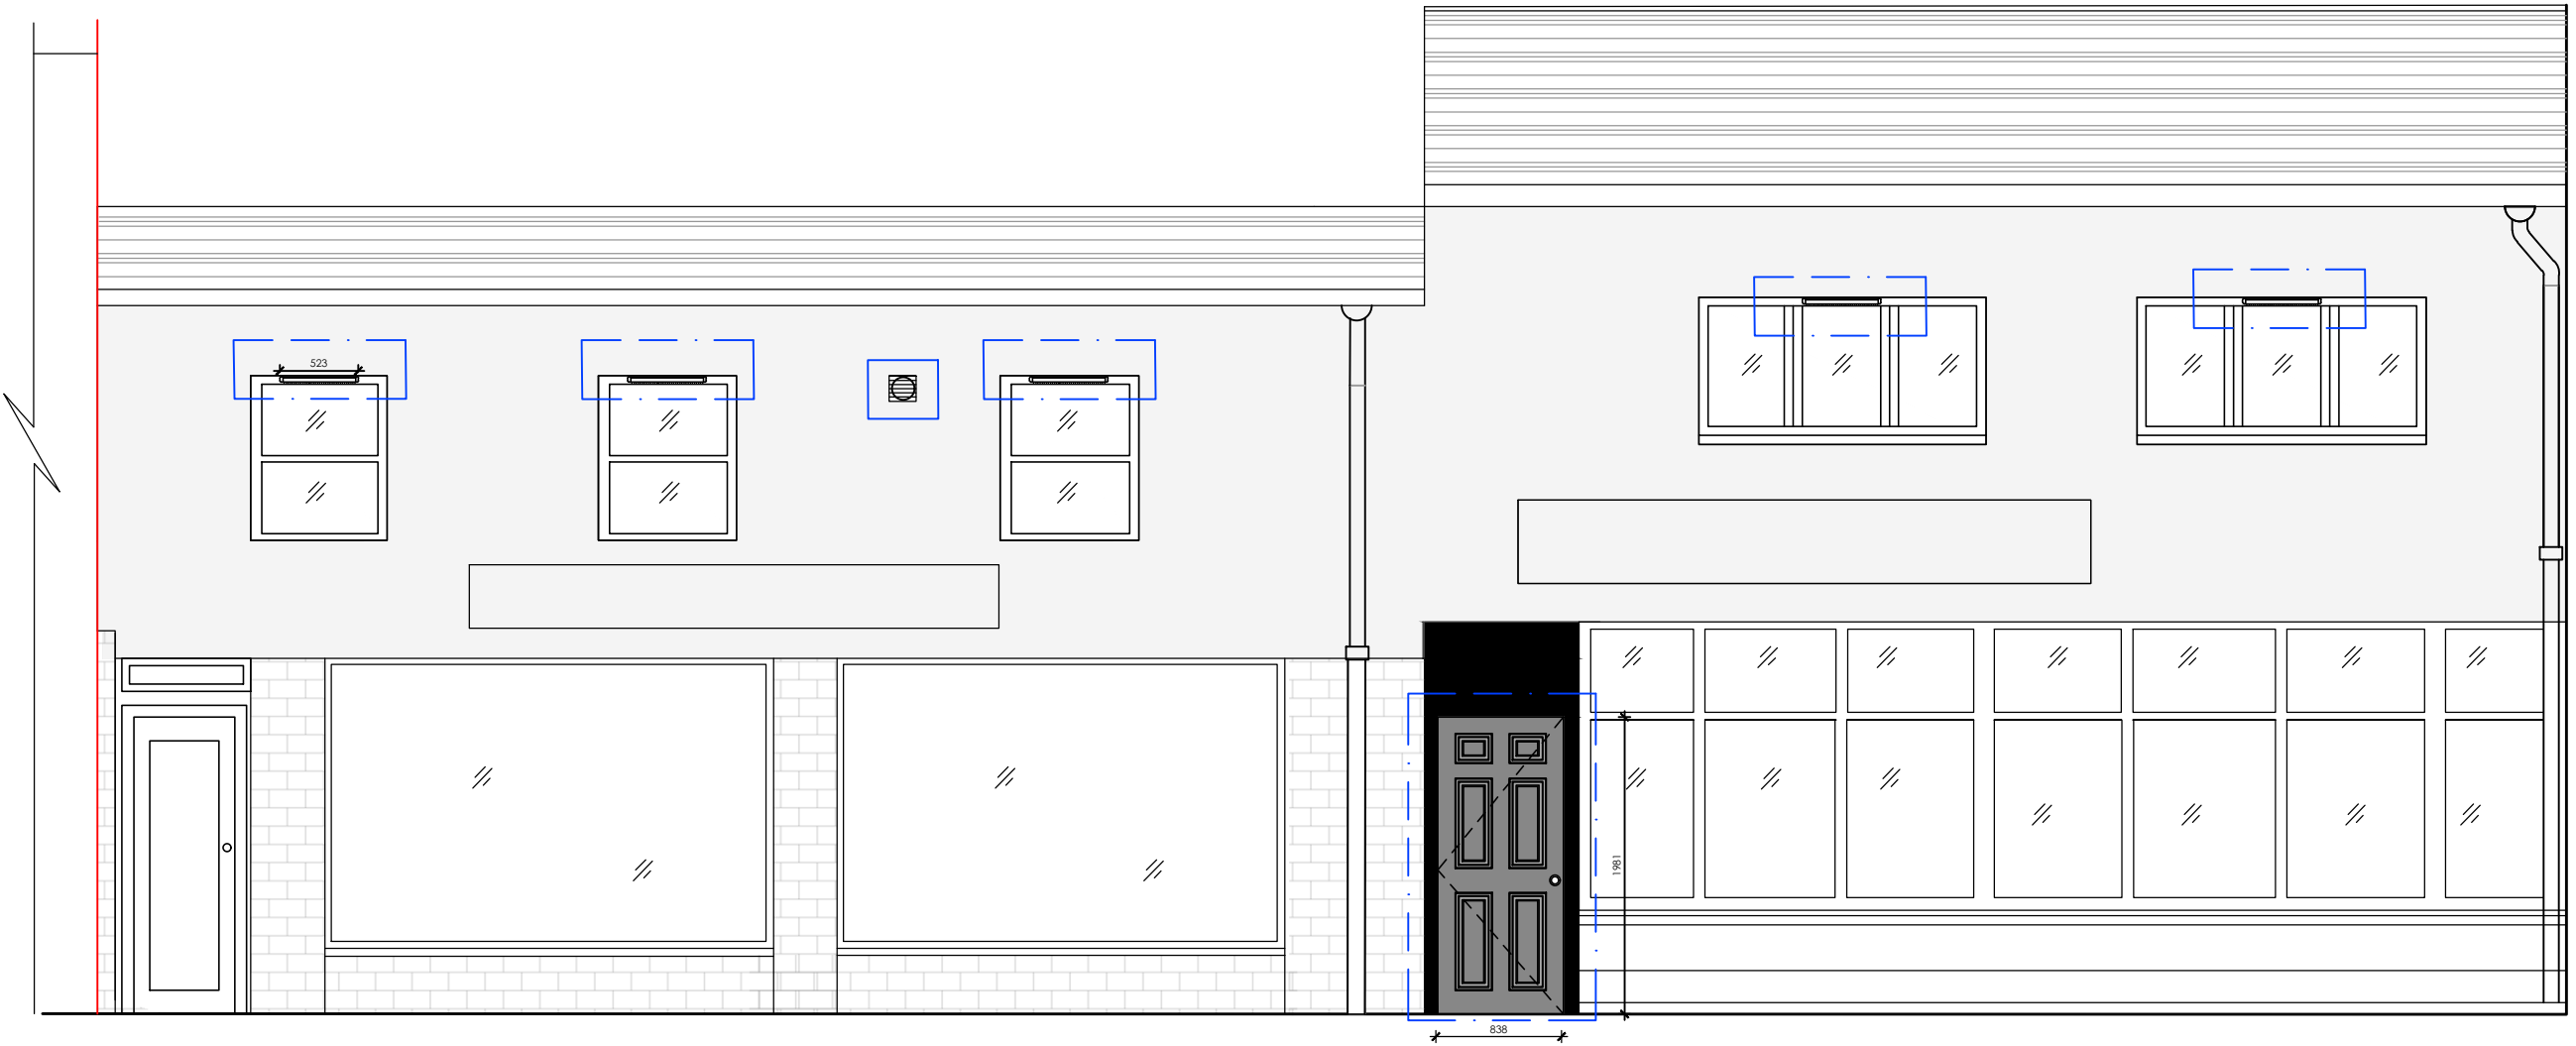

0 0.5 1 1.5 2 2.5m
1:50

PRO6	VENTILATION UPDATE	20.02.25	CGH
PRO5	MERGE CAUK AND OTHER	12.11.2024	CGH
PRO4	UPDATED DIMENSIONS	18.09.24	CGH
PRO3	CORRECTION	11.09.24	CGH
PRO2	PRELIMINARY ISSUE	10.09.24	CGH
PRO1	PRELIMINARY ISSUE	25.07.24	CGH

Rev	Description	Date	By
-----	-------------	------	----

NOTES

All setting out dimensions and points will be found on the construction issue drawings

All dimensions to be checked on site prior to commencement of works. Do not scale this drawing

All drawings need to be read in conjunction with the designers risk assessment.

PRELIMINARY

PROJECT
4 KNEESWORTH ST
SG8 5AA, ROYSTON

TITLE
EXISTING AND PROPOSED
FRONT ELEVATION

SCALE 1:50 @ A2

REVISION PRO5

PROJECT 663ROY - GDA - XXX

LEVEL ZZZ - DR - A - 02200



GRAVITY DESIGN

Old Bank Court, Morocco Street, London SE1 3HB
+44(0)20 7089 9134 studio@gravitydesign.uk.com