





Proposed Ground Floor Plan scale 1:100

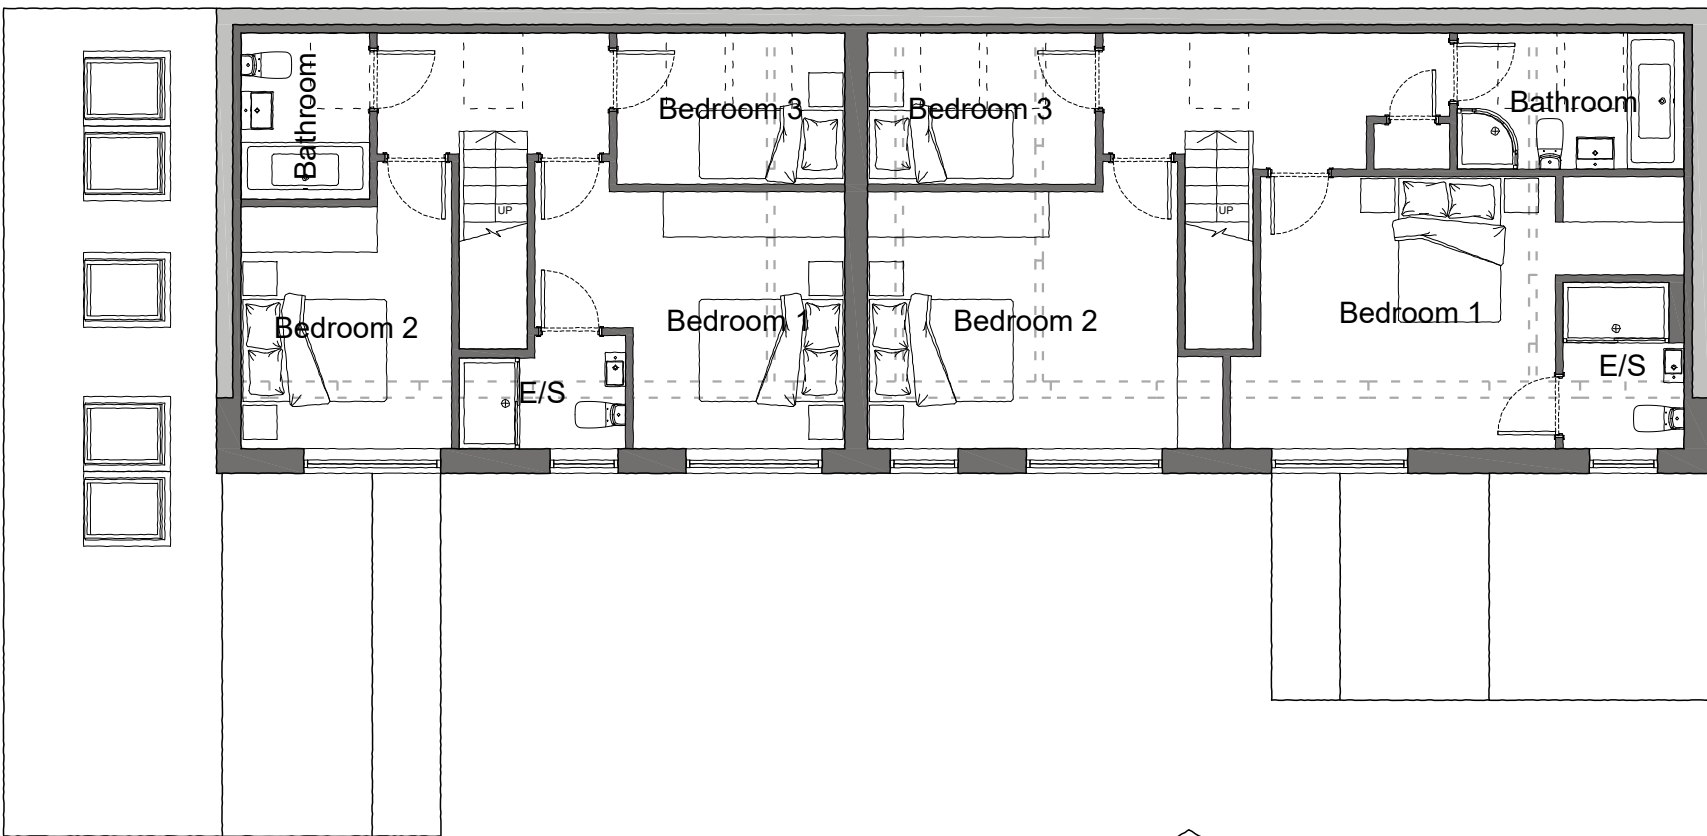


Proposed First Floor Plan scale 1:100

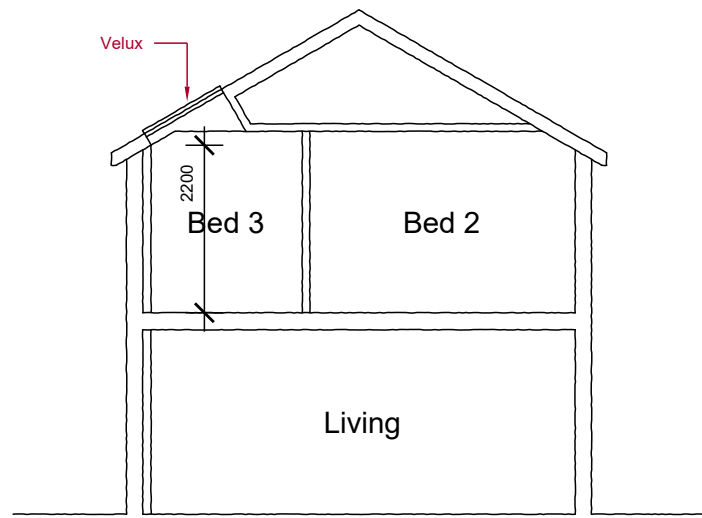


Section Through scale 1:100




Proposed Front Elevation scale 1:100

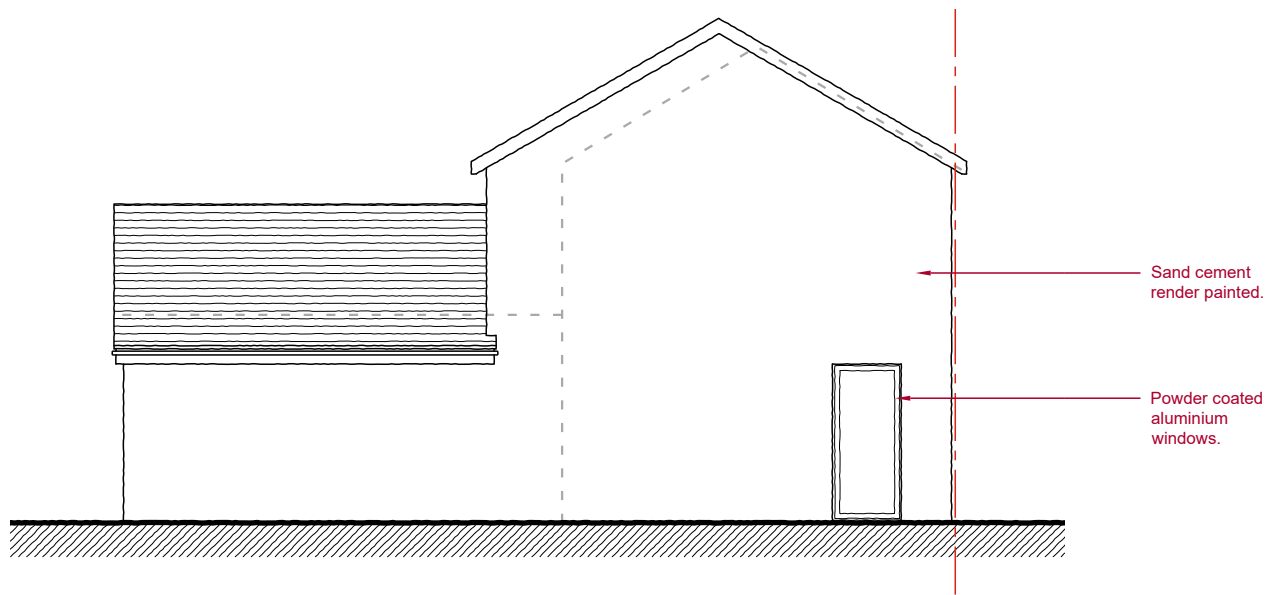

Proposed Side Elevation scale 1:100

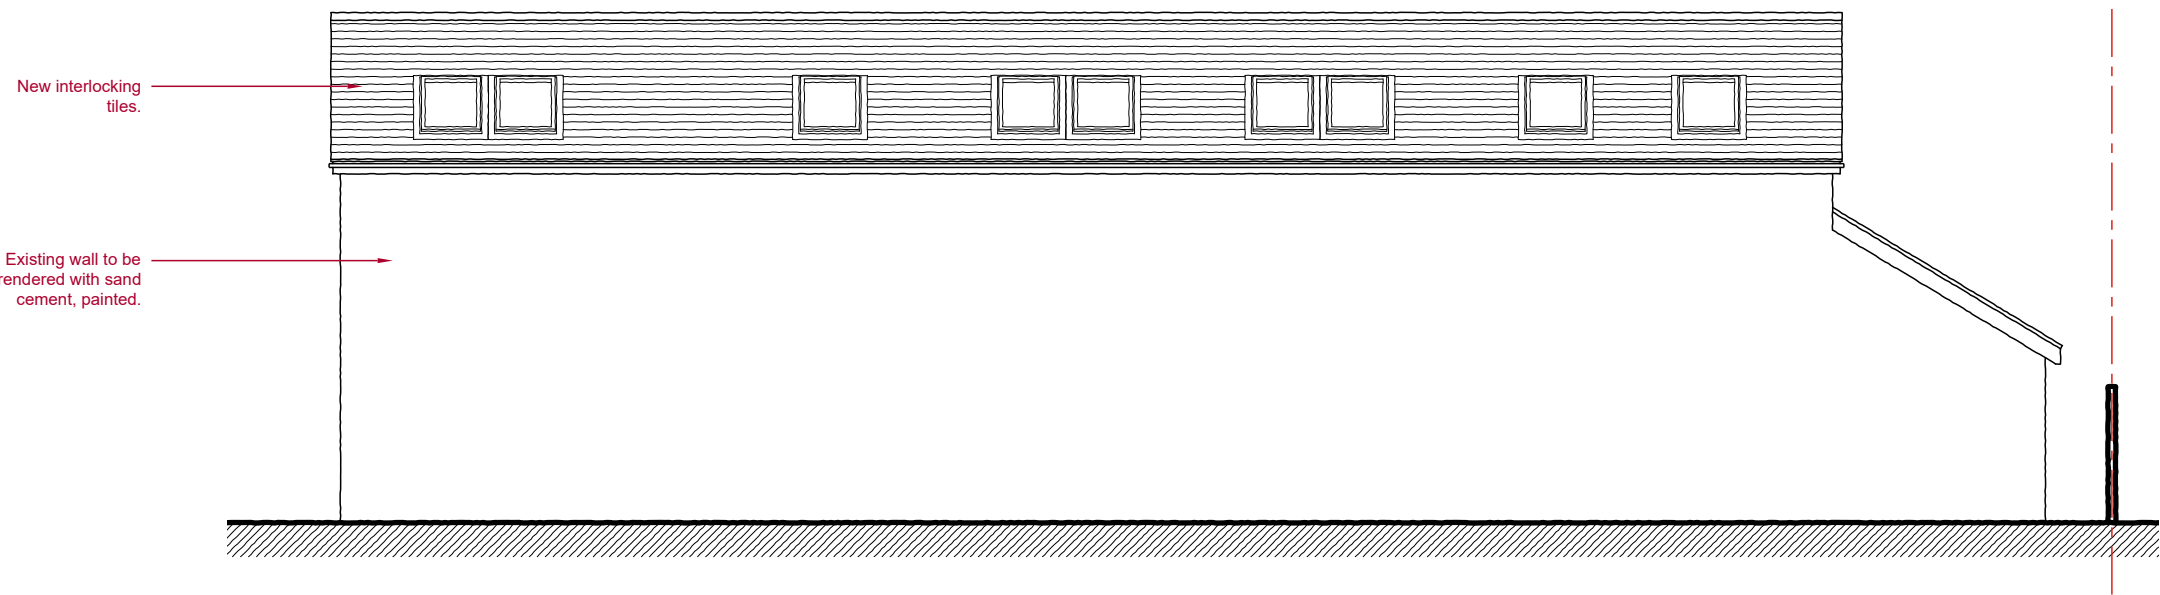

Proposed Rear Elevation scale 1:100

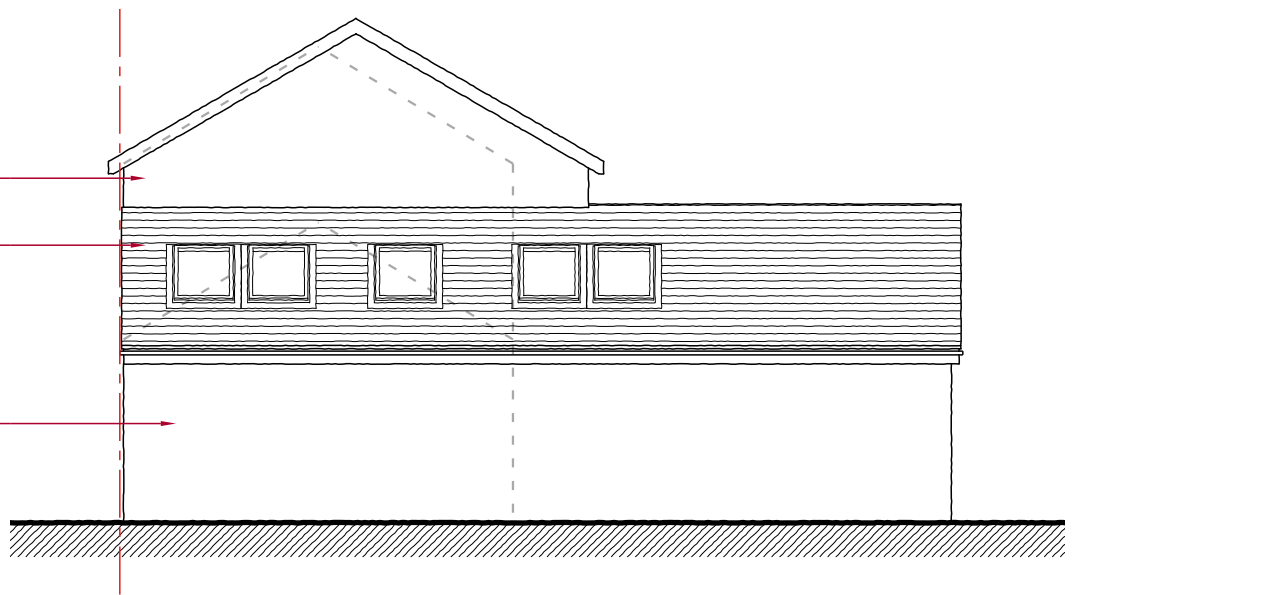


Proposed Side Elevation scale 1:100



This drawing is a print and must not be scaled from. Use only noted dimensions and check all measurements on site before proceeding with the works. Any queries regarding areas, levels or dimensions must be referred back to BBR Design Services Ltd. All dimensions of existing buildings to be verified on site.

This drawing is the copyright of BBR Design Services Ltd and shall not be in any way used or reproduced without their prior written consent.

All design and construction is to be in accordance with the Construction Design and Management (CDM) Regulations 2015, and HSE guidance.

 

External Finishes

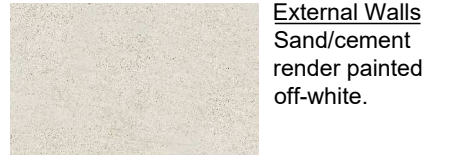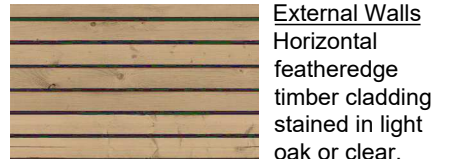

B	10/01/2025	Rear wall to be rendered.	rda
A	08/12/2020	Section added.	rda
Rev:	Date:	Note:	By:

FOR PLANNING



01462 420800 | 01799 530097
info@bbr-design.co.uk
www.bbr-design.co.uk



Contract:
Land R/O; 61 & 61A
Radclyffe Road
Hitchin
Hertfordshire, SG5 1QG
Drawing Title:
Proposed Plans & Elevations

Scale:	1:100 @ A2	Drawn/check:	rda
Job No:	20049	Date:	July 2020

Drawing No:	PL05	Revision:	B
-------------	------	-----------	---

© BBR Design 2025