





front
PROPOSED ELEVATIONS






rear

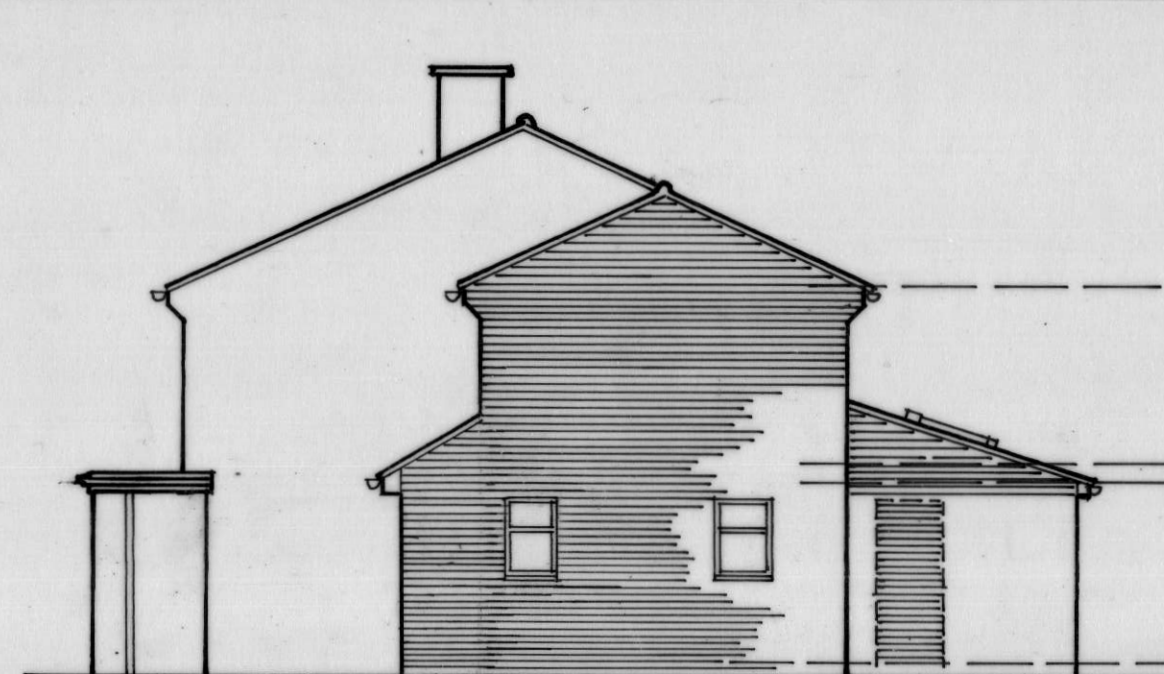

side

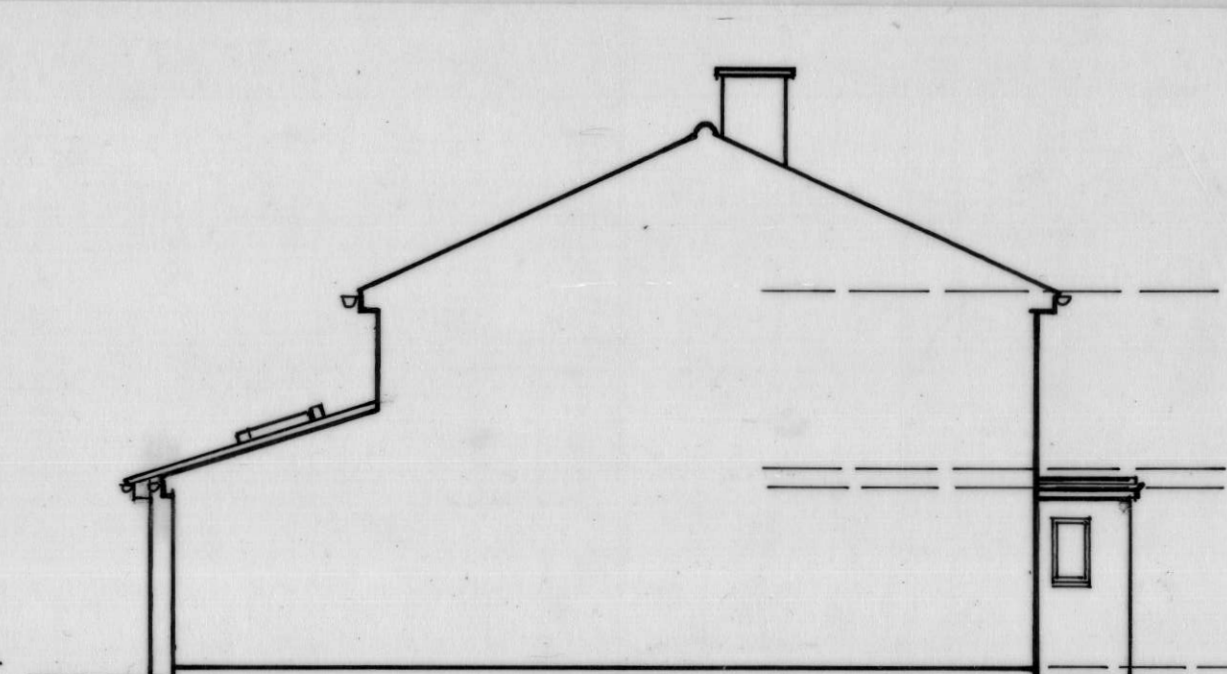

side /section

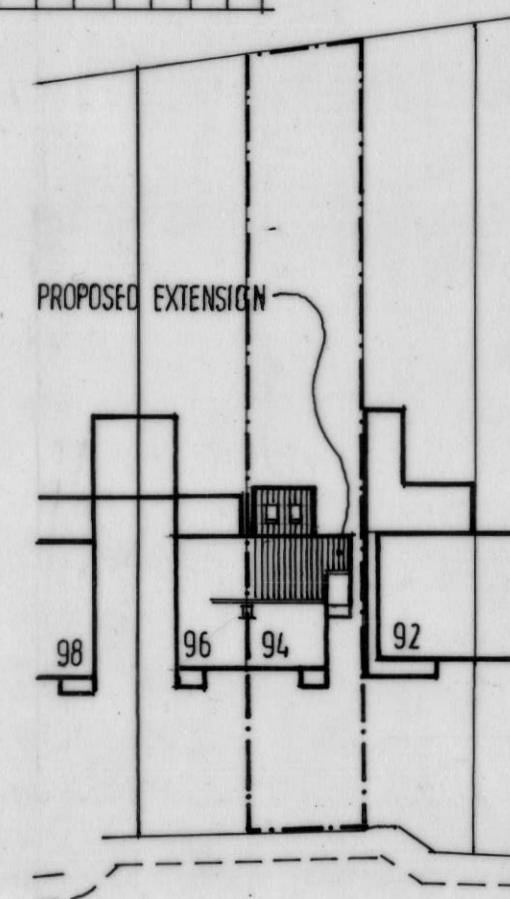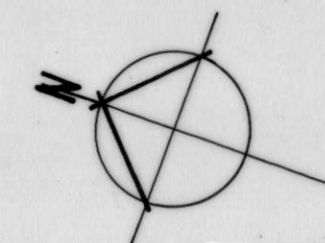 

PROPOSED EXTENSION

BLOCK & ROOF PLAN 1:500 scale

REV A) GROUND FLOOR SIDE EXTENSION
DEPTH INCREASED BY 1 METRE
JUN 125 HM.

HEATHER MOYE B.Sc. Architectural Design Consultant
Corner House, 1 Balmoral Road,
Hitchin, Herts. SG5 1XG.
Tel 01462 459910

client
CLARE KNAPMAN

job
PROPOSED EXTENSION & ALTERATION AT
94 SWINBURNE AVENUE - HITCHIN - HERTS.

subject
PROPOSED PLANS AND ELEVATIONS
(A2 sheet size)


scale 1:50 1:100, 1:500

date MAR 2025



drawn HM

drawing no.
HM - 24663 - 02

rev.
A

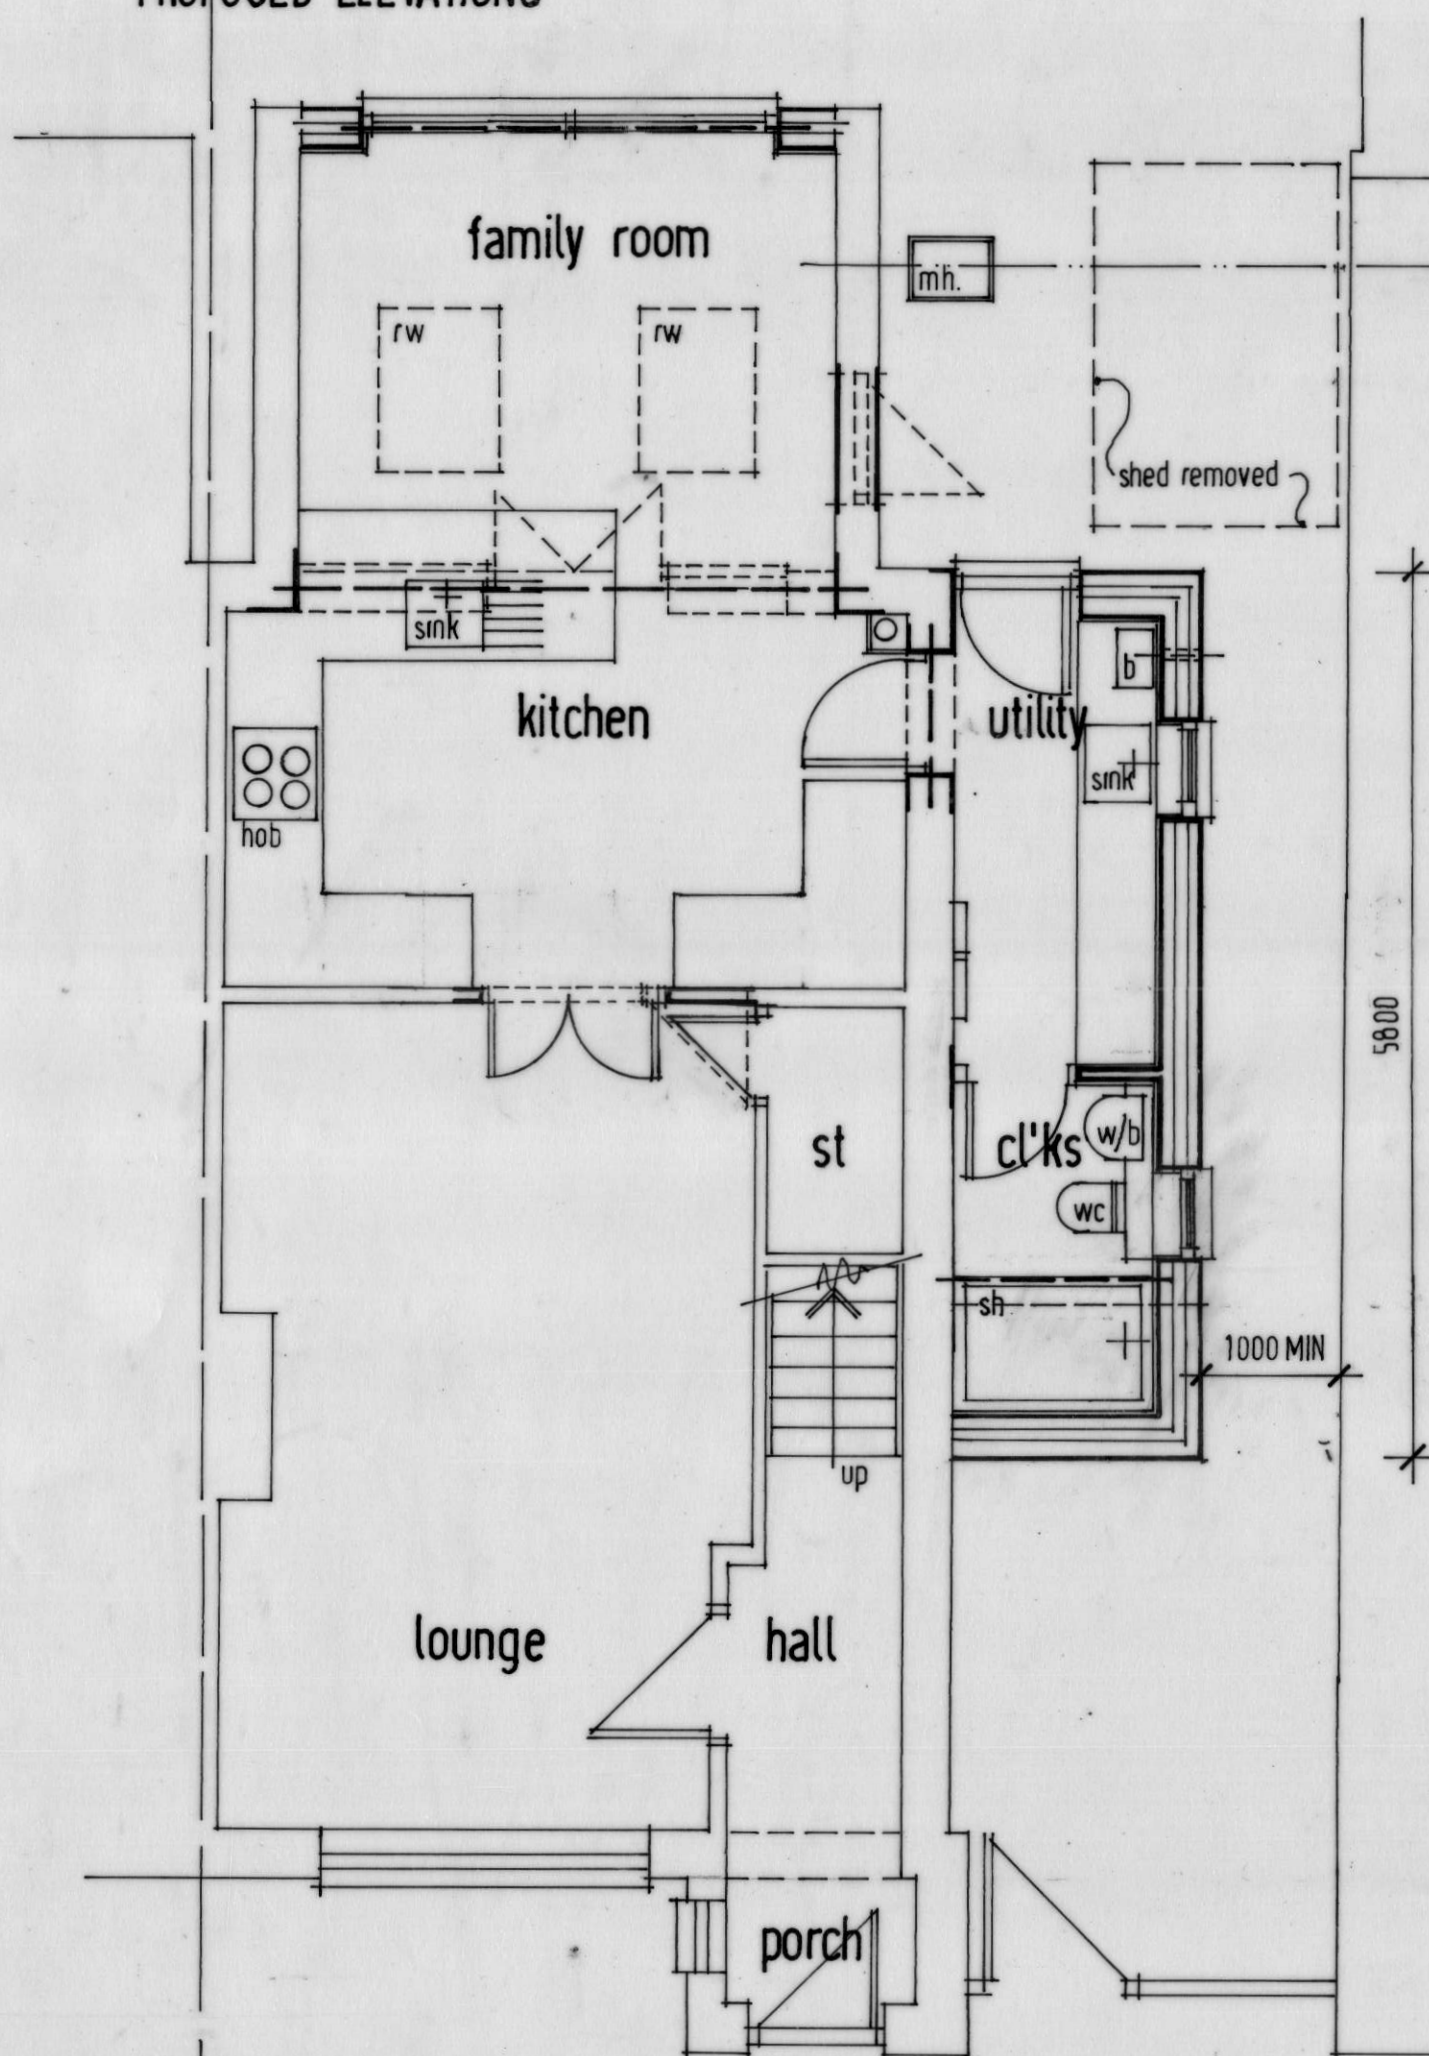

GROUND FLOOR PLAN

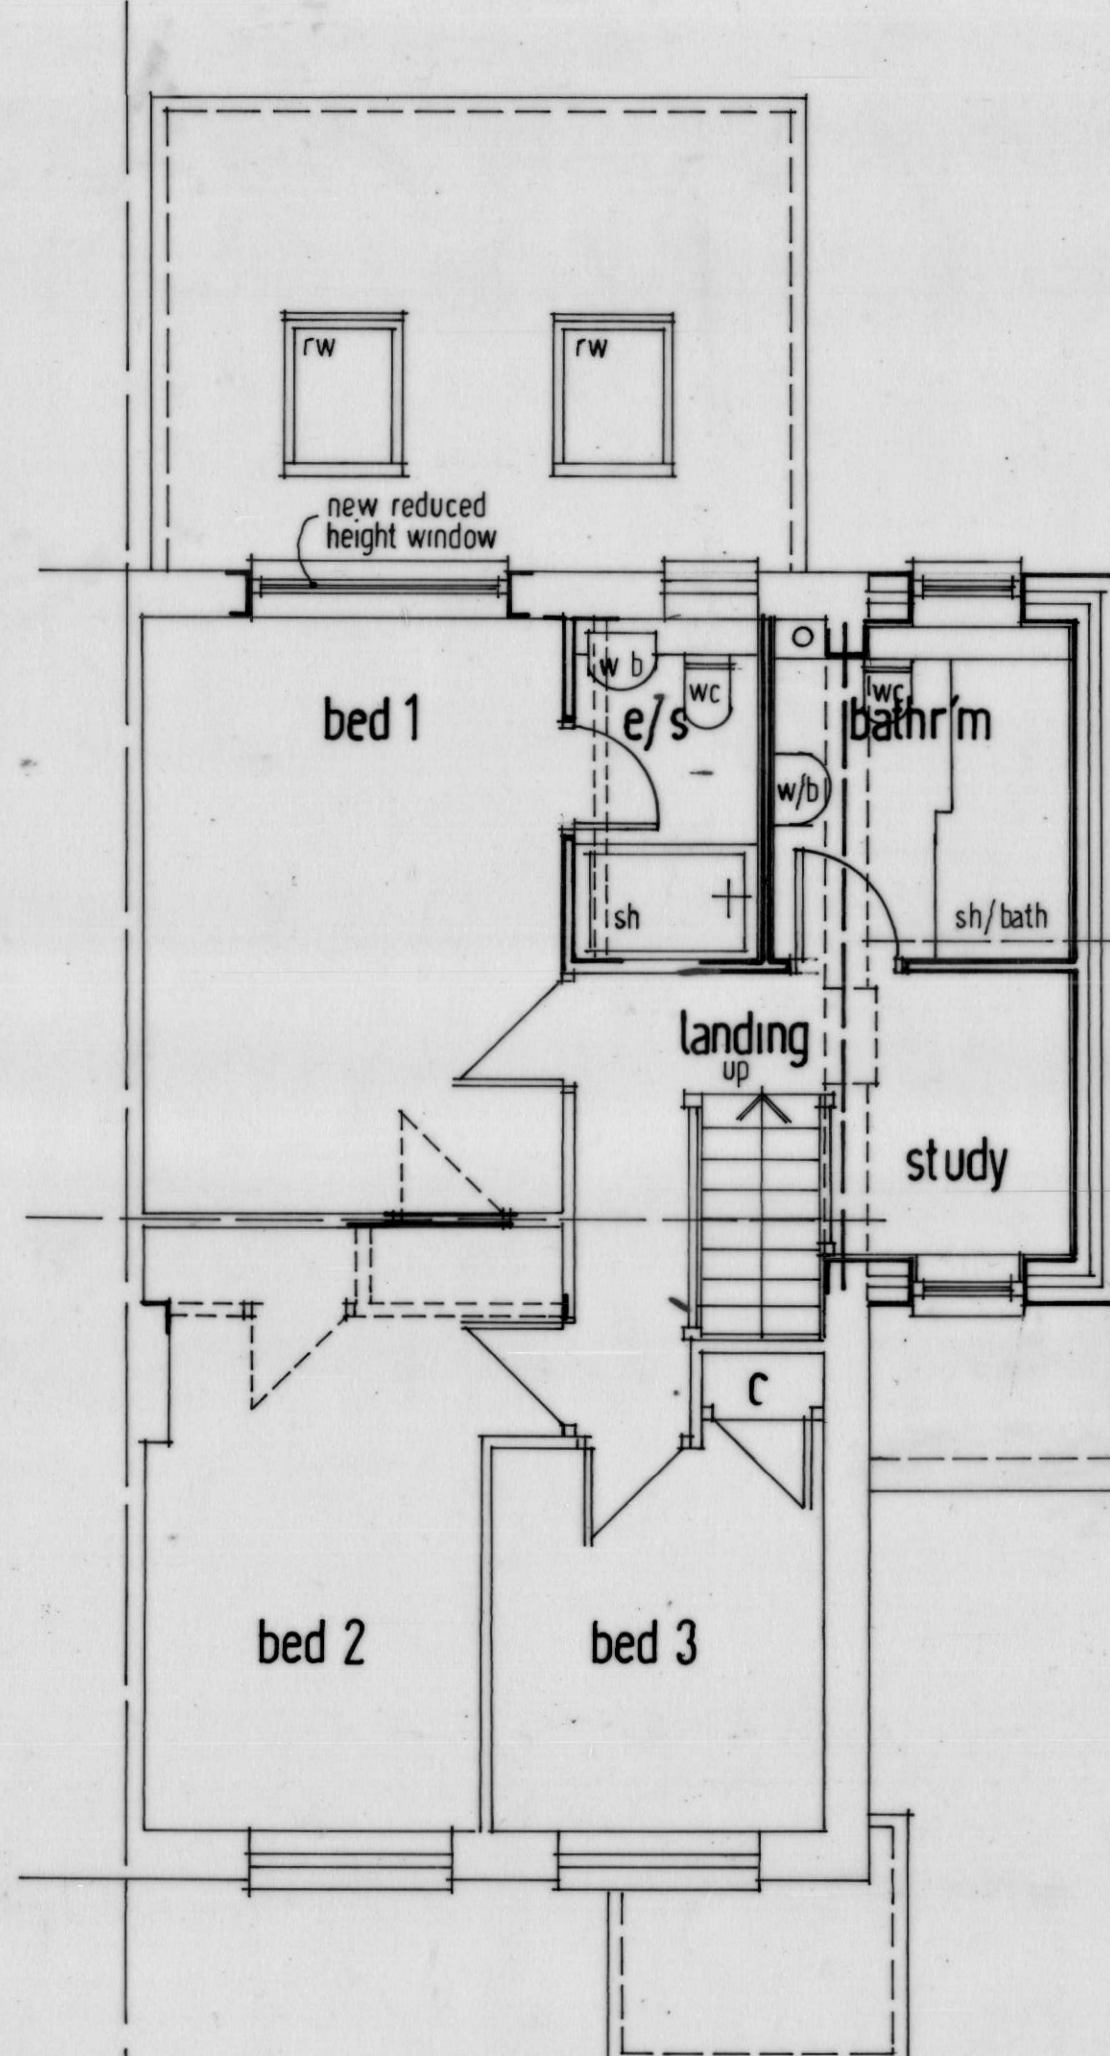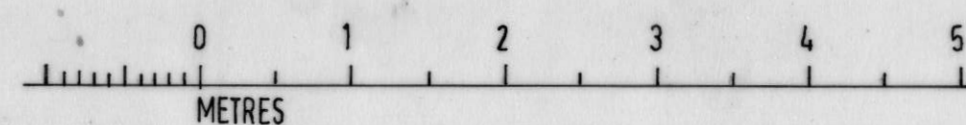

FIRST FLOOR PLAN