

NOTE: CONTRACTOR TO CHECK DIMENSIONS ON SITE PRIOR TO COMMENCEMENT OF WORK. ALL WORK CARRIED OUT TO SATISFACTION OF LOCAL AUTHORITY AND IN STRICT ACCORDANCE WITH MANUFACTURER'S INSTRUCTIONS

LEGEND

Masonry Wall

Partition Wall

Basement
Compartment Line

12 Room Number

H Item of Work (Refer to
Schedule of Works)

LEGEND

Smoke Detector

Manual Call Point

Distribution Board

Emergency Light

Fire Alarm Panel


Fire Curtain

Wall Sounder Beacon


30 Minute Fire Door

60 Minute Fire Door


Compartment Line

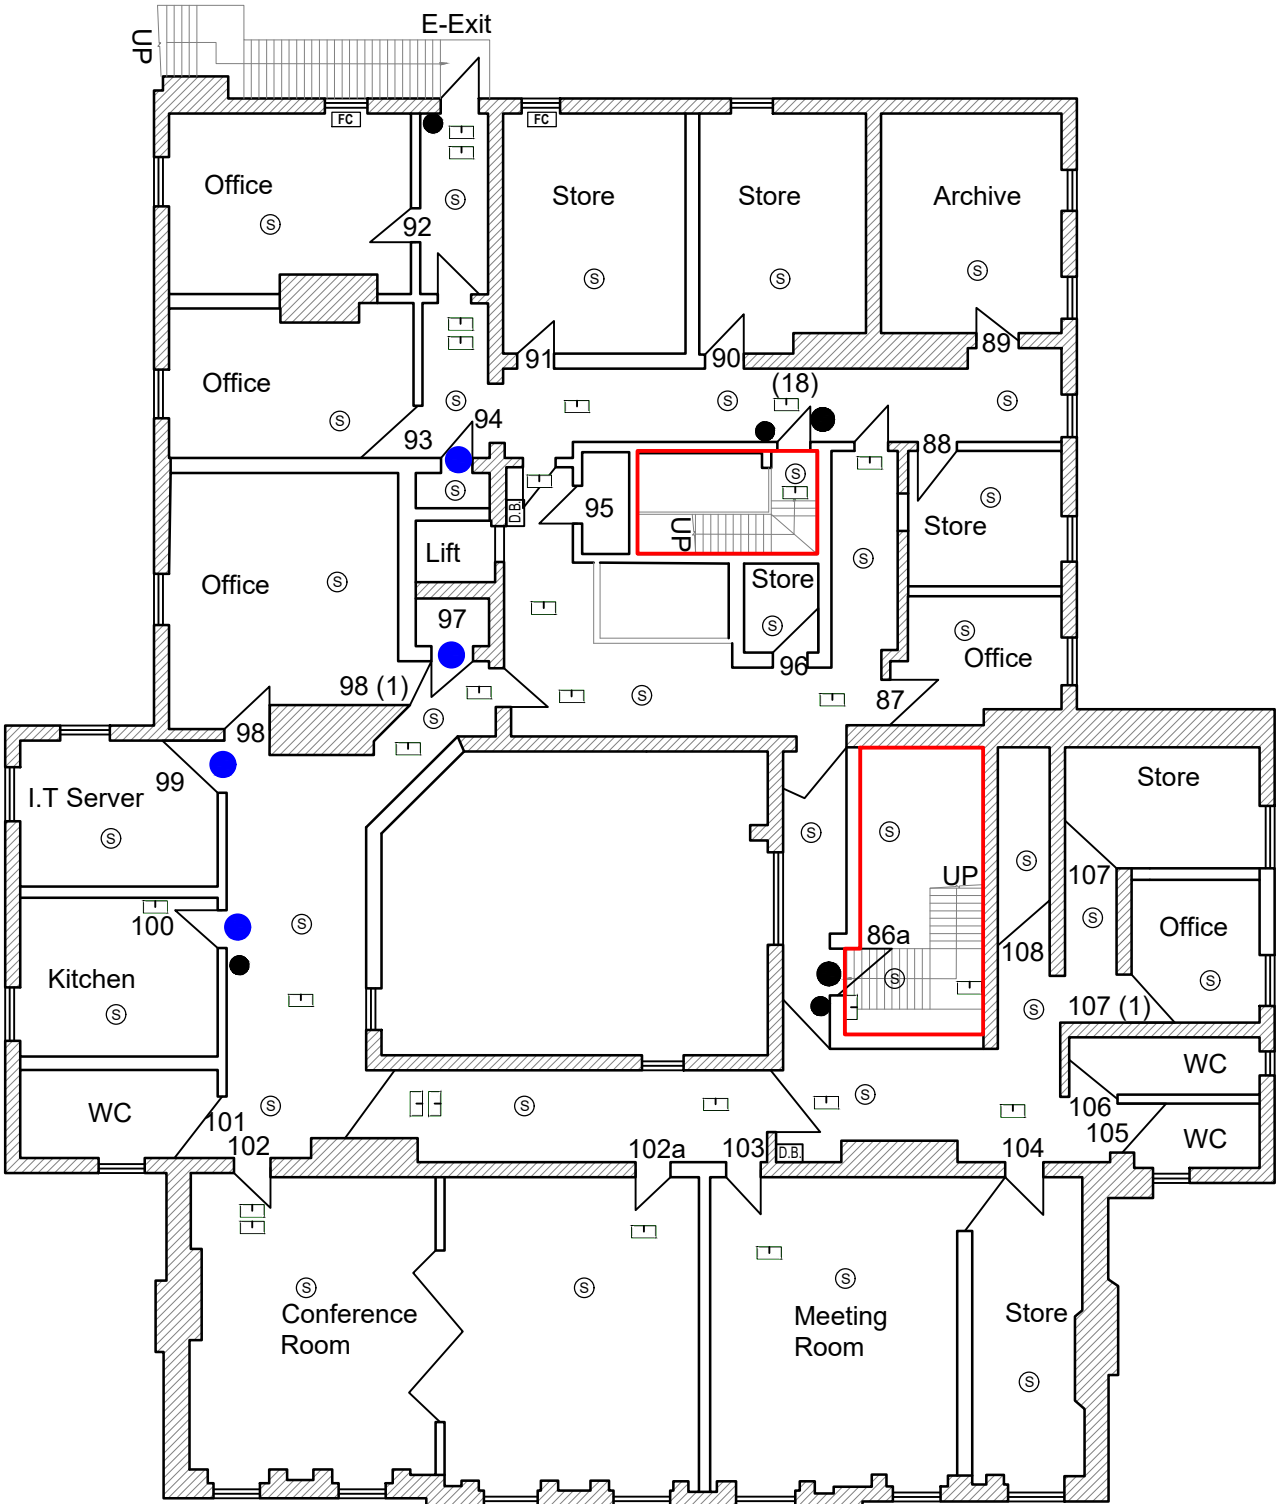

Second Floor (Main Building)

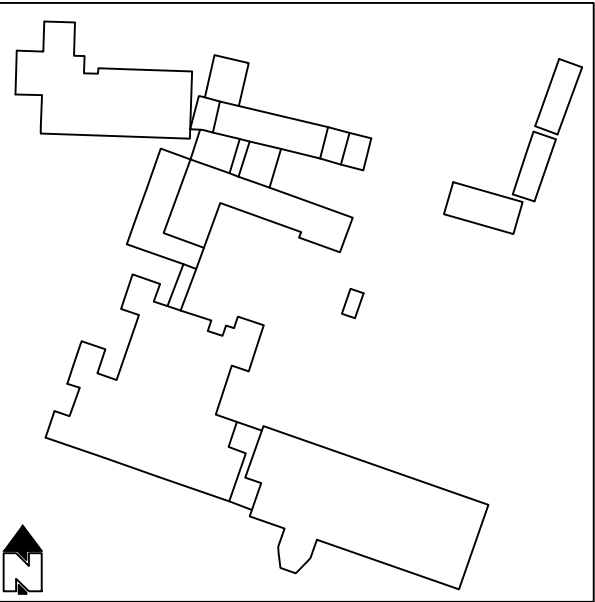

Location Plan Scale 1:200

 

A	ISSUED FOR INFORMATION	LT	IB	RM	13.06.25
REV	DESCRIPTION	BY	CHK	APP	DATE
ADDRESS:					
Stagenhoe Park St Paul's Walden Hitchin SG4 8BZ					
25 Broom Wood Court Prudhoe Northumberland NE42 6RB					
Onaek Building Consultants Ltd					
Tel: 07870 215 490 Web: www.onaek.co.uk Email: enquiries@onaek.co.uk Reg No: 6216880					
PROJECT:					
Brainkind Fire Safety Remedial Works					
DRAWING TITLE:					
Location of Fire Alarm System Components, Fire Doors and Protected 60 minutes Compartments Second Floor (Main Building)					
SCALE A3 1:500	DRAWN LT	DATE JAN 25	CHECKED IB	DATE JAN 25	APPROVED RM
PROJECT No.	OFFICE N/A	TYPE BS	DRAWING No.	08	REVISION A
APPROVAL	INFORMATION	TENDER	CONTRACT	CONSTRUCTION	