


NOTE: CONTRACTOR TO CHECK DIMENSIONS ON SITE PRIOR TO COMMENCEMENT OF WORK. ALL WORK CARRIED OUT TO SATISFACTION OF LOCAL AUTHORITY AND IN STRICT ACCORDANCE WITH MANUFACTURER'S INSTRUCTIONS

LEGEND

- Masonry Wall
- Partition Wall
- Basement
- Compartment Line
- 12 Room Number
- Item of Work (Refer to Schedule of Works)

LEGEND

- Smoke Detector
- Manual Call Point
- Distribution Board
- Emergency Light
- Fire Alarm Panel
- Fire Curtain
- Wall Sounder Beacon
- 30 Minute Fire Door
- 60 Minute Fire Door
- Compartment Line

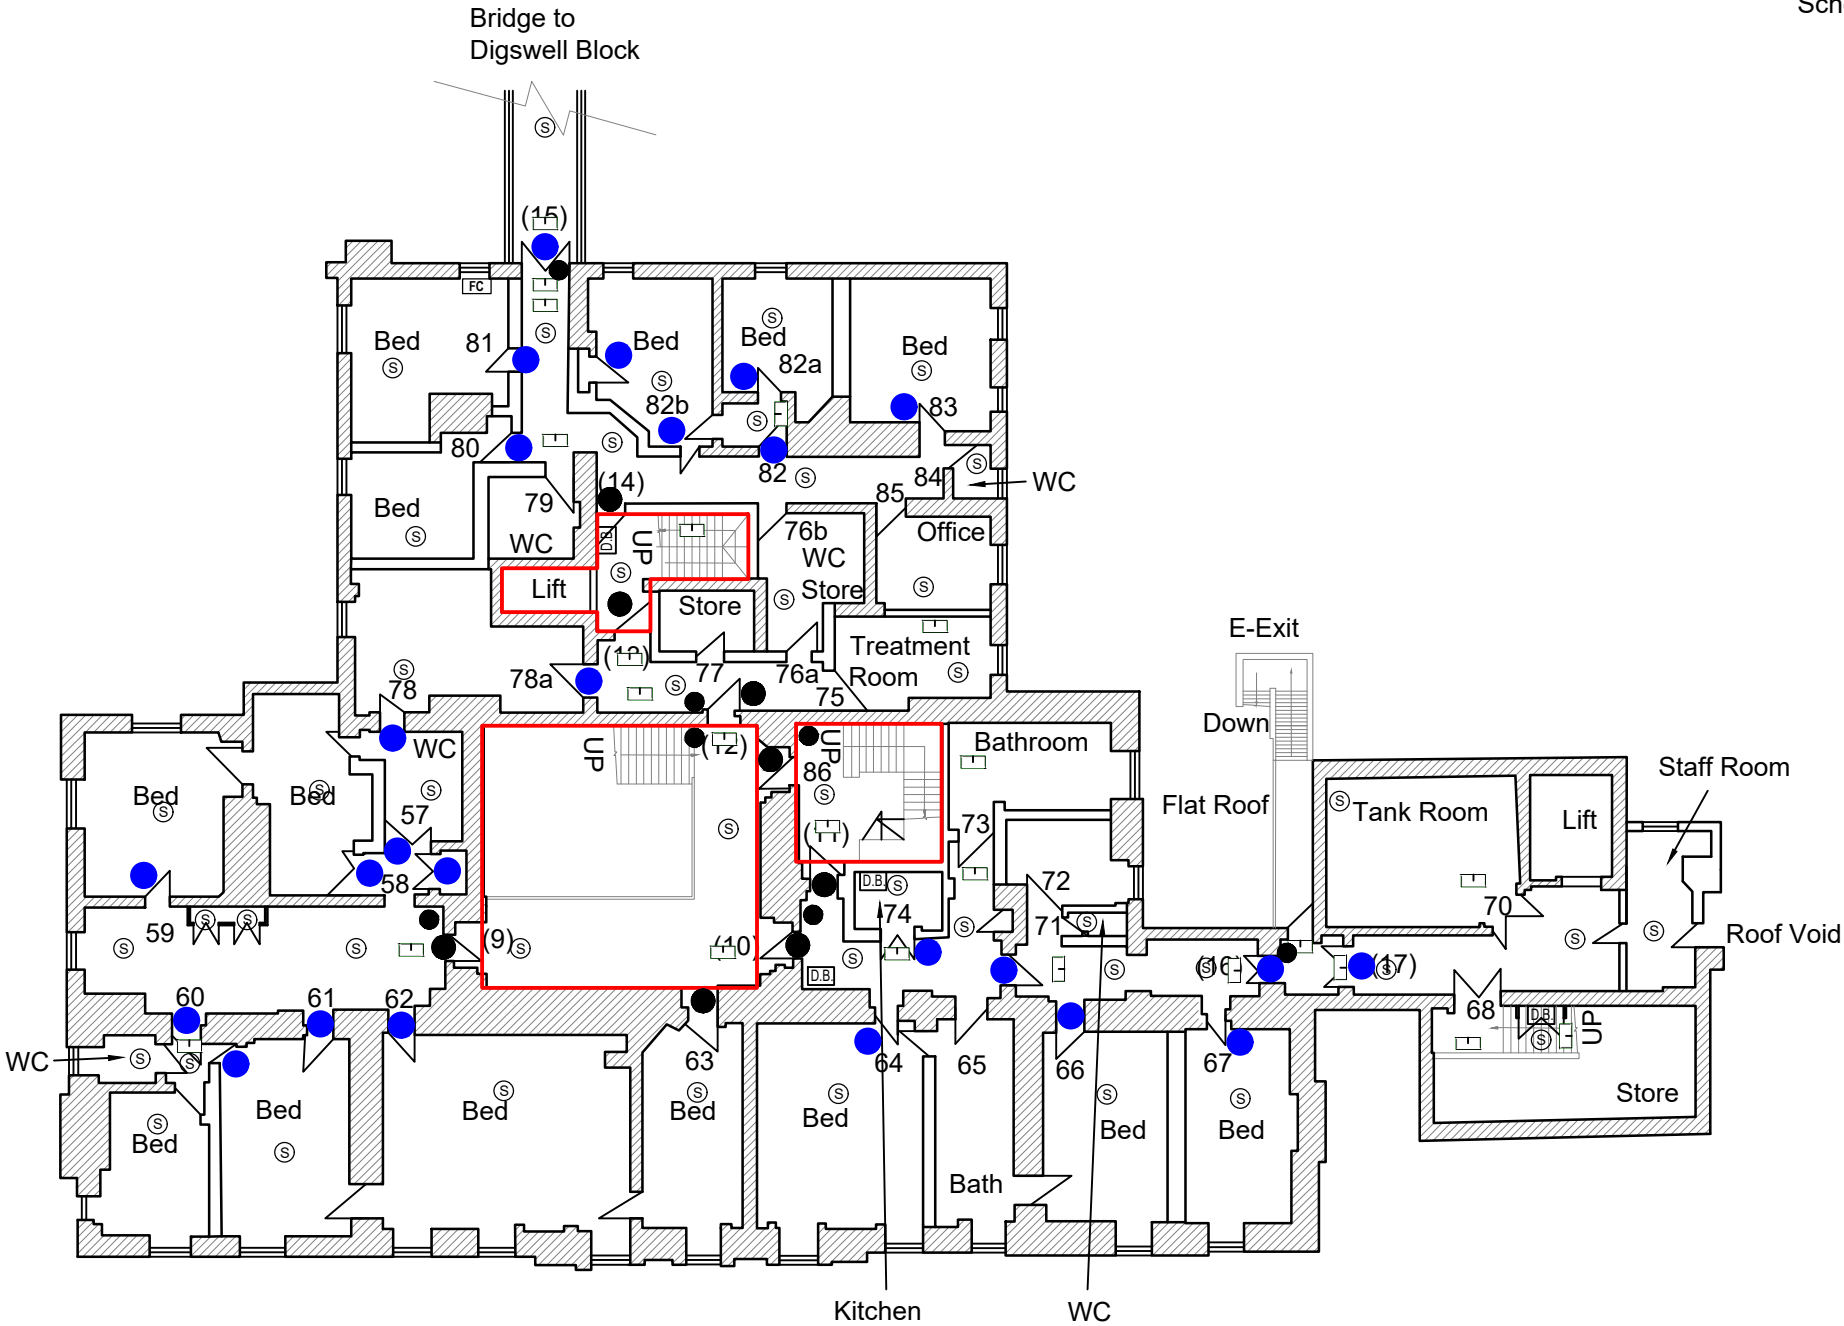

First Floor (Main Building)

A	ISSUED FOR INFORMATION	LT	IB	RM	13.06.25
REV	DESCRIPTION	BY	CHK	APP	DATE
ADDRESS:					
Stagenhoe Park					
St Paul's Walden					
Hitchin					
SG4 8BZ					
25 Broom Wood Court					
Prudhoe					
Northumberland					
NE42 6RB					
Tel: 07870 215 490					
Web: www.onaek.co.uk					
Email: enquiries@onaek.co.uk					
Reg No: 6216880					
PROJECT:					
Brainkind					
Fire Safety Remedial Works					
DRAWING TITLE:					
Location of Fire Alarm System Components, Fire Doors and Protected 60 minutes Compartments					
First Floor (Main Building)					
SCALE	A3	DRAWN	LT	DATE	JAN 25
1:500		CHECKED	IB	DATE	JAN 25
		APPROVED	RM	DATE	JAN 25
PROJECT No.		OFFICE	N/A	TYPE	BS
		DRAWING No.	06	REVISION	A
APPROVAL		INFORMATION		TENDER	
		CONTRACT		CONSTRUCTION	

Location Plan Scale 1:200

