



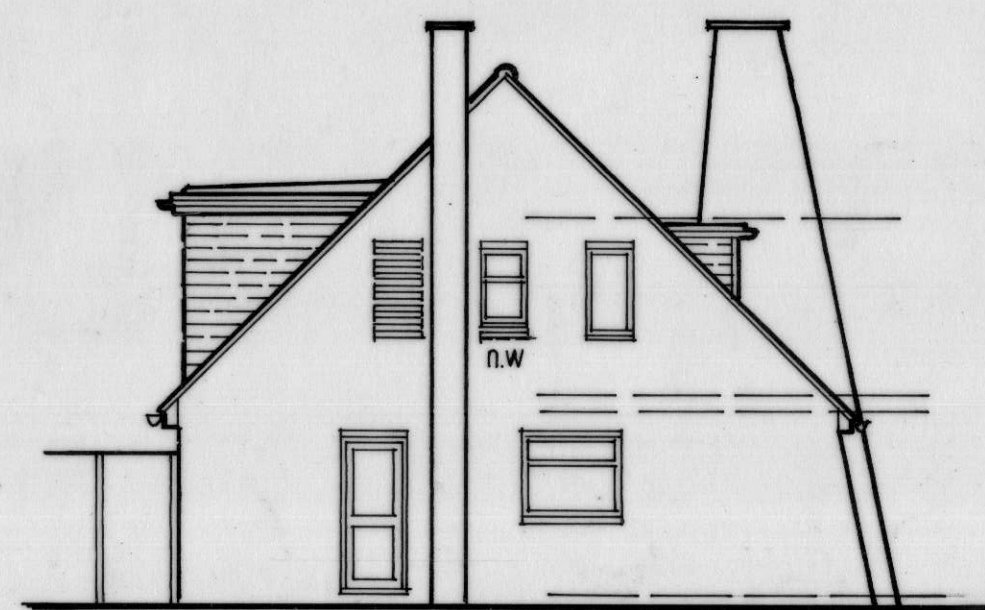


rear
PROPOSED ELEVATIONS


ALL NEW EXTERNAL FACING MATERIALS TO MATCH EXISTING

 


side facing no.57

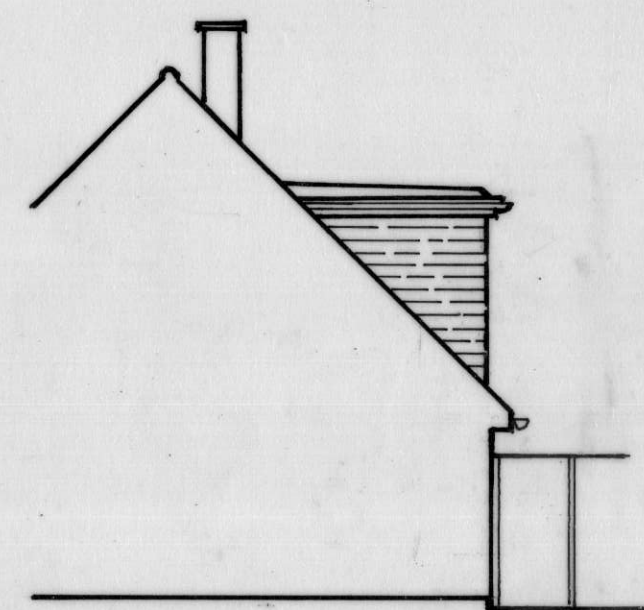



side facing no.61

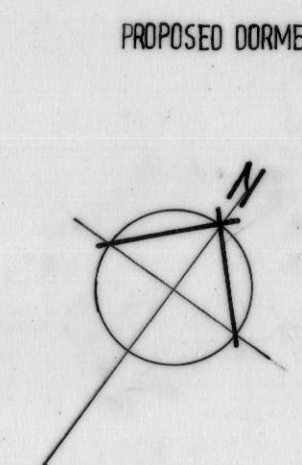

BLOCK AND ROOF PLAN 1:500 scale

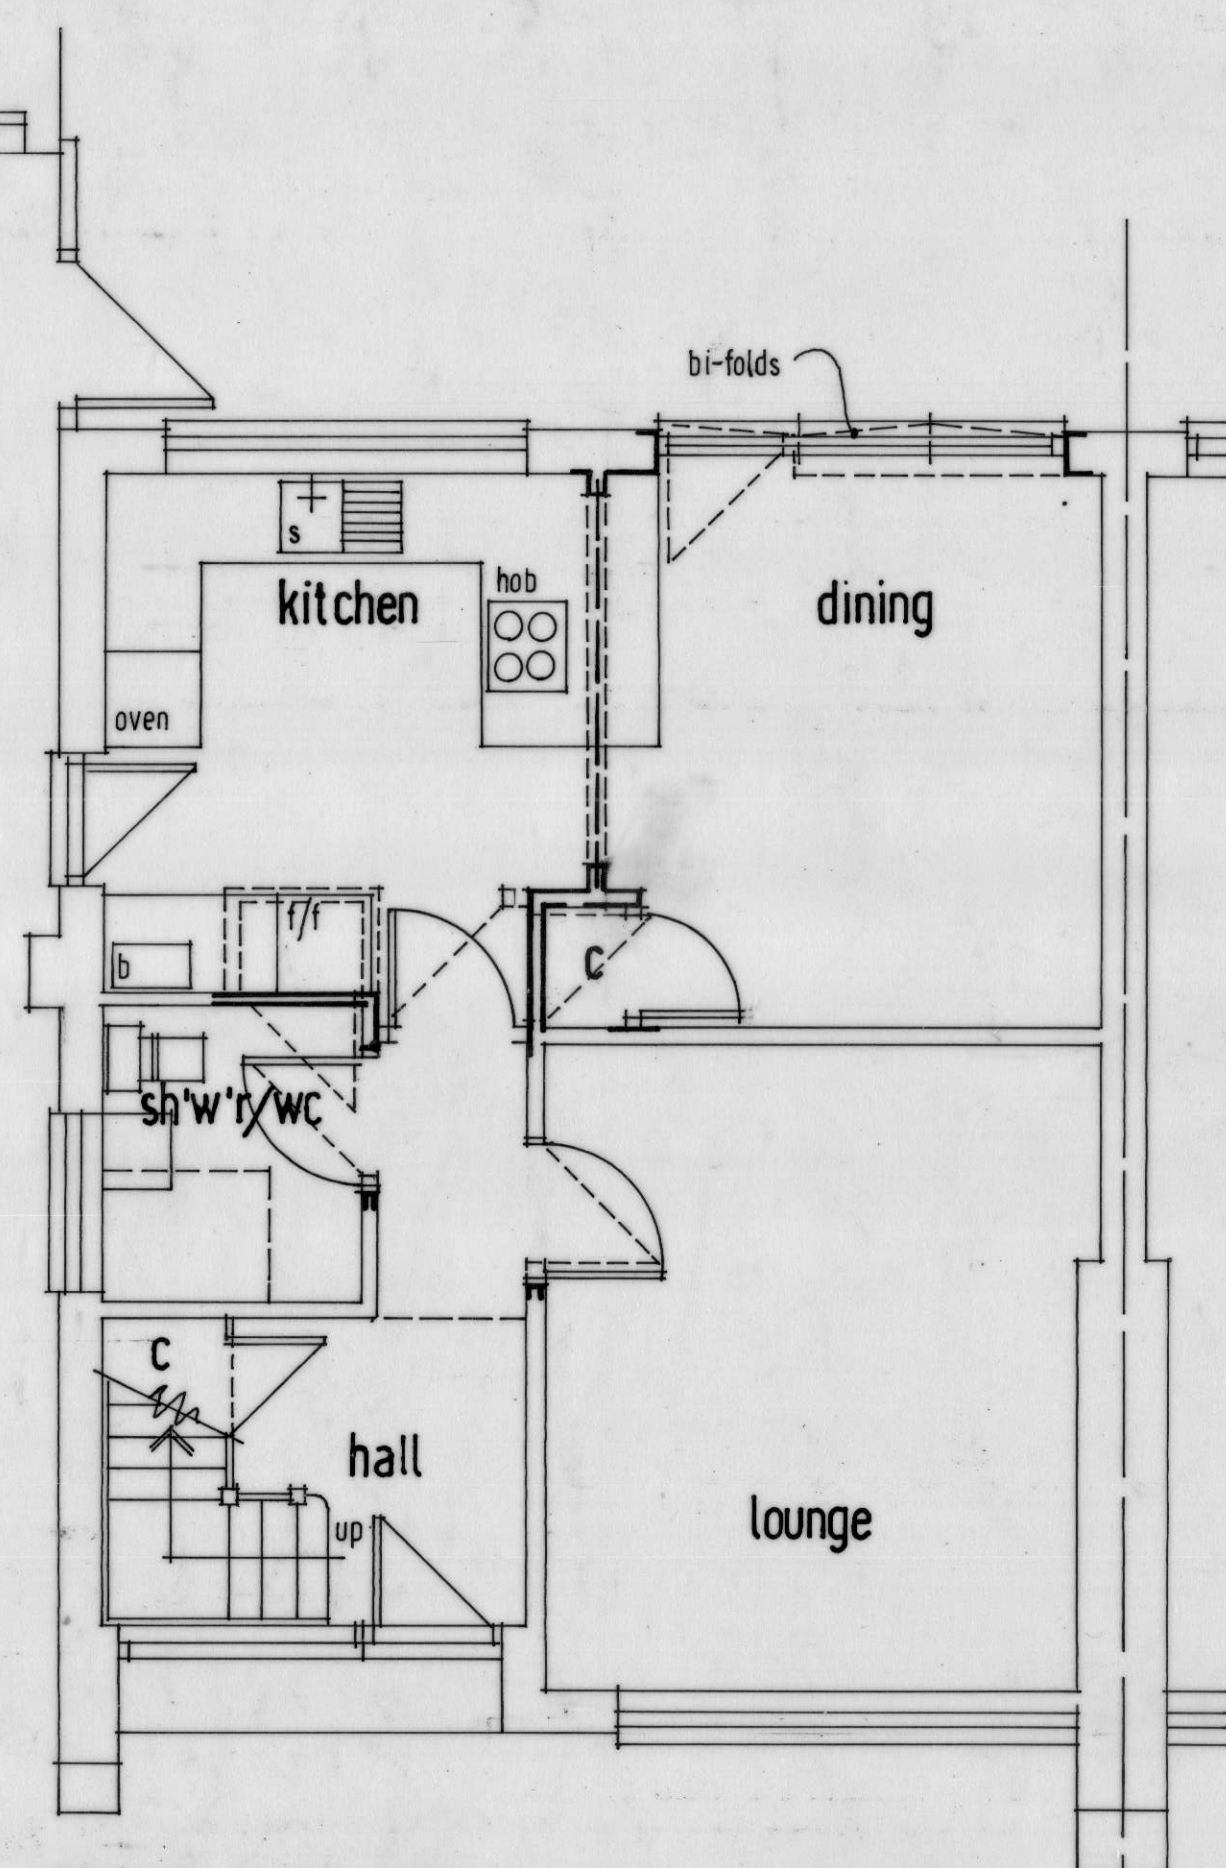

GROUND FLOOR PLAN

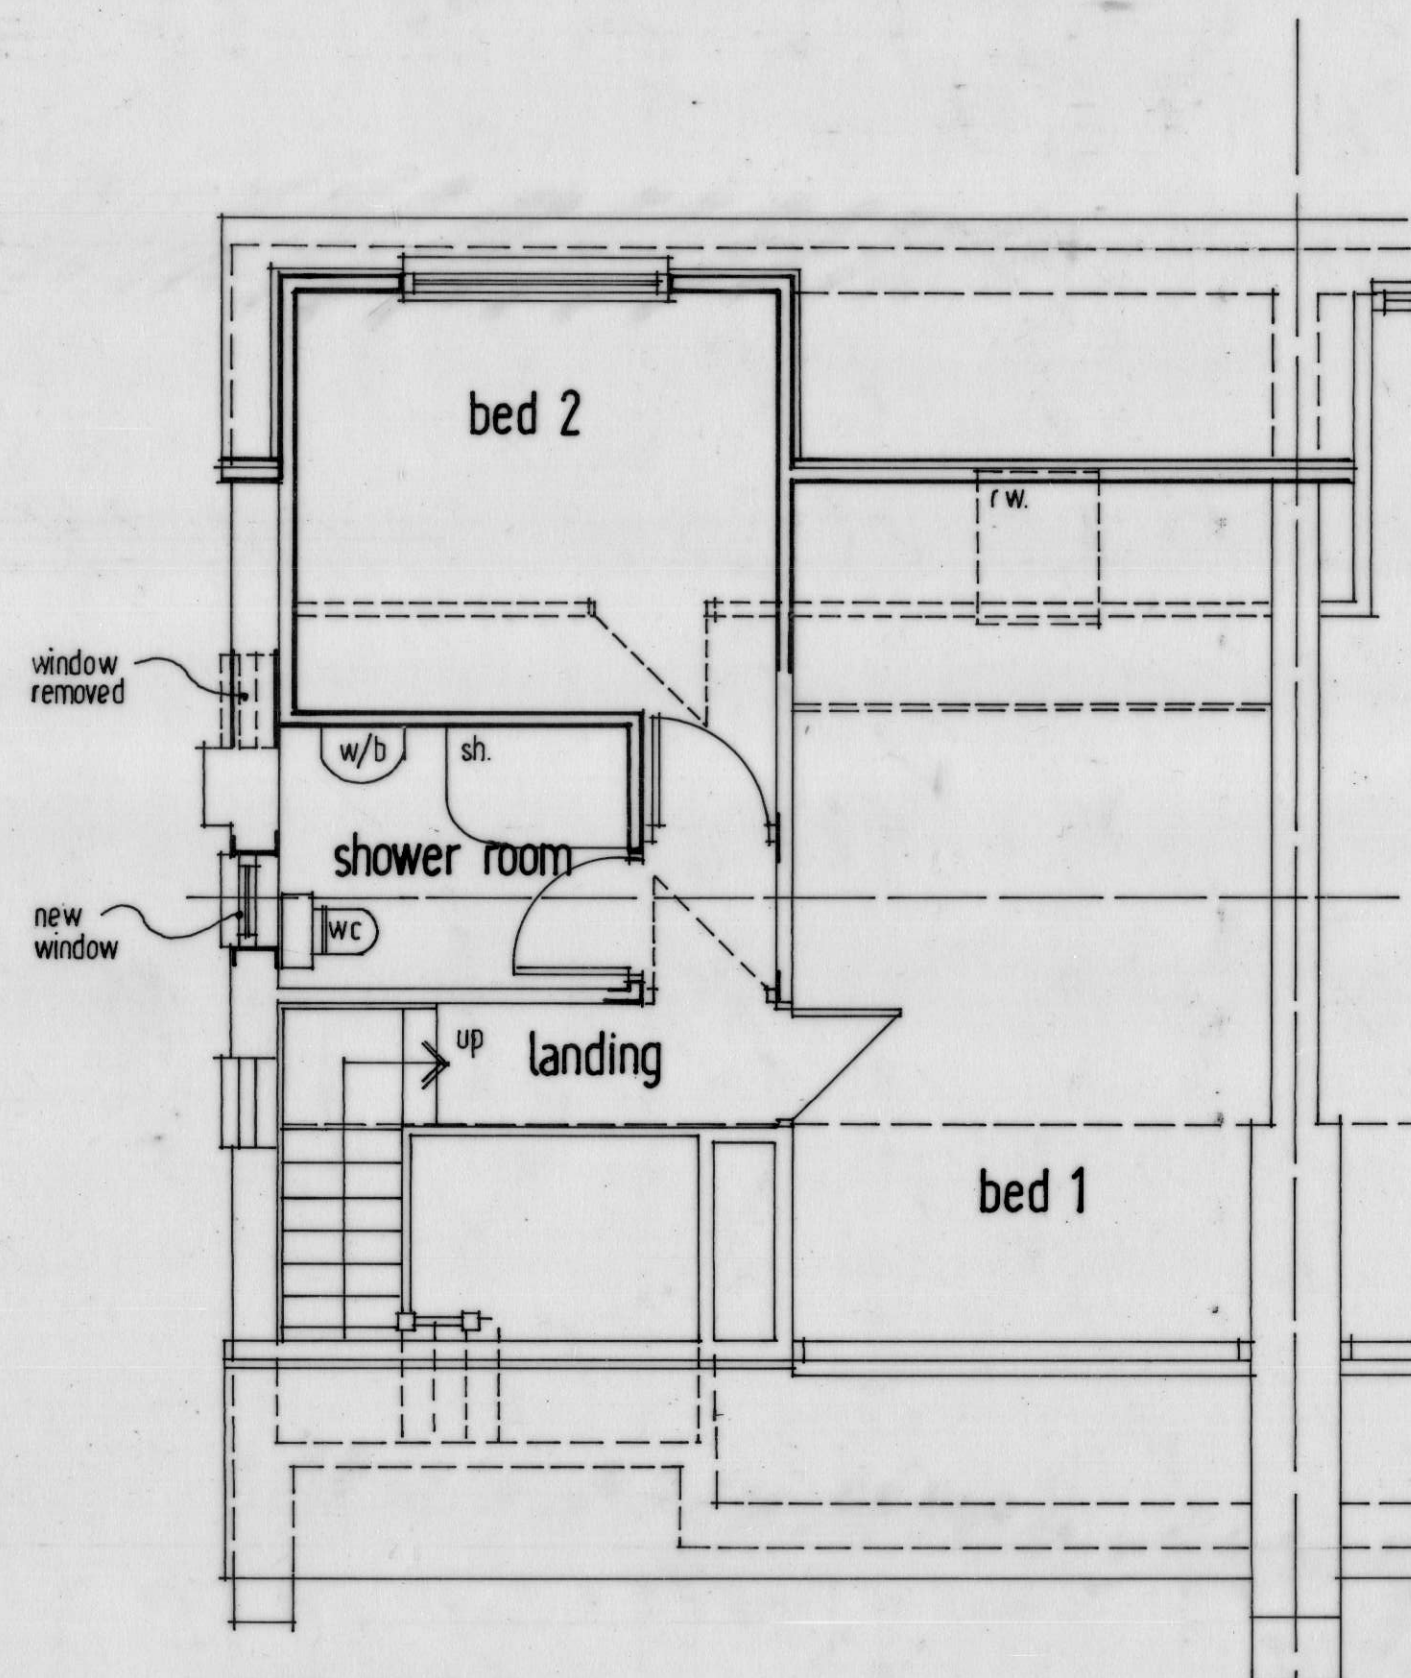 

FIRST FLOOR PLAN

HEATHER MOVE B.Sc. Architectural Design Consultant
Corner House, 1 Balmoral Road,
Hitchin, Herts. SG5 1XG,
Tel 01462 459910

client
MR. MRS. K. WHARTON

job
PROPOSED REAR DORMER & ALTERATION AT
59 GROVELANDS AVENUE - HITCHIN - HERTS.

subject
PROPOSED PLANS AND ELEVATIONS
(A2 sheet size)

scale 1:50 1:100 1:500

date JUN 2025 drawn HM

drawing no.
HM - 25666 - 03

rev.