



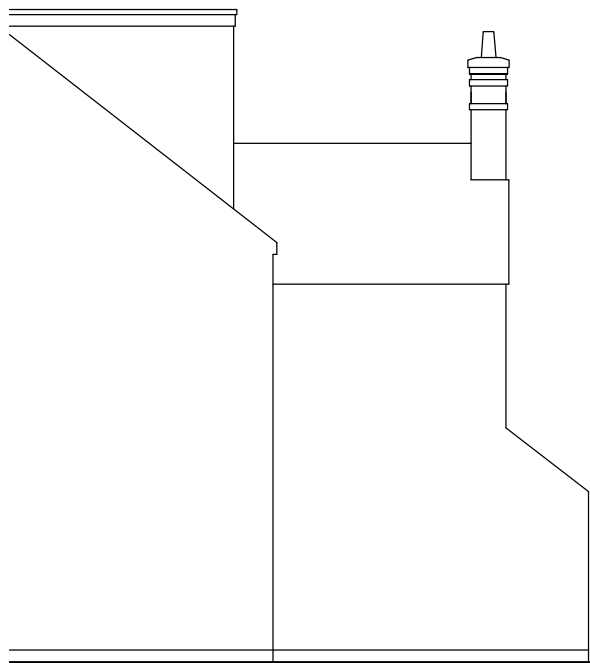


Existing Side Elevation 1:100




Existing Rear Elevation 1:100

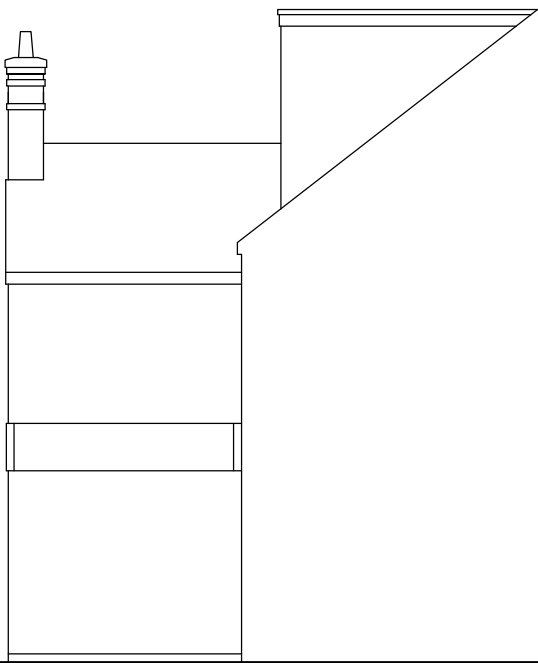

Existing Side Elevation 1:100

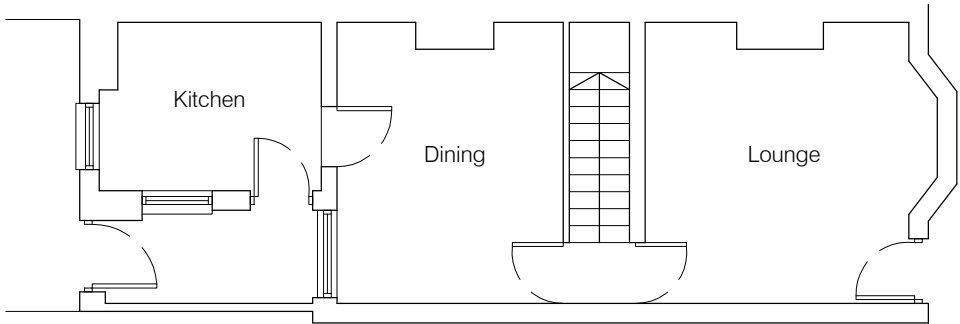

Existing Ground Floor Plan 1:100

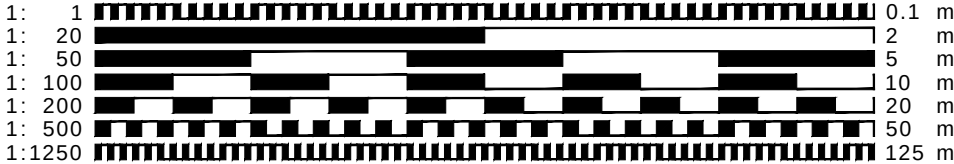

- CLIENT MUST SEEK SEPARATE SPECIALIST ADVICE ON PARTY WALL MATTERS IN SUFFICIENT TIME TO SERVE ALL NOTICES IF REQUIRED
- ALL STRUCTURAL ELEMENTS ARE INDICATIVE ONLY AND SUBJECT TO FULL STRUCTURAL DESIGN BY STRUCTURAL ENGINEER - ALL DESIGN IS SUBJECT TO STRUCTURAL DESIGN TO BE PROVIDED BY OTHERS
- THIS DRAWING IS FOR PLANNING APPROVAL ONLY AND SUBJECT TO ALL OTHER RELEVANT STATUTORY APPROVALS

This drawing is protected under © copy right



**REd
SHed**
s
ign



preliminary

CONTRACT
92 Ickleford Road, Hitchin, Herts

DRAWING TITLE
Existing Elevations & Floor Plan

SCALE 1:100@A3 DRAWING NUMBER PO2 REVISION

DATE Dec 2024

DRAWN JEI

JOB NUMBER RSD-24-20 CHECKED BY

redshed design 45 Hoo Road Meppershall Bedfordshire sg17 5lp telephone: 01462 817075, 07884008970 fax: 01462 807175 e-mail: james/karen@redsheddesign.co.uk www.redsheddesign.co.uk