


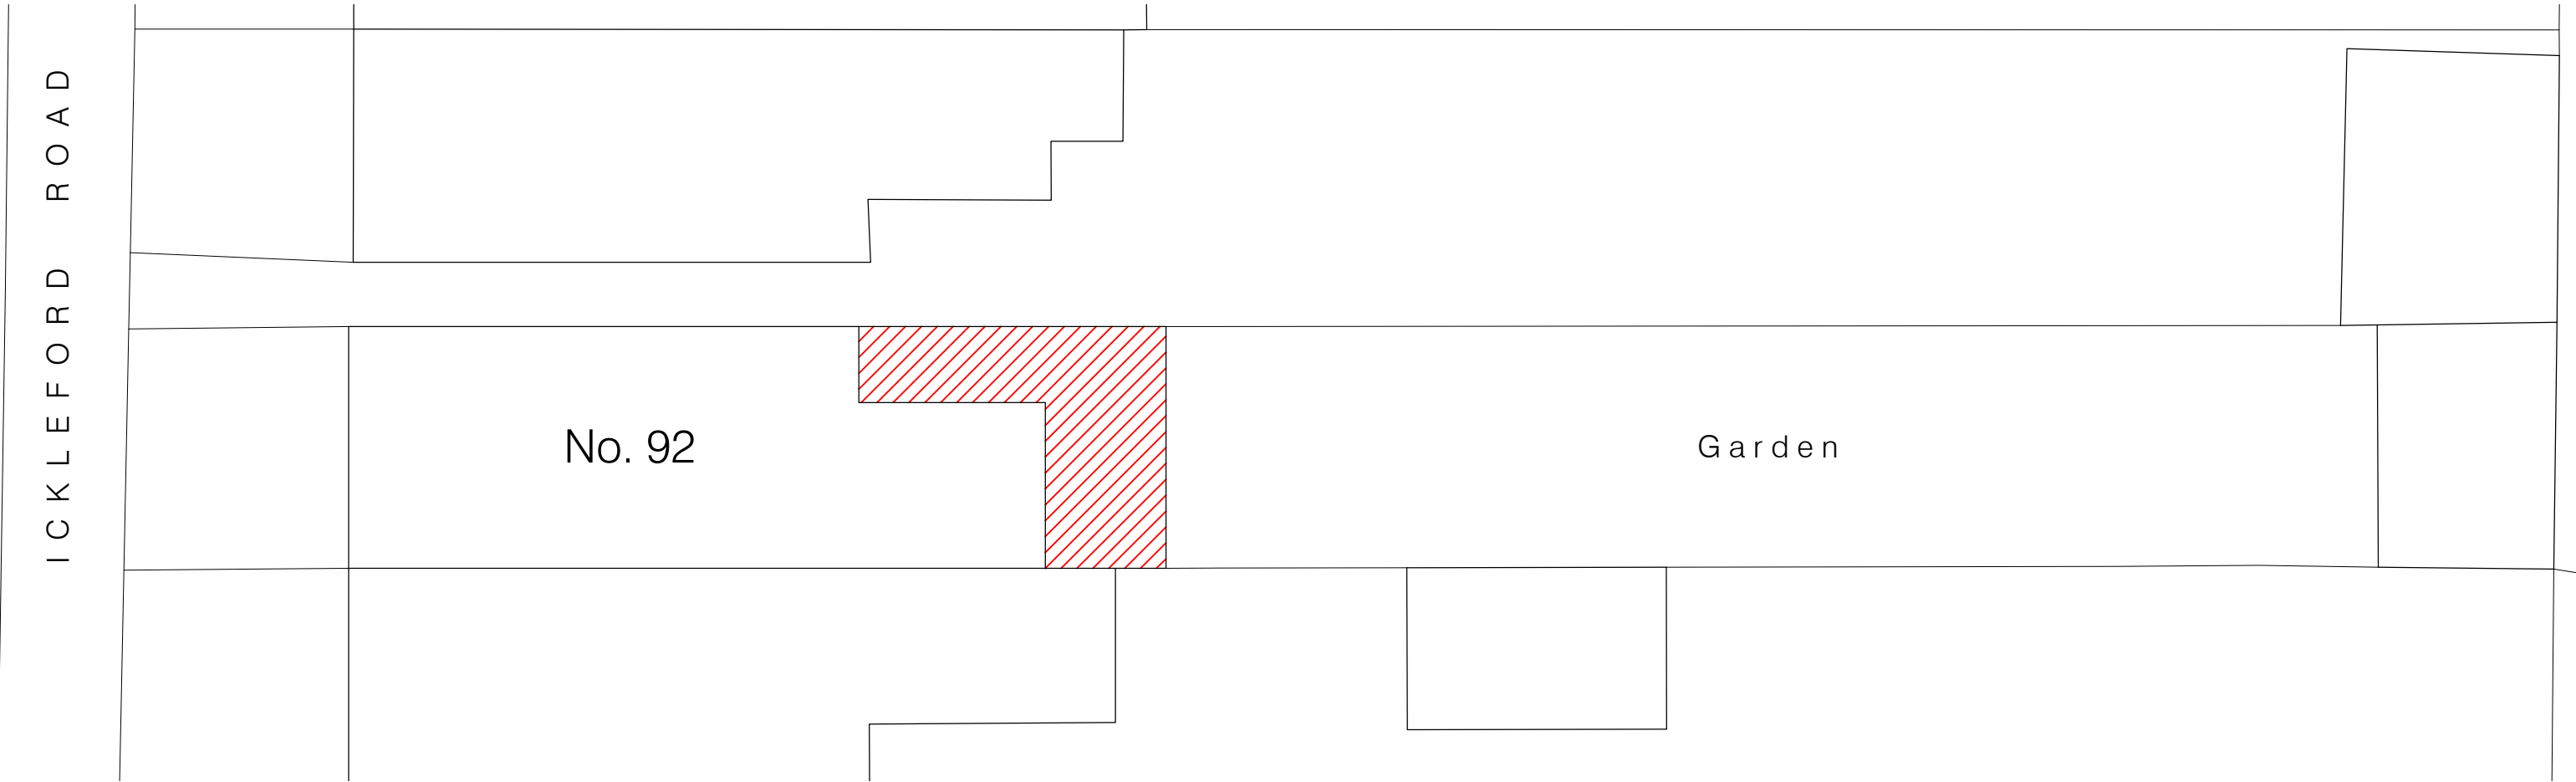


Site Block Plan scale 1:100



Ordnance Survey, (c) Crown Copyright 2025. All rights reserved. Licence number 100022432



Site Location Plan scale 1:1250

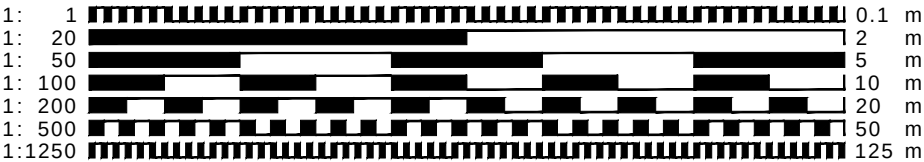

- CLIENT MUST SEEK SEPARATE SPECIALIST ADVICE ON PARTY WALL MATTERS IN SUFFICIENT TIME TO SERVE ALL NOTICES IF REQUIRED
- ALL STRUCTURAL ELEMENTS ARE INDICATIVE ONLY AND SUBJECT TO FULL STRUCTURAL DESIGN BY STRUCTURAL ENGINEER - ALL DESIGN IS SUBJECT TO STRUCTURAL DESIGN TO BE PROVIDED BY OTHERS
- THIS DRAWING IS FOR PLANNING APPROVAL ONLY AND SUBJECT TO ALL OTHER RELEVANT STATUTORY APPROVALS

This drawing is protected under © copy right



**REd**  
**SHeD**  
s  
i  
g  
n



for approval

CONTRACT  
92 Ickleford Road, Hitchin, Herts

| DRAWING TITLE |           |                |
|---------------|-----------|----------------|
| Site Plans    |           |                |
| SCALE         | VARIES@A3 | DRAWING NUMBER |
| DATE          | Dec 2024  | PO1            |
| DRAWN         | JEI       | CHECKED BY     |
| JOB NUMBER    | RSD-24-20 |                |

redshed design  
45 Hoo Road  
Meppershall  
Bedfordshire  
sg17 5lp  
telephone: 01462 817075, 07884008970  
fax: 01462 807175  
e-mail: james/karen@redsheddesign.co.uk  
www.redsheddesign.co.uk