
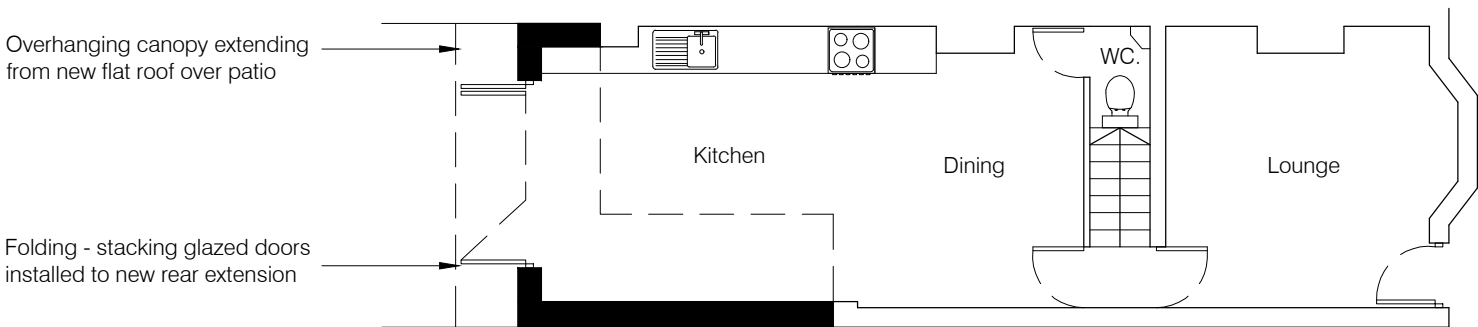


○ CLIENT MUST SEEK SEPARATE SPECIALIST ADVICE ON PARTY WALL MATTERS IN SUFFICIENT TIME TO SERVE ALL NOTICES IF REQUIRED

○ ALL STRUCTURAL ELEMENTS ARE INDICATIVE ONLY AND SUBJECT TO FULL STRUCTURAL DESIGN BY STRUCTURAL ENGINEER - ALL DESIGN IS SUBJECT TO STRUCTURAL DESIGN TO BE PROVIDED BY OTHERS

○ THIS DRAWING IS FOR PLANNING APPROVAL ONLY AND SUBJECT TO ALL OTHER RELEVANT STATUTORY APPROVALS

This drawing is protected under © copy right

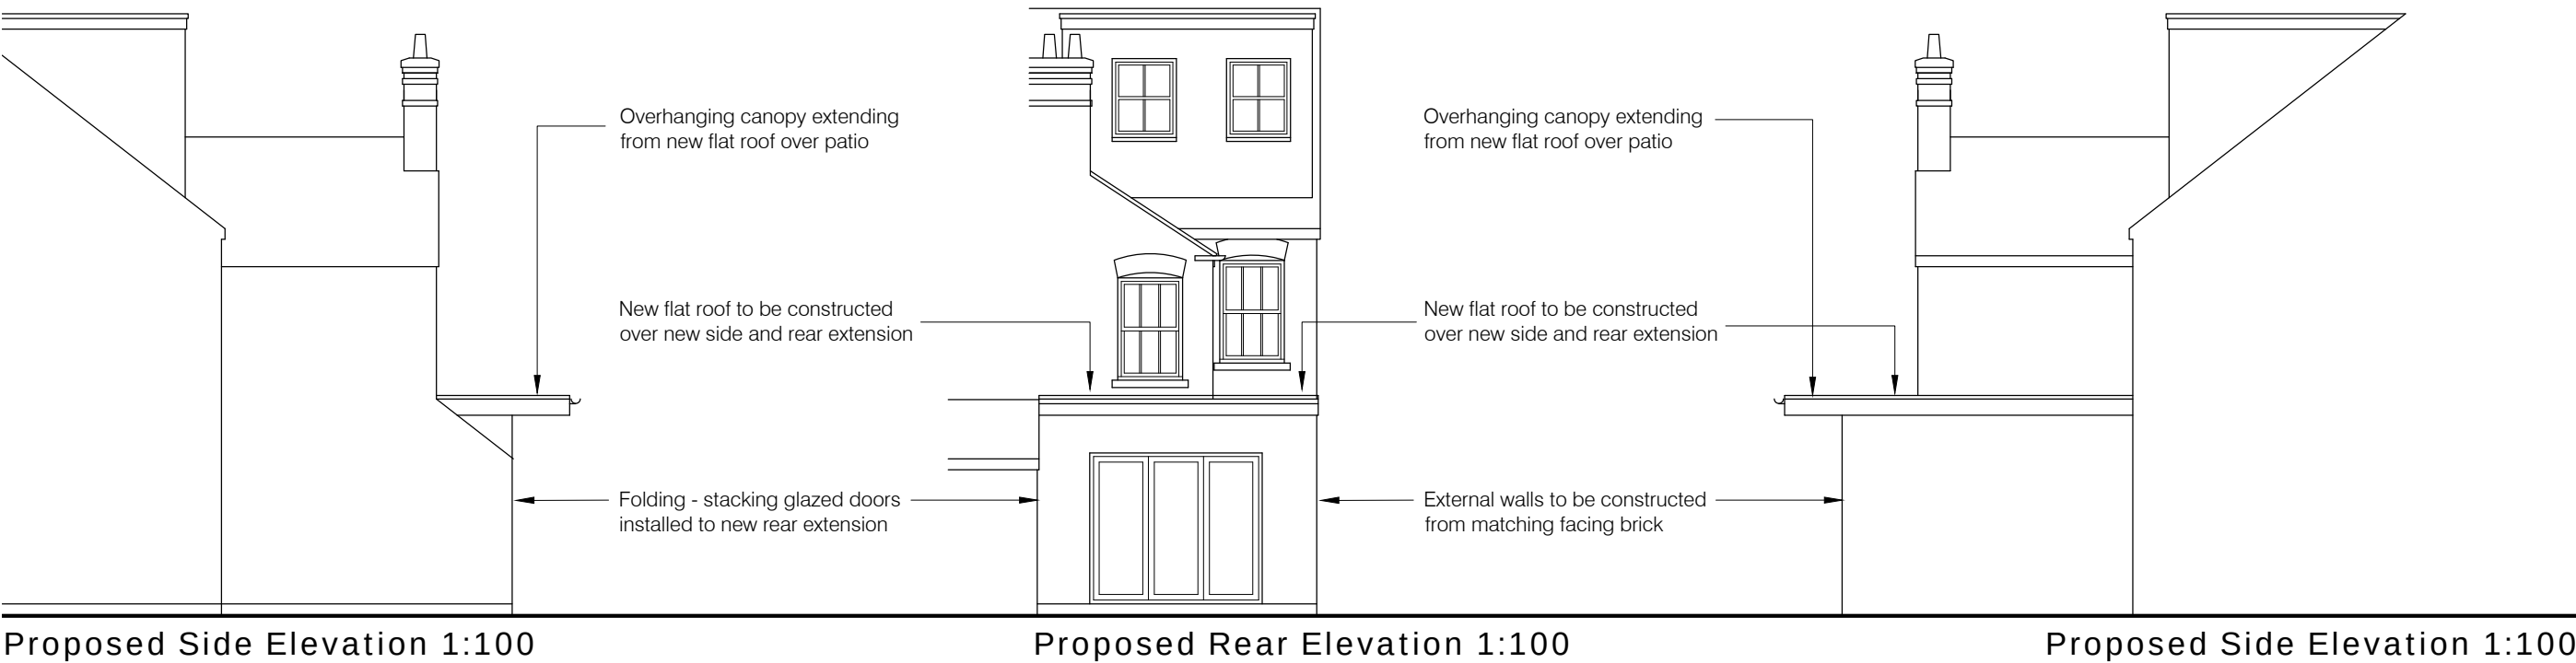

preliminary

CONTRACT		
92 Ickleford Road, Hitchin, Herts		
DRAWING TITLE		
Proposed Elevations & Floor Plan		
SCALE	1:100@A3	DRAWING NUMBER
DATE	Dec 2024	PO3
DRAWN	JEI	
JOB NUMBER	RSD-24-20	CHECKED BY
redshed design		
45 Hoo Road		
Meppershall		
Bedfordshire		
sg17 5lp		
telephone: 01462 817075, 07884008970		
fax: 01462 807175		
e-mail: james/karen@redsheddesign.co.uk		
www.redsheddesign.co.uk		