



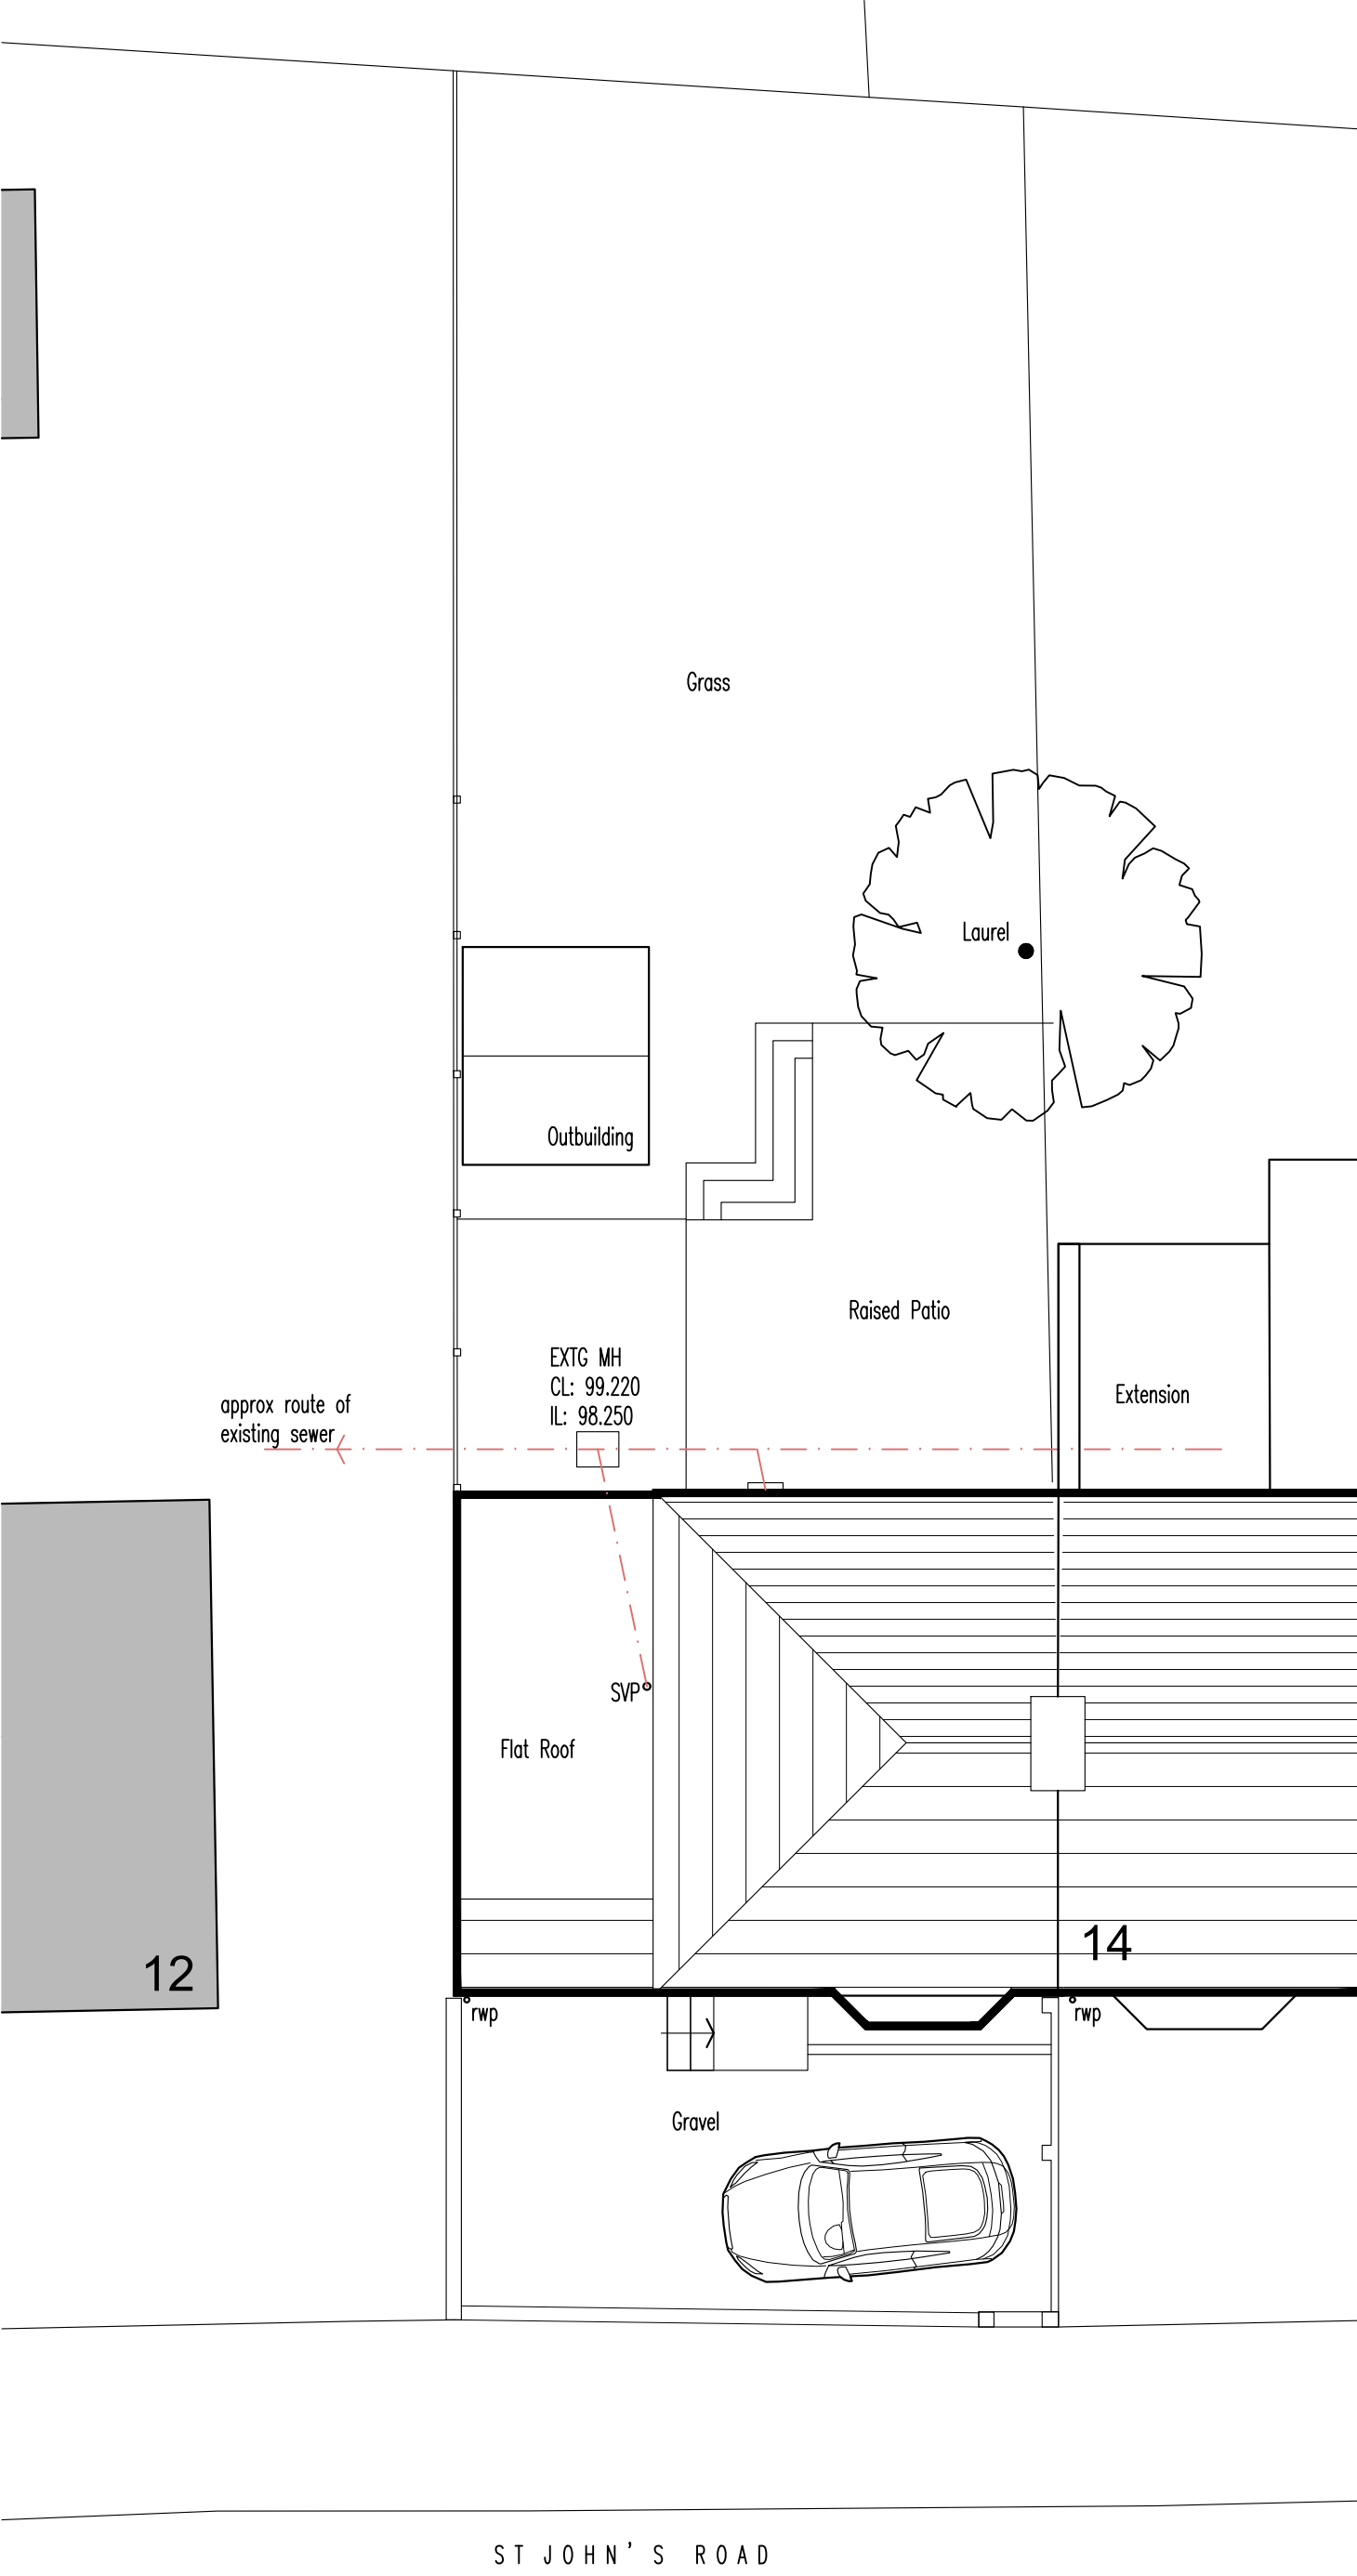

Site Plan as Existing
1:200 scale

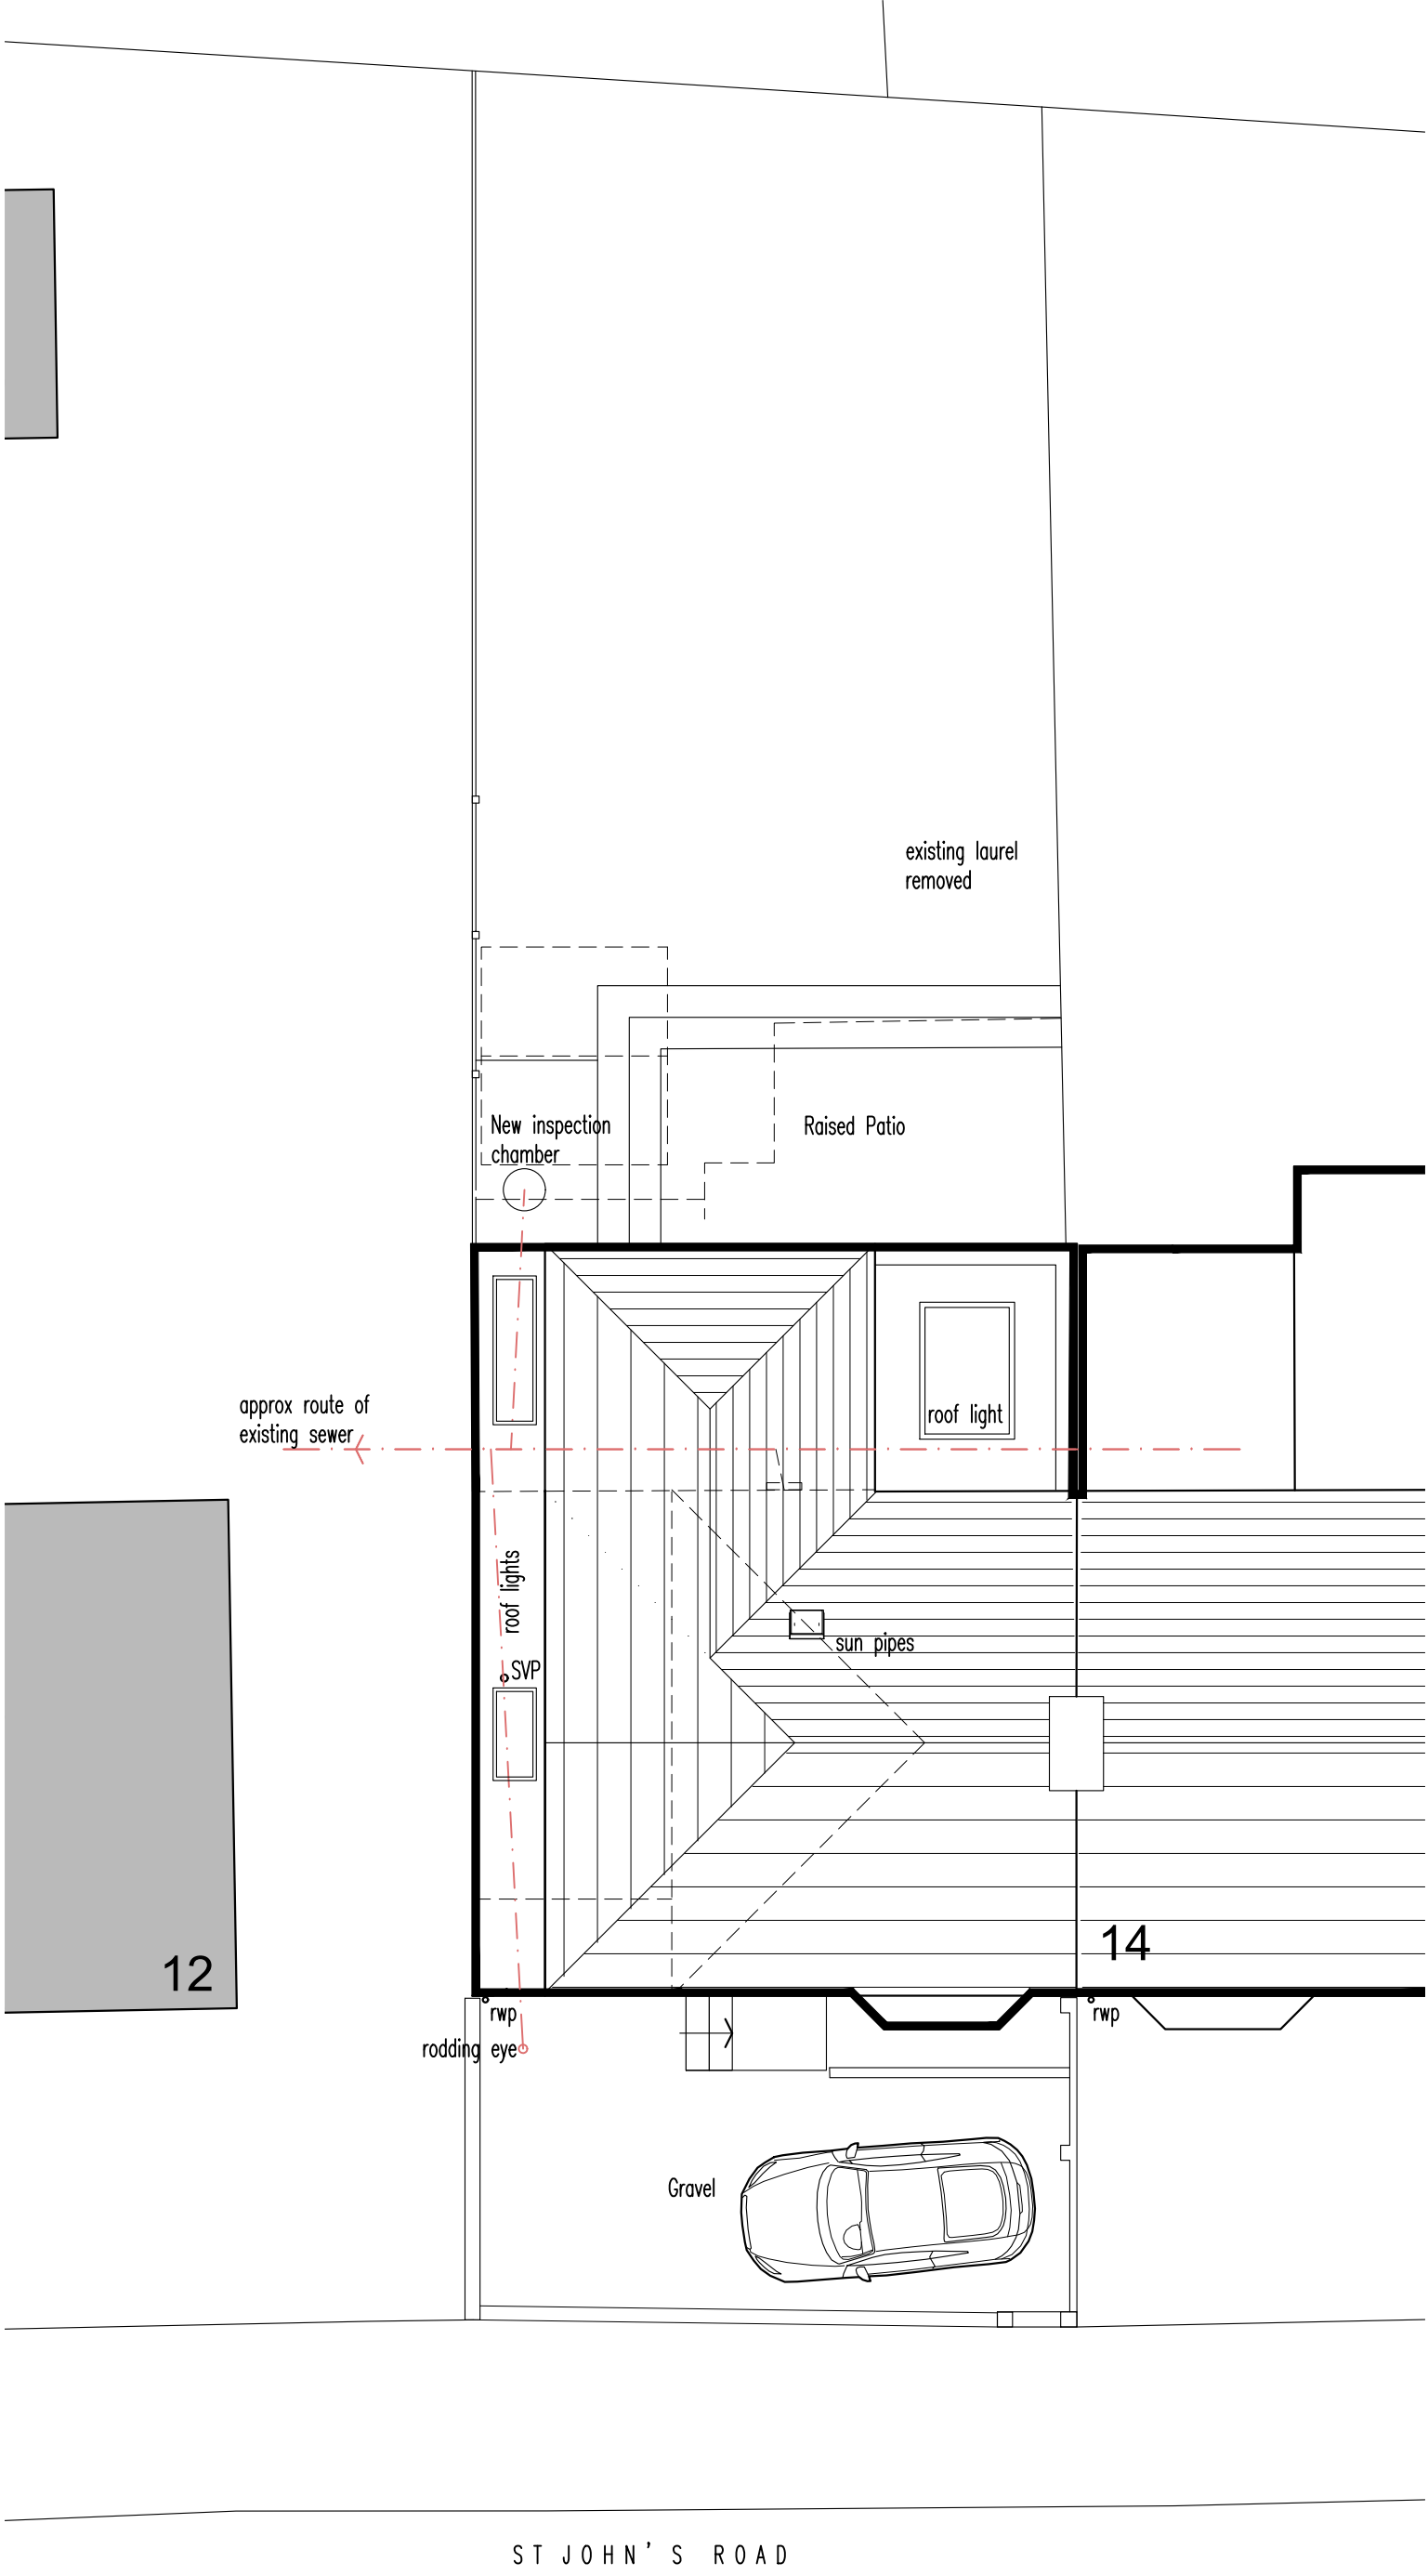


Site Plan as Proposed
1:200 scale

ANY QUERIES REGARDING DIMENSIONS TO BE TAKEN UP WITH
PENTANGLE DESIGN GROUP.



ALL DIMENSIONS OF EXISTING BUILDINGS TO BE VERIFIED ON SITE.

THIS DRAWING IS THE COPYRIGHT OF PENTANGLE DESIGN GROUP
AND SHALL NOT BE IN ANY WAY USED OR REPRODUCED WITHOUT
THEIR PRIOR WRITTEN CONSENT.

NOTES

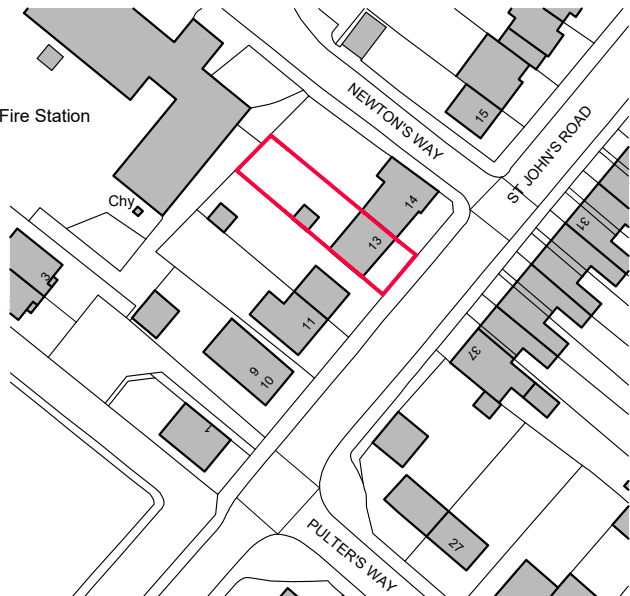

Ordnance Survey, (c) Crown Copyright 2024. All rights reserved. Licence number 100022432

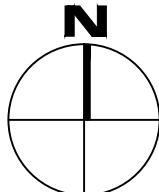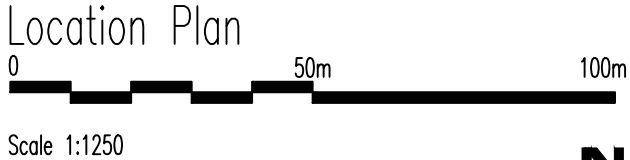

PLANNING PENTANGLE

DESIGN GROUP

SUITE 1, 21 BANCROFT HITCHIN HERTS SG5 1JW
TEL(01462) 431133 E:PDG@PENTANGLEDESIGN.CO.UK

JOB TITLE

Proposed Extensions and Alterations to
13 St John's Road, Hitchin

DRAWING TITLE

Location Plan Site Plans

SCALE	DRAWING NUMBER	REVISION
1:1250/1:200		
DATE	Apr '26	
Sheet	A2	
JOB NUMBER	3991	

ARCHITECTS & INTERIOR DESIGNERS

01 E

