


CAN BE SCALED FOR PLANNING PURPOSES ONLY
All dimensions to be verified on site


All survey information provided is visible or accessible, further investigation may be required to ascertain hidden or inaccessible information. Information on adjoining properties is from O.S. plan and observation only.

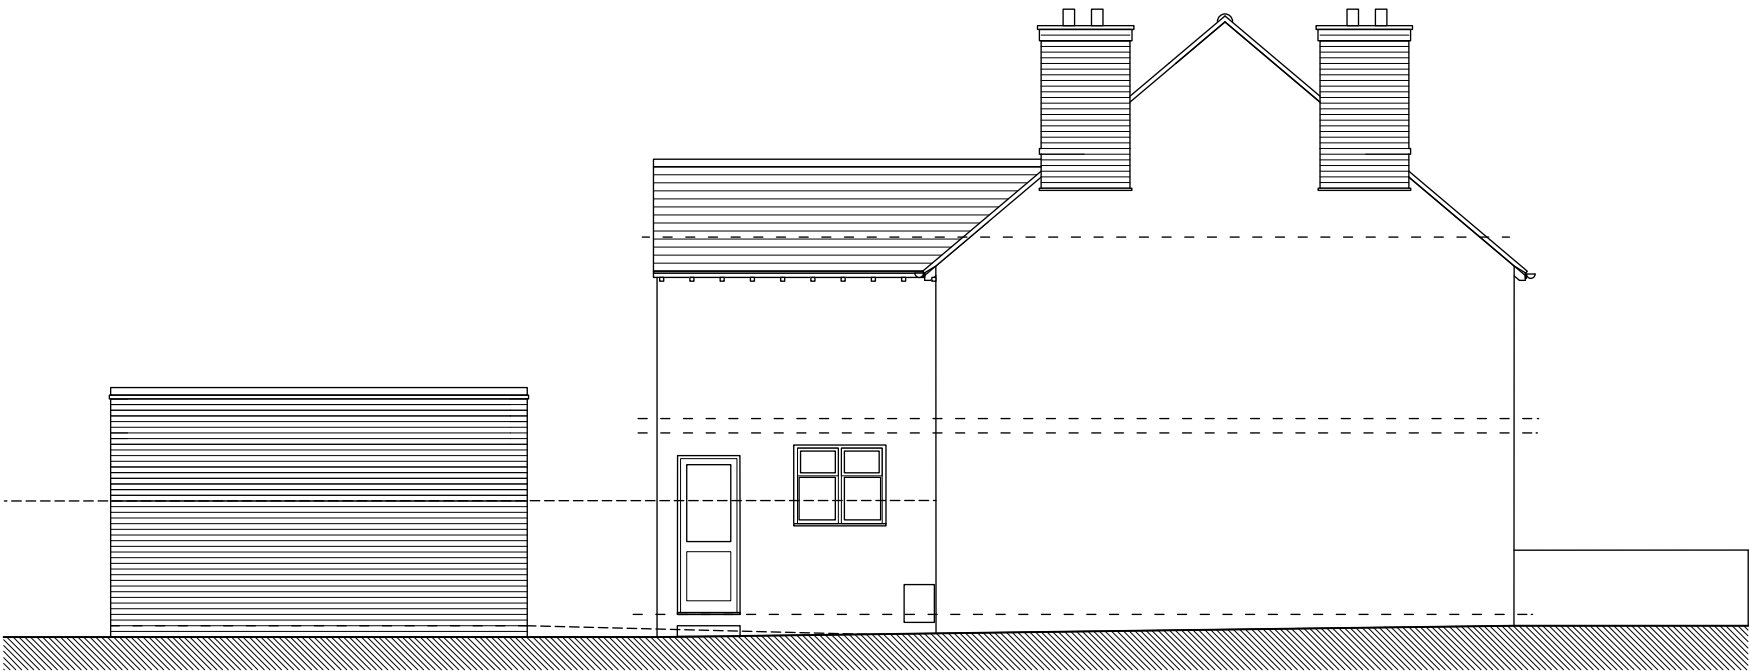

Pre-Existing Side (West) Elevation (1:100)



Pre-Existing Front Elevation (1:100)

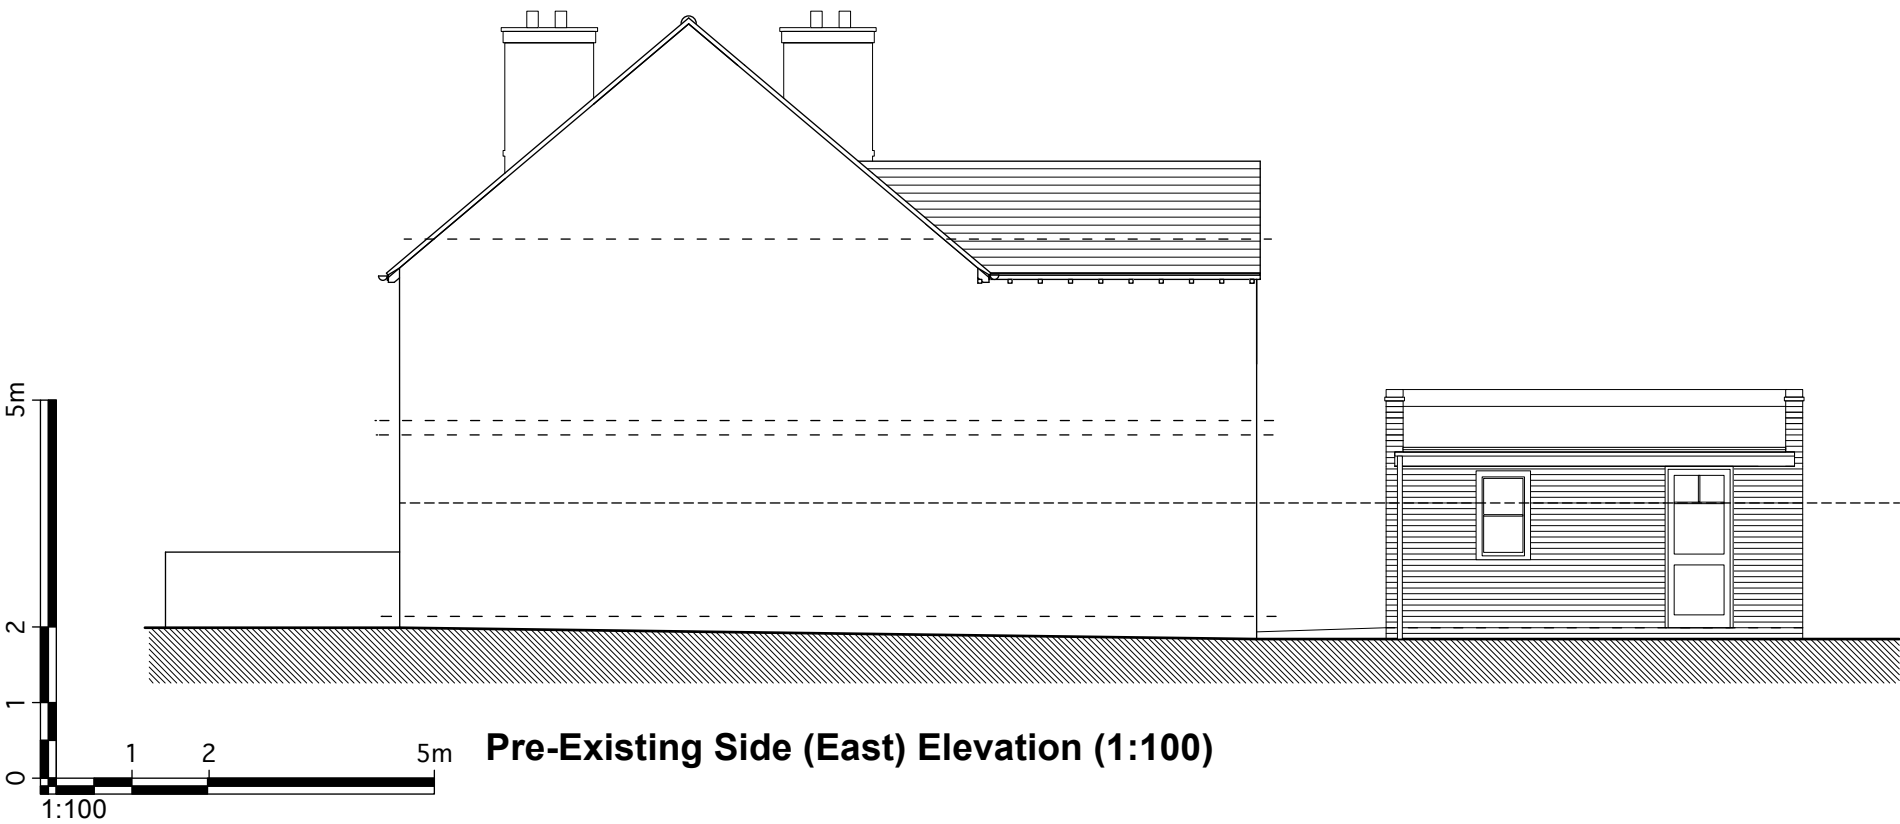

Pre-Existing Side (East) Elevation (1:100)



Pre-Existing Rear Elevation (1:100)

FOR PLANNING APPLICATION PURPOSES ONLY

This drawing has been produced for the applicant for the project/site named below and is submitted as part of a planning/permitted development application relating to this site name only and is not intended for use by any other person or organisation or for any other purpose.

revision	description
A	Amended proposal for loft conversion only

date
July 2024

project	4 Alexandra Road, Hitchin	title	Pre-Existing Elevations
job no.	368	dwg. no./rev/status	PL021
scale	1:100 @ A3	date	May 2025
Nigel Cox Architects			