



- notes to materials:
- walls in black stained timber boards
 - pitched roof in clay plain tile
 - garage doors in stained timber or stained timber effect
 - doors, fascias & soffits in painted timber
 - rainwater goods: black plastic

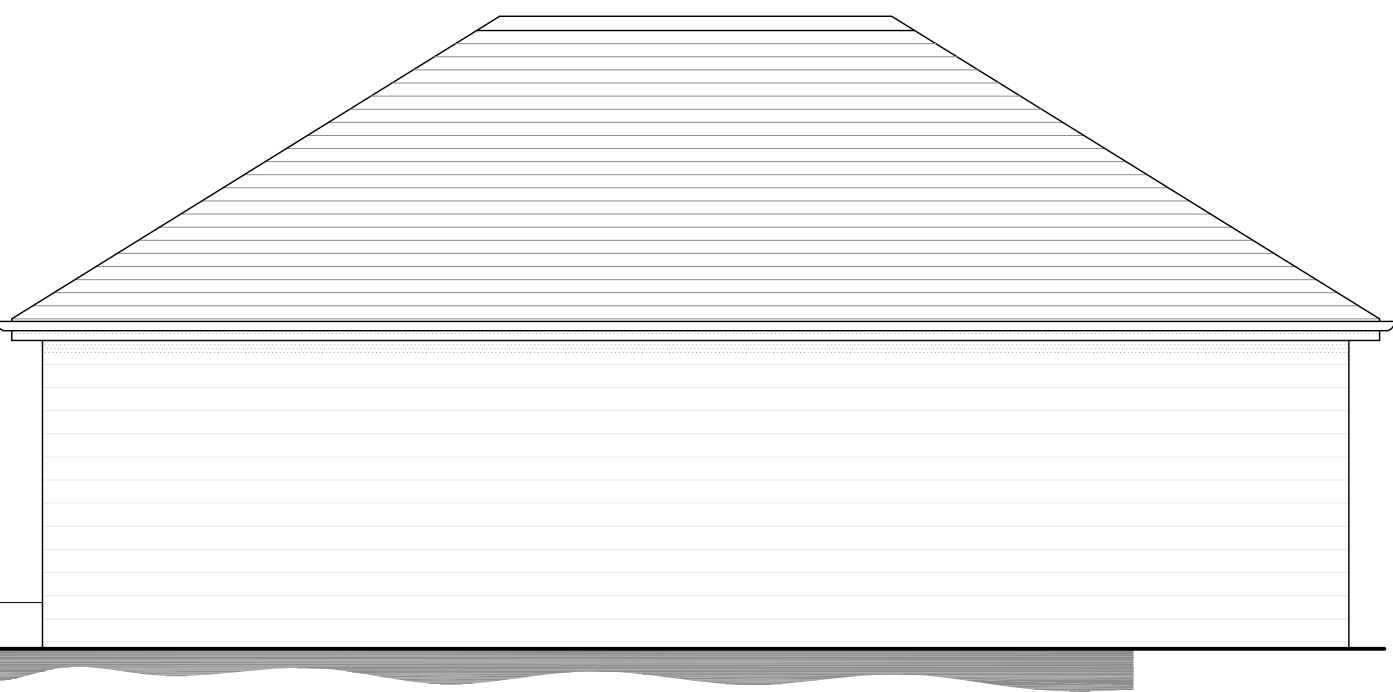


South elevation (rear view)




East elevation (side view to garden)

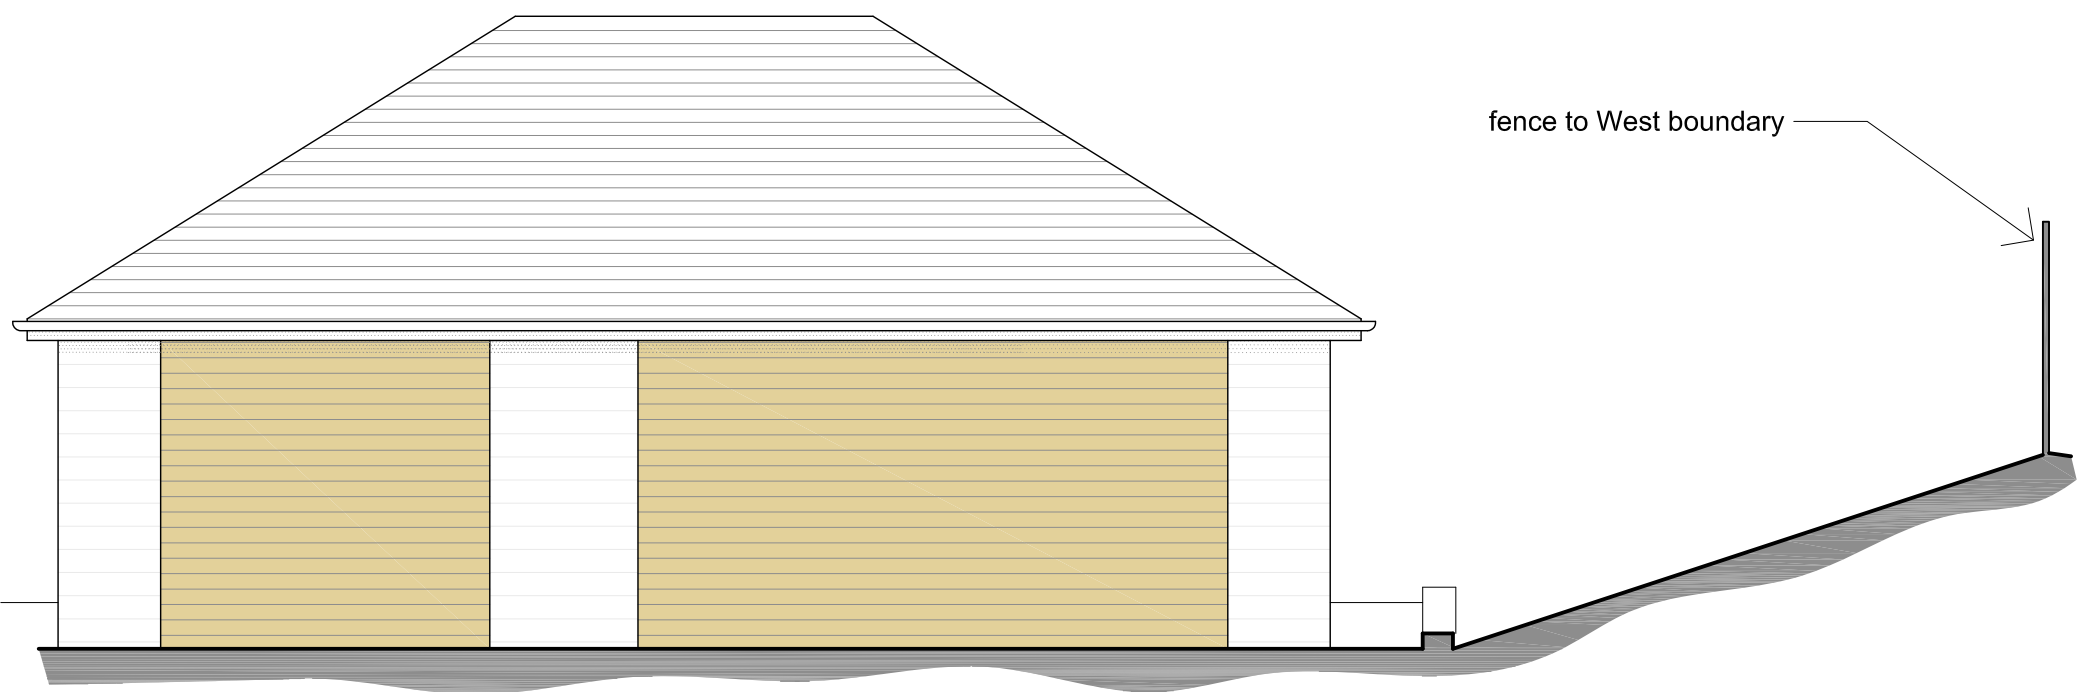


North elevation (front)

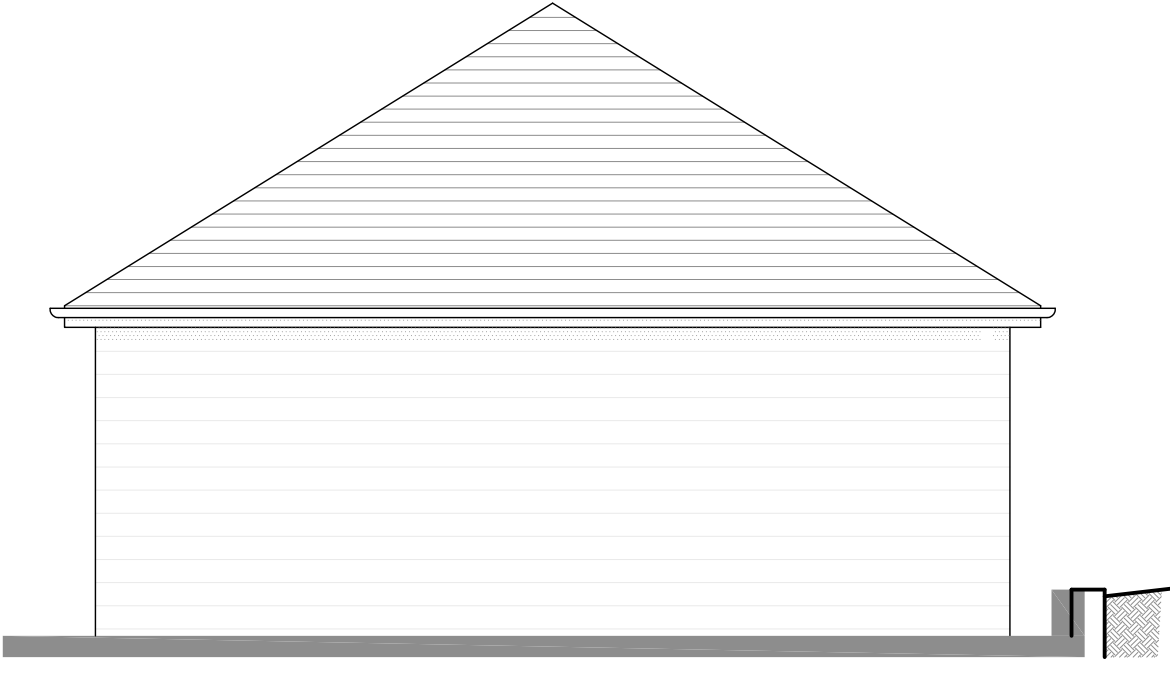


West elevation (to street)

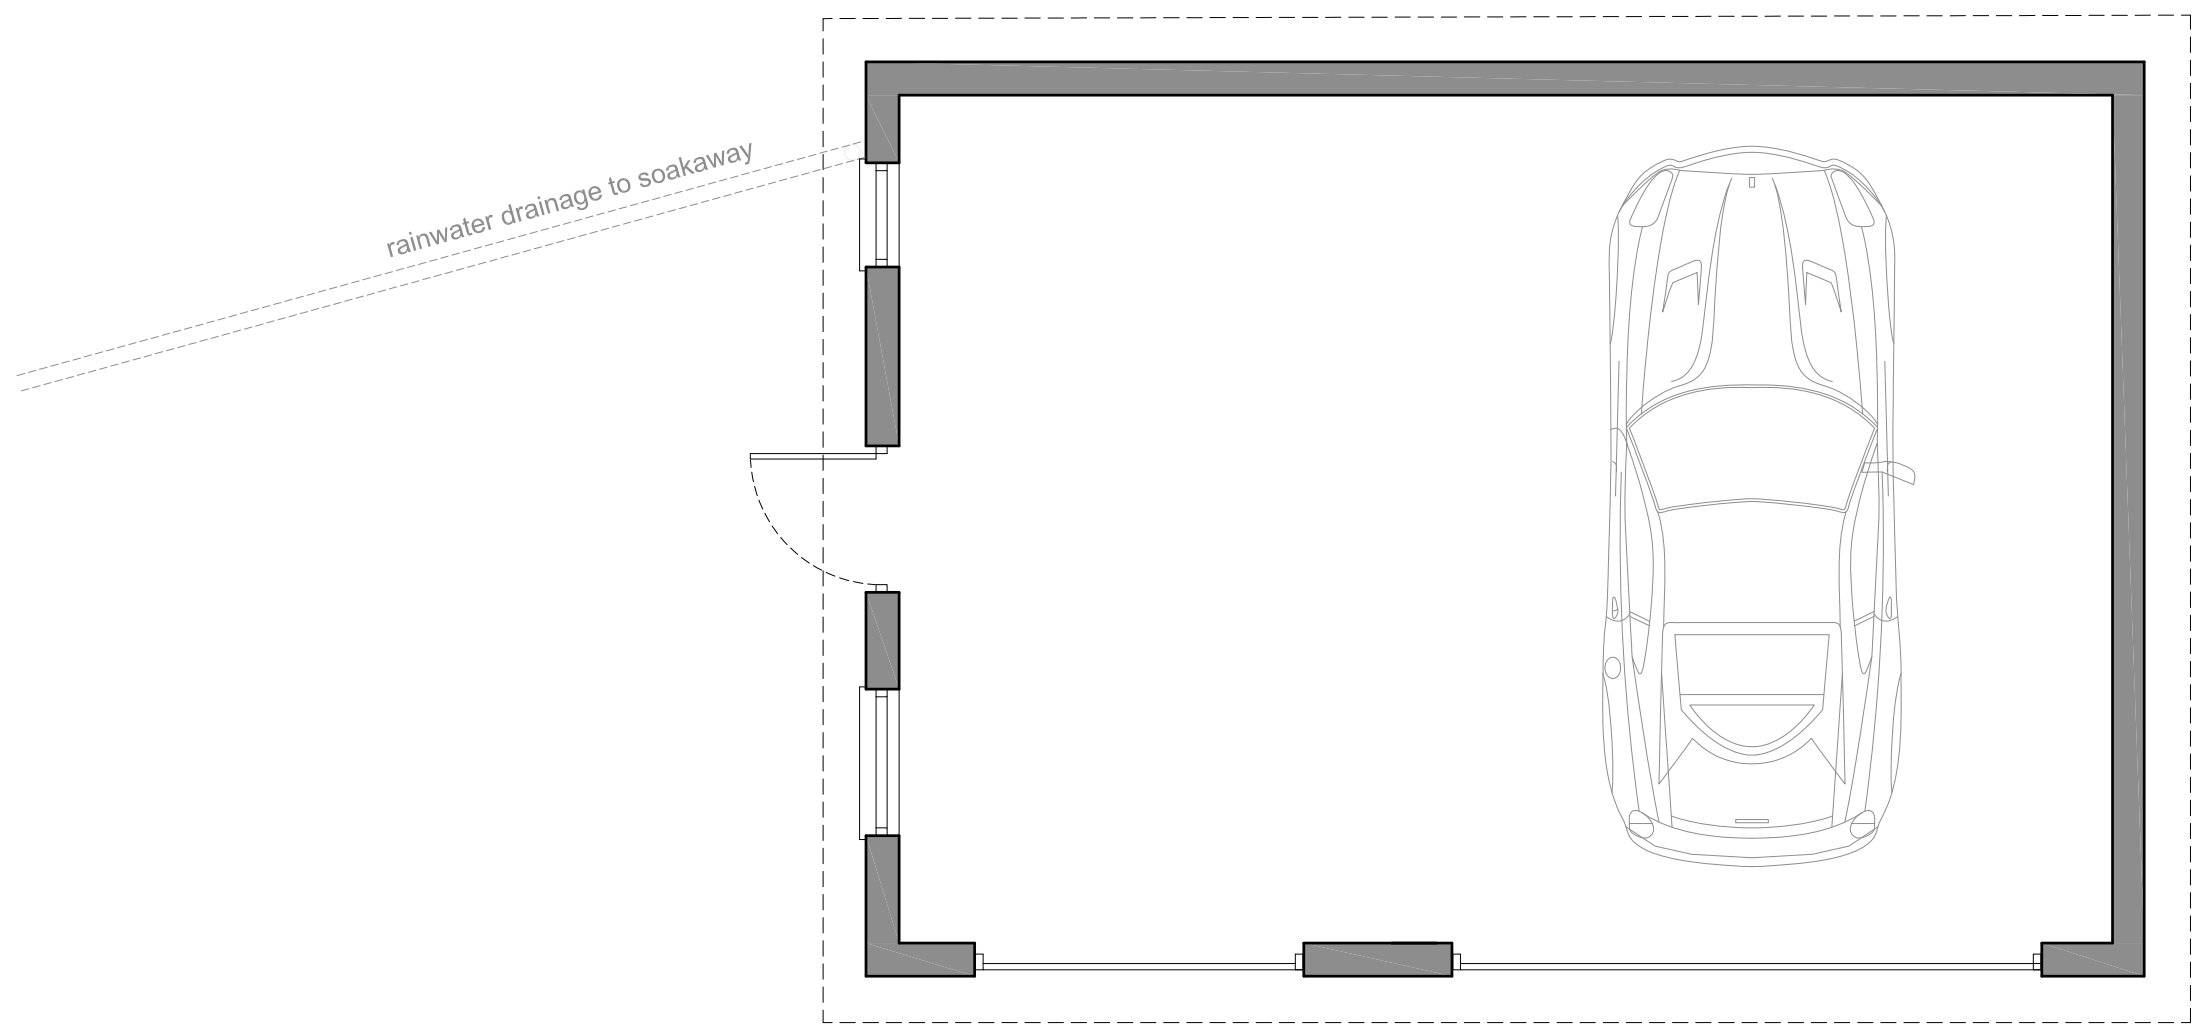

floor plan

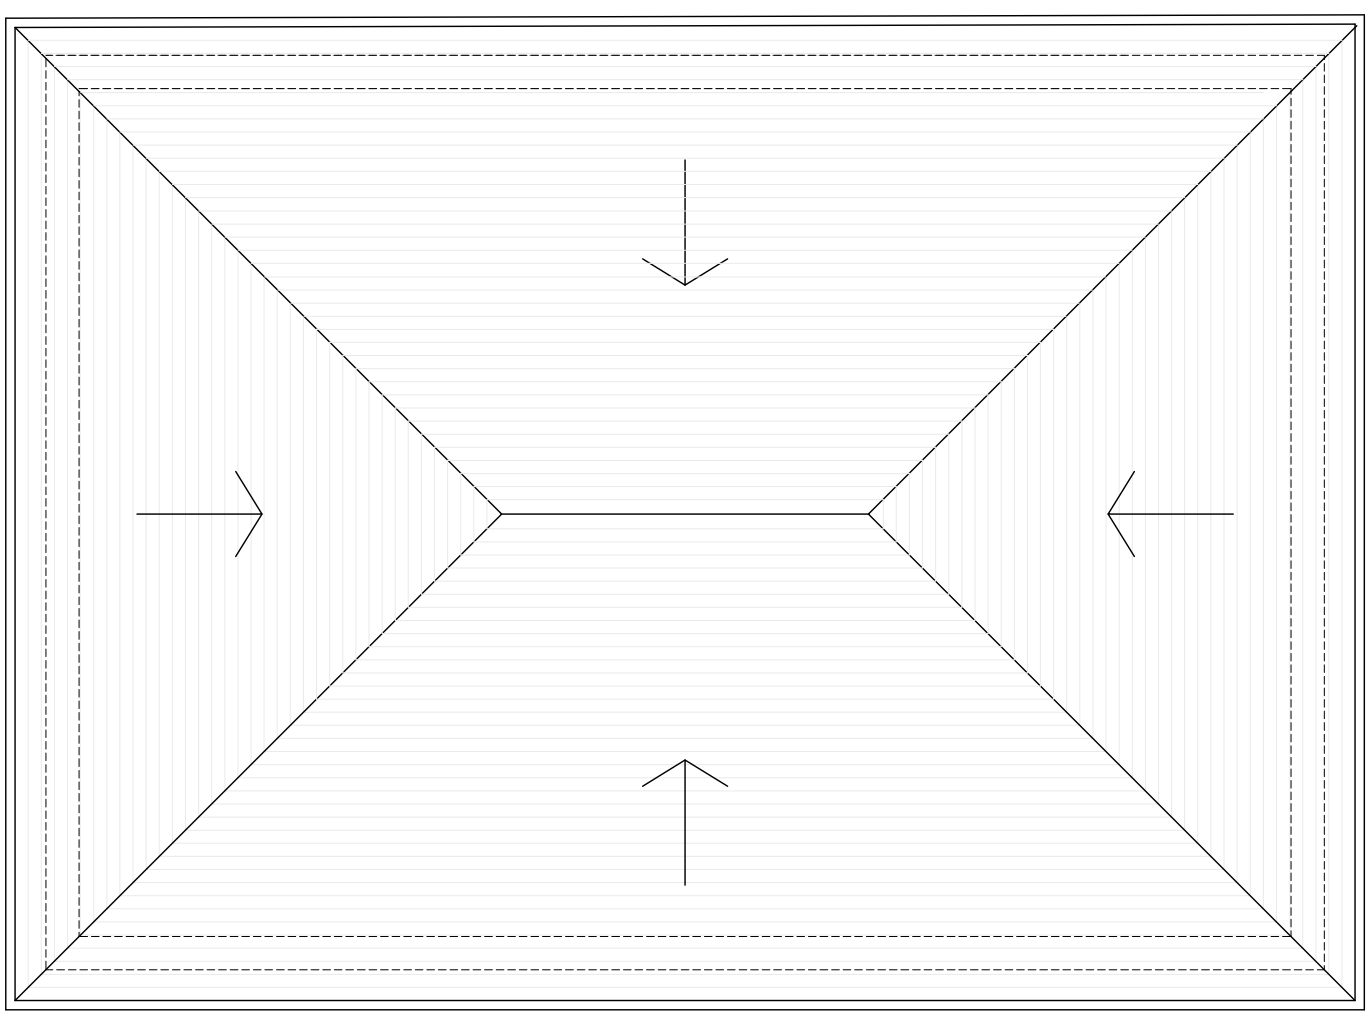

Roof Plan

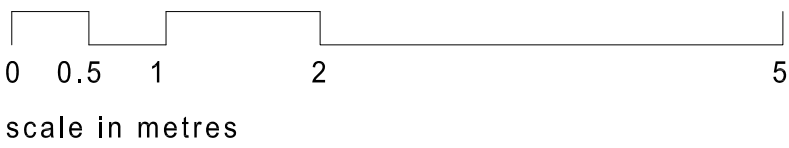

planning application

**GORDON
CURTIS**
ARCHITECTS
020 7483 0735
mail@gordoncurtis.com

'High Meadows' Preston Road, Hitchin, SG4 7QS
proposed new garage:

new garage plan and elevations

scale: 1:50 @ A1, 1:100 @ A3

dwg no 2408 - 105