



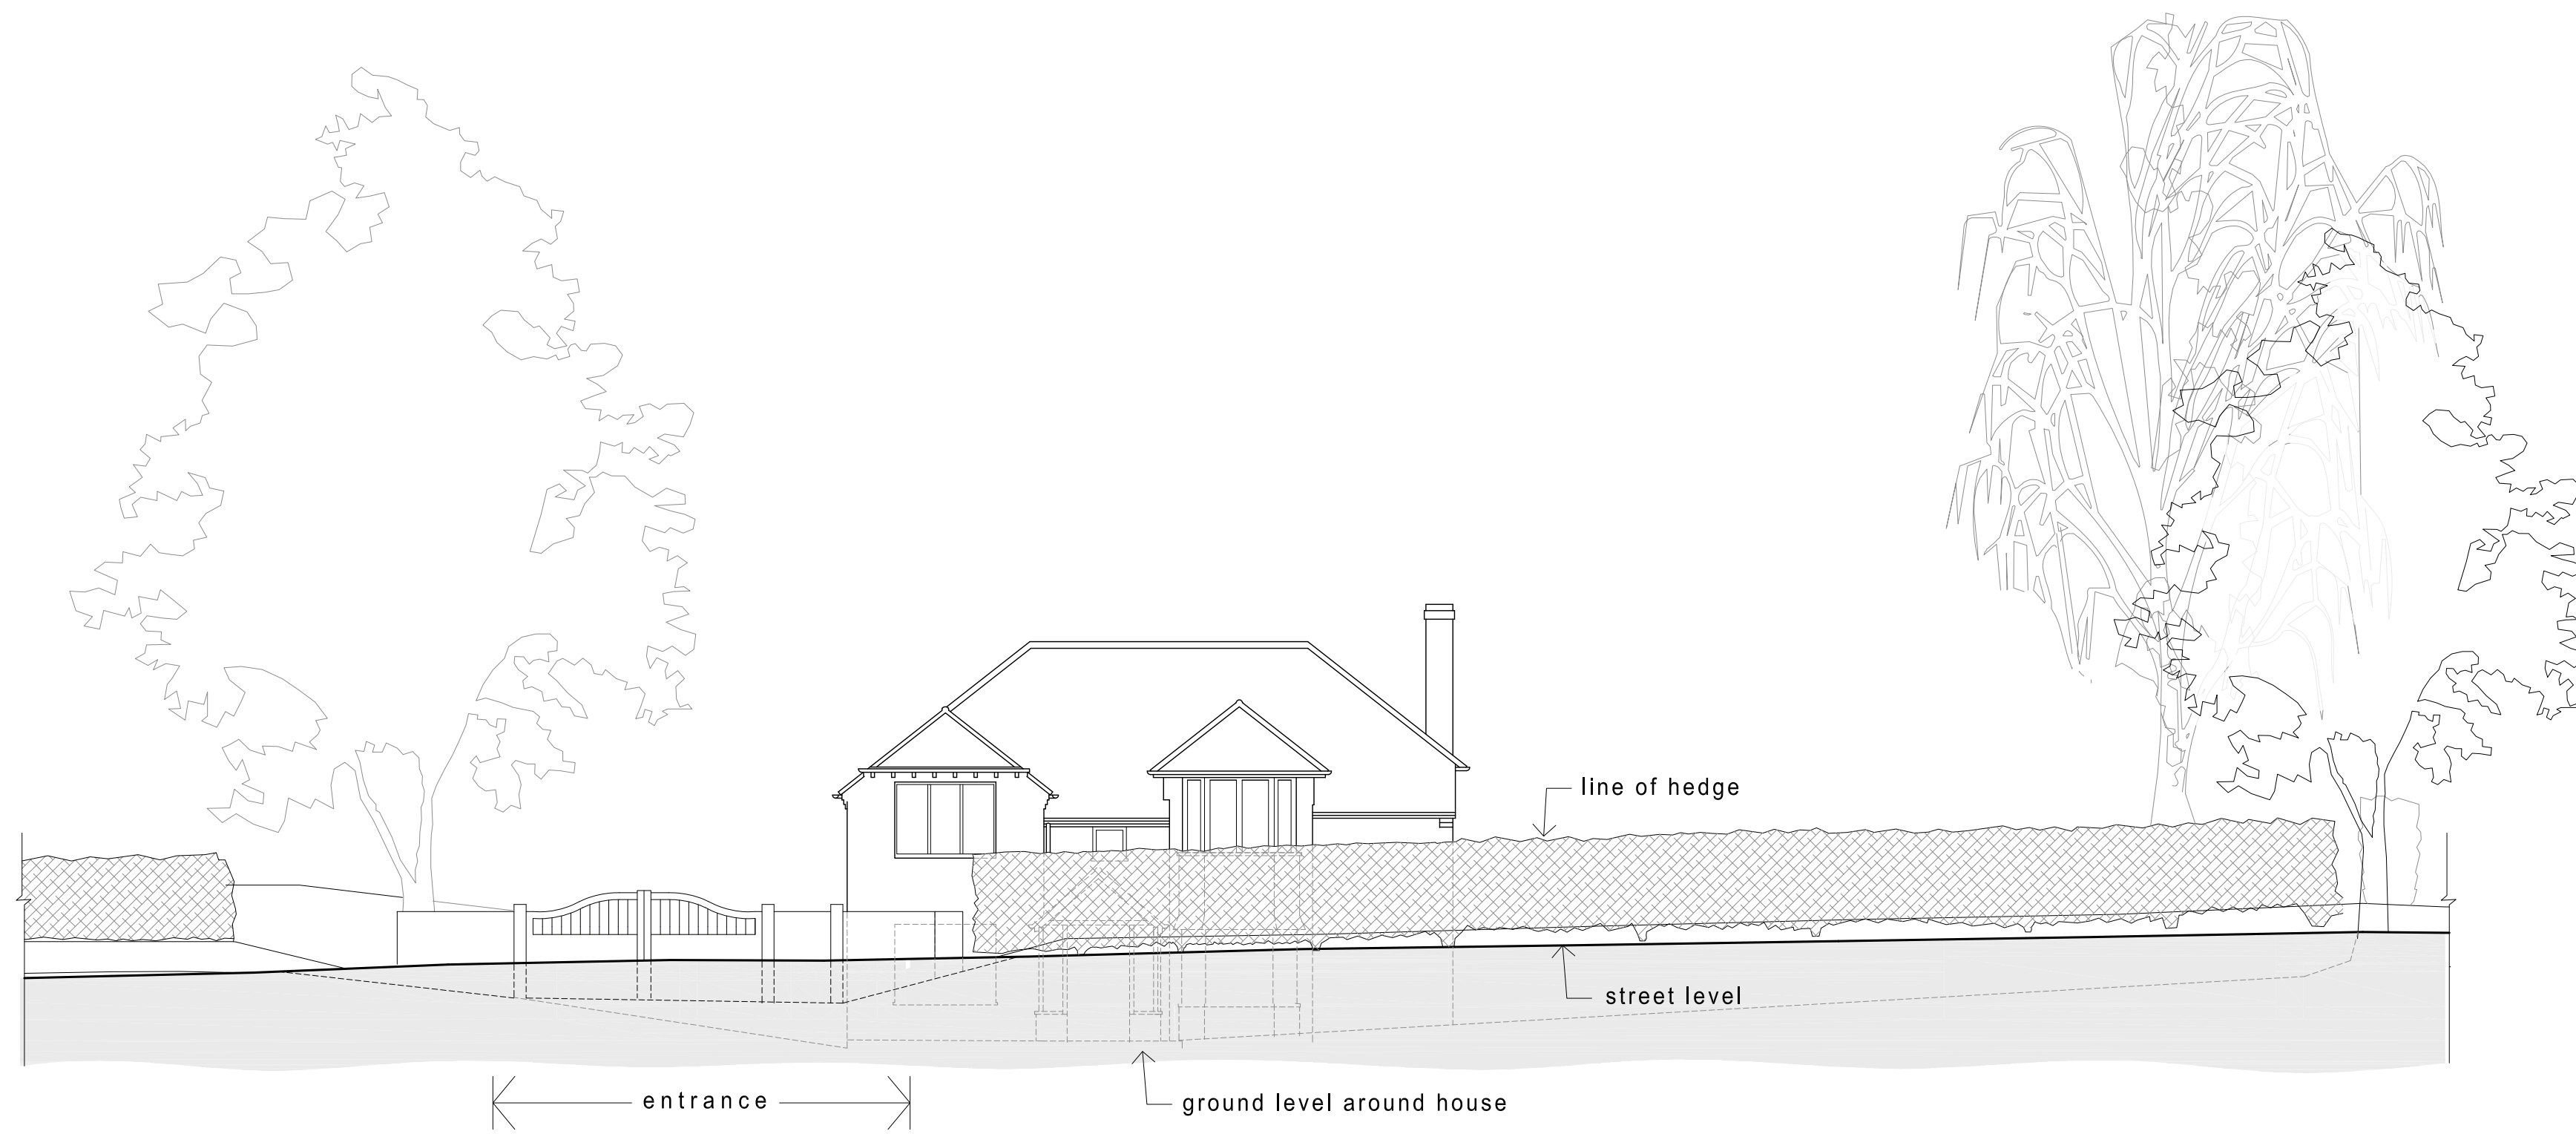

West elevation to Preston Rd as existing

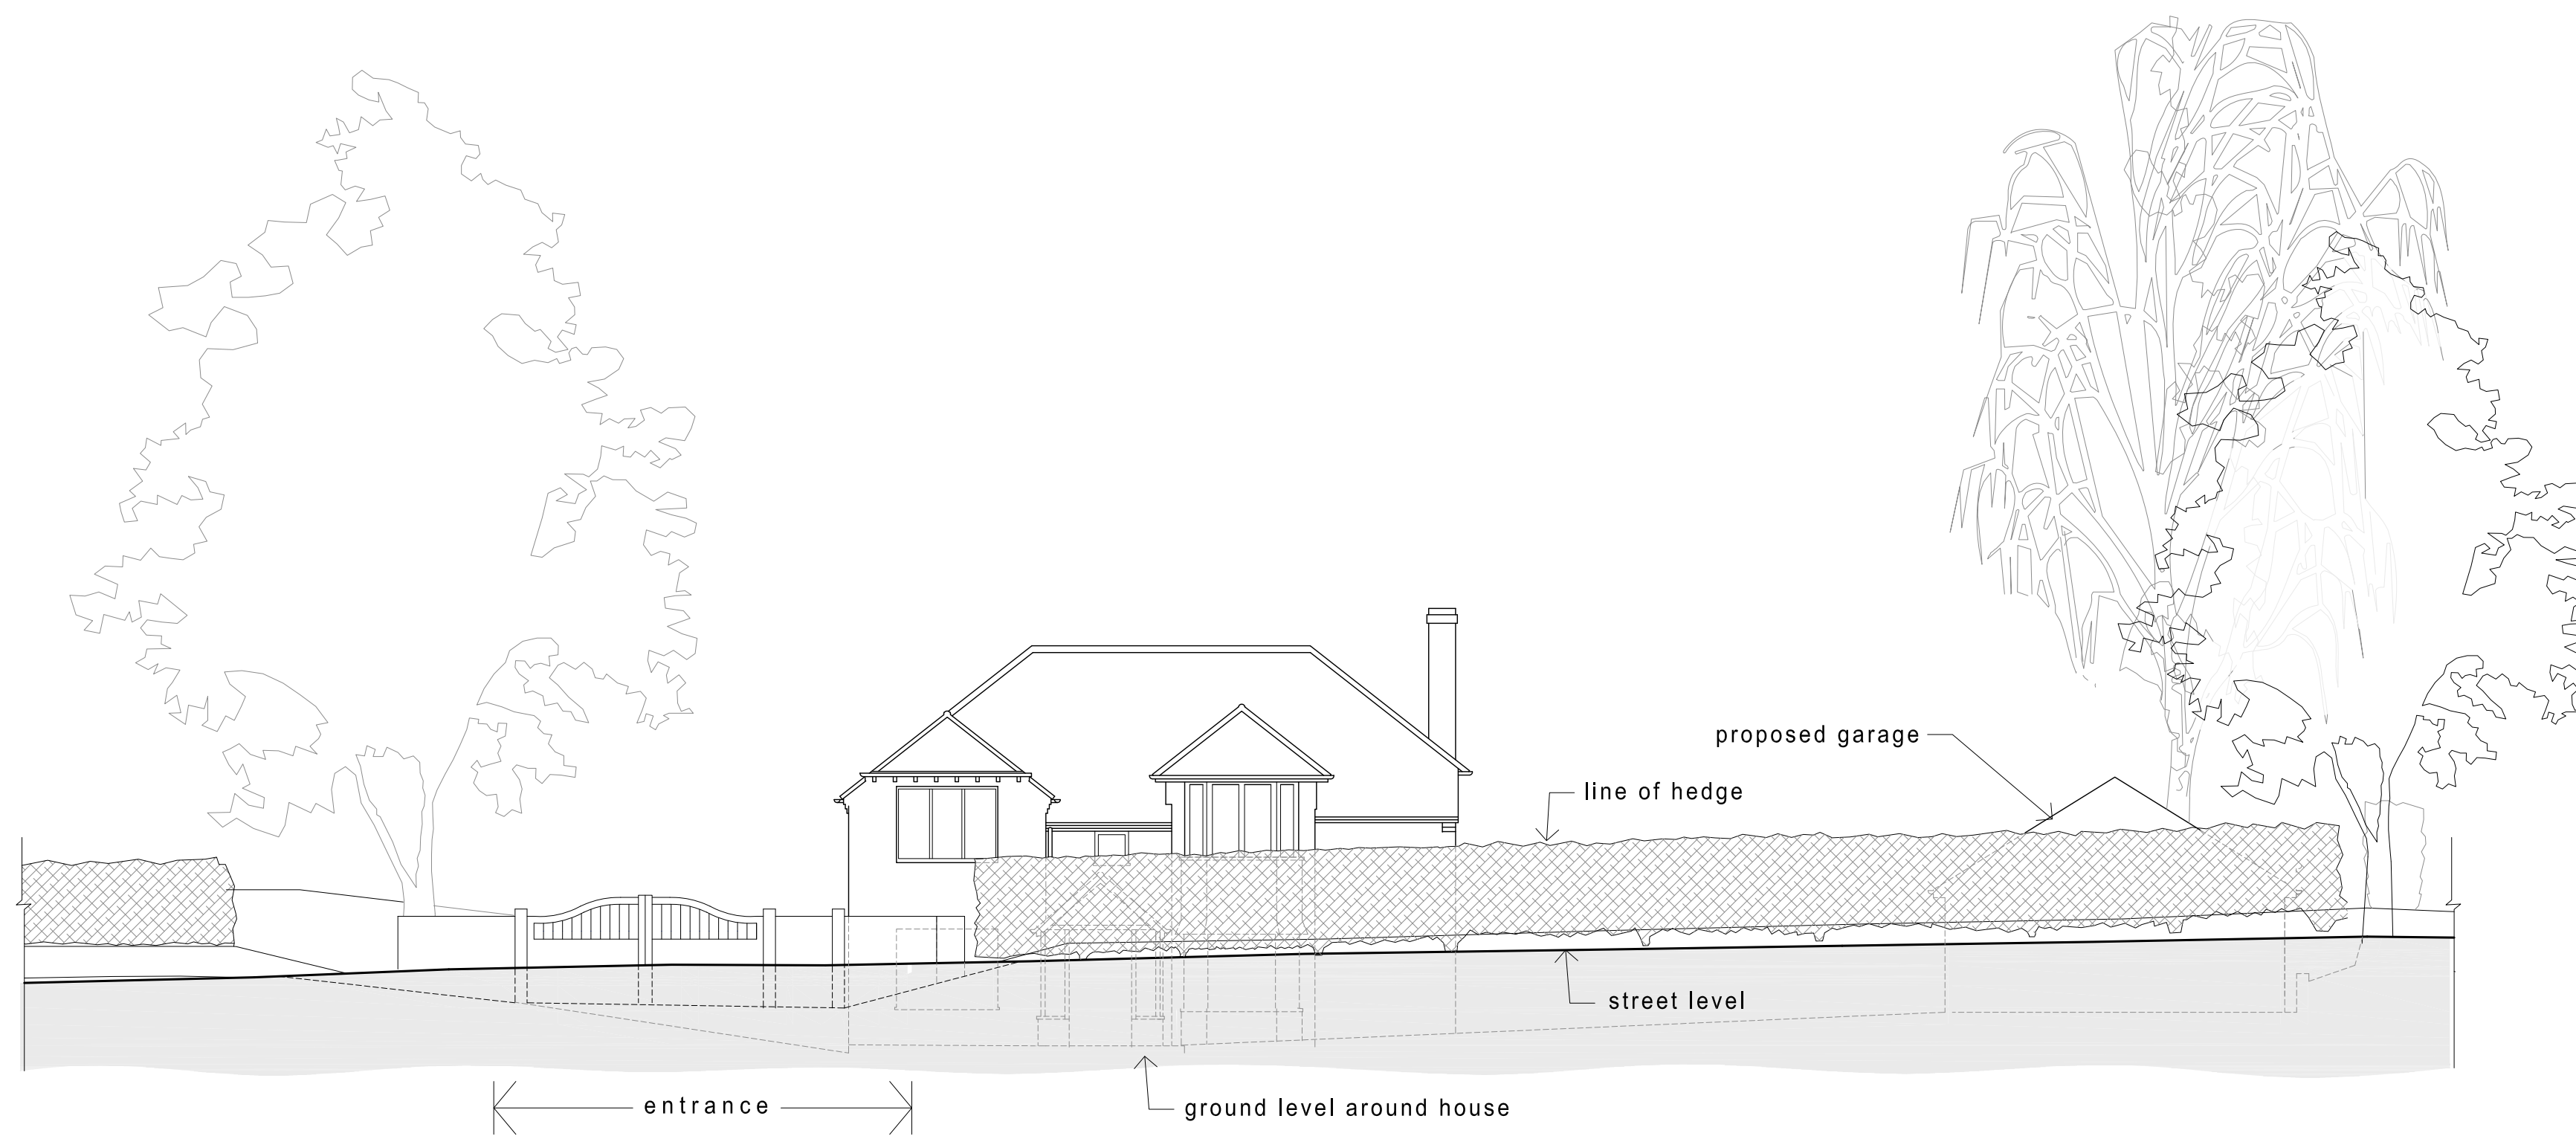

West elevation to Preston Rd as proposed

0 1 5 10
scale in metres

planning application

**GORDON
CURTIS**
ARCHITECTS
020 7483 0735
mail@gordoncurtis.com

'High Meadows' Preston Road, Hitchin, SG4 7QS
proposed new garage:

elevation to street as existing & proposed

scale: 1:100 @ A1, 1:200 @ A3

dwg no 2408 - 104