


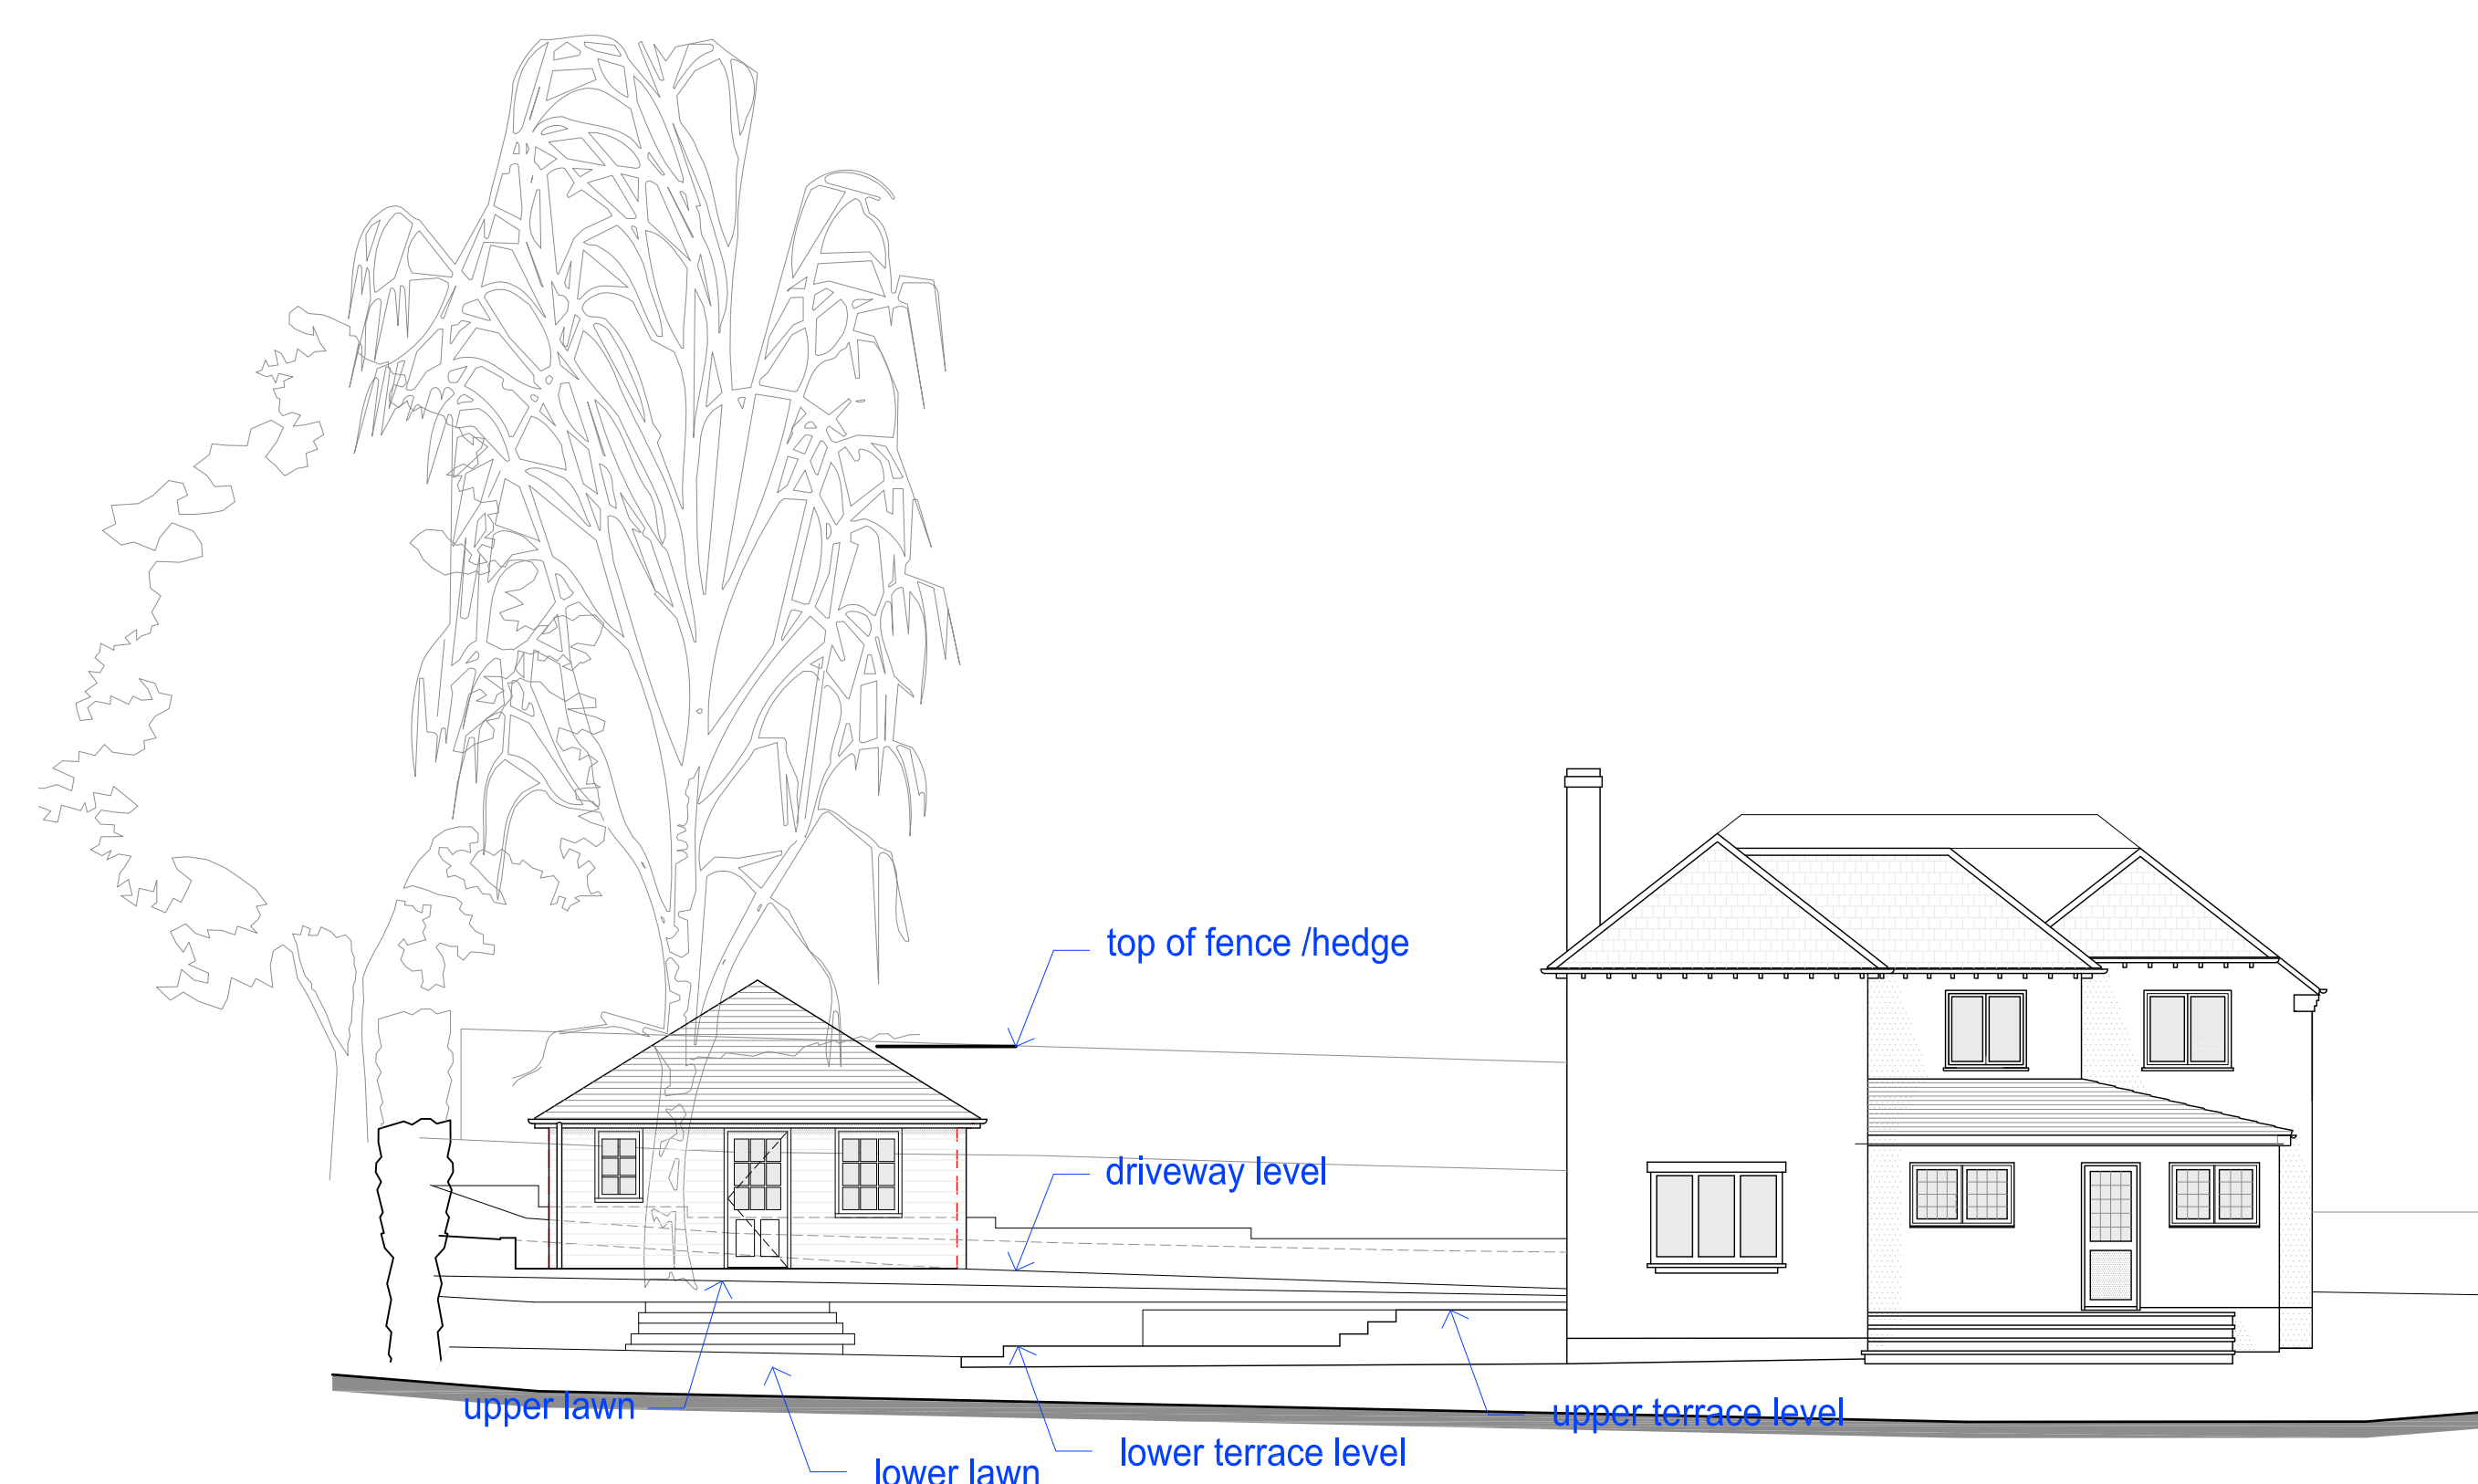

South elevation



East elevation



North elevation



West elevation



0 1 5 10
scale in metres

planning application

**GORDON
CURTIS**
ARCHITECTS
020 7483 0735
mail@gordoncurtis.com

'High Meadows' Preston Road, Hitchin, SG4 7QS
proposed new garage:

house & garage elevations as proposed

scale: 1:100 @ A1, 1:200 @ A3

dwg no 2408 - 103