



section A-A looking North




section B-B looking South



section X-X looking West



section Y-Y looking East

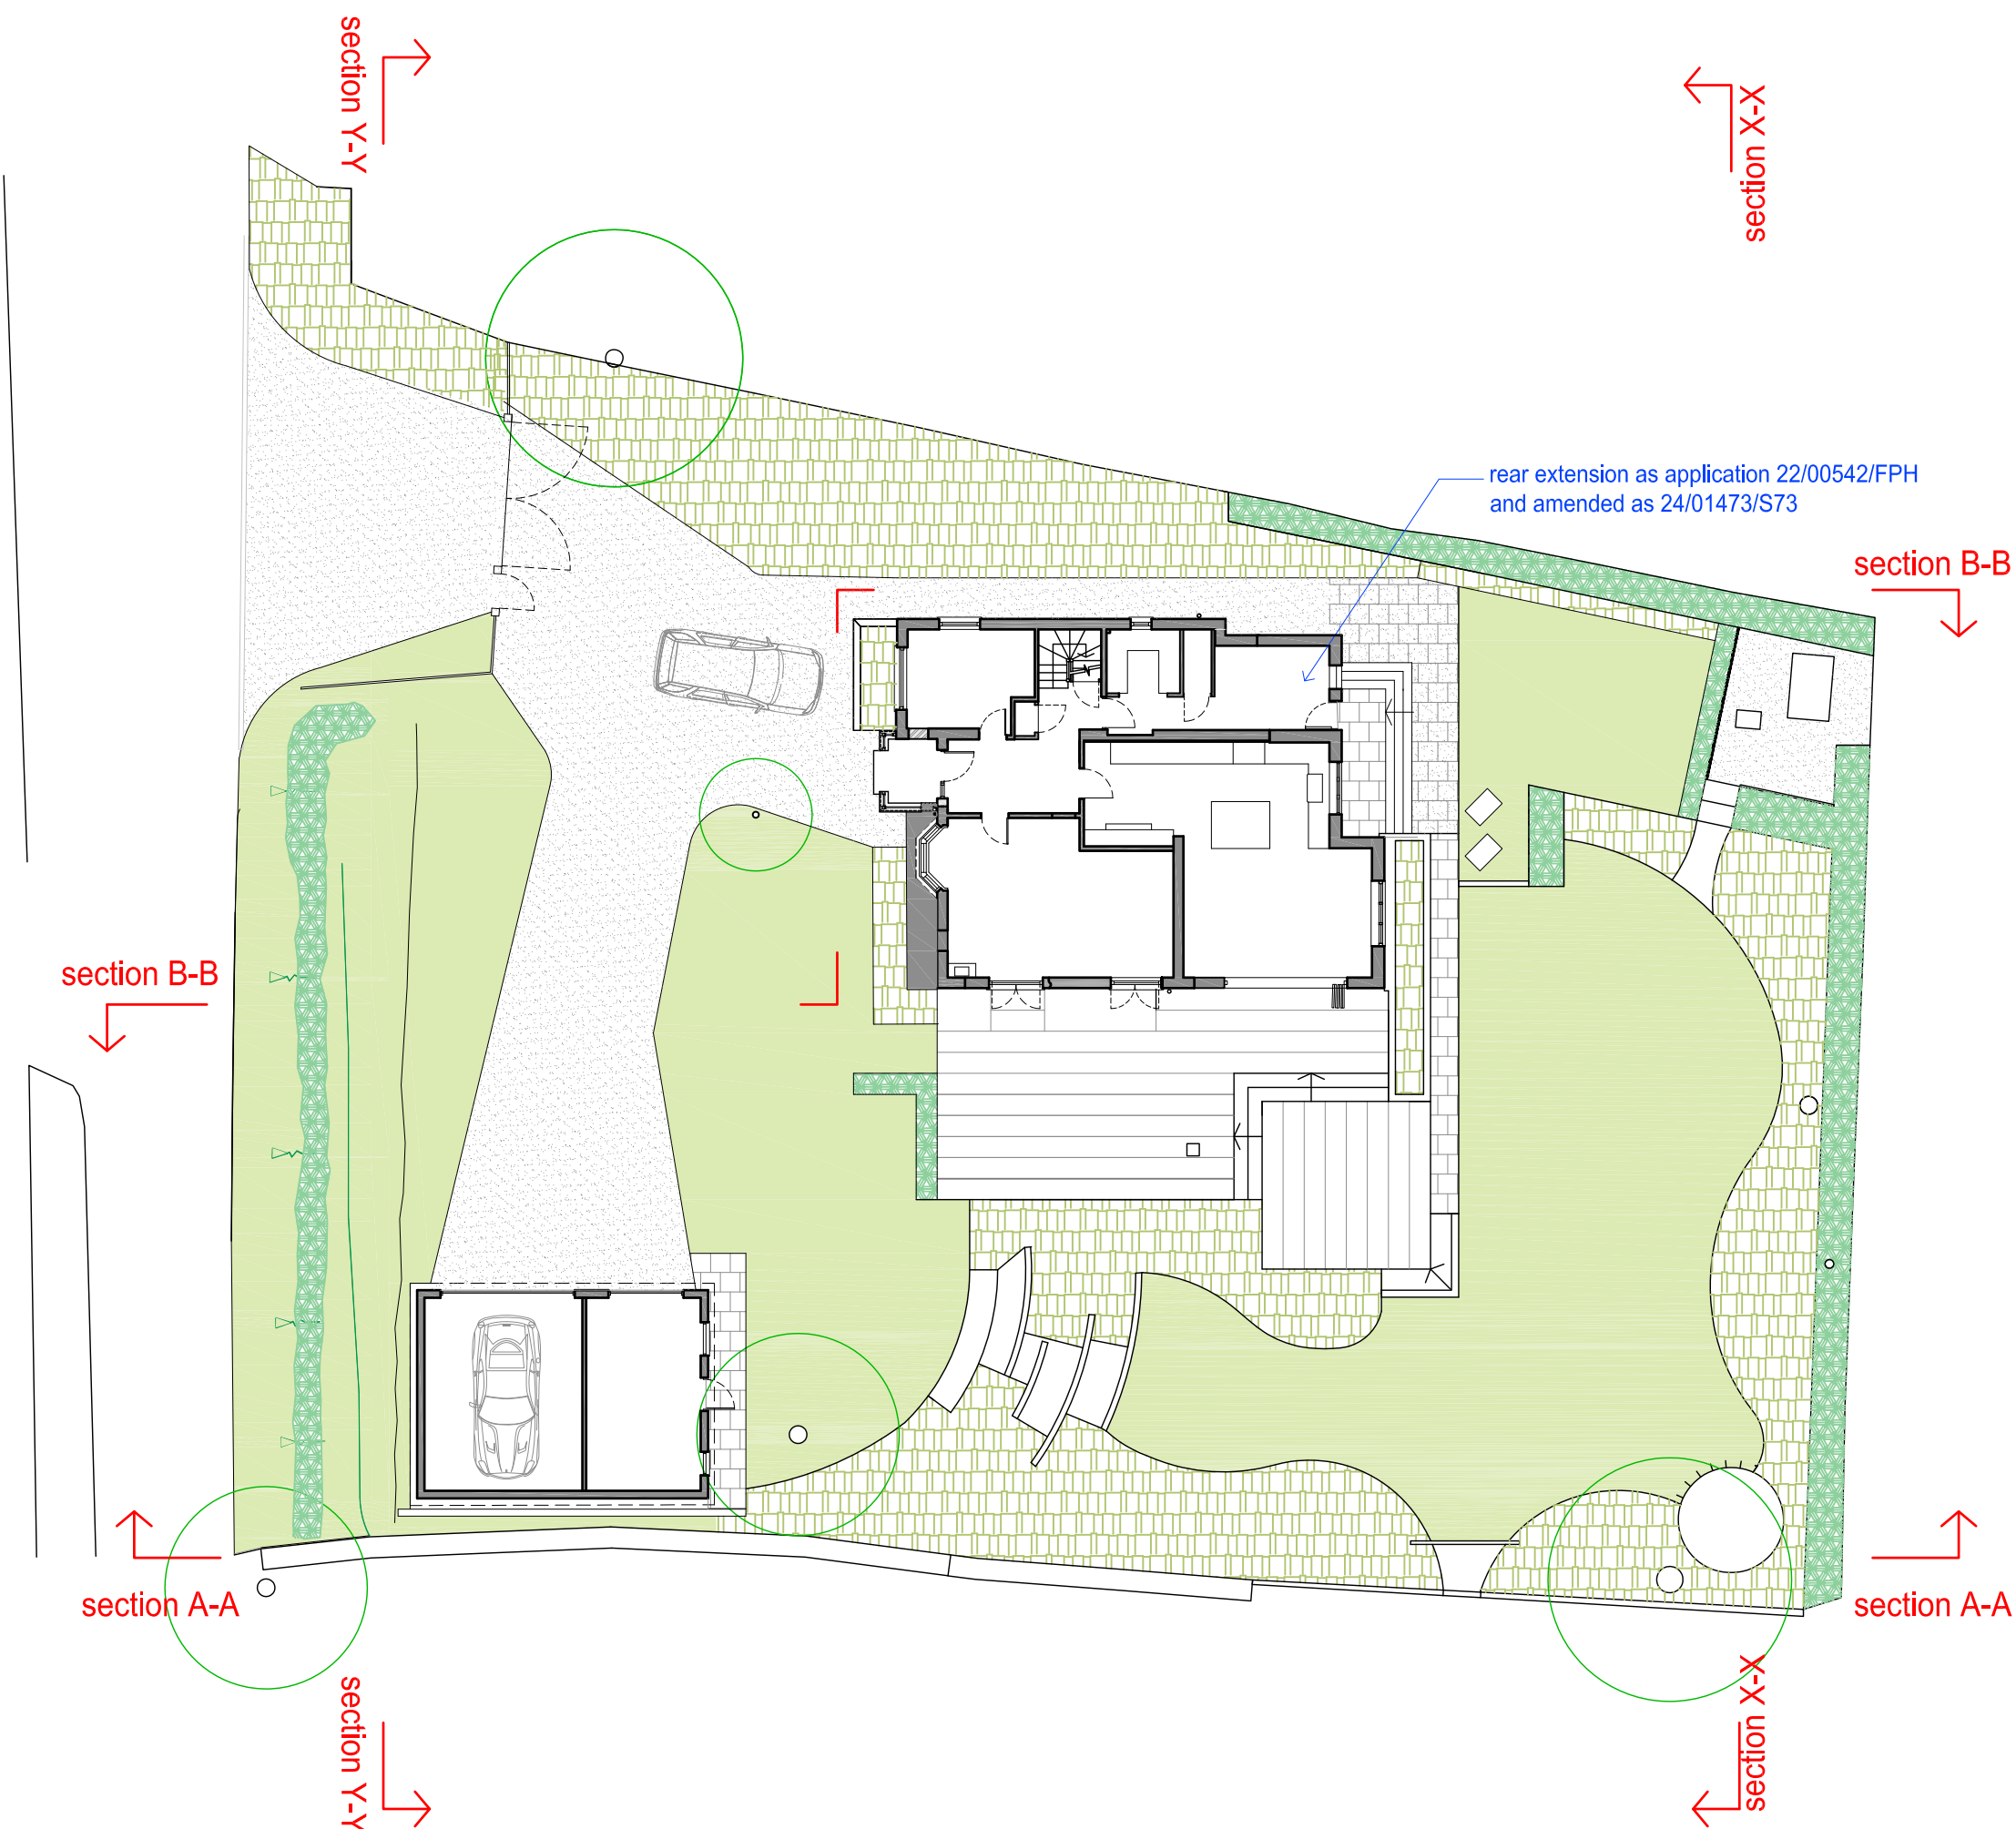

SITE PLAN AS PROPOSED



0 1 5 10
scale in metres

planning application

**GORDON
CURTIS**
ARCHITECTS
020 7483 0735
mail@gordoncurtis.com

'High Meadows' Preston Road, Hitchin, SG4 7QS
proposed new garage:

Site plan and sections showing proposed new garage

scale: 1:200 @ A1, 1:400 @ A3

dwg no 2408 - 101