





1 Front Elevation - Proposed
1 : 50

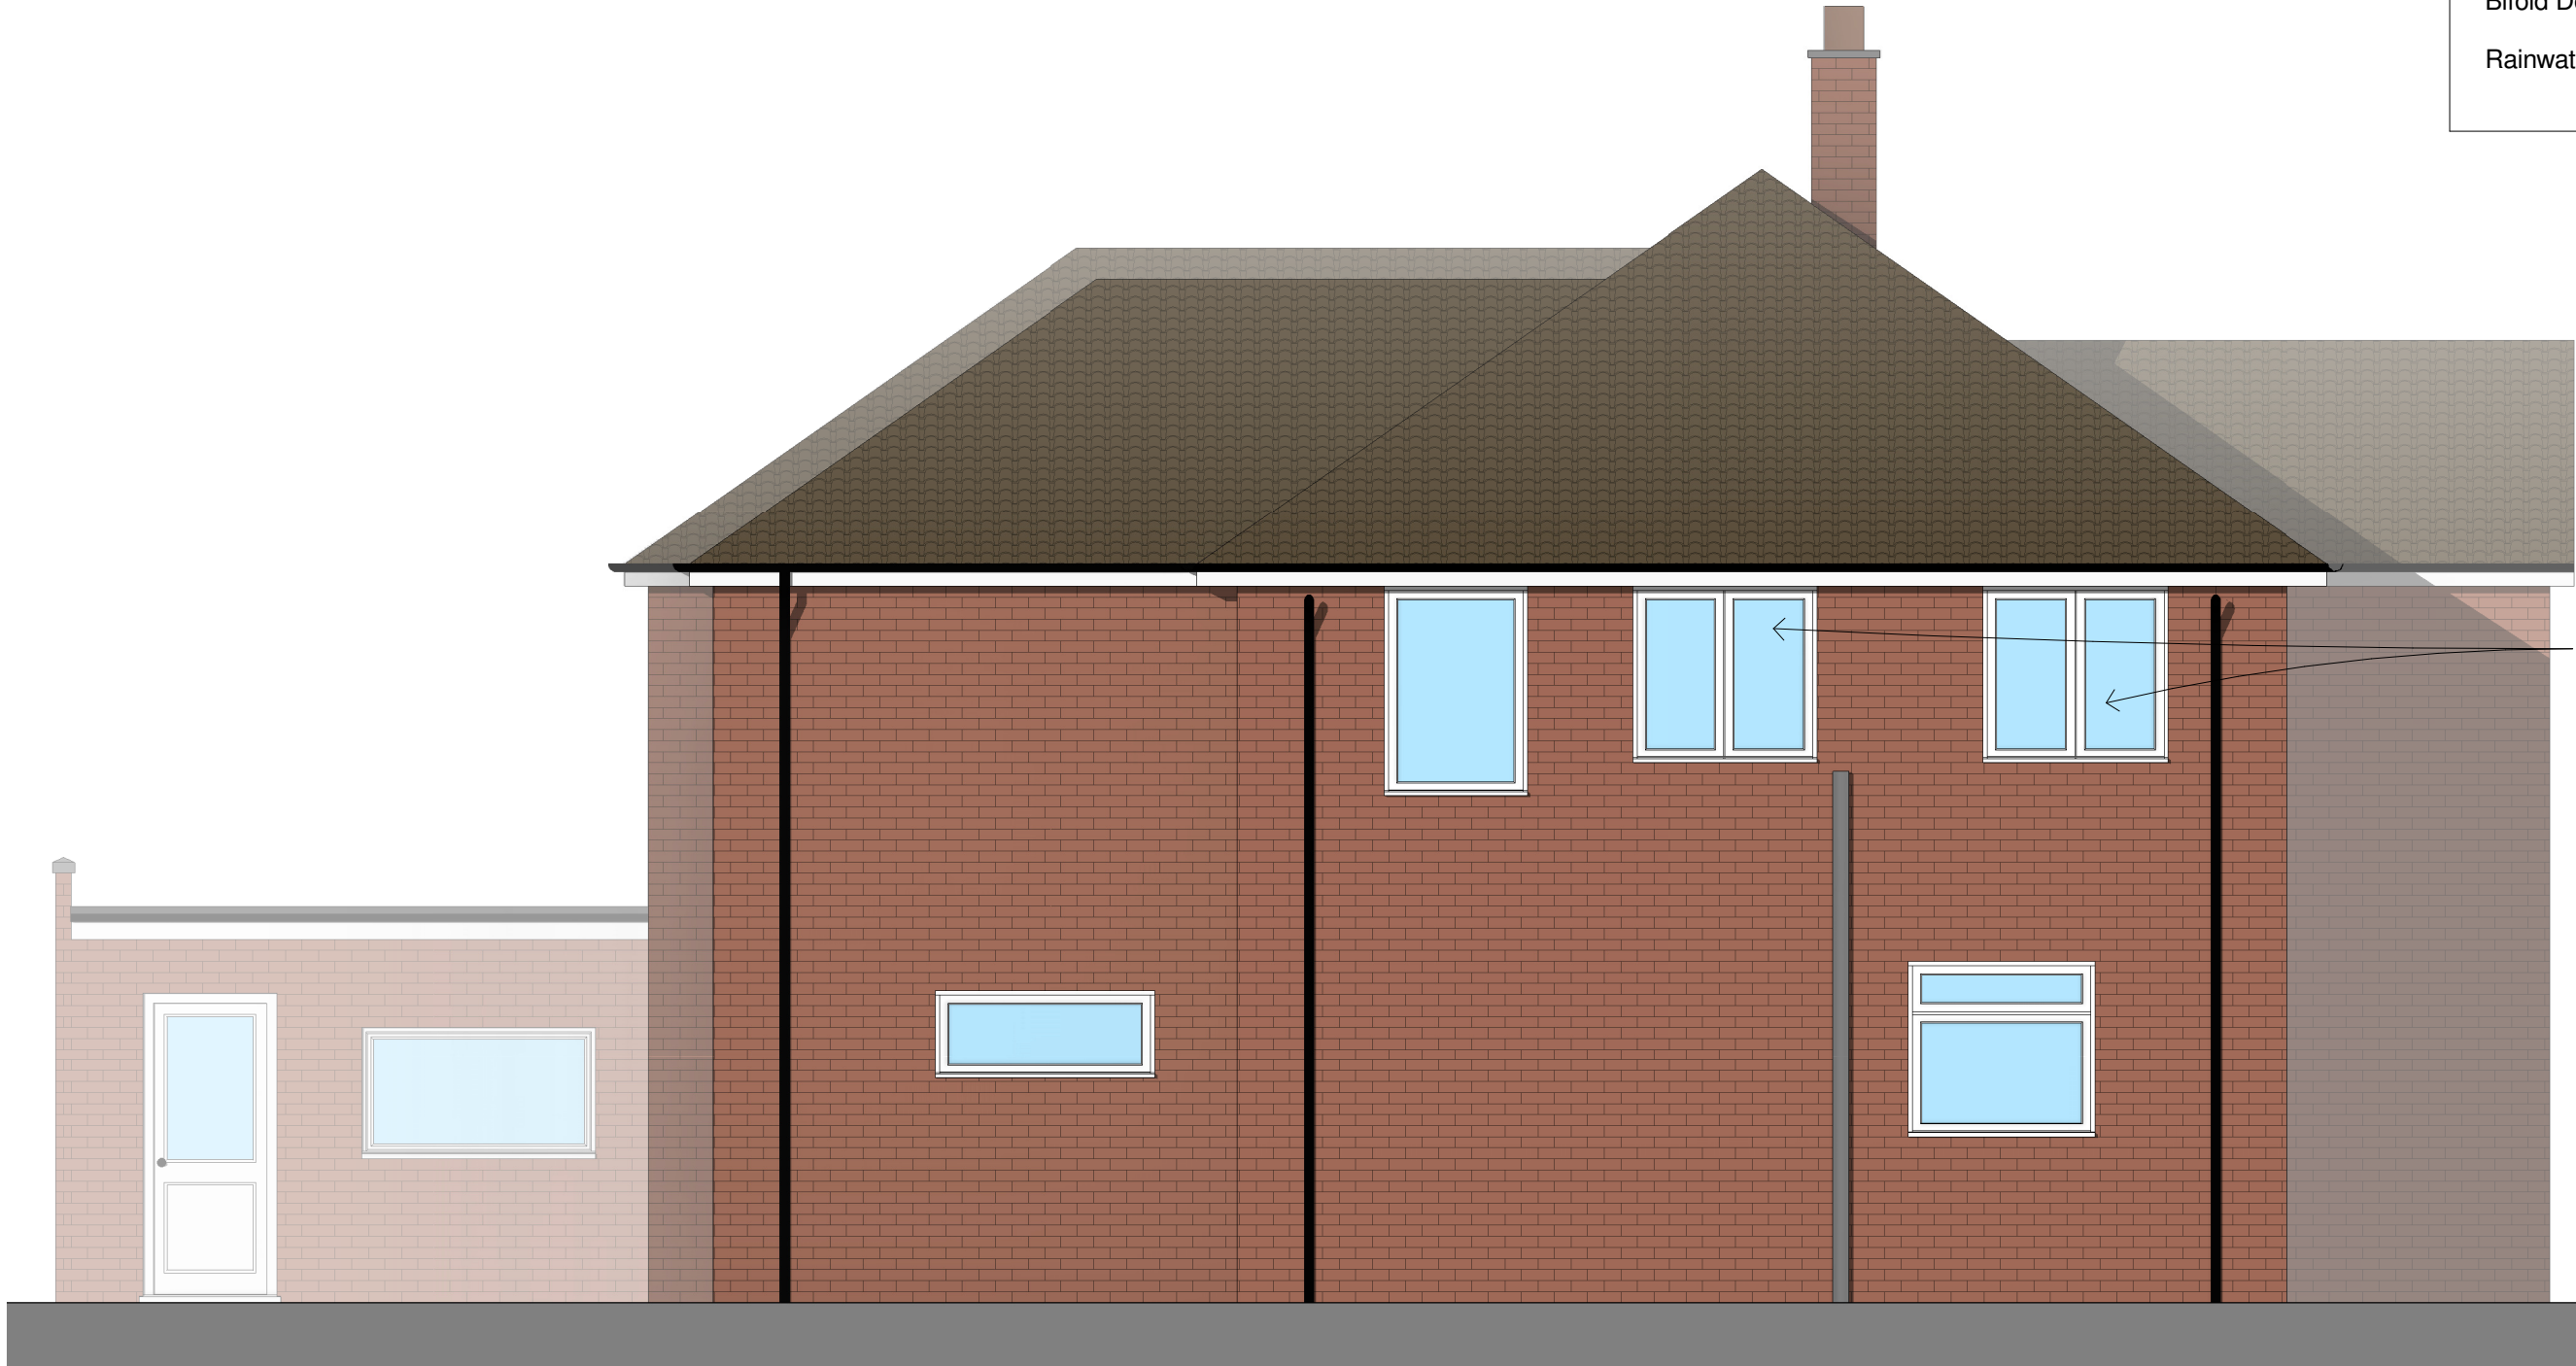

2 Side 1 Elevation - Proposed
1 : 50



3 Rear Elevation - Proposed
1 : 50

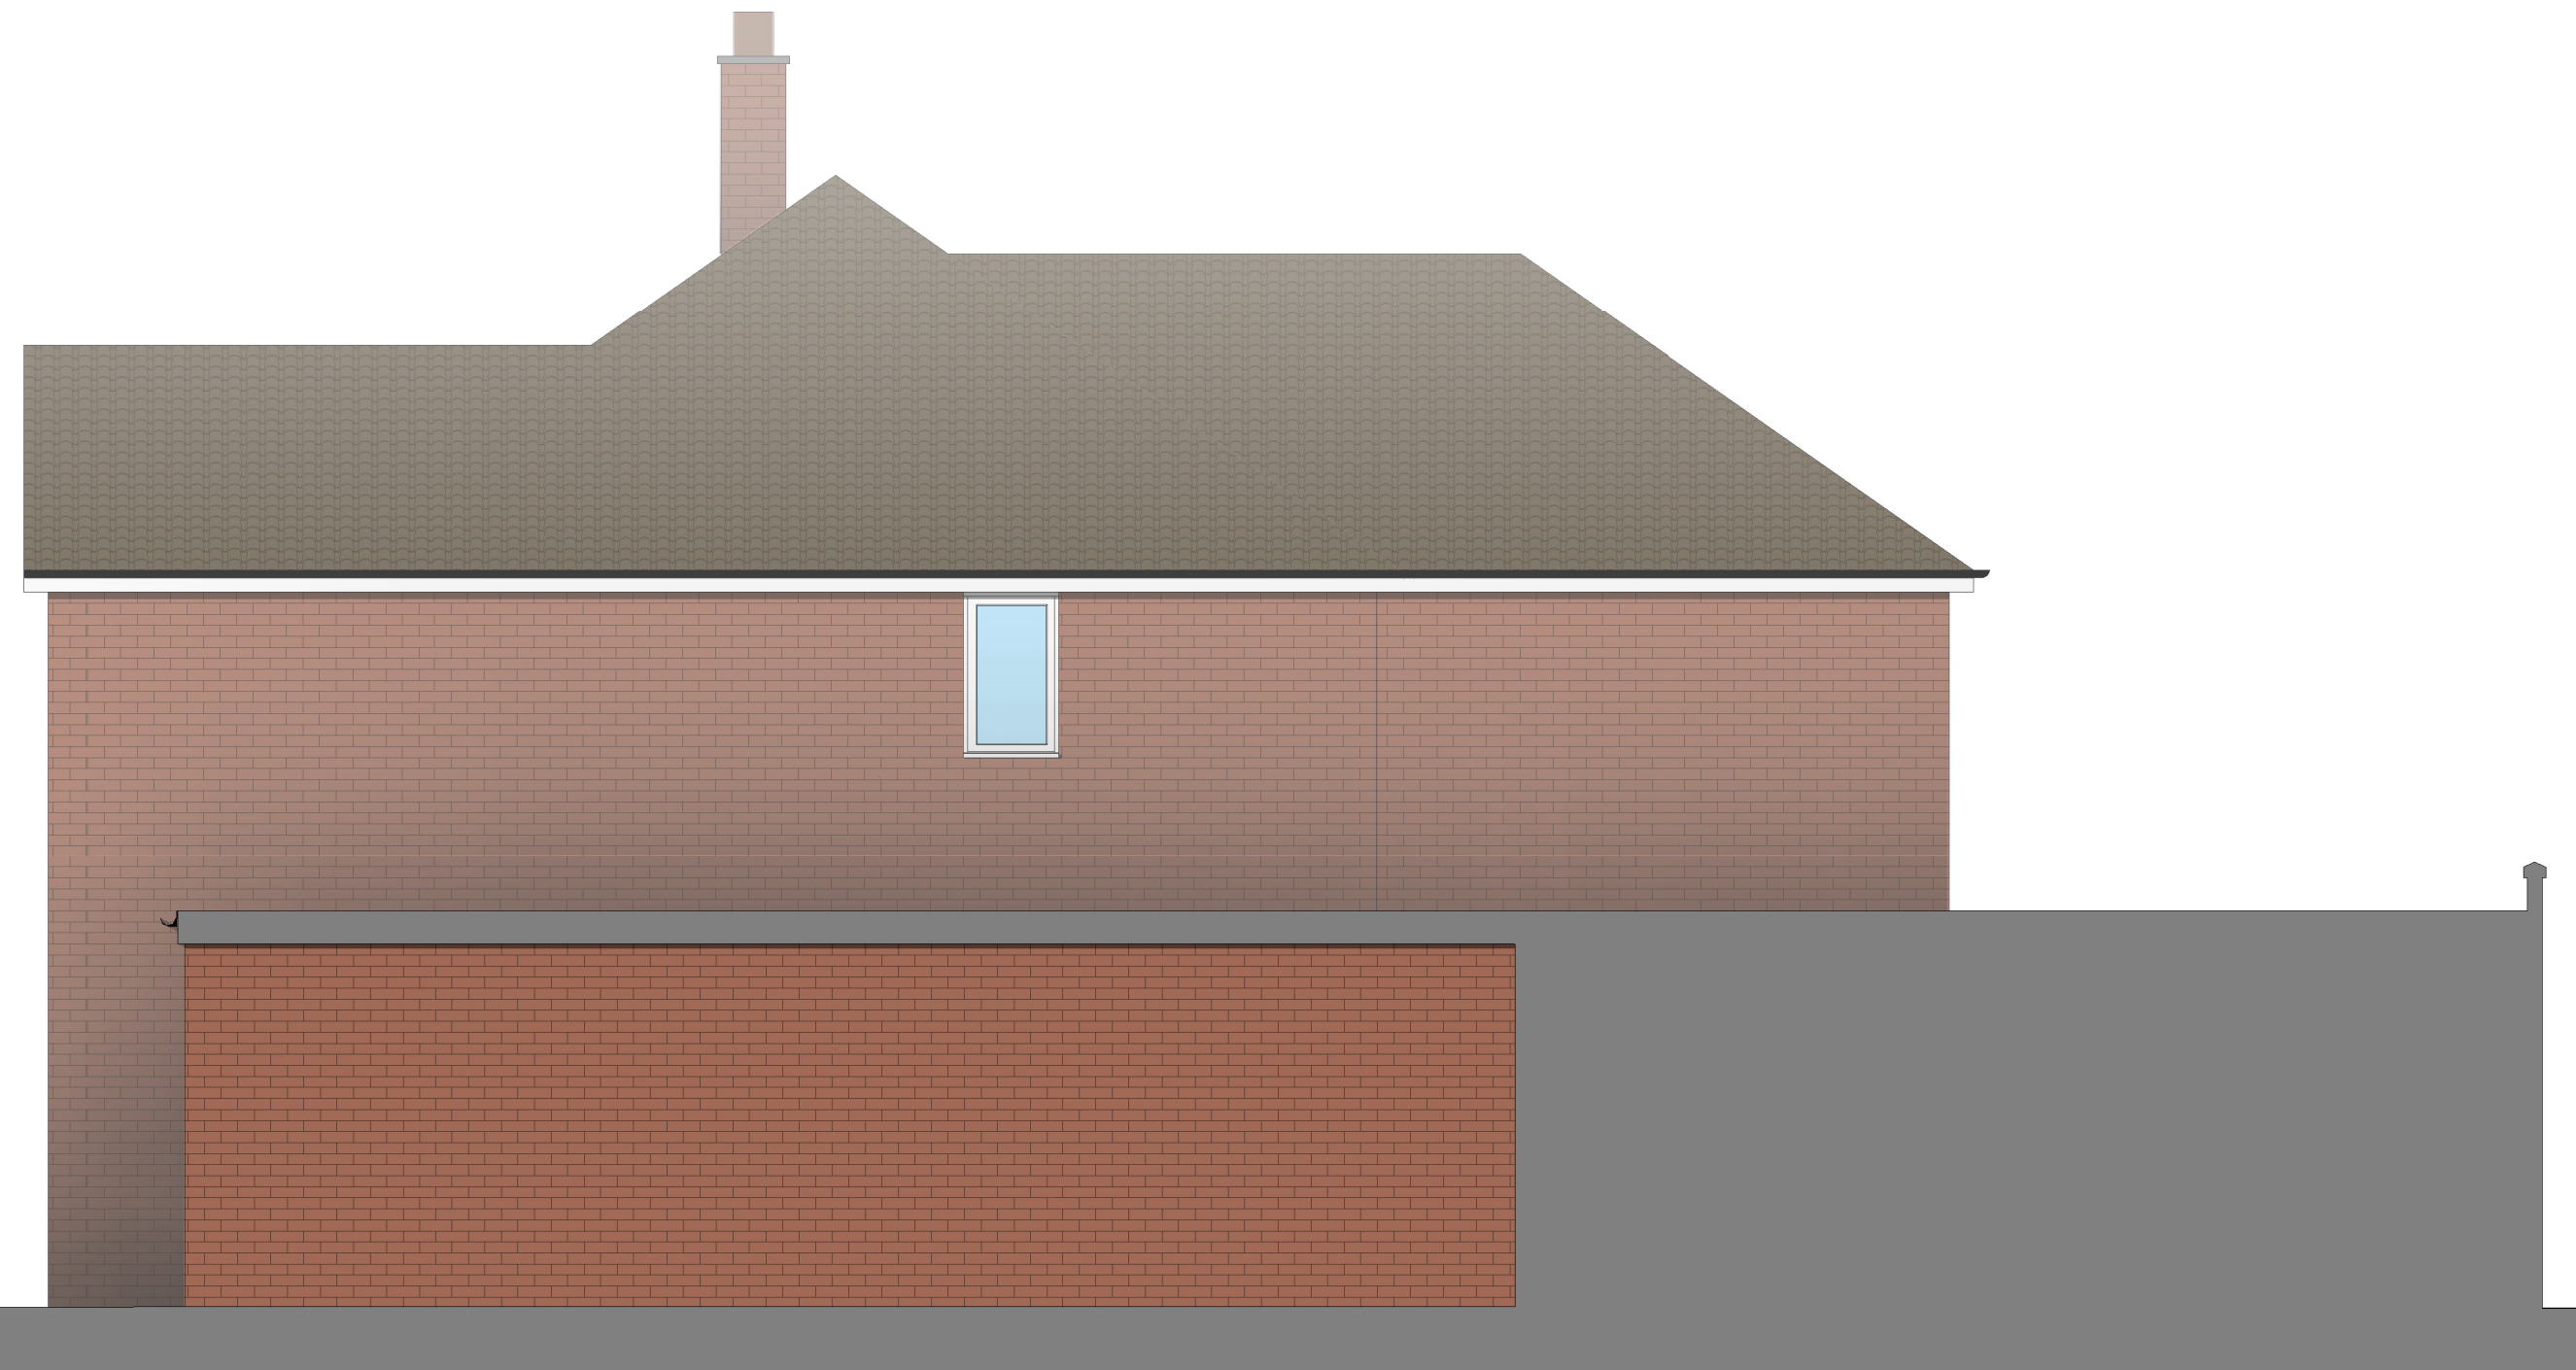

4 Side 2 Elevation - Proposed
1 : 50

EXTERNAL MATERIALS:	
External Walls	- Facing brick
Pitched Roof	- Interlocking concrete roof tiles
Fascia	- UPVC
Windows	- UPVC with external glazing bars where indicated.
Doors	- Composite front doors.
Bifold Doors	- Powder coated aluminium bifold doors.
Rainwater Goods	- Black UPVC

Existing side windows removed, openings modified and new clear glazed windows installed.

0 1 to 50 5m

2	06.03.25	Existing white panel reinstated between 1st floor windows.			
1	13.02.25	Bedroom 5 Windows (front & side) updated.			
Rev	Date	Details	Drawn	Checked	

Issued for:

Project/Client:	Project No:
3 Cashio Lane	Project Number
	Dwg No:
	A106
	Rev:
	2
Drawing:	Scale:
Proposed Elevations	1 : 50 @A1
	Drawn By: Date:
	Author
	Checked By: Date:
	Checker



D.Chandler Architectural Design Ltd
61 Gernon Road, Letchworth, Hertfordshire, SG6 3HS
daniel@dcarchitectural.org - Tel: 01462 640650 - M: 07901864742