



NOTES:

Do Not Scale (scaling permitted for planning purposes)
Report all discrepancies, errors and omissions.
Verify all dimensions on site before commencing any work on site or preparing shop drawings.
All materials, components and workmanship are to comply with the relevant British Standards, Codes of Practice, and appropriate manufacturers recommendations that from time to time shall apply.
For all specialist work, see relevant drawings.

This drawing and design are copyright of Clague LLP
Registration number: 06355946.


Rev	Date	Description
-----	------	-------------

Proposed Site Plan
(Scale 1:500)

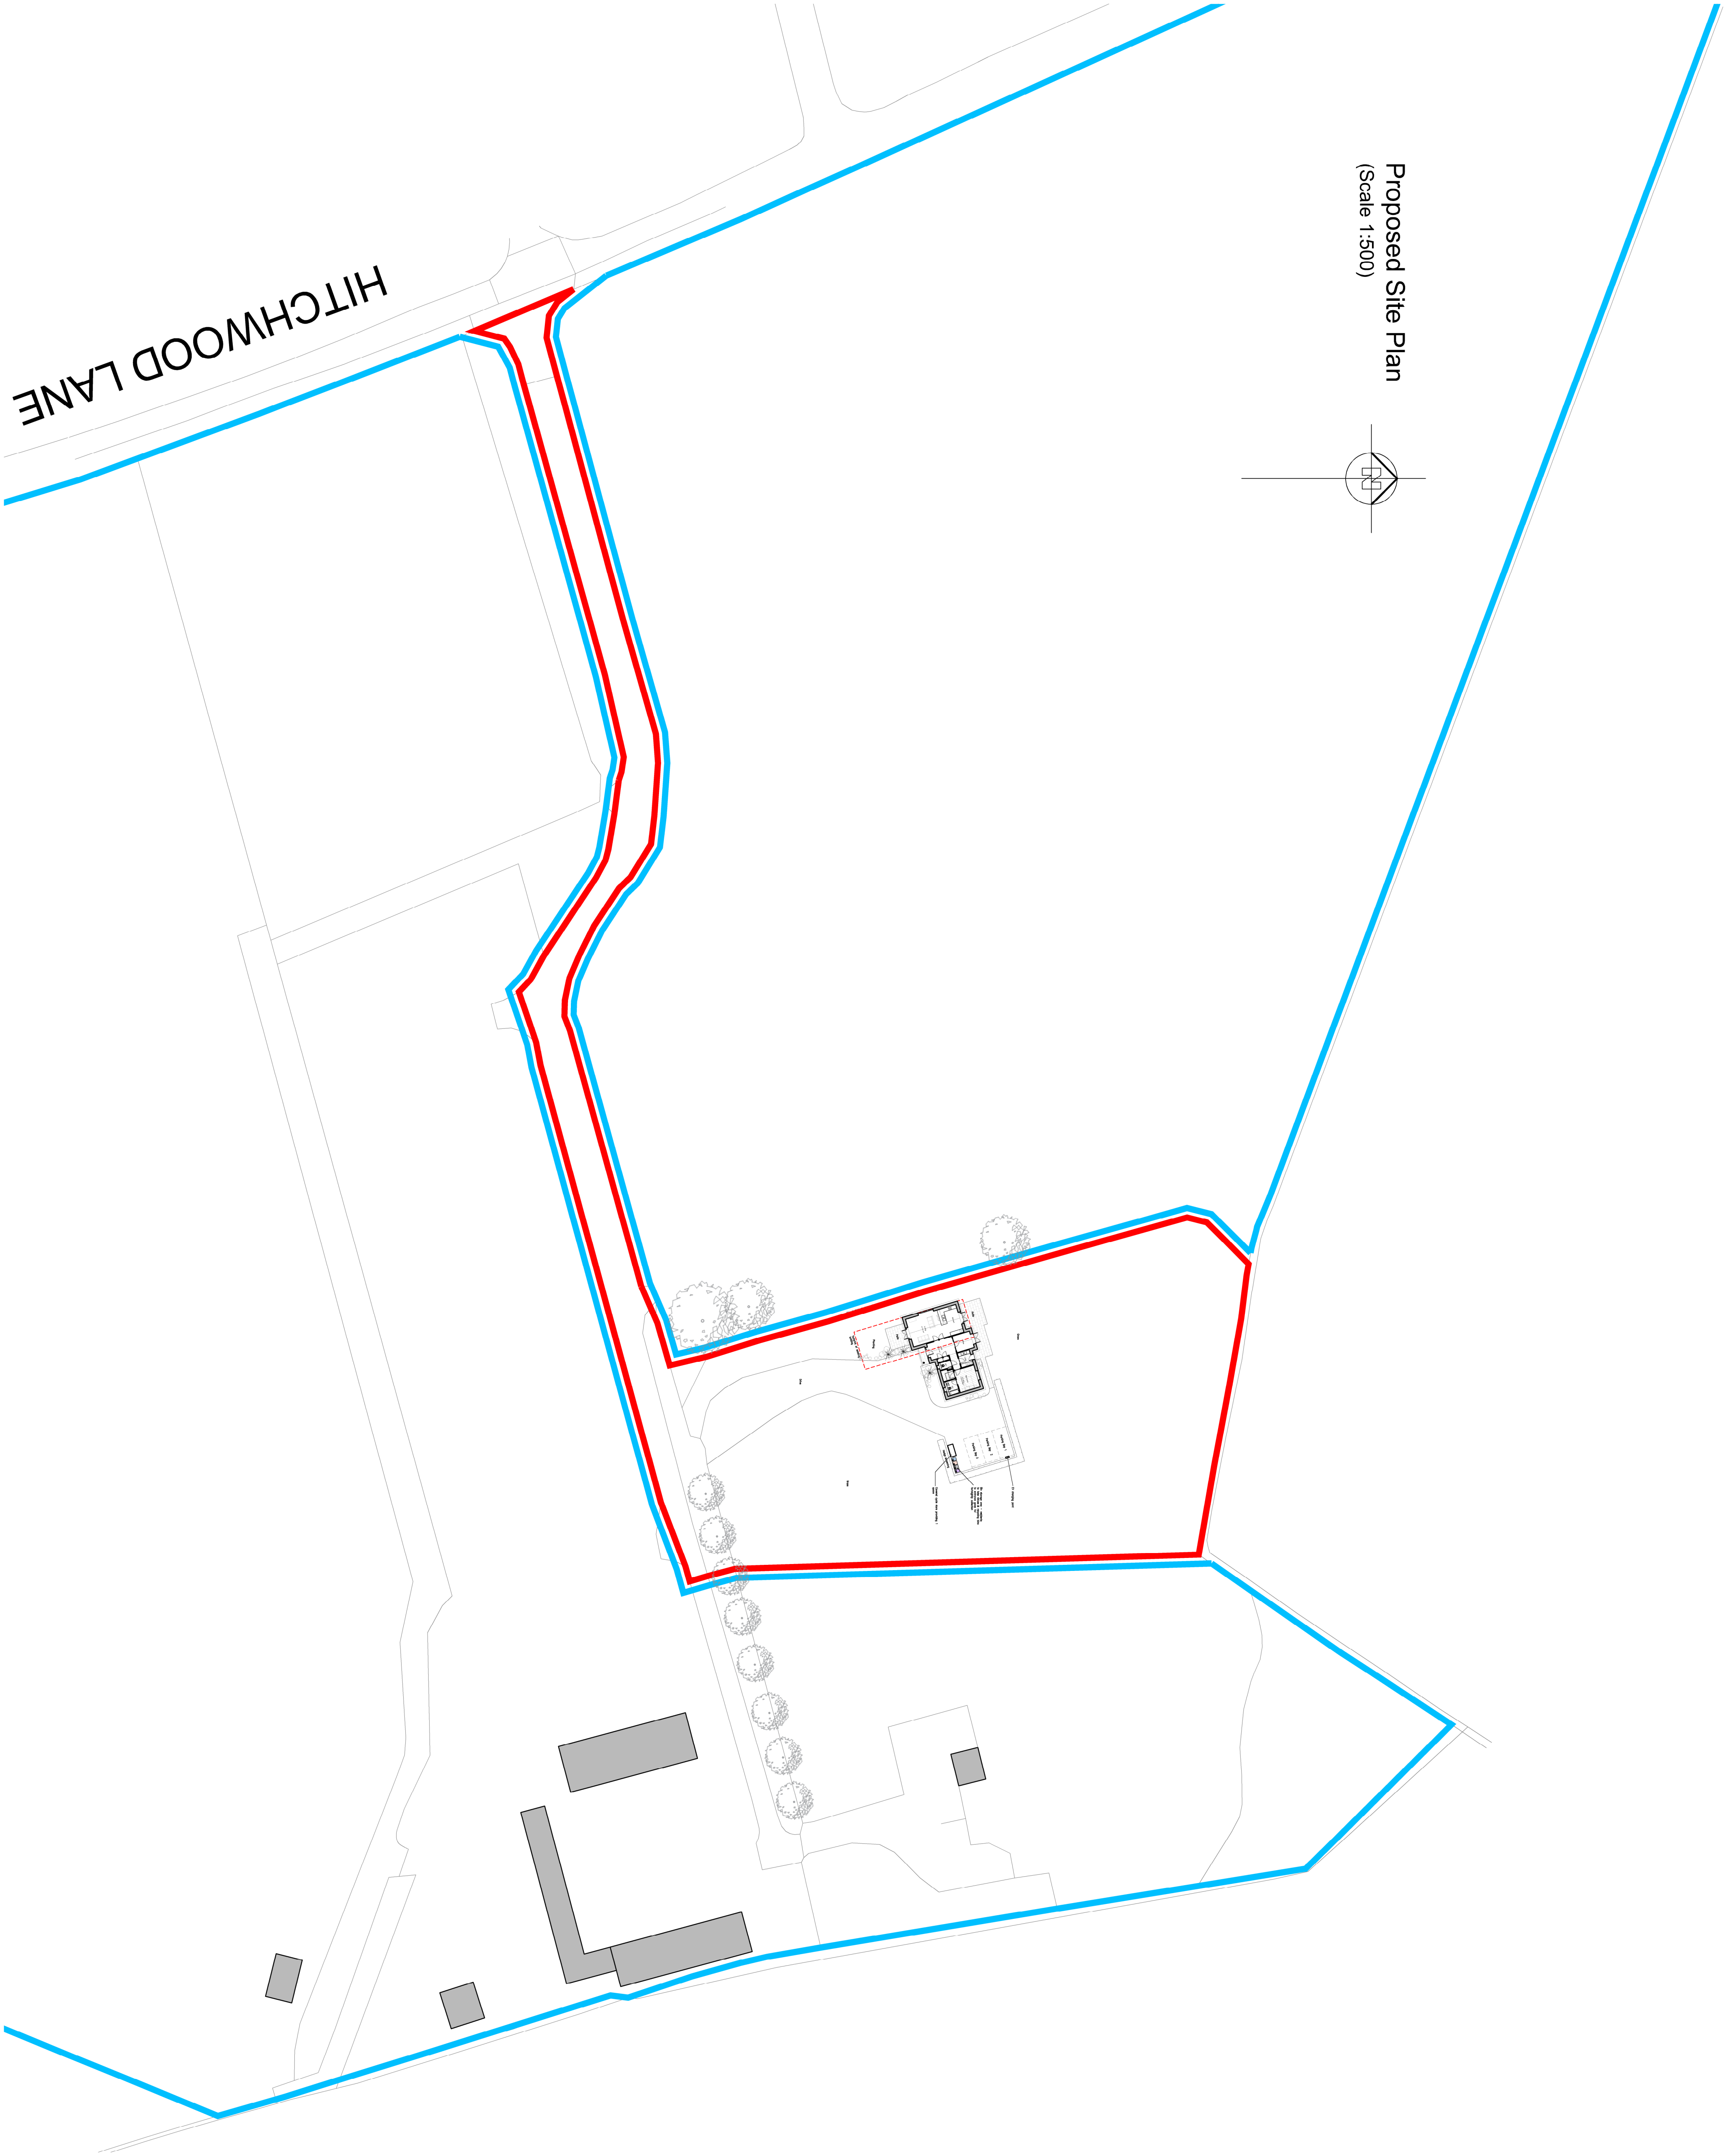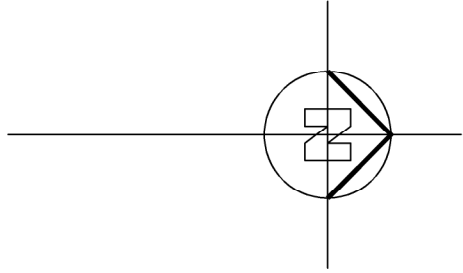

Key

- Site Location
- Land in Same Ownership

 

PLANNING

Project Title
Highwood
Hitchwood Lane
Hitchin
SG4 7RY

Drawing Description
Proposed Drawings
Site Plan At 1/500

Scale	Drawn by
1:500 @ A1	
Date	Checked by
Apr 2024	

CLAGUE ARCHITECTS

62 Burgess, Canterbury
Kent CT1 2BH
01227 762060
2 Knebourn Court, Luton Road,
Harpenden, Hertfordshire AL5 3BL
01582 766102
4th Floor, 89 Charterhouse Street
London EC1M 6HR
0203 587 6112

CANTERBURY LONDON HARPENDEN

Drawing Number	Revision
----------------	----------

30757A_02_101